



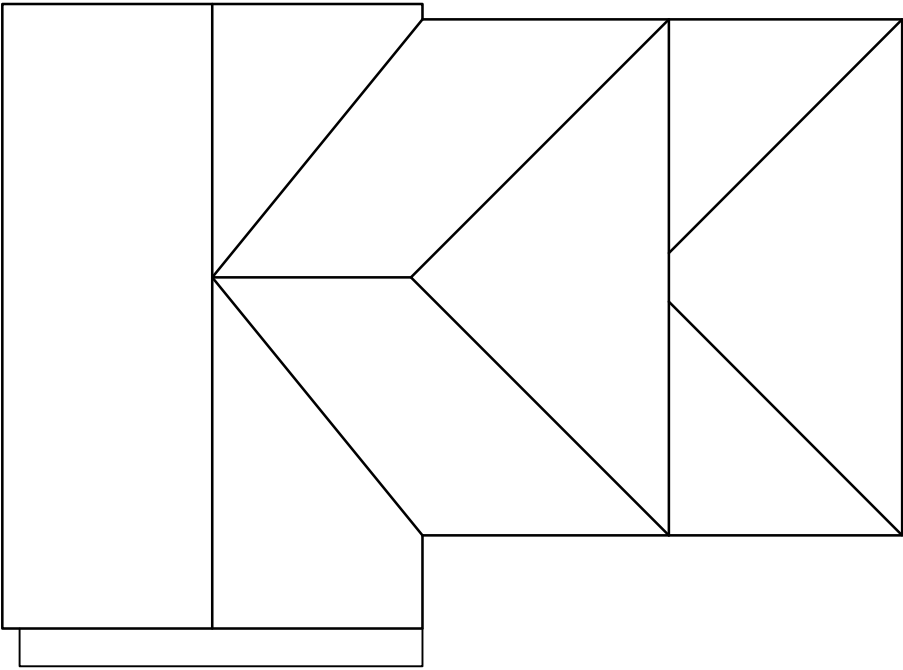

EXISTING ROOF PLAN
SCALE 1:100

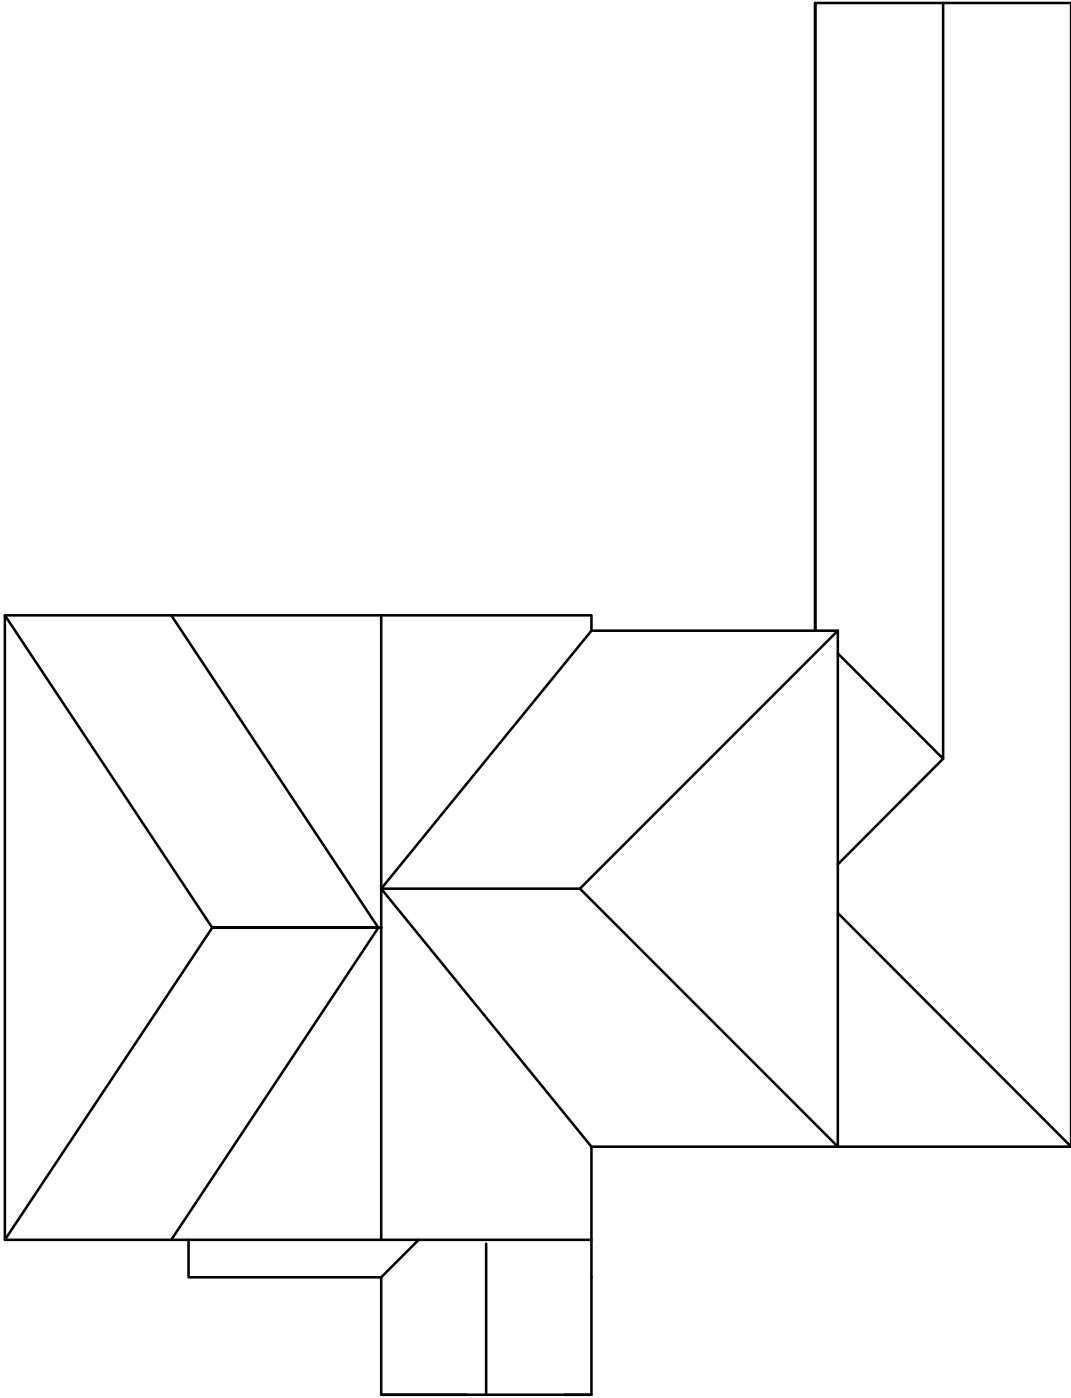

PROPOSED ROOF PLAN
SCALE 1:100





JAKE
UNDERWOOD
PLANNING & BUILDING DRAWINGS

PROJECT:
4 FINSTOCK CLOSE,
LOWER EARLEY RG6 4JX

DETAIL:
EXISTING & PROPOSED
ROOF PLANS

PLANNING PERMISSION

JOB No: 2576	DRG No: 006
SCALE @ A3: 1:100	REV: A

CONTACT:
JAKE UNDERWOOD
Web: www.jakeunderwood.com
Email: info@jakeunderwood.com
Phone: 07784927778