



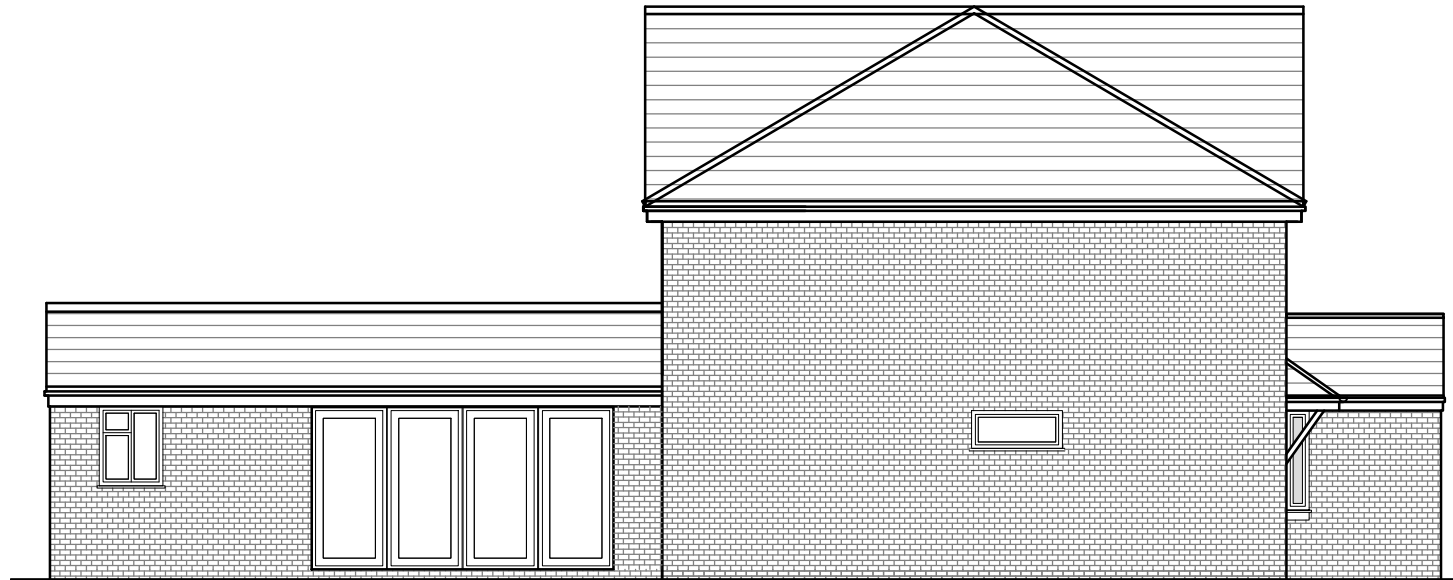

SIDE ELEVATION
SCALE 1:100

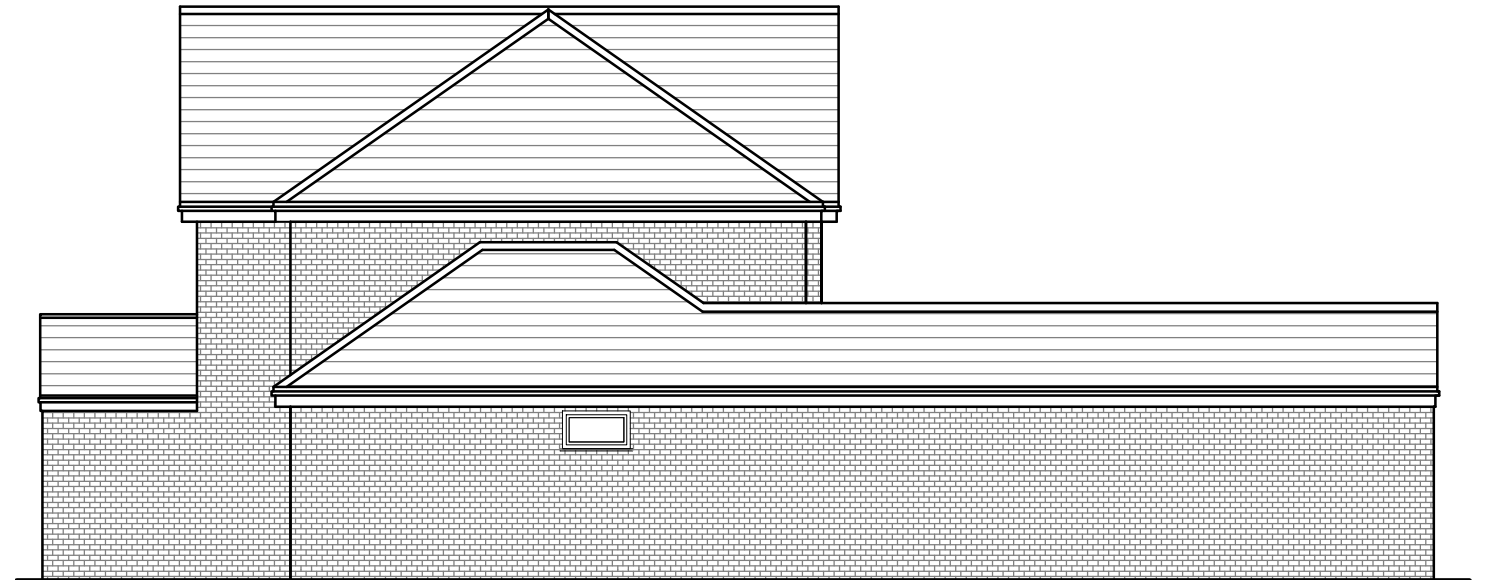

SIDE ELEVATION
SCALE 1:100




REAR ELEVATION
SCALE 1:100



FRONT ELEVATION
SCALE 1:100

1 : 100 @ A3

 

JAKE
UNDERWOOD
PLANNING & BUILDING DRAWINGS

PROJECT:
4 FINSTOCK CLOSE,
LOWER EARLEY RG6 4JX

DETAIL:
PROPOSED ELEVATIONS

PLANNING PERMISSION

JOB No: 2576	DRG No: 005
SCALE @ A3: 1:100	REV: A

CONTACT:
JAKE UNDERWOOD
Web: www.jakeunderwood.com
Email: info@jakeunderwood.com
Phone: 07784927778