



Existing Ground Floor

1:100

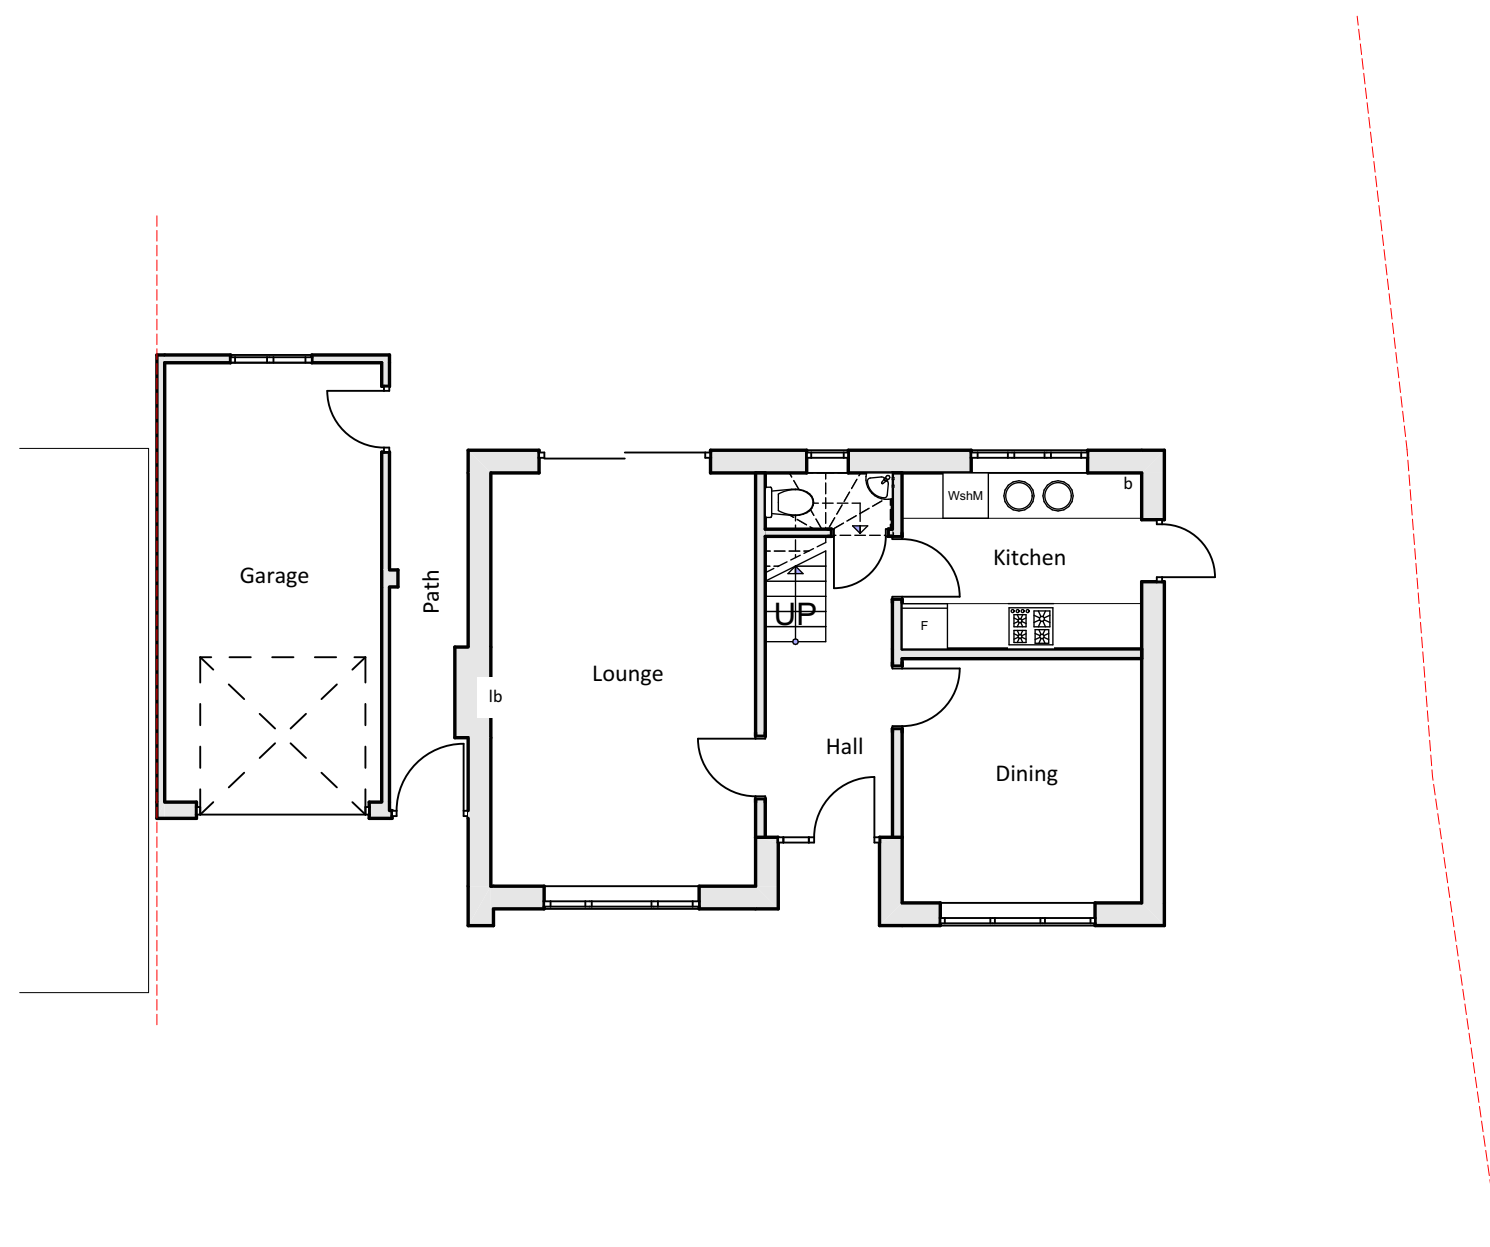


Existing First Floor

1:100

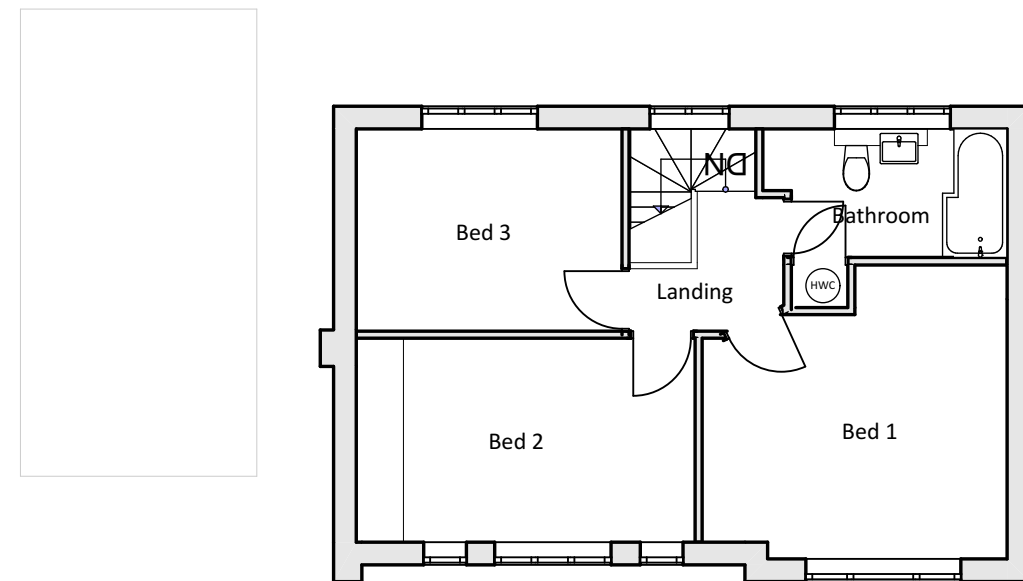

Existing Roof

1:100

 


GENERAL NOTES

1. All materials to match existing unless otherwise stated
2. Do not scale from this drawing (other than for Planning purposes).
3. The Contractor is to verify all dimensions & levels before setting out, commencing work or placing orders.
4. Any discrepancies to be reported to Berkshires Developments Ltd.
5. Drawings & design are the intellectual property of Berkshires Developments Ltd, must not be used or reproduced without consent.
6. Issued drawings must be read in conjunction with entire contract set.
7. Ensure all work is undertaken using the most recent revision documentation (refer to revision issue & date)
8. Comply with all applicable building code/regulations.

[illegible]


Existing Front Elevation
1:100

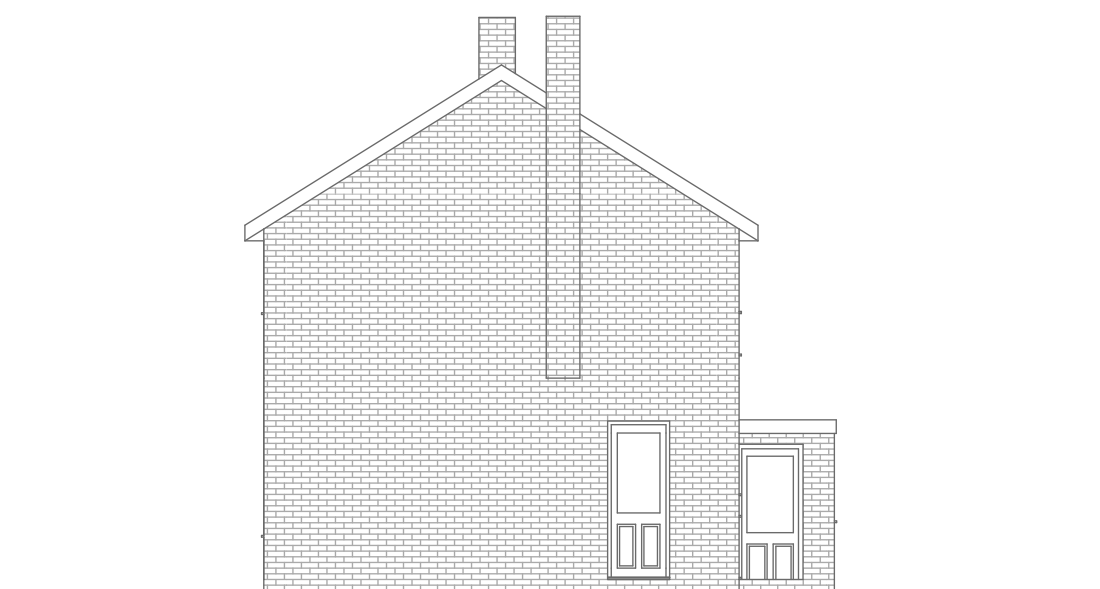

Existing Side Elevation
1:100



Existing Rear Elevation
1:100

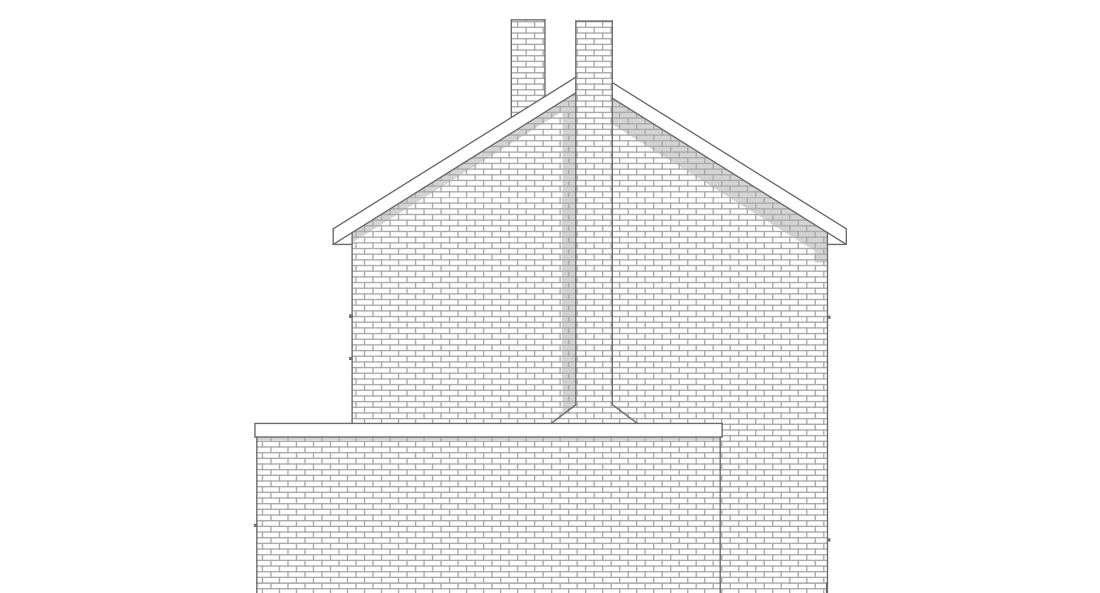

Existing Side Elevation
1:100

SCALE 1:100

0 3000 6000 9000mm



Project

Proposed part single, part two storey side and rear extension and internal alterations. Replace garage roof with pitched roof. New Porch roof to entrance

26 Campbell Road Woodley RG5
3NA

Client

Drawing Title

Existing Plans And Elevations

Project Ref	Layout Id	Rev.
4124	A.01	01
Date 16-01-2026		Scales @ A1 1:100

The Barn, Waterloo Road
Wokingham Berkshire
RG40 3BY
07714 950664
planning@berkshireddevelopments.co.uk