





LOCATION PLAN
SCALE 1:1250@A3




BLOCK PLAN
SCALE 1:500@A3

Supplied by Streetwise Maps Ltd
www.streetwise.net
Licence No: 100047474


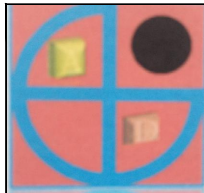
	PROJECT:	10a Holmes Crescent Wokingham	DRAWN BY:	P.S.	DRAWING TITLE:		 archdeziner7@gmail.com
	PROPOSED SINGLE STOREY REAR/SIDE EXTENSION		DATE:	05/03/2026	LOCATION AND BLOCK PLAN		
			SCALE:	AS SHOWN @A3	DRAWING NUMBER:	HC-01	
			FILENAME:	25056			

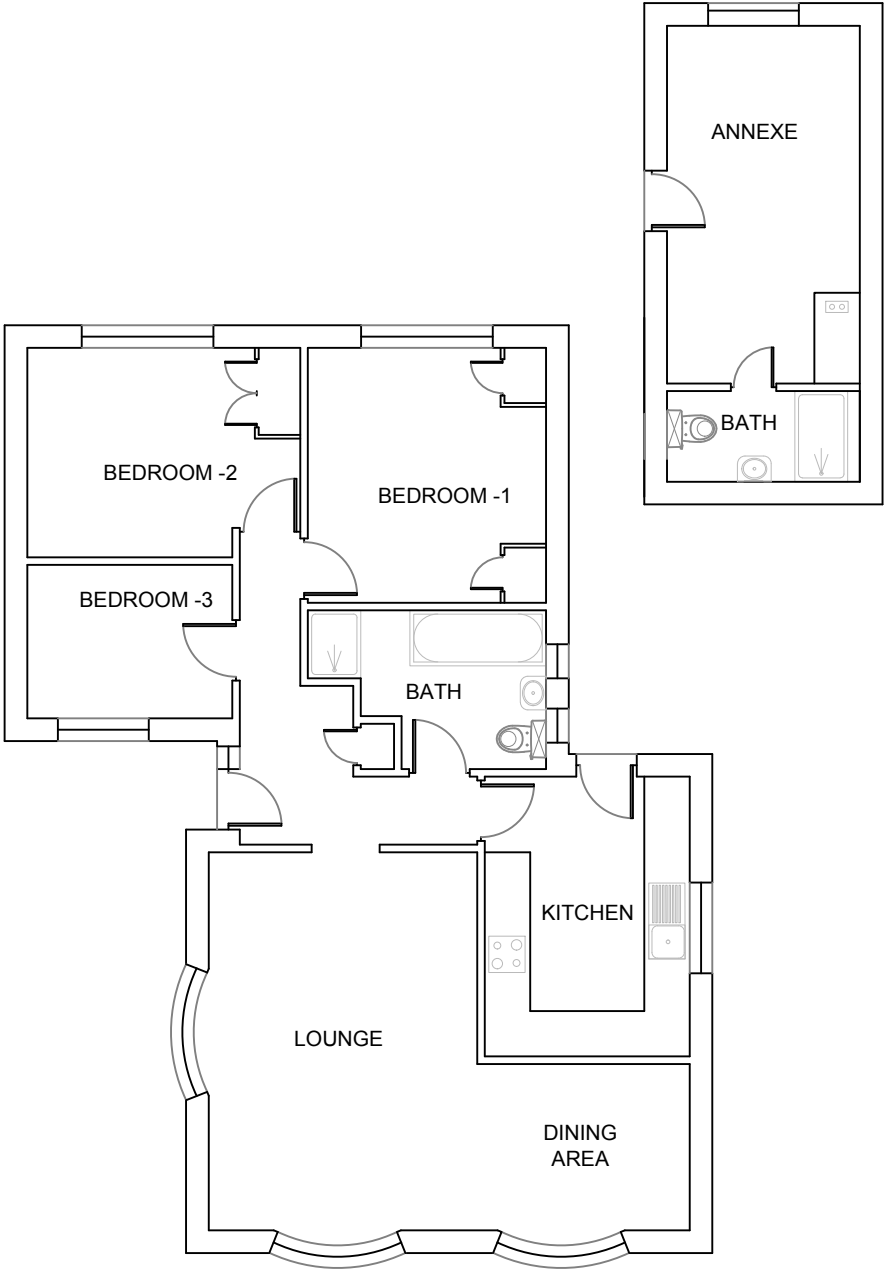

EXISTING GROUND FLOOR PLAN

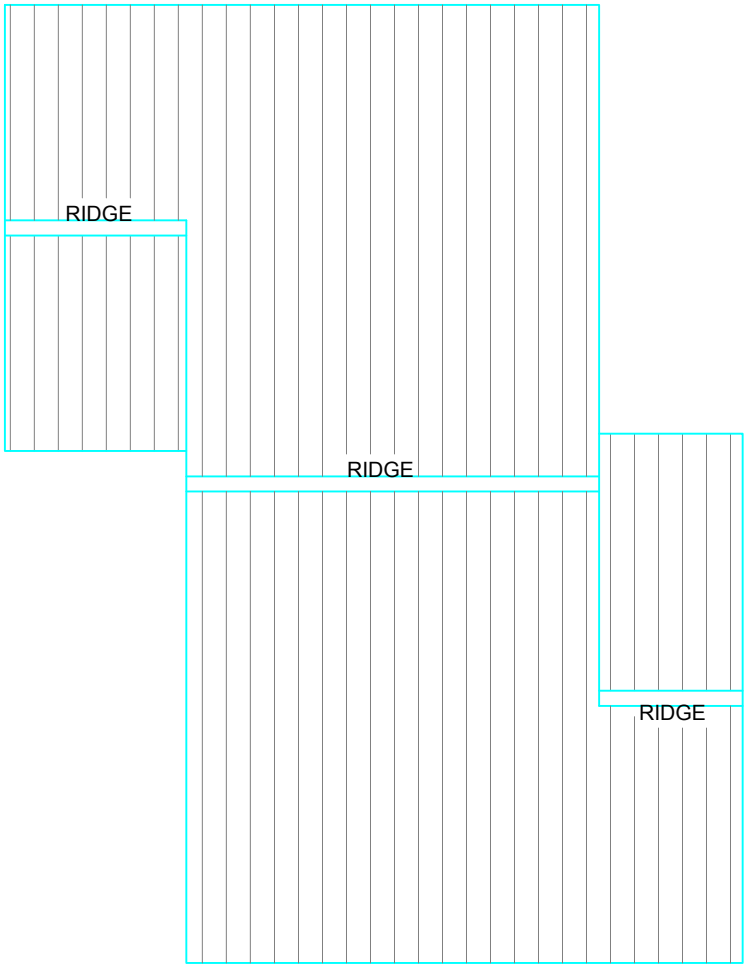

EXISTING ROOF PLAN

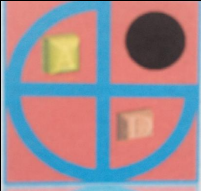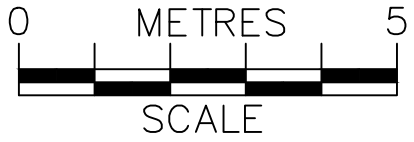

PROJECT:


PROPOSED SINGLE STOREY REAR/SIDE EXTENSION

10a Holmes Crescent
Wokingham


DRAWN BY:	P.S.
DATE:	10/11/2025
SCALE:	1:100@A3
FILENAME:	25056

DRAWING TITLE:	
EXISTING PLANS	
DRAWING NUMBER:	HC-02


ArchDezine Limited
archdeziner7@gmail.com

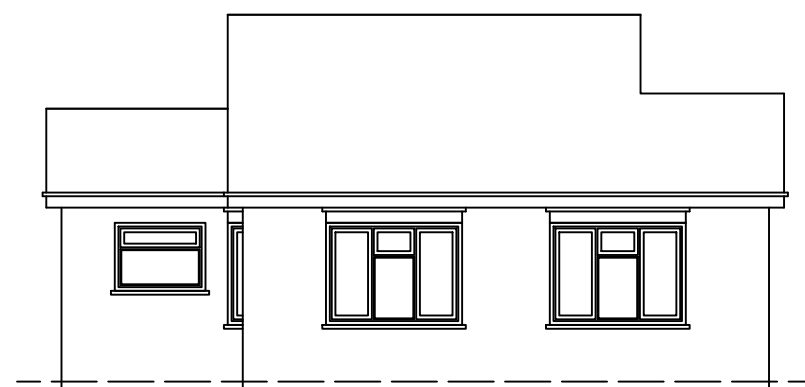


EXISTING FRONT ELEVATION

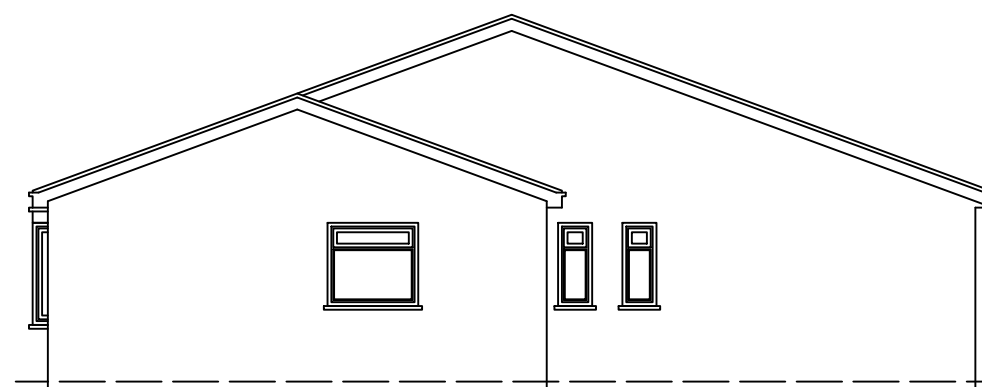


EXISTING SIDE-1 ELEVATION

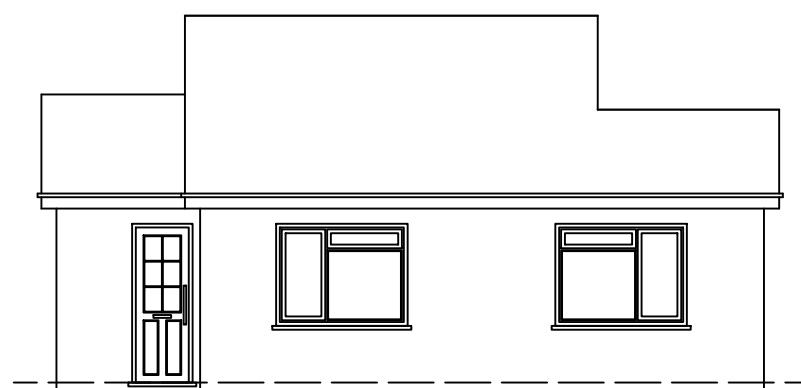



EXISTING REAR ELEVATION

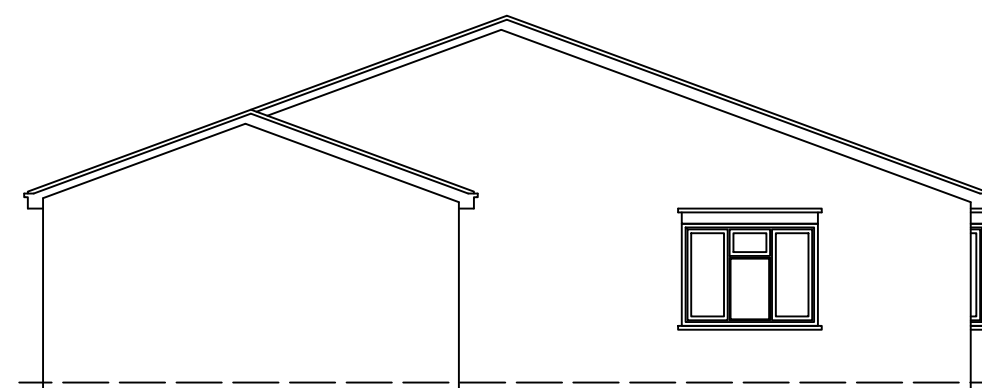



EXISTING SIDE-2 ELEVATION

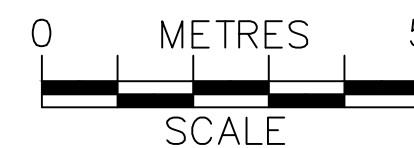

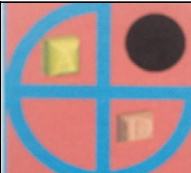
	PROJECT:	10a Holmes Crescent Wokingham	DRAWN BY:	P.S.	DRAWING TITLE:		ArchDezine Limited archdeziner7@gmail.com
	PROPOSED SINGLE STOREY REAR/SIDE EXTENSION		DATE:	10/11/2025	EXISTING ELEVATIONS		
			SCALE:	1:100@A3	DRAWING NUMBER:	HC-03	
			FILENAME:	25056			

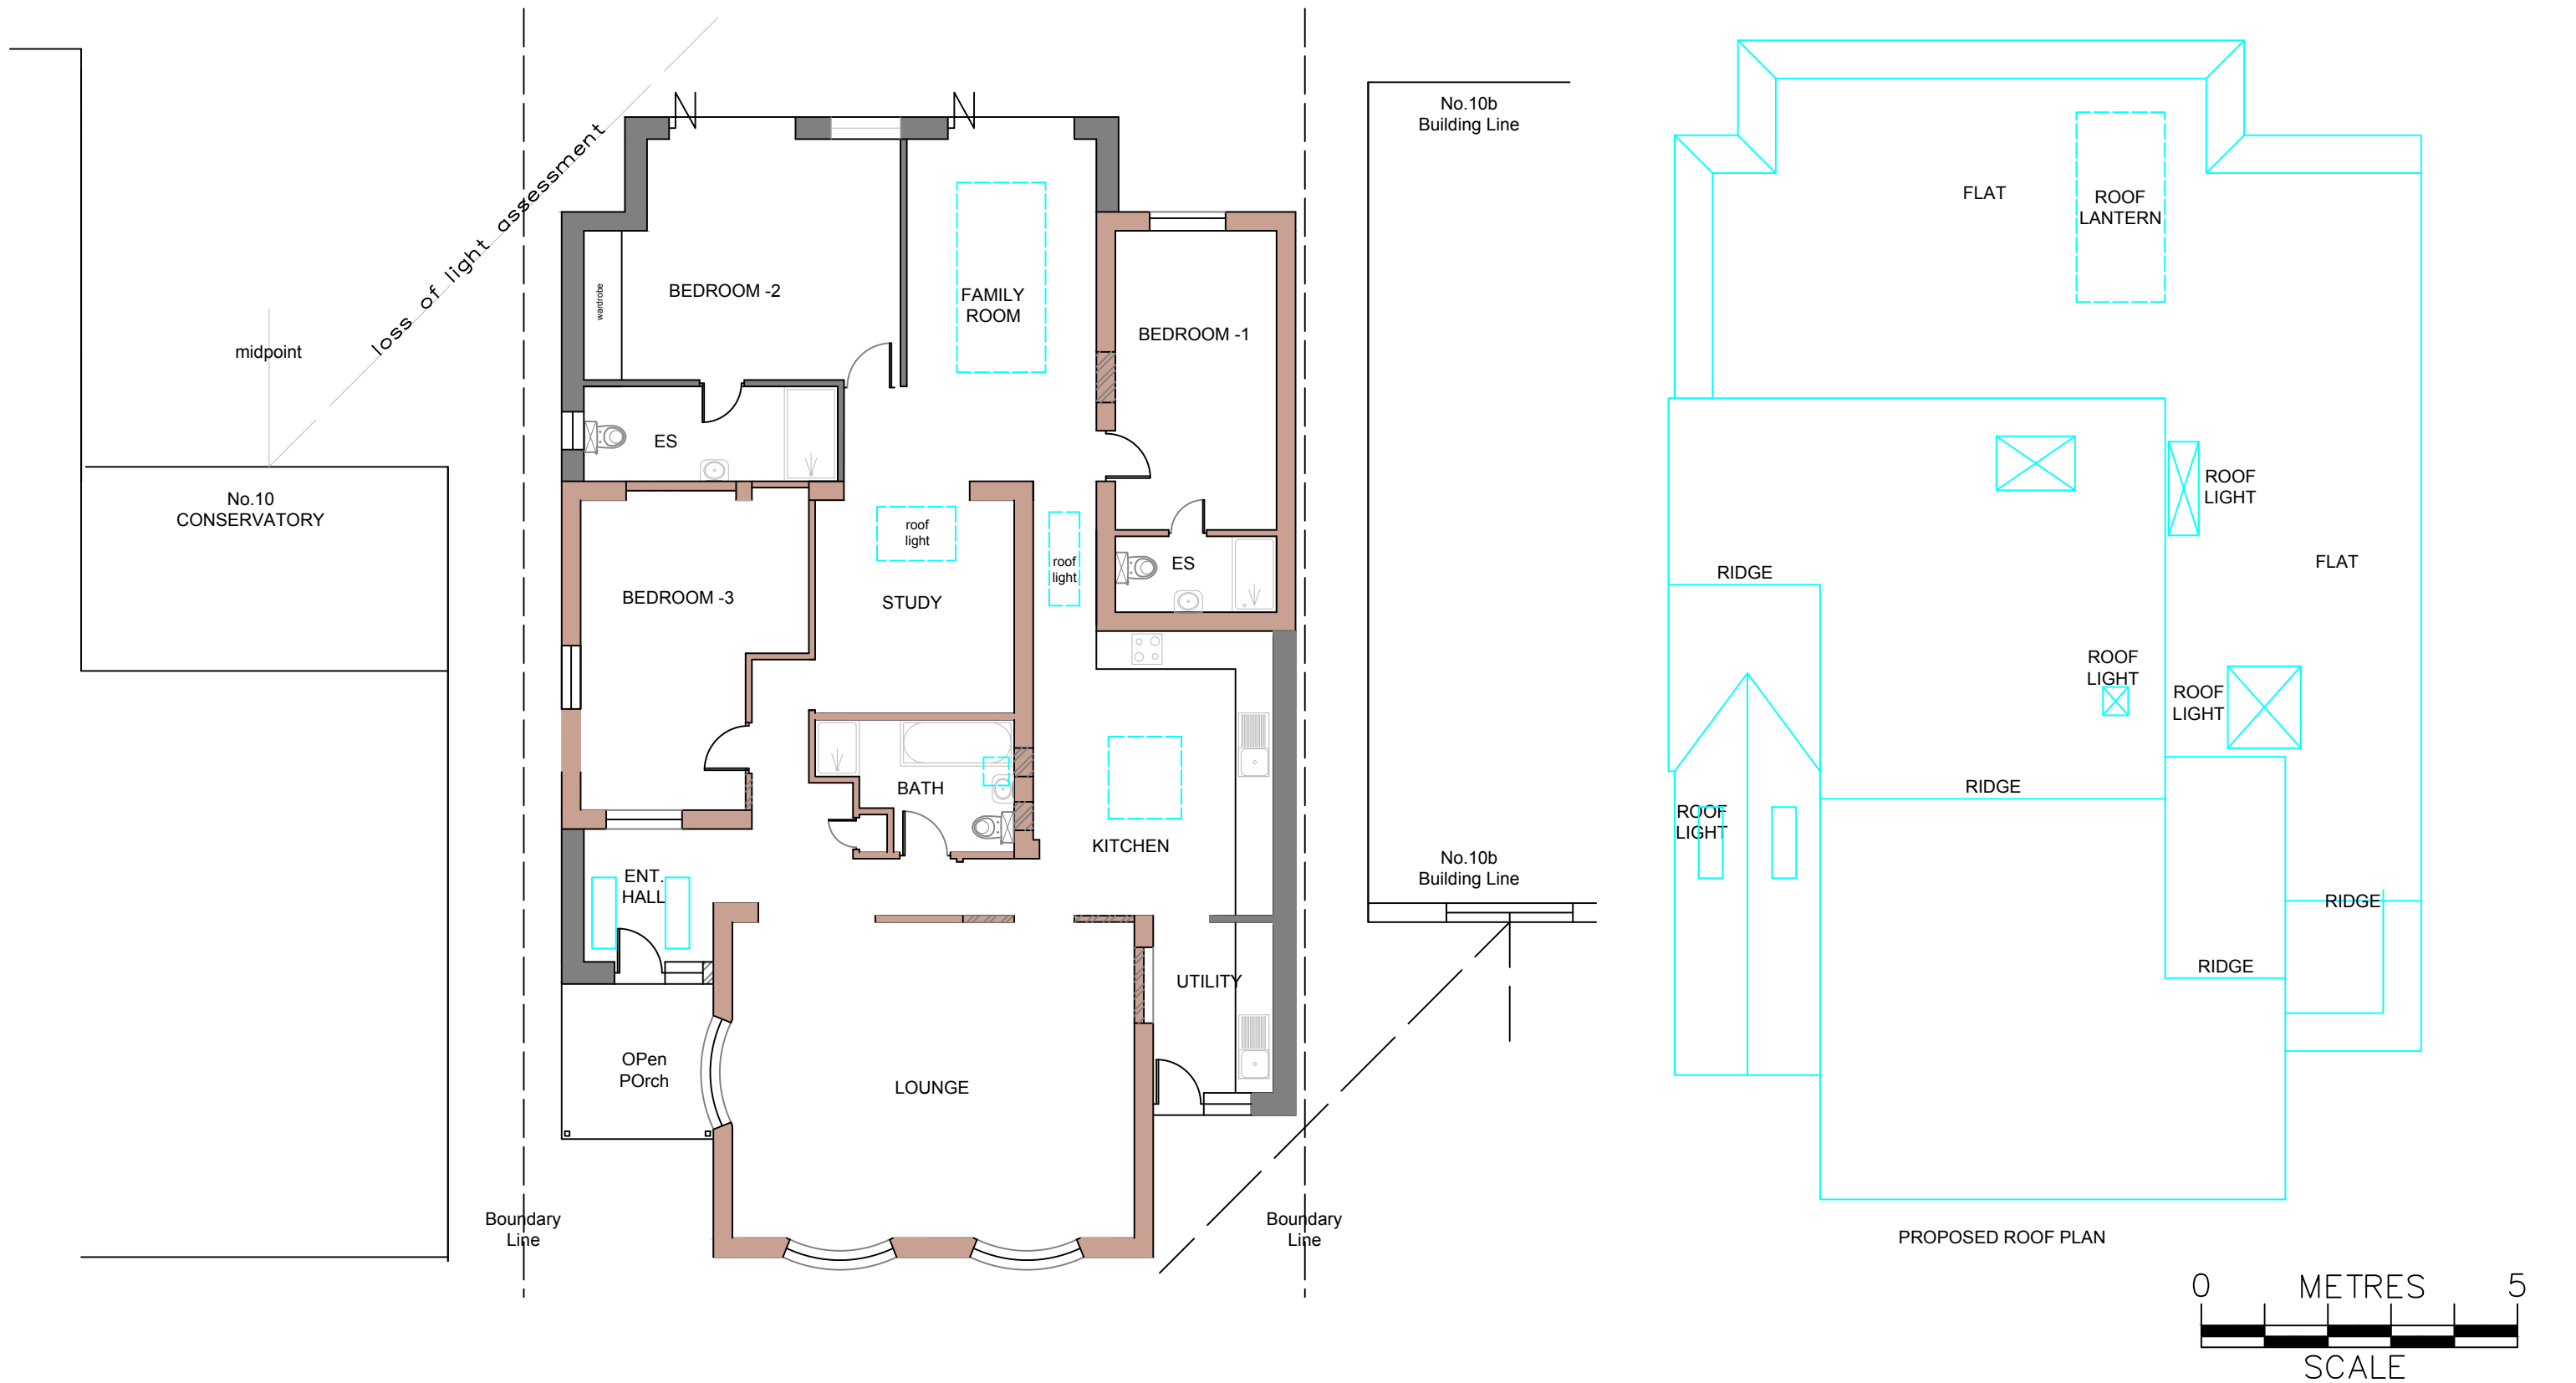

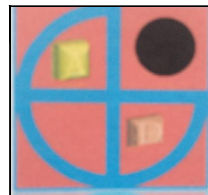
	PROJECT:	10a Holmes Crescent Wokingham	DRAWN BY:	P.S.	DRAWING TITLE:		
	PROPOSED SINGLE STOREY REAR/SIDE EXTENSION		DATE:	05/03/2026	PROPOSED PLANS		
			SCALE:	1:100@A3			
			FILENAME:	25056	DRAWING NUMBER:	HC-04	

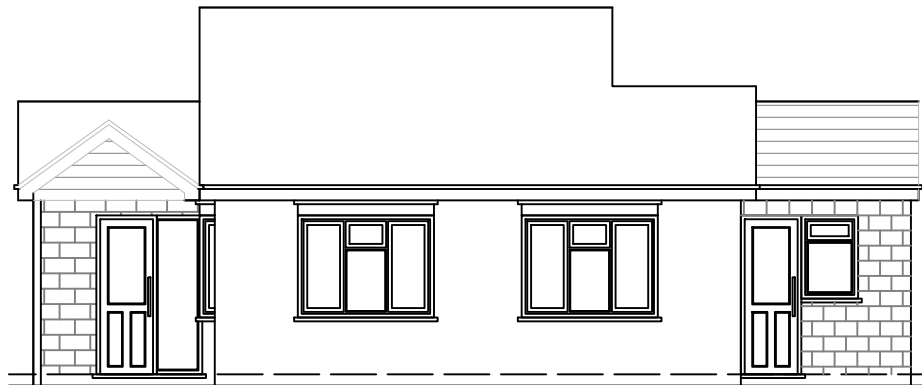


PROPOSED FRONT ELEVATION

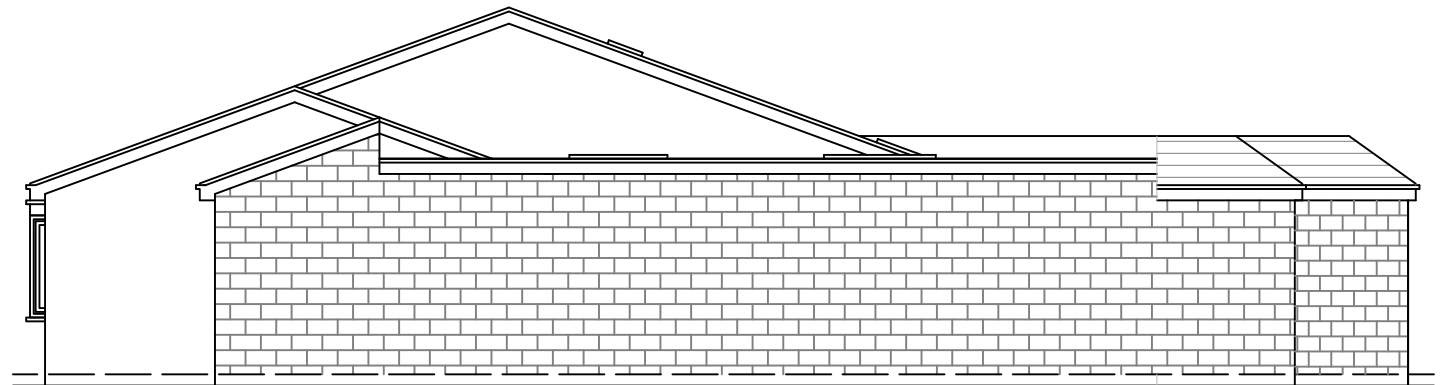


PROPOSED SIDE-1 ELEVATION

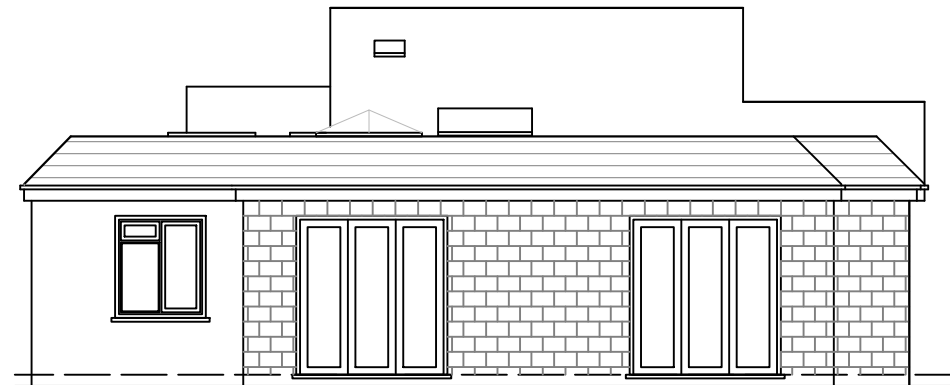


PROPOSED REAR ELEVATION

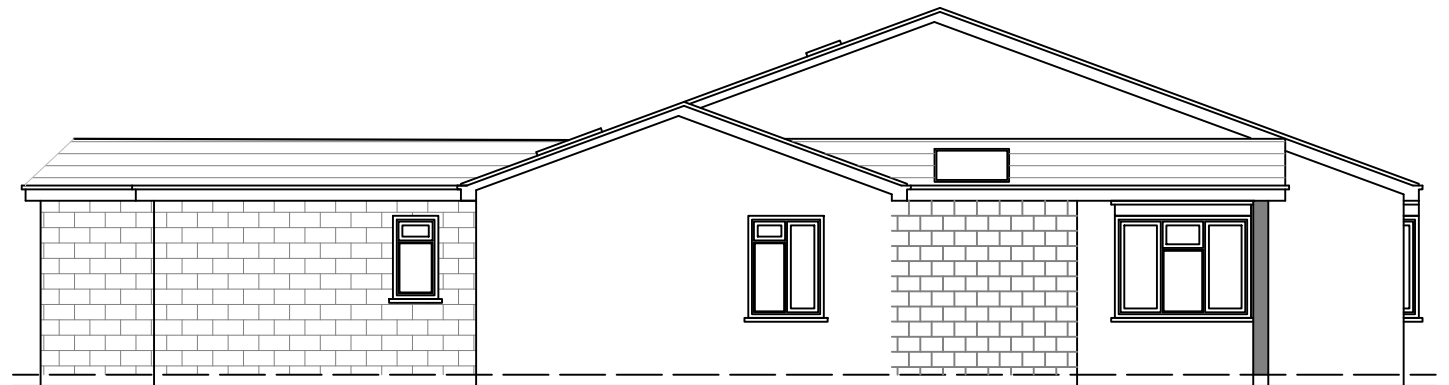

PROPOSED SIDE-2 ELEVATION

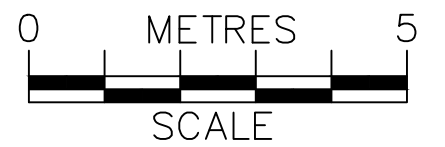

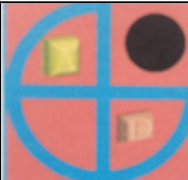	PROJECT:	10a Holmes Crescent Wokingham	DRAWN BY:	P.S.	DRAWING TITLE:		ArchDezine Limited archdeziner7@gmail.com
	PROPOSED SINGLE STOREY REAR/SIDE EXTENSION		DATE:	05/03/2026	PROPOSED ELEVATIONS		
			SCALE:	1:100@A3			
			FILENAME:	25056	DRAWING NUMBER:	HC-05	