




Existing Front Elevation
1 : 100




Existing Rear Elevation
1 : 100

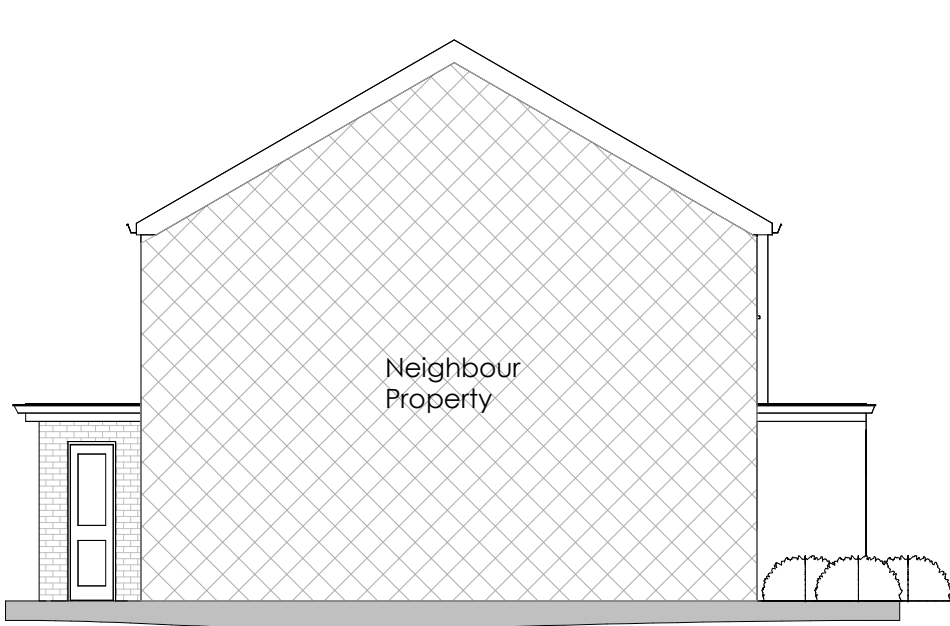


Existing Side Elevation 'B'
1 : 100




Proposed Front Elevation
1 : 100

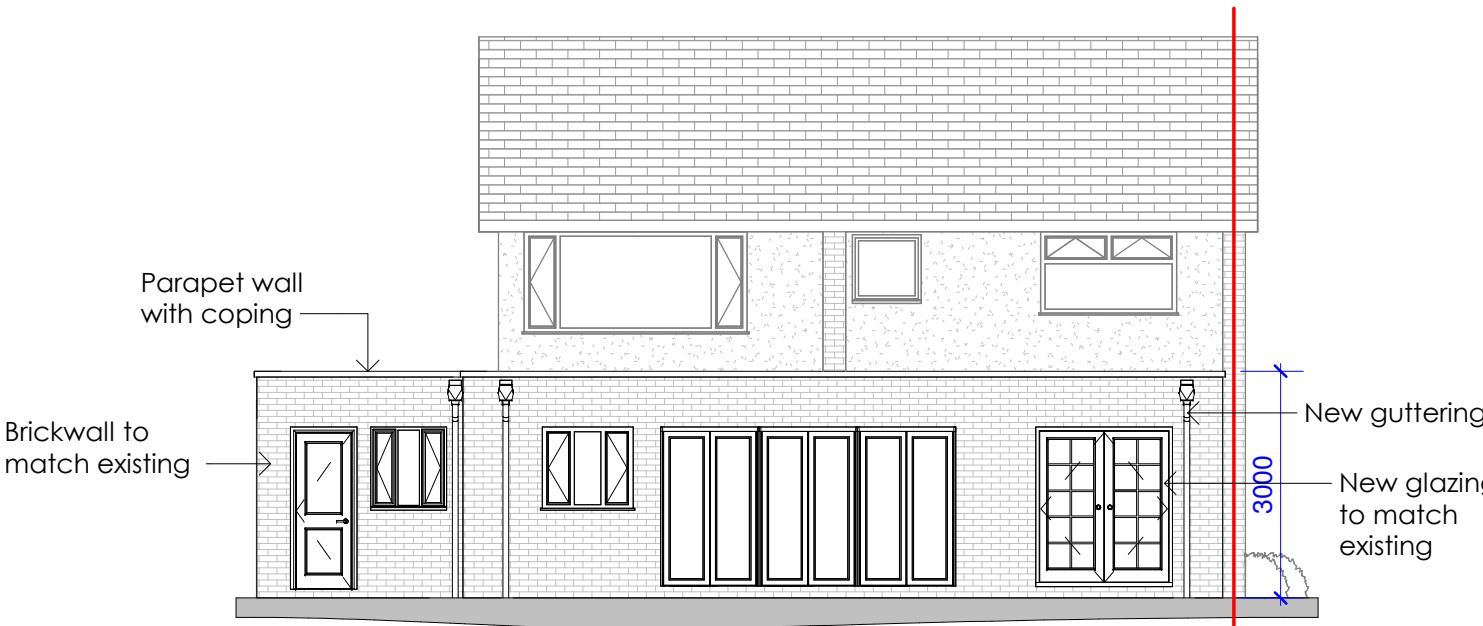


Proposed Rear Elevation
1 : 100

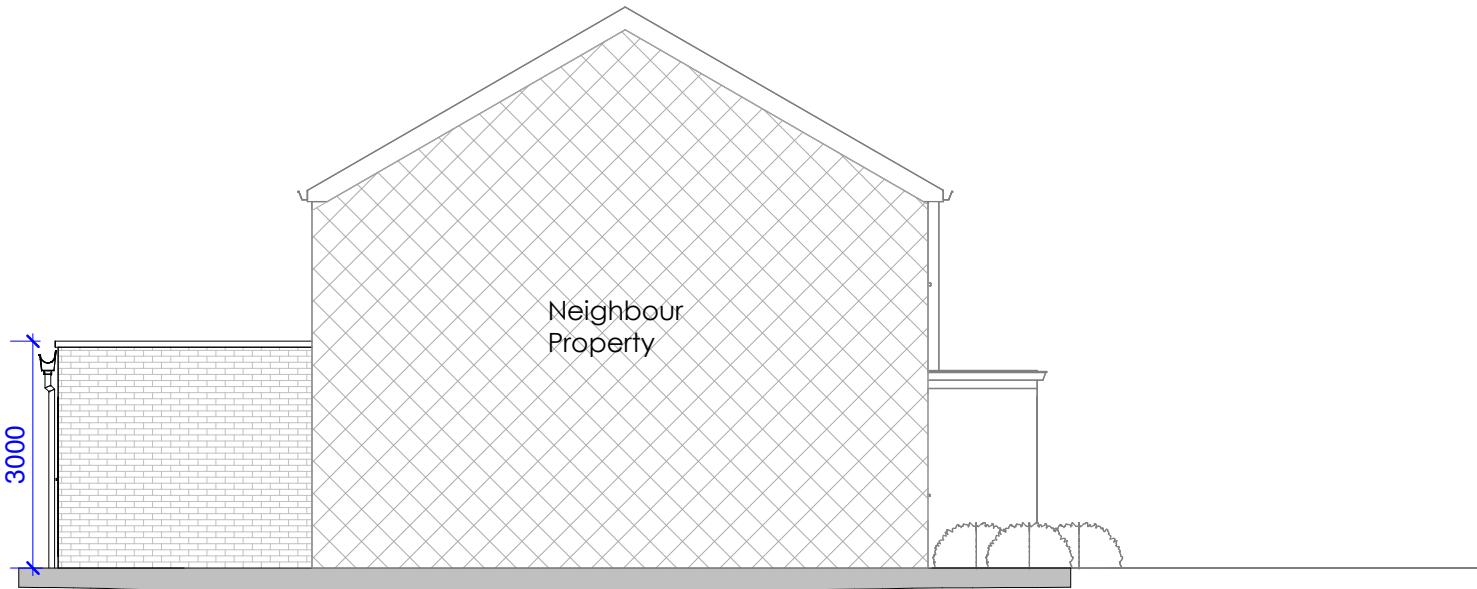


Proposed Side Elevation 'B'
1 : 100

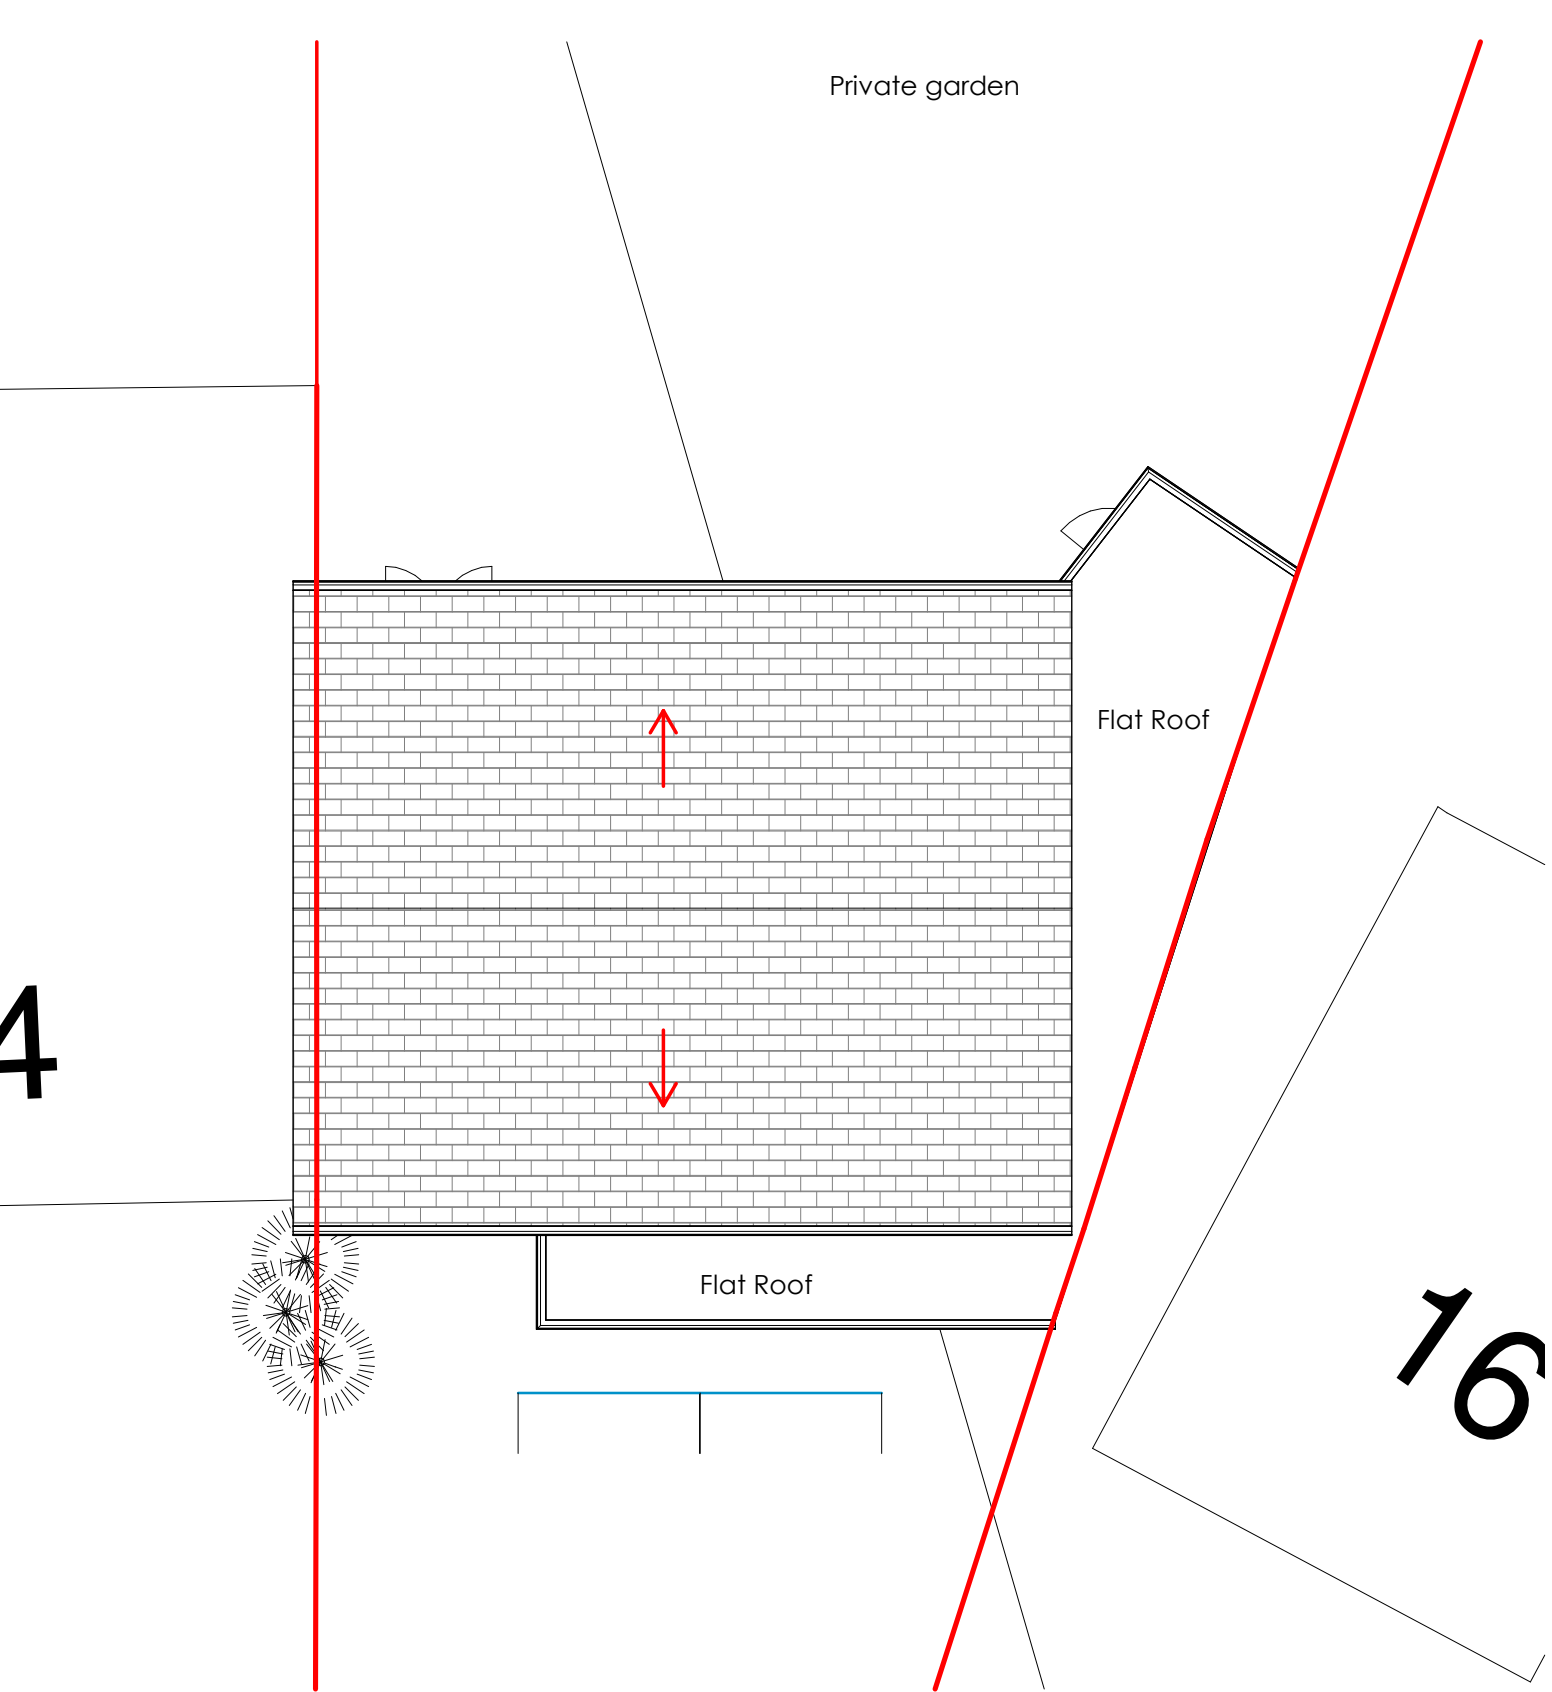


Existing Roof
1 : 100

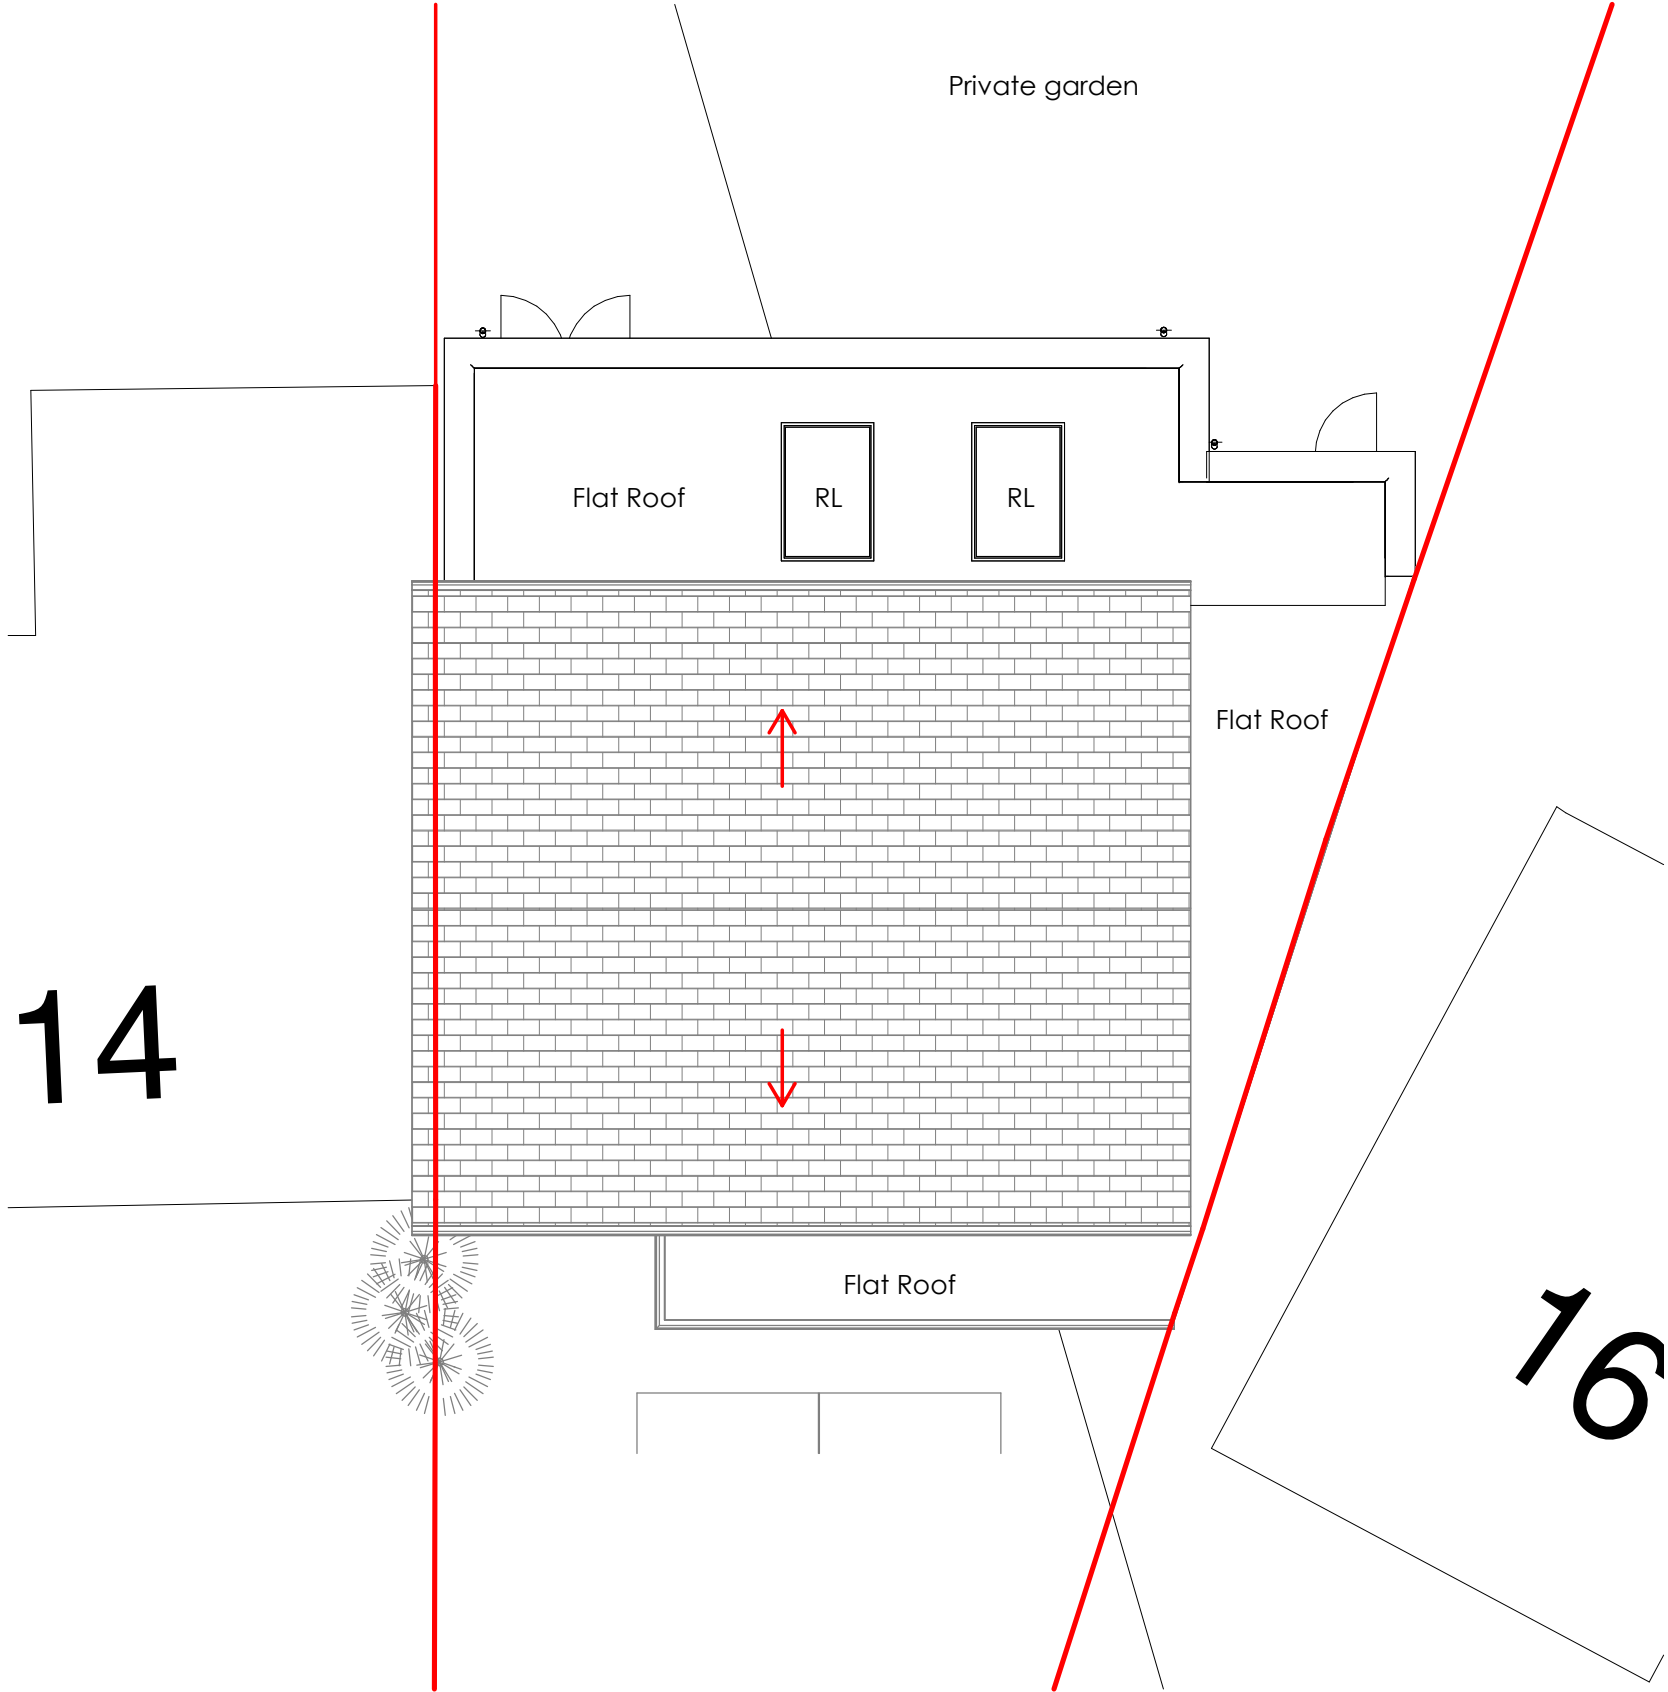

Proposed Roof
1 : 100

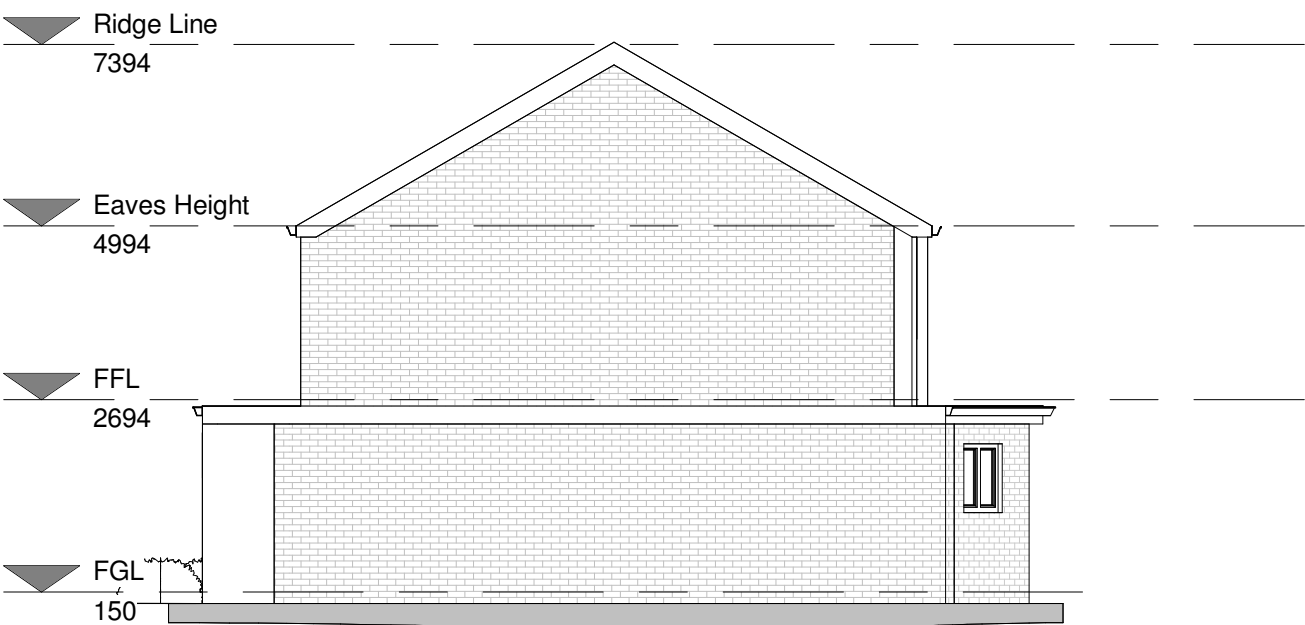


Existing Side Elevation 'A'
1 : 100

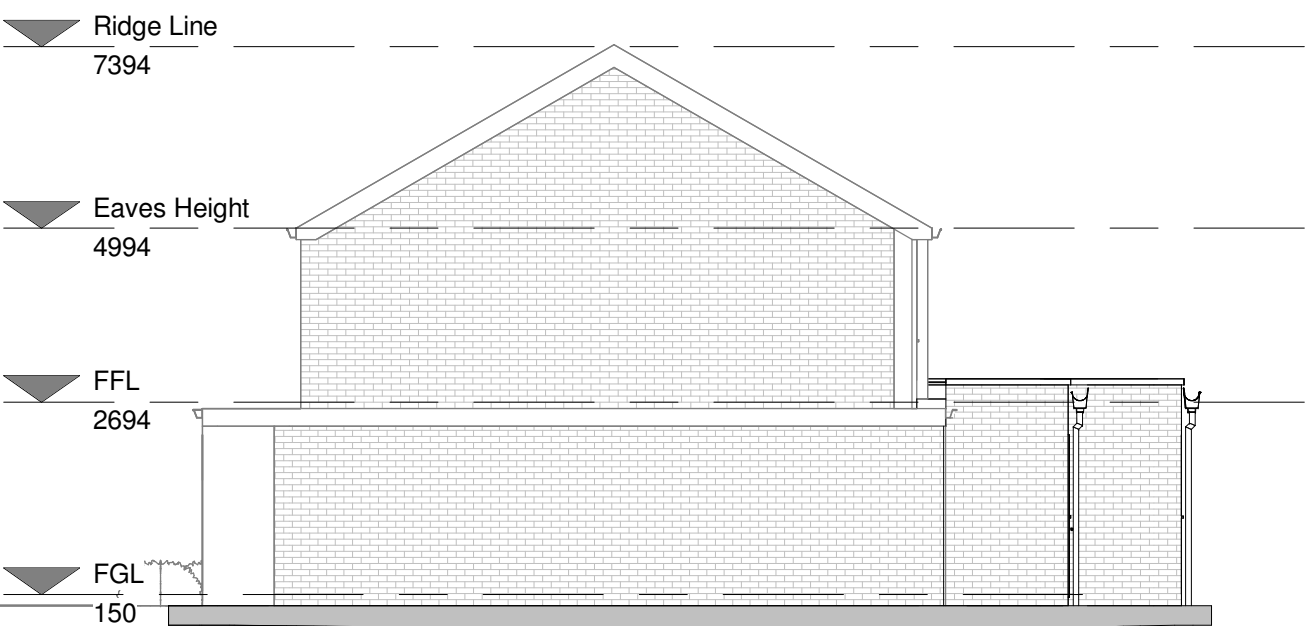

Proposed Side Elevation 'A'
1 : 100


NO CHANGE TO FRONT ELEVATION
MATERIAL TO MATCH EXISTING
FENCES ARE OMITTED FOR CLARITY

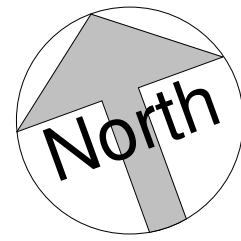


PLAN | DESIGN | BUILD
JCENG SOLUTIONS
tel:0118 348 6230 mob:07411070270
email:info@jcengsolutions.com
web:www.jcengsolutions.com

NOTES:
THE CONTRACTORS ARE TO CHECK ALL DIMENSIONS, DRAIN RUNS AND GENERAL CONDITIONS ON THE SITE BEFORE WORKS COMMENCE, AND INFORM JCENG SOLUTIONS IMMEDIATELY UPON DISCOVERY OF ANY ERRORS. OMISSIONS OR DISCREPANCIES. ALL WORKS ARE TO BE CARRIED OUT IN ACCORDANCE WITH CURRENT BUILDING REGULATIONS, BRITISH STANDARDS, CODE OF PRACTICE AND LOCAL AUTHORITY REQUIREMENTS. DO NOT SCALE FROM THIS DRAWING WITHOUT FIRST OBTAINING WRITTEN AUTHORISATION FROM JCENG SOLUTIONS.

THIS DRAWING IS THE PROPERTY OF JCENG SOLUTIONS AND IS ISSUED ON THE CONDITION THAT IT IS NOT REPRODUCED, DISCLOSED OR COPIED TO ANY UNAUTHORISED PERSON IN WHOLE OR PART WITHOUT PRIOR WRITTEN CONSENT

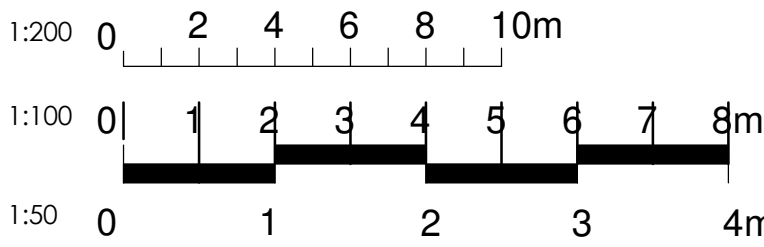

- Site boundary
- Beam / Linets
- Demolition
- RL
- IC - Inspection Chamber
- MH - Man hole
- Soil vent pipe (svp)
- Rainwater pipe (rwp)
- New cavity wall
- Existing structure to be unaffected
- Stud partition wall
- Dormer - timber frame construction

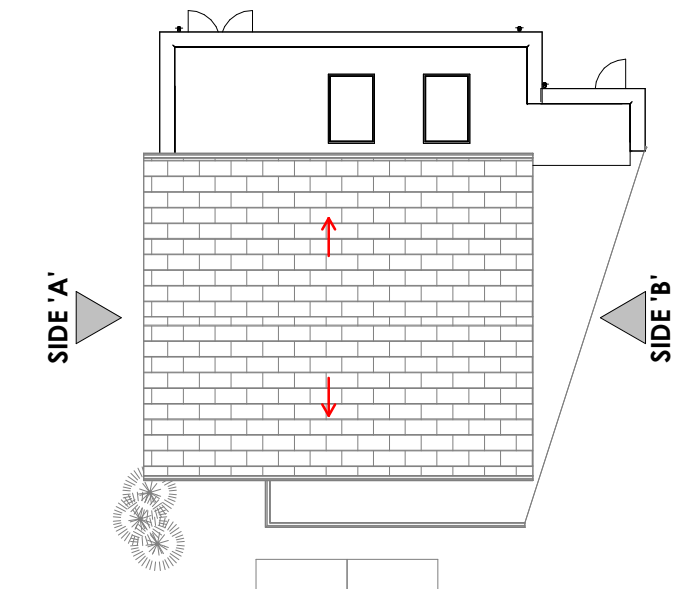

REV	DATE	DESCRIPTION
-----	------	-------------

CLIENT ADDRESS

15 Carlton Cl, Woodley, Reading
RG5 4JS

TITLE

Existing and Proposed Elevations &
Roof Layout

CLIENT

Mr.Brar

DRAWN BY JC	CHECKED BY RB	
----------------	------------------	--

SCALE (@ A1)
As indicated

DRAWING NUMBER PP-338-RG-01	REV
--------------------------------	-----