

Notes


All dimensions and levels on site are to be checked prior to commencement of work.

This drawing is the copyright of Paul Edwards Architecture

SCALE
0 1 2 3 4 5 6 8 10



FRONT ELEVATION

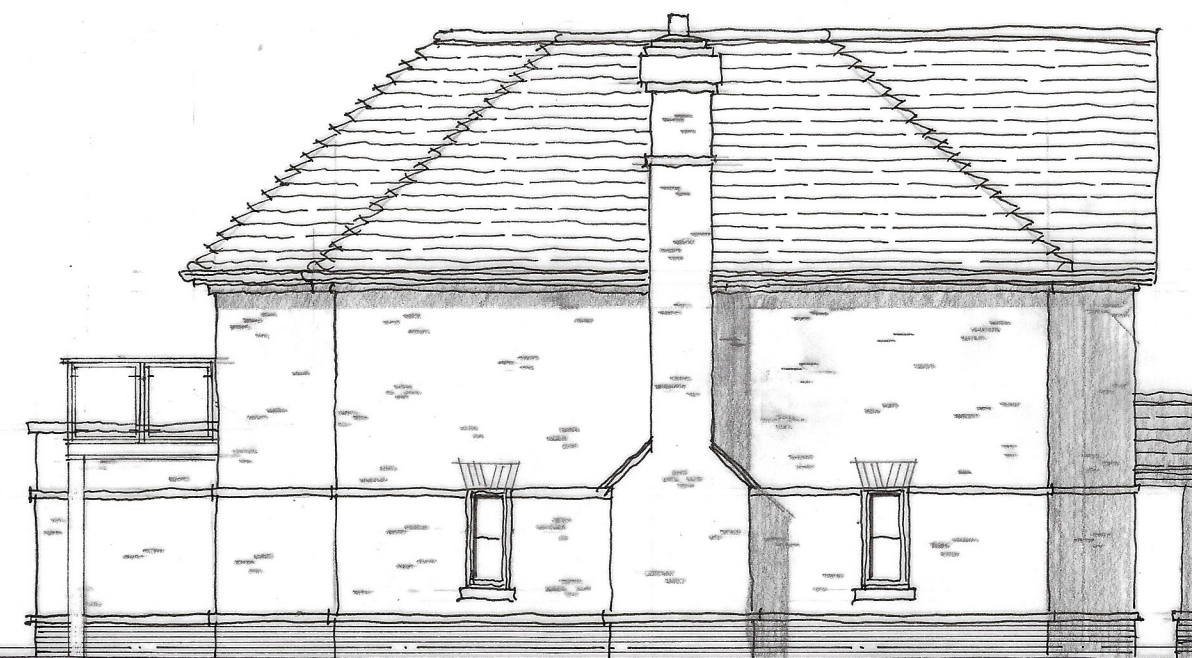


SIDE ELEVATION




REAR ELEVATION



SIDE ELEVATION

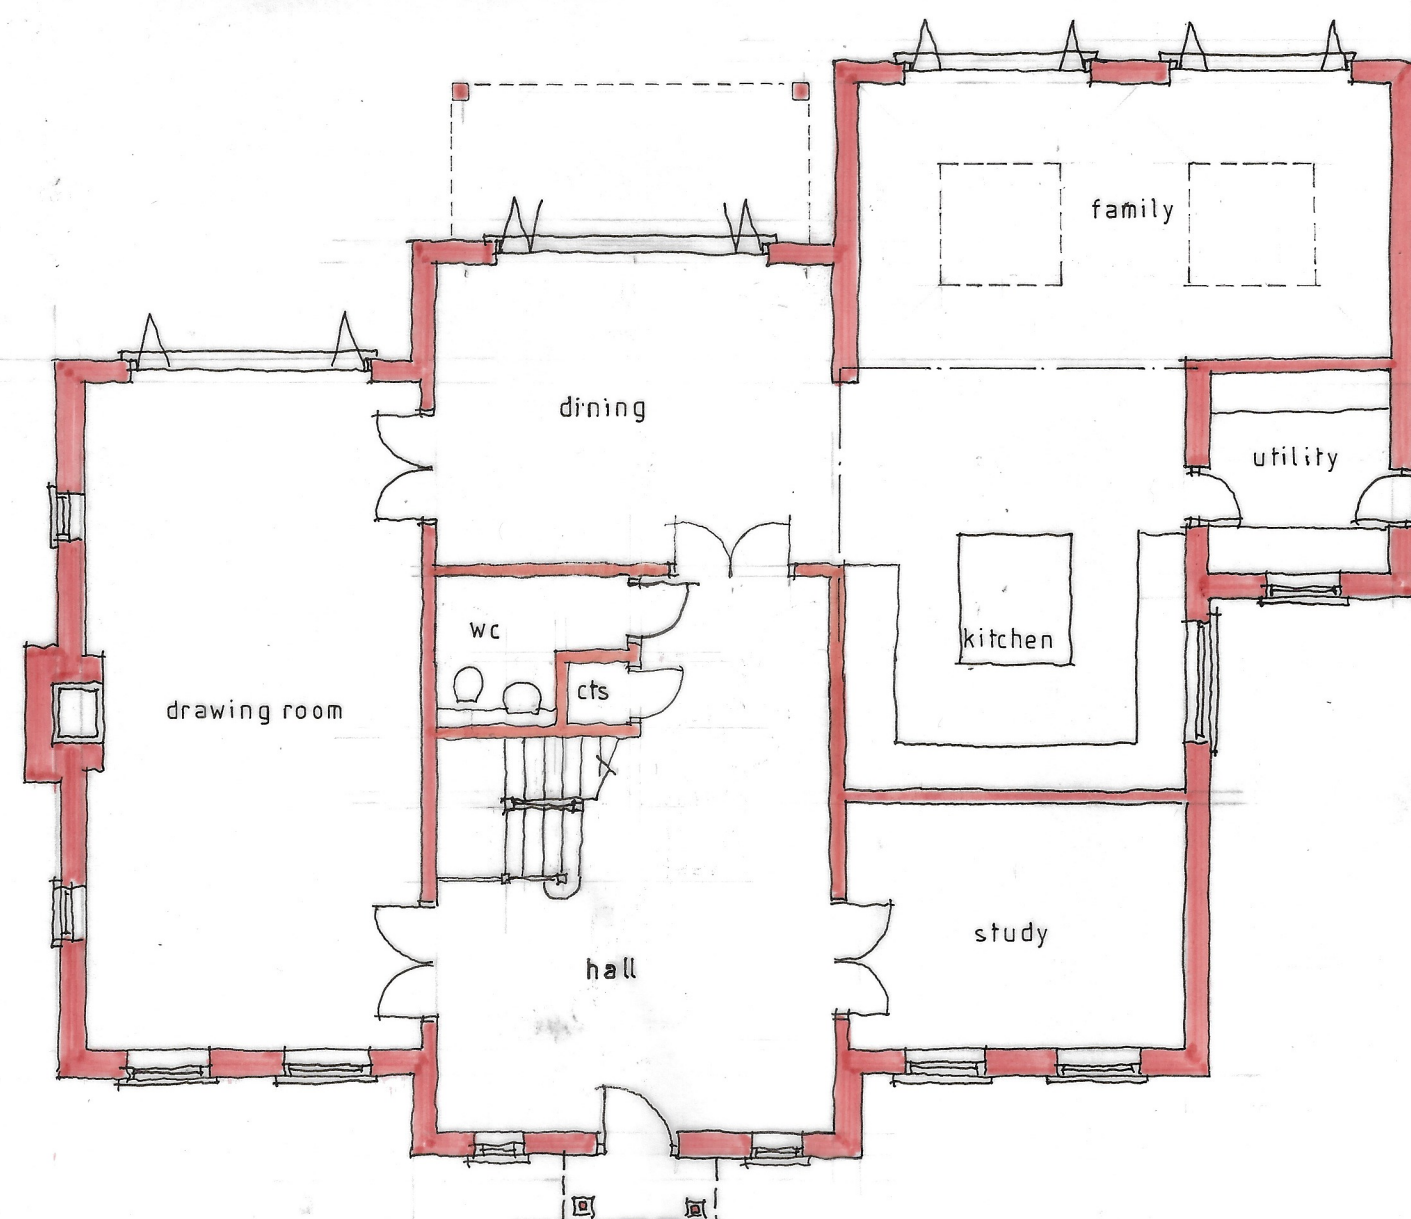

GROUND FLOOR

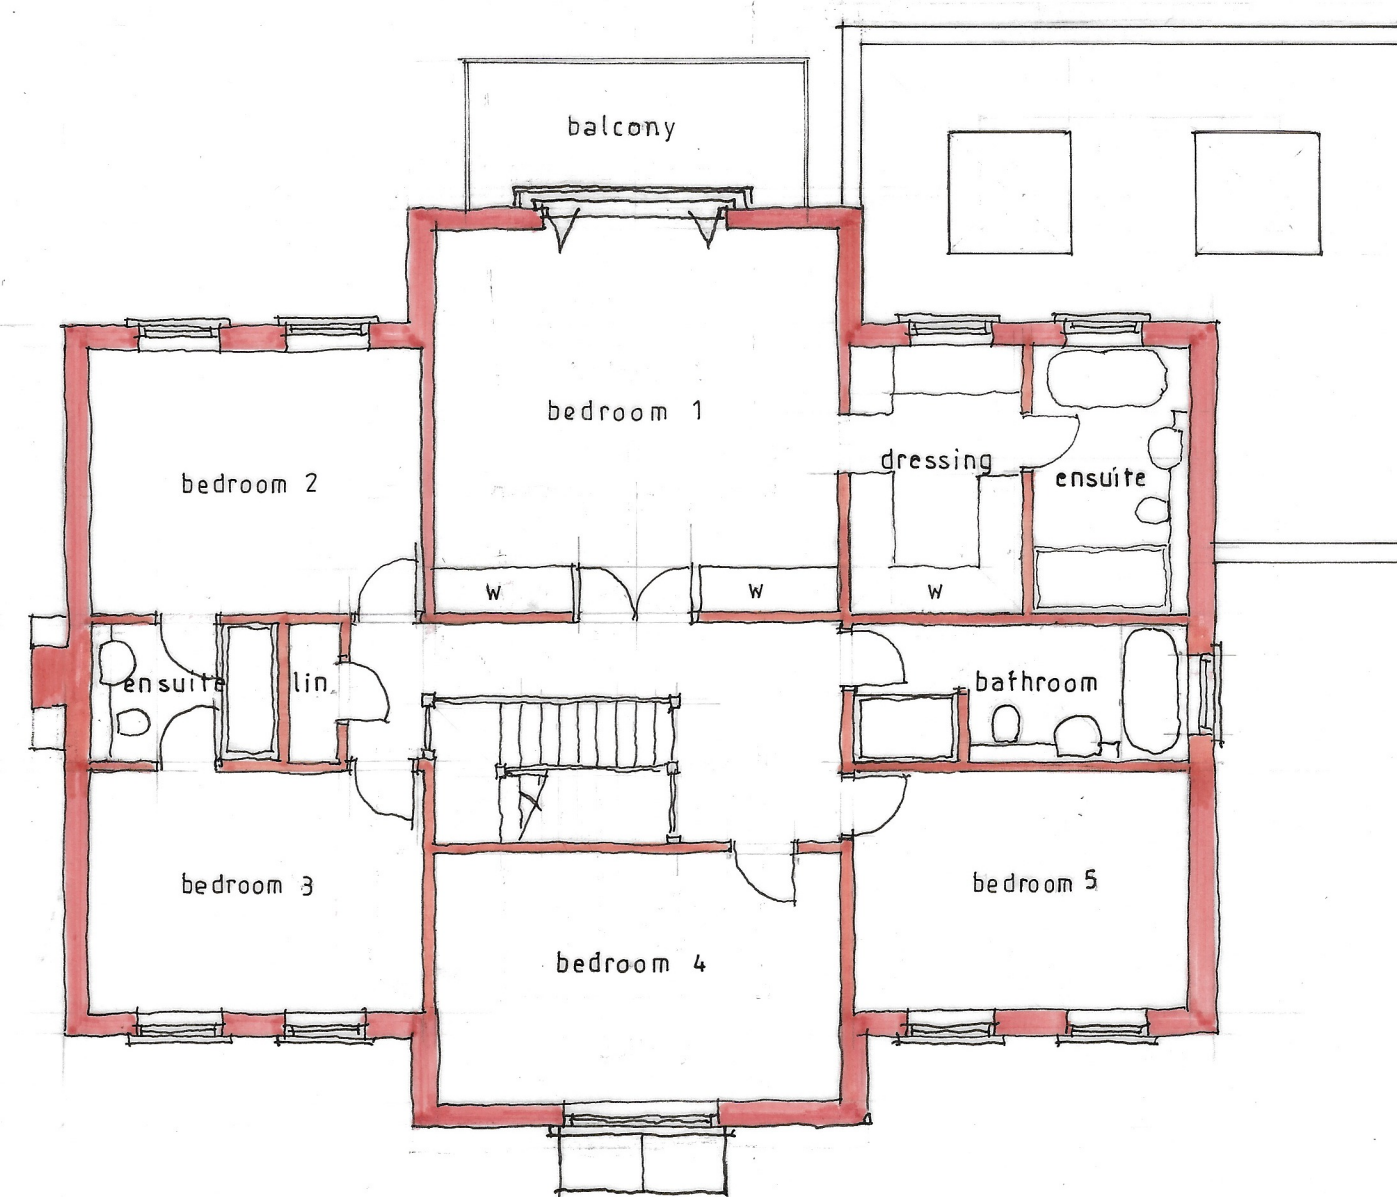

FIRST FLOOR

MATERIALS

ROOF : PLAIN CLAY TILES

WALLS : RED MULTI-STOCK FACE BRICKWORK
WITH CONTRASTING FACE BRICK
PLINTH STRING COURSES AND FLAT
ARCH LINTELS WITH KEYSONE

WINDOWS : WHITE UPVC SLIDING SPASH WINDOWS.

EAVES : WHITE UPVC FASCIA SOFFIT AND
BARGEBOARD.

- C: BALCONY TO REAR ELEVATION 12.08.25
ADDED TO REPLACE JULIETTE
BALCONY
- B: PYRAMID ROOF LIGHTS TO FAMILY
ROOM CHANGED TO FLAT ROOF LIGHTS 24.03.25
- A: INTERNAL ALTERATIONS TO CLIENTS 13.03.25
REQUIREMENTS AND BATHROOM
WINDOWS AMENDED.

Project	Detached houses
	Paddock Farm
	Nine Mile Ride
	FINCHAMPSTEAD
	Berks
Client	Barkham Homes Ltd

Drawing

PLANS and ELEVATIONS PLOT 2

Scale 1:100 at A2 Date February 2023



Paul Edwards Architecture

12 Sandy Lane, Barkham, Wokingham, Berks RG41 4DB
Tel: 01189772925 Mob: 07831837415 E-mail: paul@paulledwardsarchitecture.co.uk

Job 2627 Dwg. 04C