




Scale 1:100

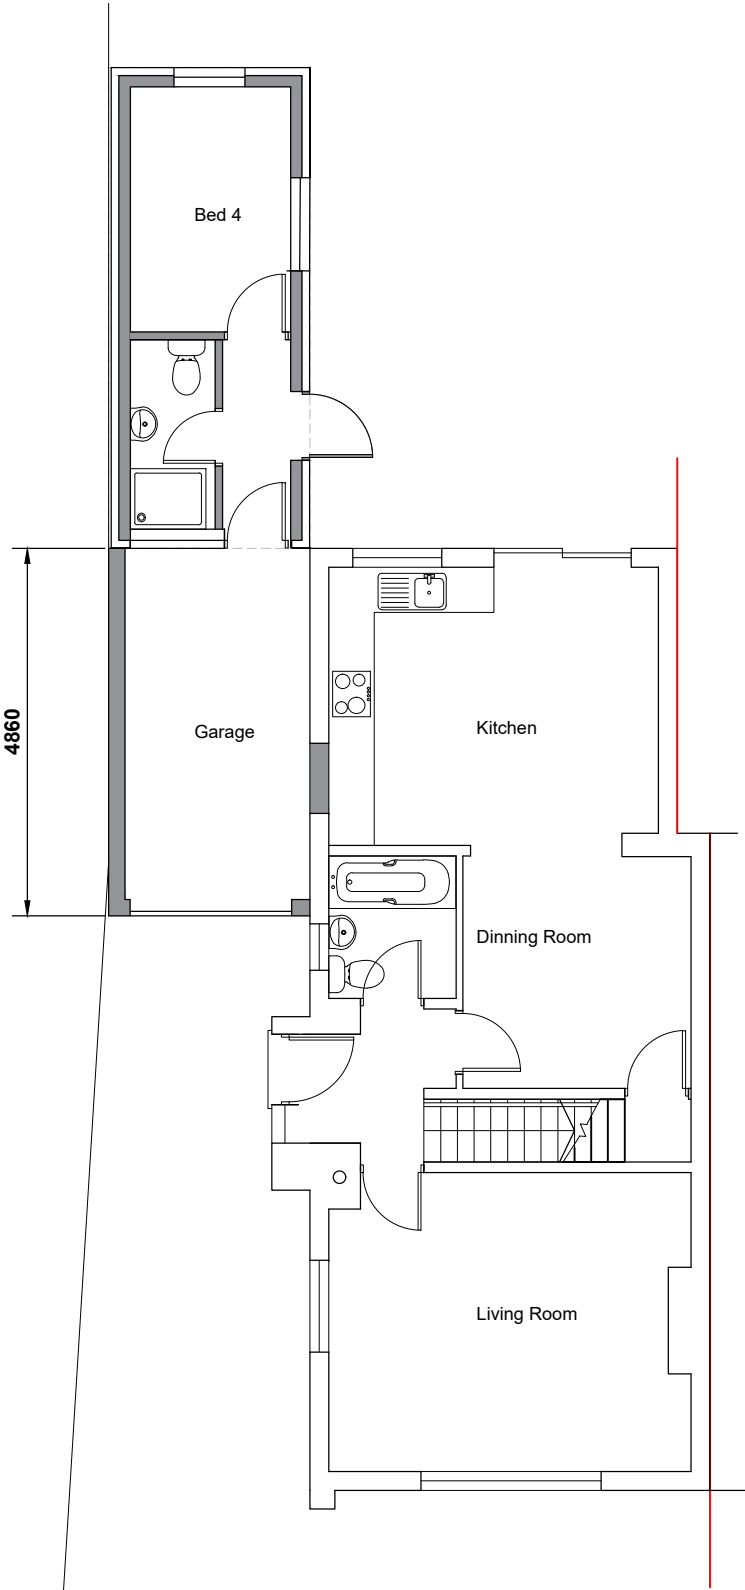

Ground floor plan

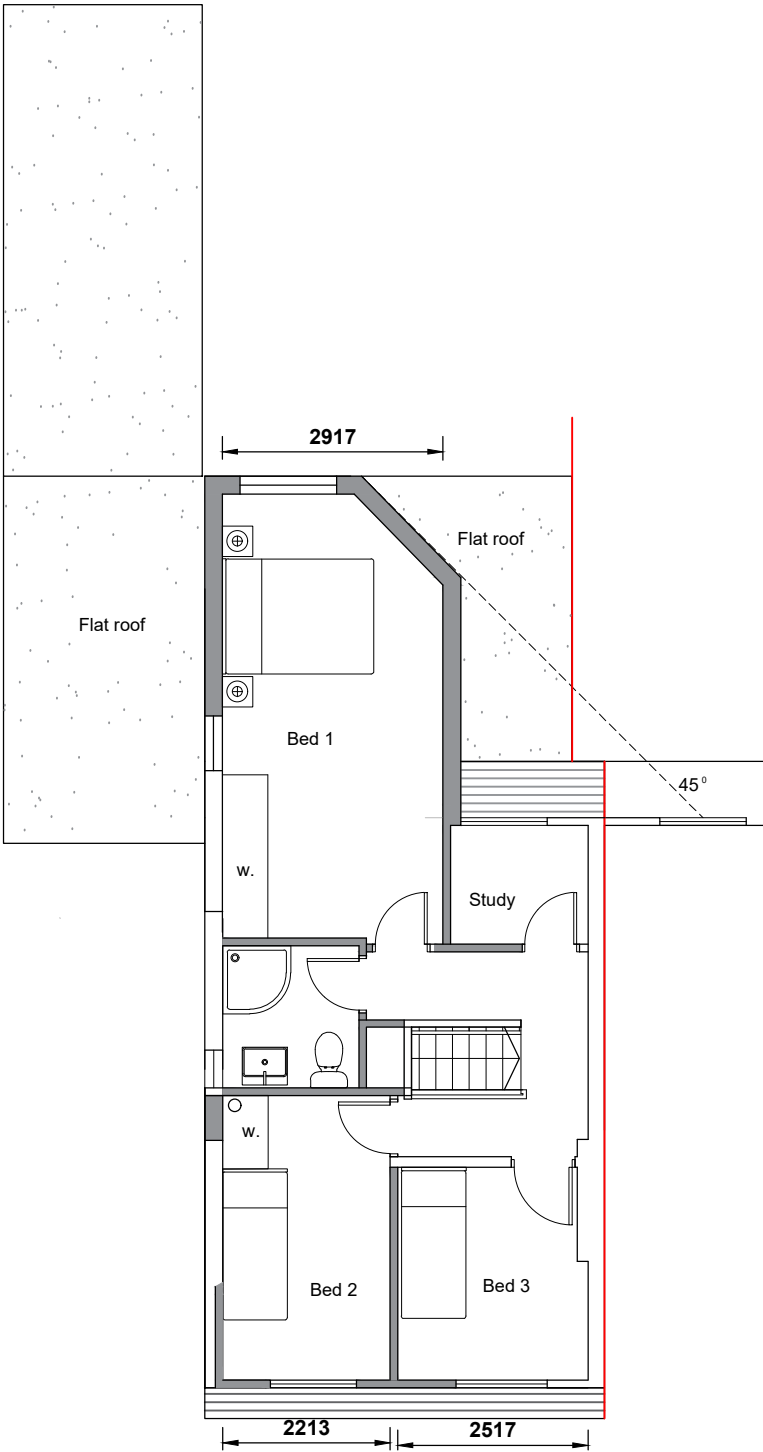

First floor plan

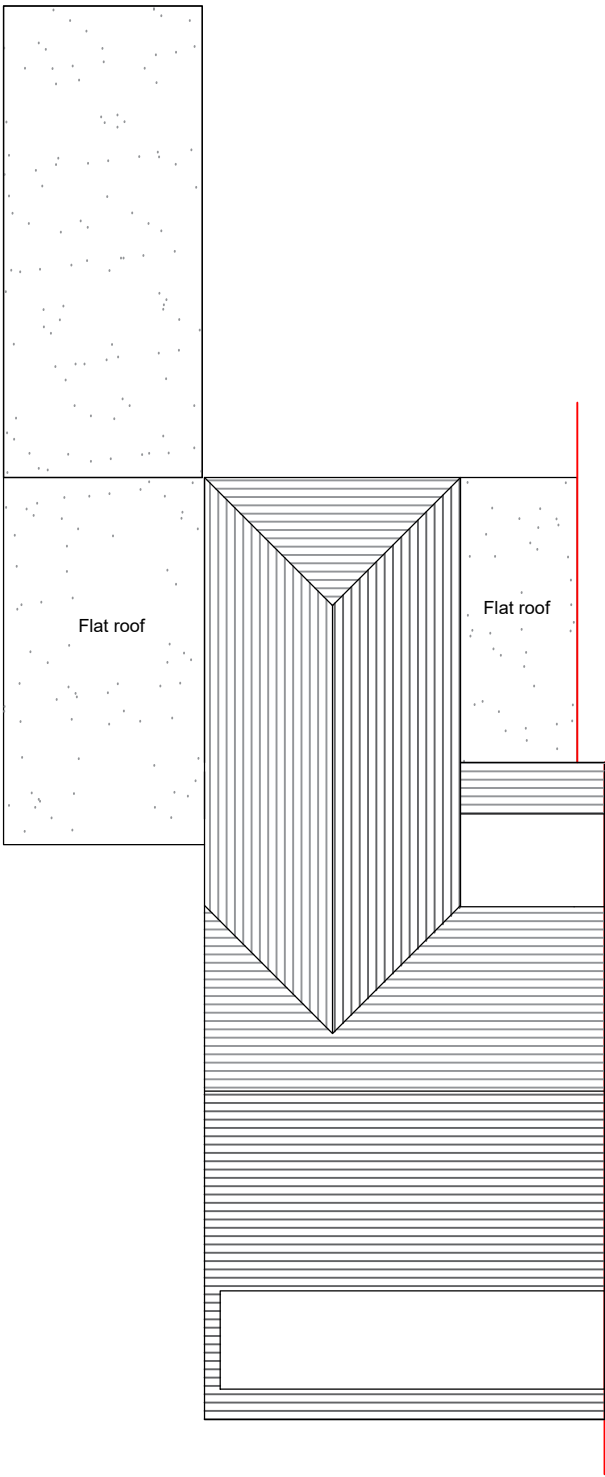

Roof plan

- NOTES**
- 1. This drawing is copyright of: REYNOLDS DESIGN LTD. Reproduction is only to take place with our written authority.
 - 2. These Plans are subject to 'Planning and Building Regulation Approval' or any other statute in law before building commences.
 - 3. Any structural work where mentioned on the drawing is subject to a qualified structural and civil engineer calculations before building work commences.
 - 4. All drawings marked preliminary or planning are not to be built or manufactured from.
 - 5. If any discrepancies are found in the drawings these are to be brought to the attention of REYNOLDS DESIGN LTD for rectification.
 - 6. Boundary line indicative only. Exact location must be determined on site before building work commences.

				Planning				Site Address: 13 Highgate Road, Woodley Reading RG5 3ND			
Rev	Date	Description	Drn By	Drawing Title: Proposed floor plans							
A	11.07.23	Revised layouts	-	Project & Drawing Number: 23.13HR.P03				REYNOLDS DESIGN ARCHITECTS www.reynoldsdesign.co.uk emily@reynoldsdesign.co.uk T: 01252 704 500			
B	17.07.23	Updated layout	-								
C	05.09.23	Updated layout									
D	02.05.24	Proposed 4 rooflights									
E	01.10.24	Reduced GF extension	-								
				Rev: F	Scale: 1:100	Sheet size: A3	Date: May 23				