



Scale 1:100

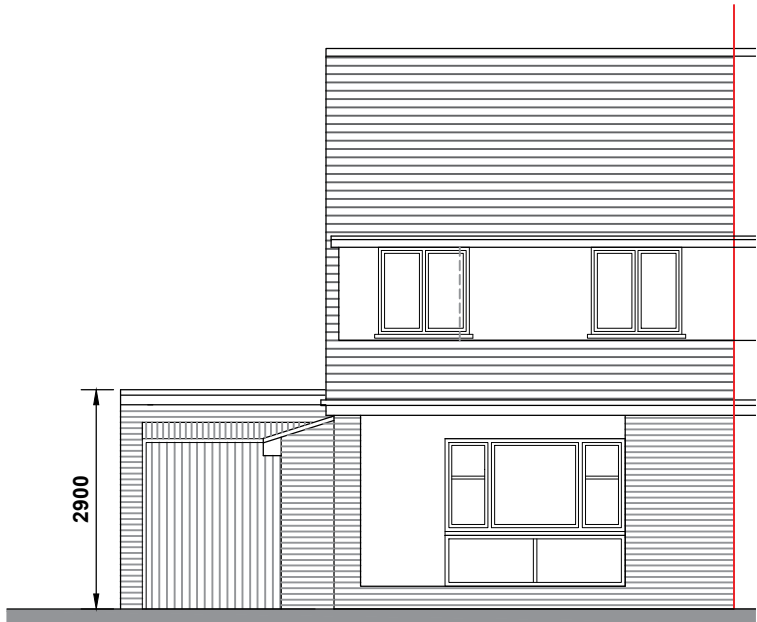


Front elevation

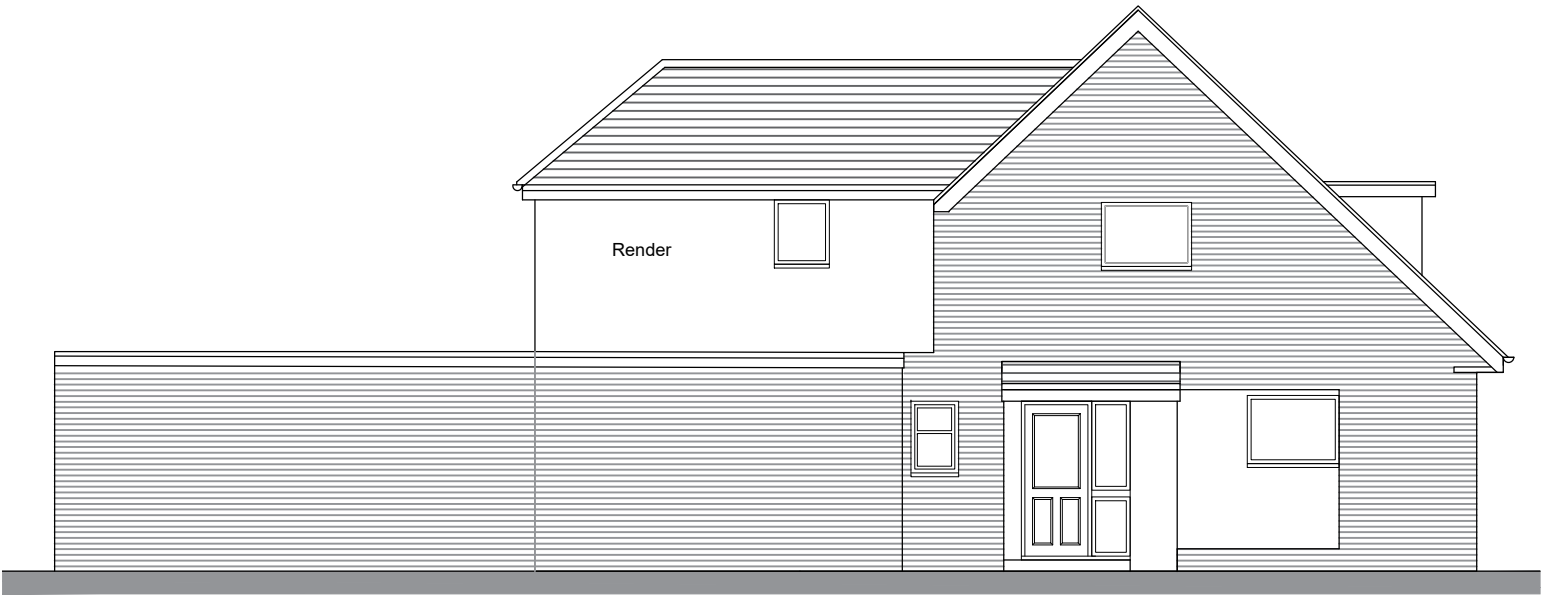

Side elevation



Rear elevation

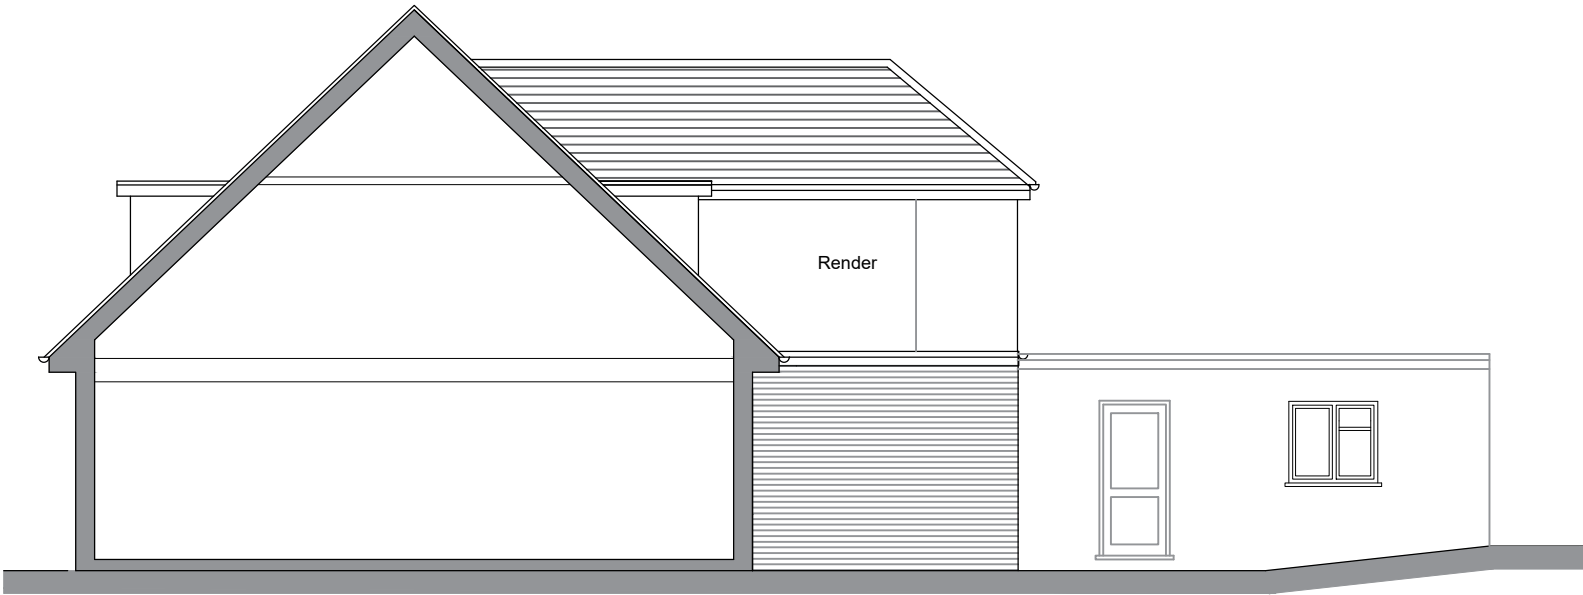

Side elevation

NOTES
1. This drawing is copyright of: REYNOLDS DESIGN LTD. Reproduction is only to take place with our written authority.
2. These Plans are subject to 'Planning and Building Regulation Approval' or any other statute in law before building commences.
3. Any structural work where mentioned on the drawing is subject to a qualified structural and civil engineer calculations before building work commences.
4. All drawings marked preliminary or planning are not to be built or manufactured from.
5. If any discrepancies are found in the drawings these are to be brought to the attention of REYNOLDS DESIGN LTD for rectification.
6. Boundary line indicative only. Exact location must be determined on site before building work commences.

				Planning				Site Address: 13 Highgate Road, Woodley Reading RG5 3ND	
Rev	Date	Description	Drn By	Drawing Title: Proposed elevations					
A	17.07.23	Updated layout	-	Project & Drawing Number: 23.13HR.P04				REYNOLDS DESIGN ARCHITECTS www.reynoldsdesign.co.uk emily@reynoldsdesign.co.uk T: 01252 704 500	
B	05.09.23	Updated layout	-						
C	18.09.23	Garage retained	-						
D	03.05.24	Proposed rooflights		Rev:	Scale:	Sheet size:	Date:		
E	01.10.24	Reduced GF extension		F	1:100	A3	May 23		