

Copyright in the design and this drawing is the property of RESI. Reproduction in whole or in part is forbidden without written sanction of RESI. This drawing must be read in conjunction with all other relevant documentation and drawings.

RESI accepts no liability for any expense, loss or damage of whatsoever nature and however arising from any variation which has not been referred to them and their approval obtained.

Print out to actual scale. Do not scale, except unless for Planning purposes. All dimensions to be cross-checked on-site prior to manufacture and construction. Any discrepancies to be reported to RESI immediately.

NOTES



Revision		
Rev	Notes	Date
A	Plannning Issue	16/08/2024
B	Planning Amend	29/08/2024




Job Title
Proposed ground floor wraparound extension, first floor side extension, internal alterations, and all associated works at 32 Wilmington Close

Drawing Status
Planning

Client
Dan Porter

Drawing Title
Proposed Drawings

Scale 1 : 100 @ A3	Drawn TM
Date August 2024	Checked TM
Drawing No. B235559-1102	REV B

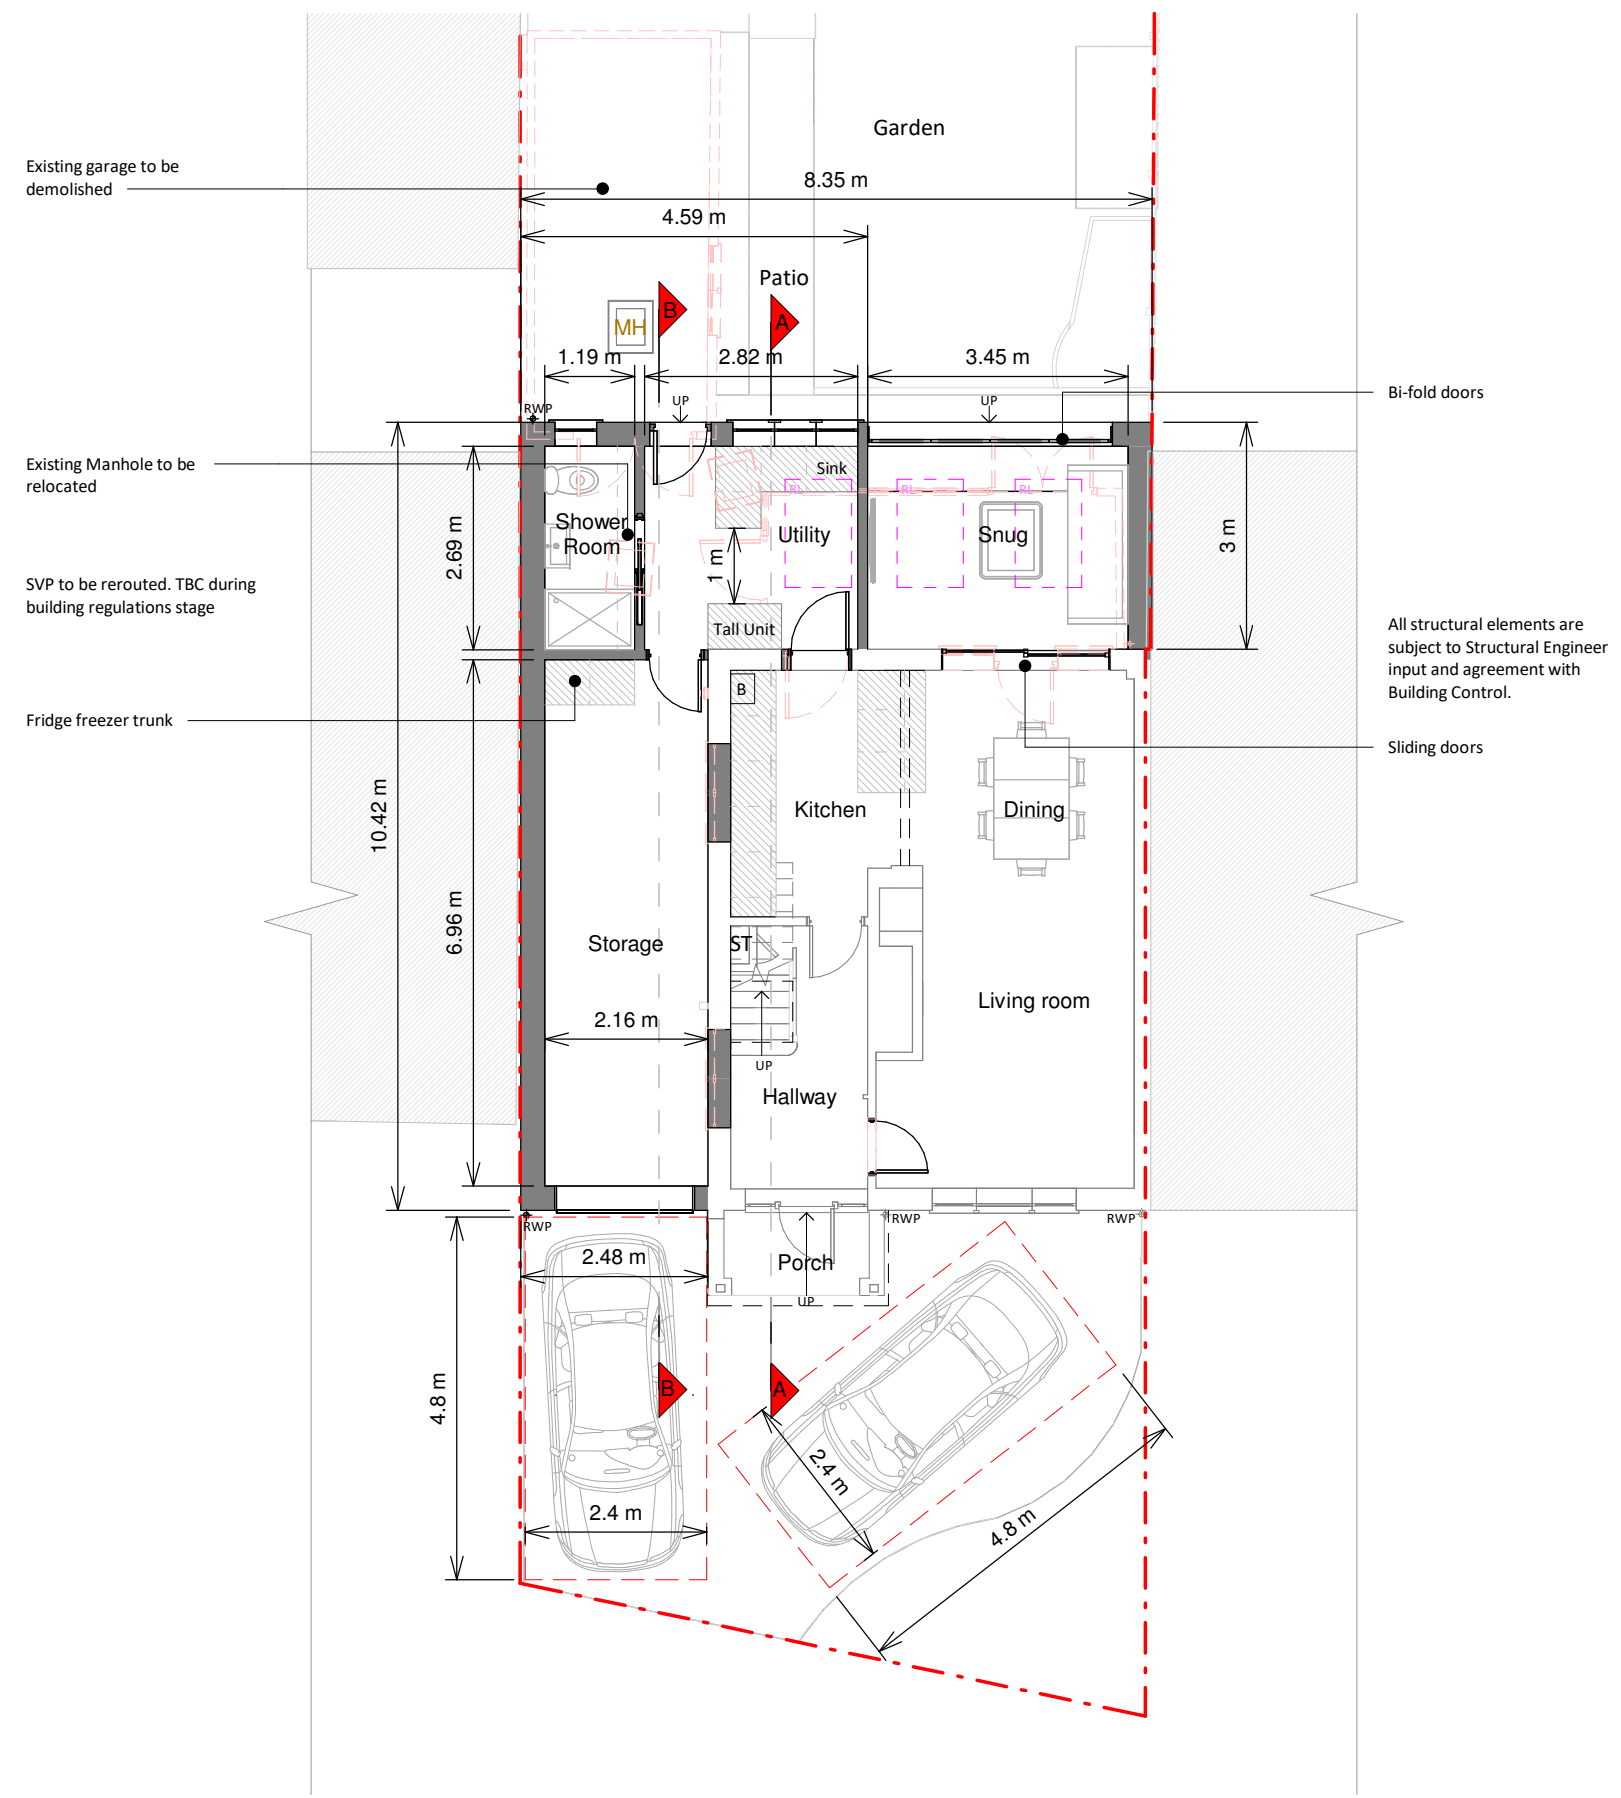

Ground Floor Plan - Parking Plan

