

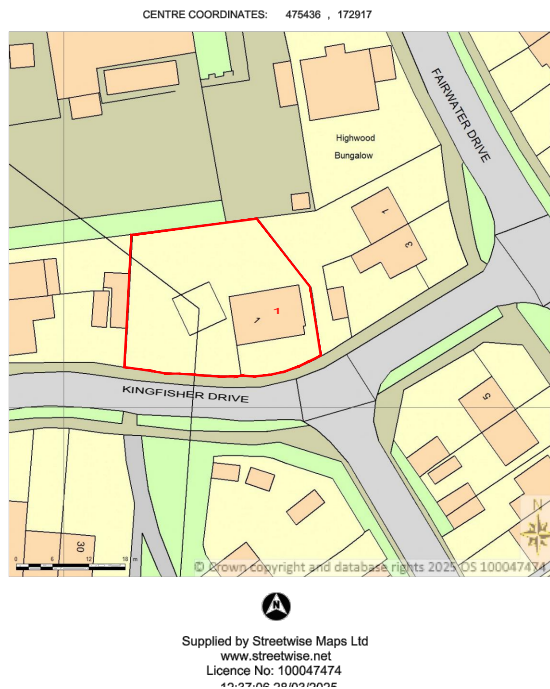


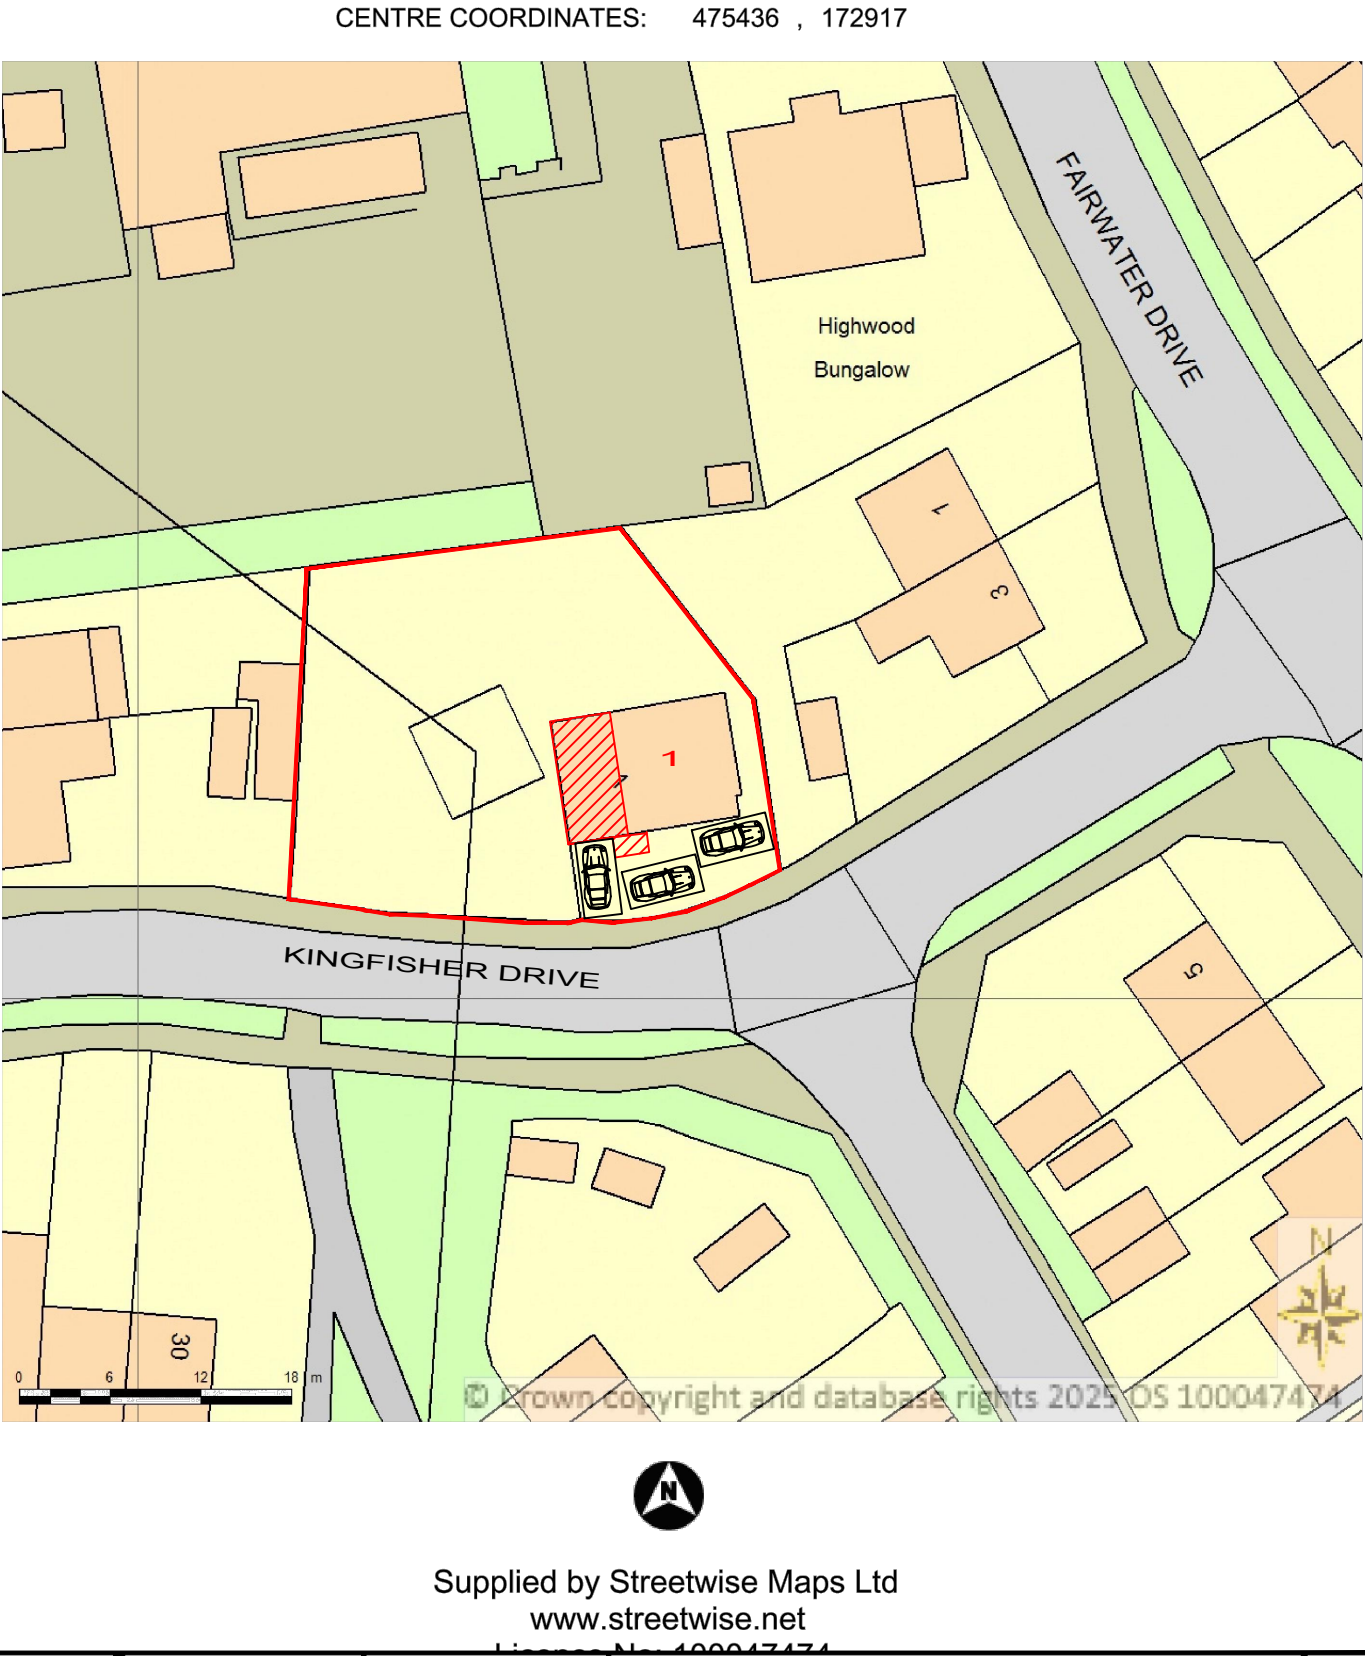


LOCATION PLAN
SCALE 1:1250@A3


BLOCK PLAN
SCALE 1:500@A3

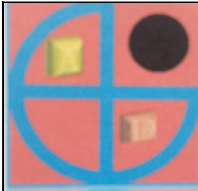


	PROJECT:	1 Kingfisher Drive Woodley	DRAWN BY:	P.S.	DRAWING TITLE:		ArchDezine Limited archdeziner7@gmail.com
	PROPOSED GARAGE CONVERSION & ANNEXE WITH INTERNAL ALTERATIONS		DATE:	22/03/2025	LOCATION AND BLOCK PLAN		
			SCALE:	AS SHOWN@A3	DRAWING NUMBER:	KD-01	
			FILENAME:	25011			

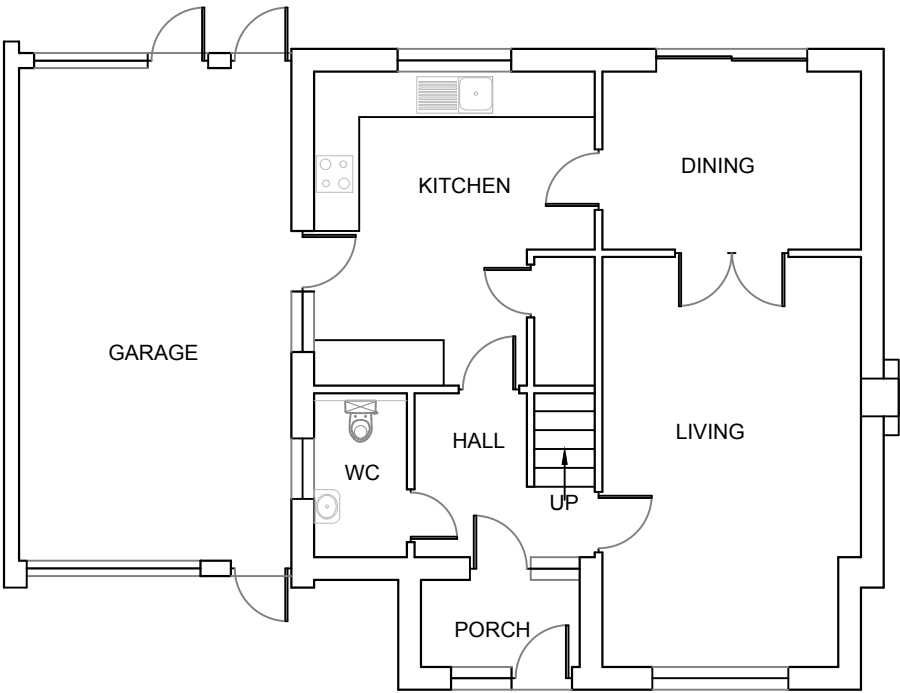


EXISTING GROUND FLOOR PLAN

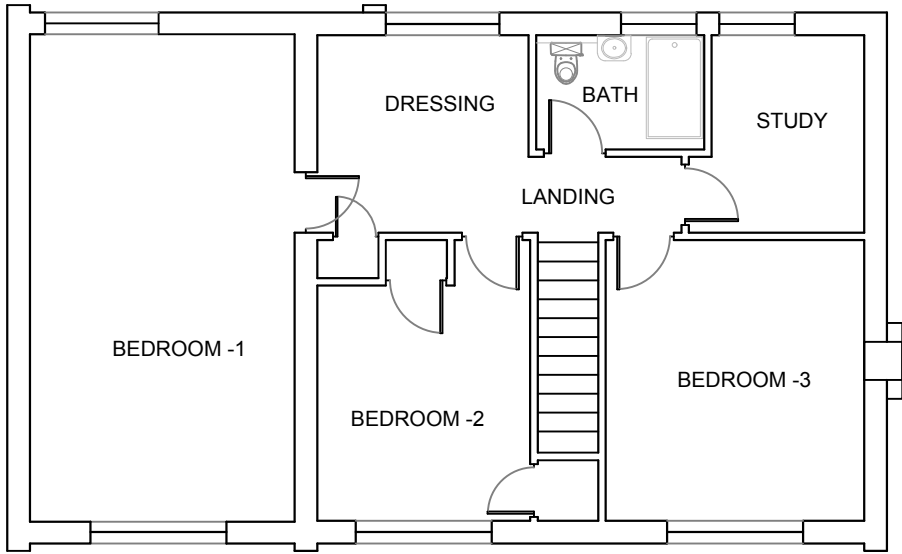


EXISTING FIRST FLOOR PLAN

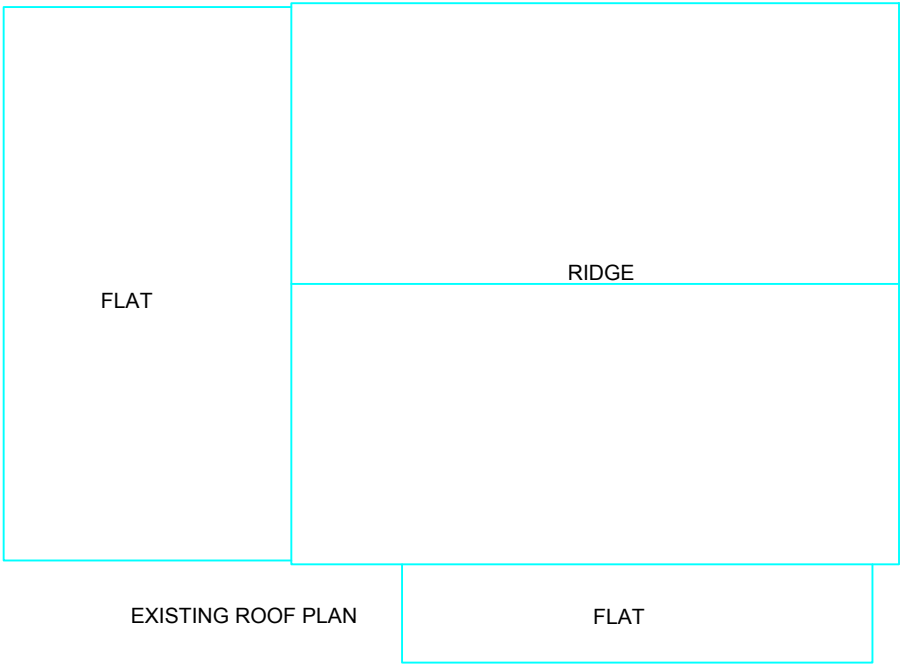


EXISTING ROOF PLAN

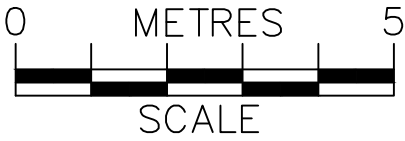

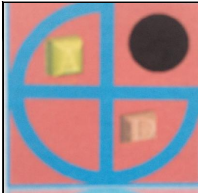	PROJECT:	1 Kingfisher Drive Woodley	DRAWN BY:	P.S.	DRAWING TITLE:		ArchDezine Limited archdeziner7@gmail.com
	PROPOSED GARAGE CONVERSION & ANNEXE WITH INTERNAL ALTERATIONS		DATE:	22/03/2025	EXISTING FLOOR PLAN		
			SCALE:	1:100@A3	DRAWING NUMBER:	KD-02	
			FILENAME:	25011			




EXISTING FRONT ELEVATION

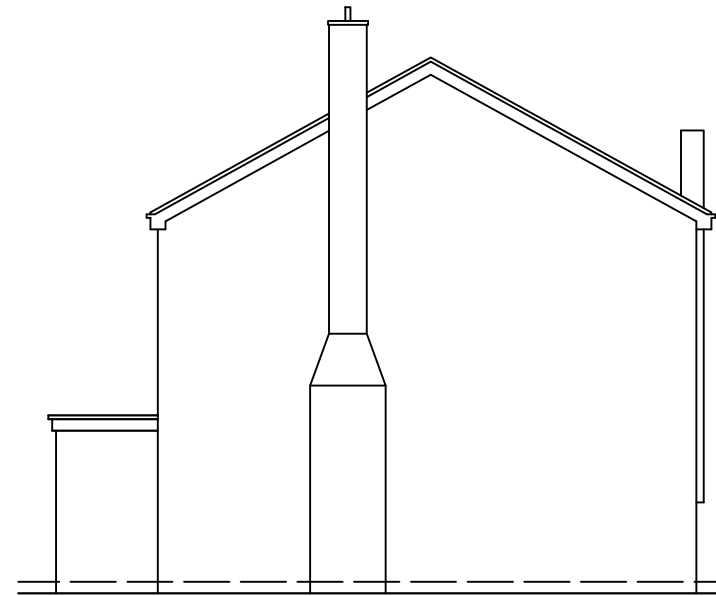


EXISTING SIDE (E) ELEVATION






EXISTING REAR ELEVATION

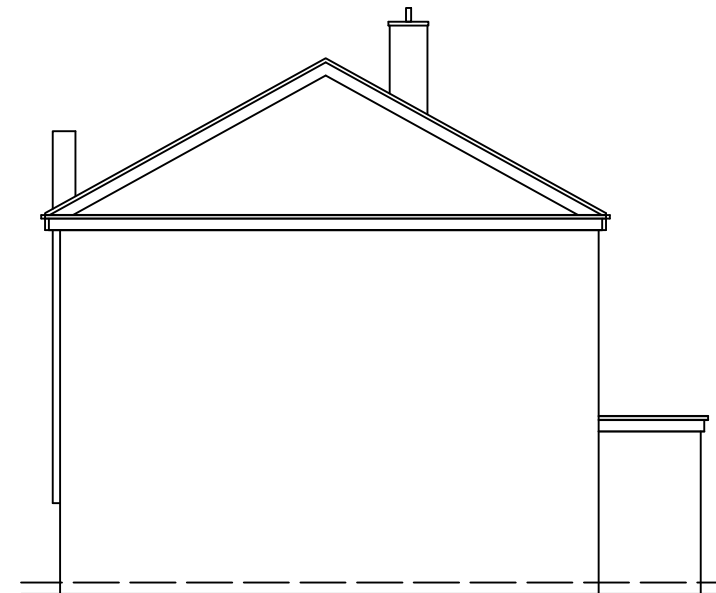


EXISTING SIDE (W) ELEVATION

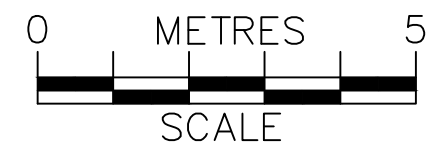

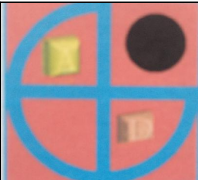
	PROJECT:	1 Kingfisher Drive Woodley	DRAWN BY:	P.S.	DRAWING TITLE:		ArchDezine Limited archdeziner7@gmail.com
	PROPOSED GARAGE CONVERSION & ANNEXE WITH INTERNAL ALTERATIONS		DATE:	22/03/2025	EXISTING ELEVATIONS		
			SCALE:	1:100@A3	DRAWING NUMBER:	KD-03	
			FILENAME:	25011			

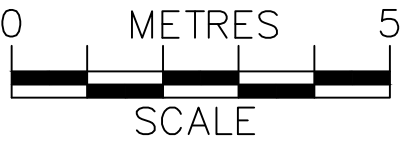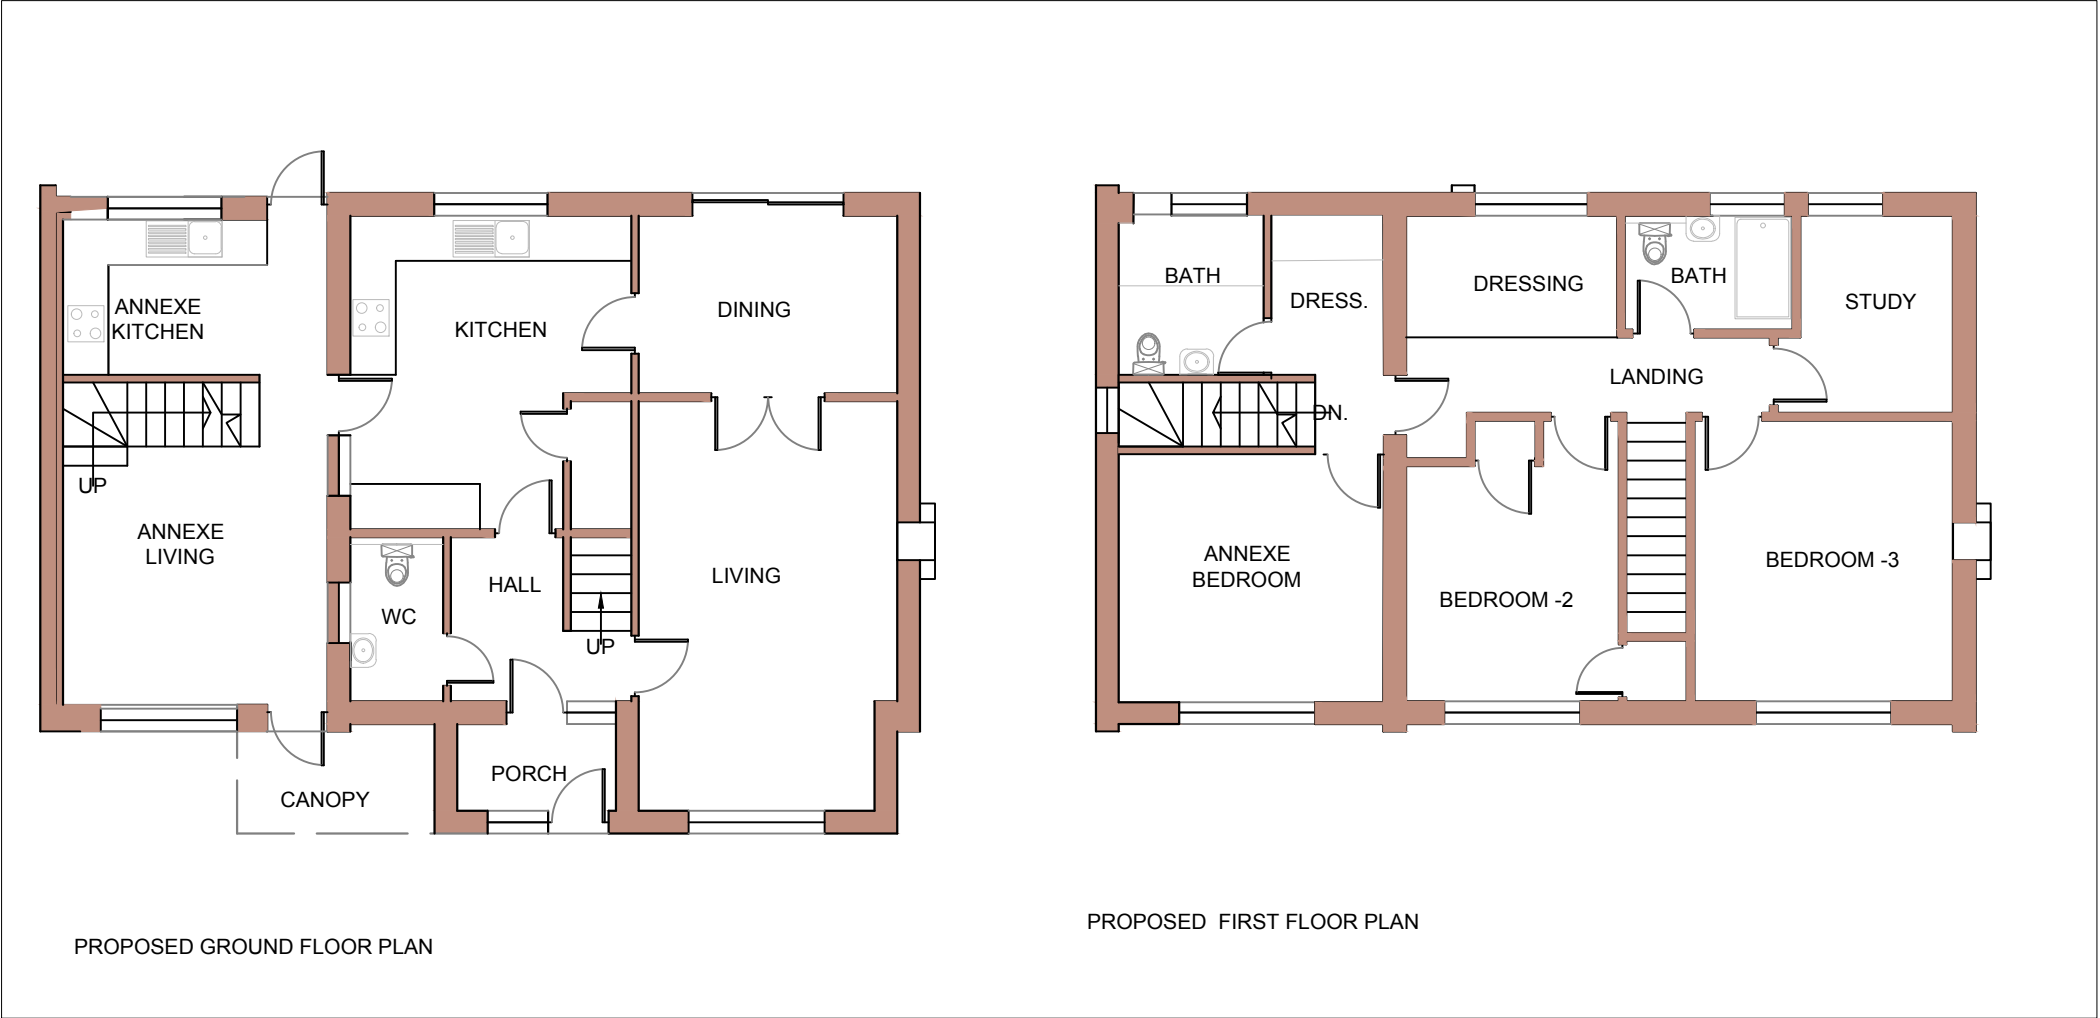

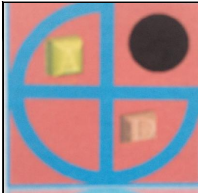	PROJECT:	1 Kingfisher Drive Woodley	DRAWN BY:	P.S.	DRAWING TITLE:		 ArchDezine Limited archdeziner7@gmail.com
	PROPOSED GARAGE CONVERSION & ANNEXE WITH INTERNAL ALTERATIONS		DATE:	22/03/2025	PROPOSED PLANS		
			SCALE:	1:100@A3	DRAWING NUMBER:	KD—04	
			FILENAME:	25011			



PROPOSED FRONT ELEVATION

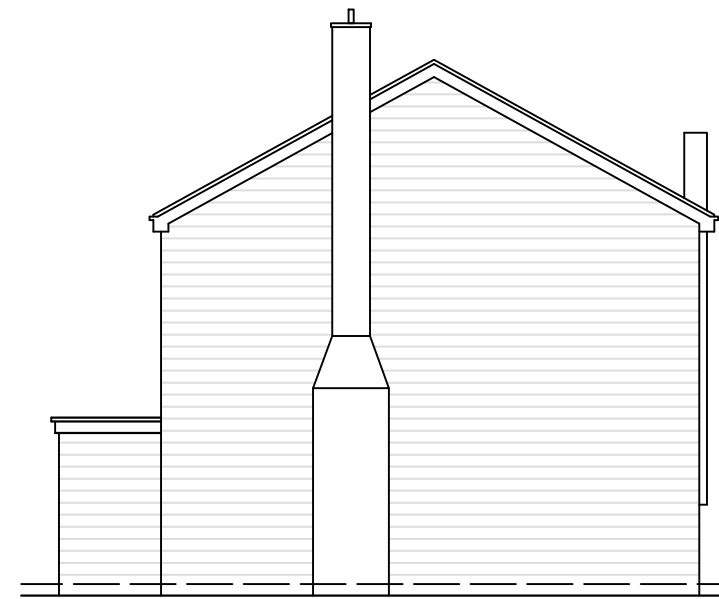


PROPOSED SIDE (E) ELEVATION




PROPOSED REAR ELEVATION



EXISTING SIDE (W) ELEVATION

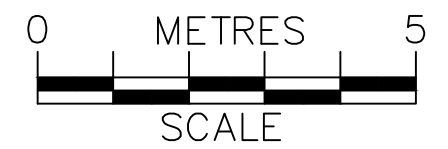

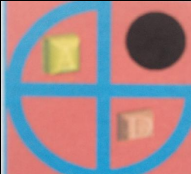	PROJECT:	1 Kingfisher Drive Woodley	DRAWN BY:	P.S.	DRAWING TITLE:		ArchDezine Limited archdeziner7@gmail.com
	PROPOSED GARAGE CONVERSION & ANNEXE WITH INTERNAL ALTERATIONS		DATE:	22/03/2025	PROPOSED ELEVATIONS		
			SCALE:	1:100@A3	DRAWING NUMBER:	KD-05	
			FILENAME:	25011			