

- see drg. no. 700
- 01 for Existing
 - 02 for Elevations
 - 03 for Site Plan & Street Scene
 - 05 for Ground Floor Construction
 - 06 for First Floor Construction
 - 07 for Sections
 - 08 for Electrical details

External lighting specification

1

Luminaires to be warm white LED light with no upward light component utilising hoods or baffles to reduce light spill and direct light only where its needed.
Any external security lighting should be set on motion-sensors and short (1min) timers.

M	18.09.23	Exant window height shown
L	22.06.23	Bat access tiles and external lighting details added
K	26.06.23	Porch eaves height and entrance gate design
J	17.06.23	Porch, 1st Floor and entrance gates
H	17.01.23	Obscure glazing note added
G	27.10.22	Exng BBQ structure added to north elevation
F	19.10.22	Exng rear six pitched roofs removed, bathroom replanned
E	06.10.22	Porch, front roof redesigned, rear extension added
D	11.11.20	Existing volume calculation
C	06.10.20	Lounges and dining swapped, prep room etc.
B	06.09.20	Construction notes added etc.
A	28.08.20	Client revisions, windows etc.
Rev	Date	Details


Proposed Elevations & Roof Plan

CLIENT:
Mr & Mrs L Haughton

SITE ADDRESS:
Apple Tree Cottage
Church Lane, Arborfield
Reading RG2 9JA


PROJECT:
Addition of first floor and single
storey rear extension

DRAWN:	P.R.	SCALE:	1:100@ A1, 1:200@ A3
CHECKED:		DATE:	27.08.20

 


Paul Reeves
Architectural

Fairbank, Eynsford Road, Farningham, Kent DA4 0BQ
Tel: 07848 453214
pau@reeves-uk.com

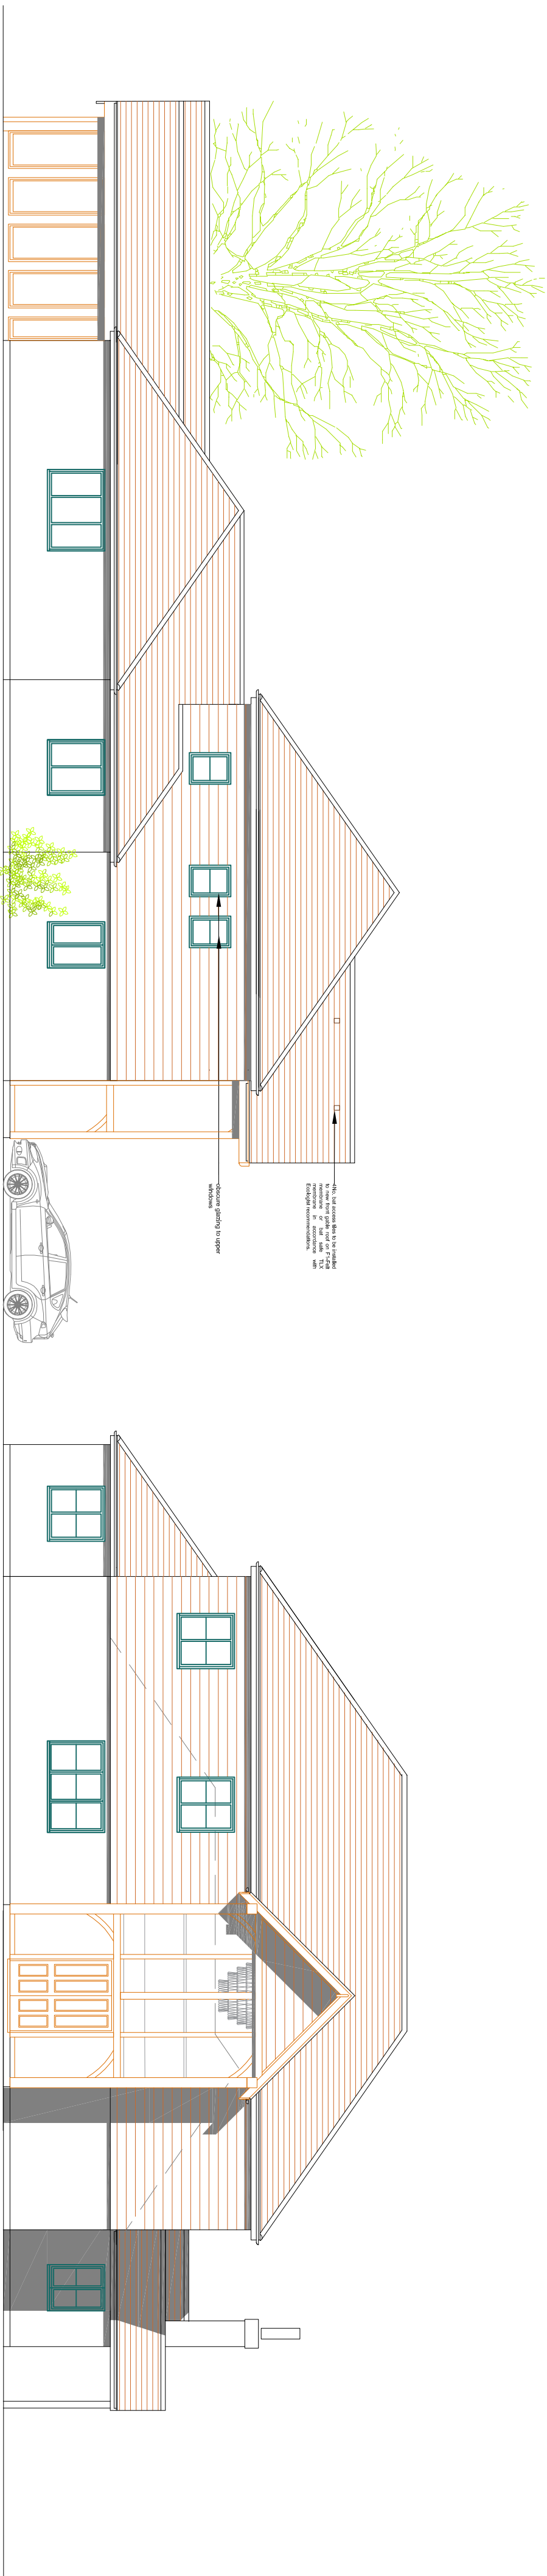


east elevation

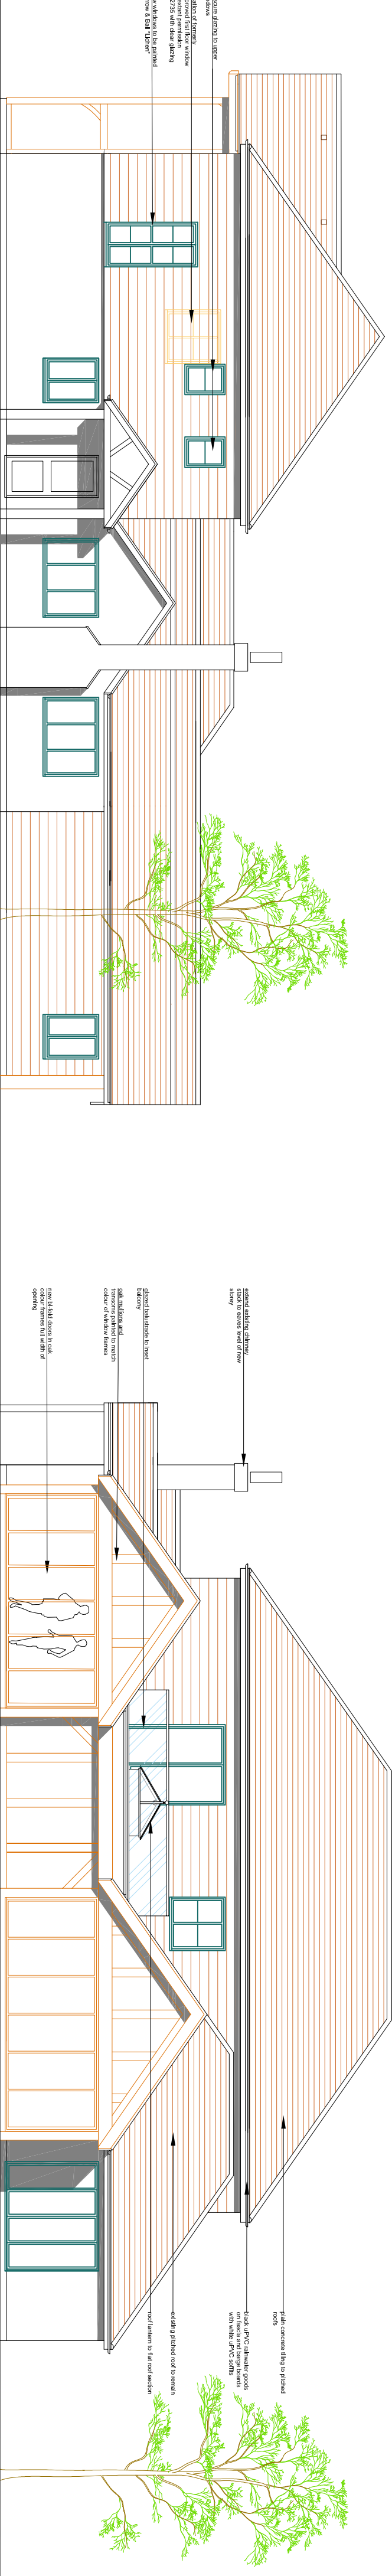

north elevation

west elevation

south elevation

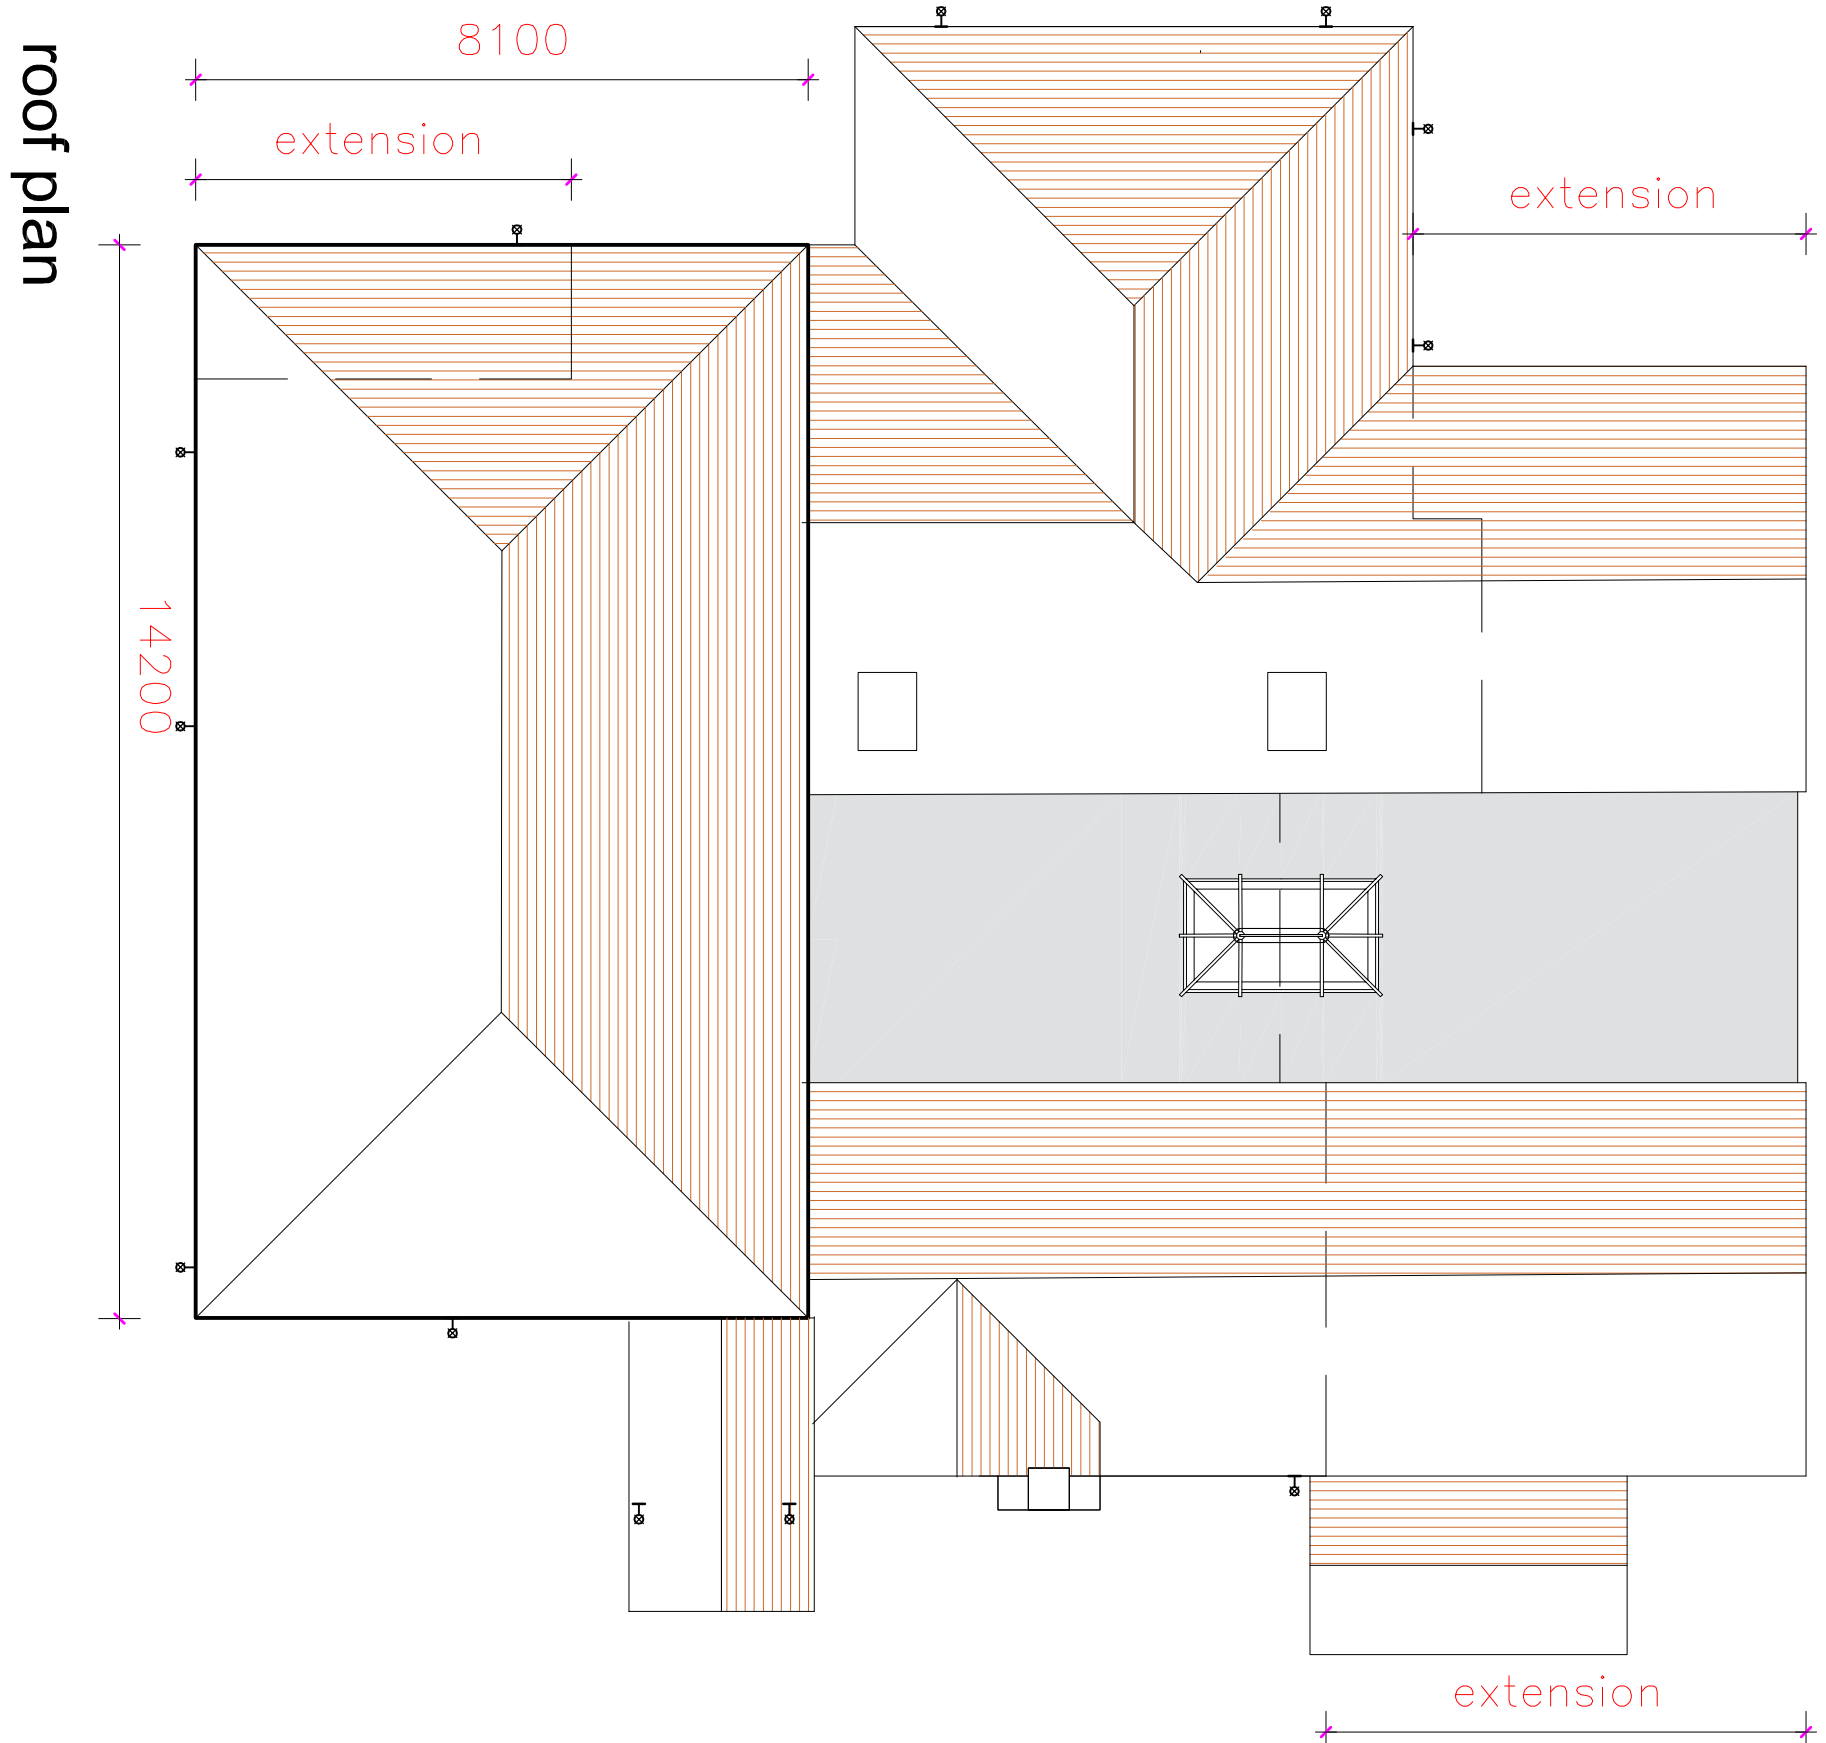

roof plan