



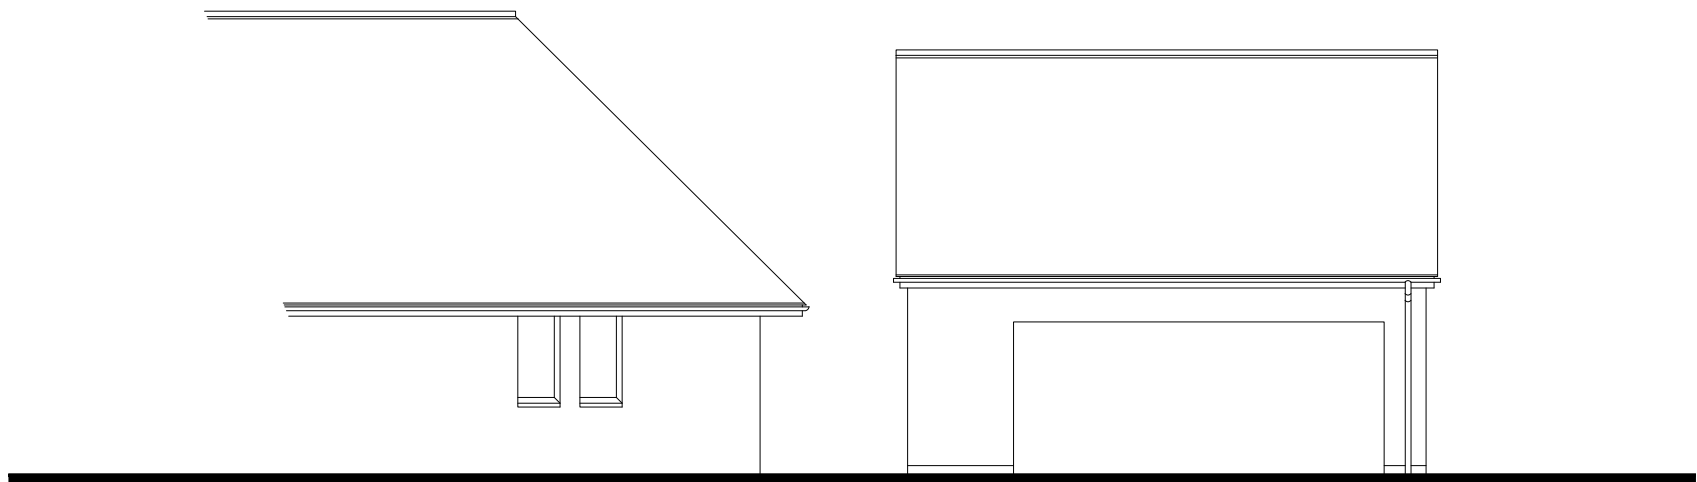


Front Elevation 1:100 Scale

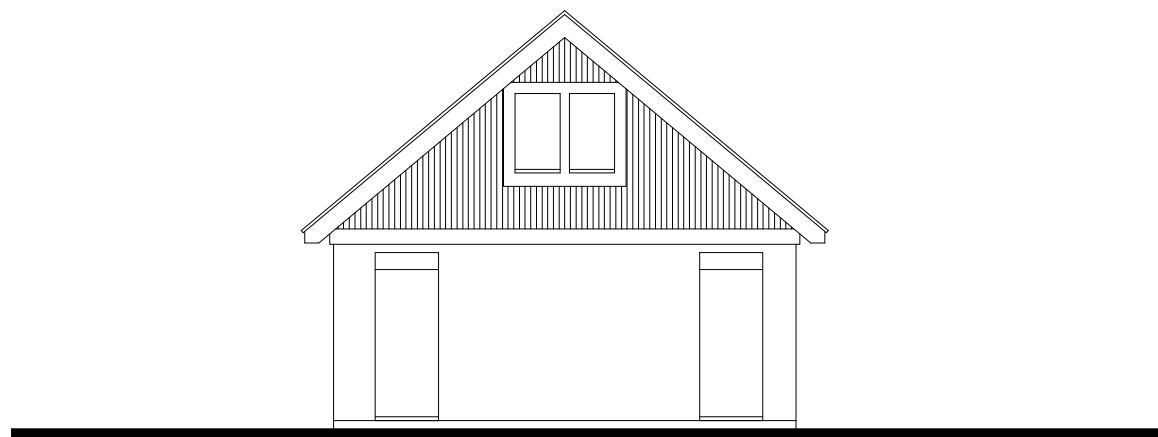


Side Elevation 1:100 Scale




Rear Elevation 1:100 Scale

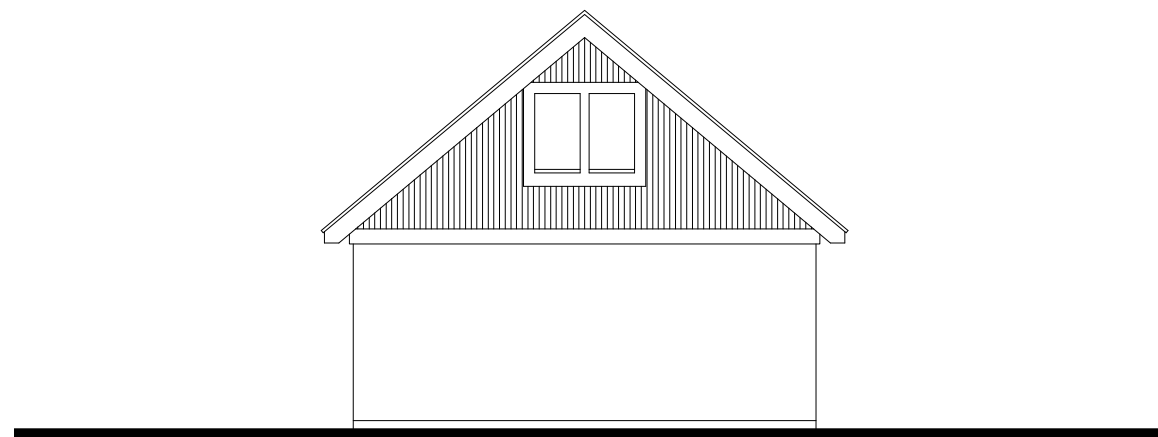



Side Elevation 1:100 Scale

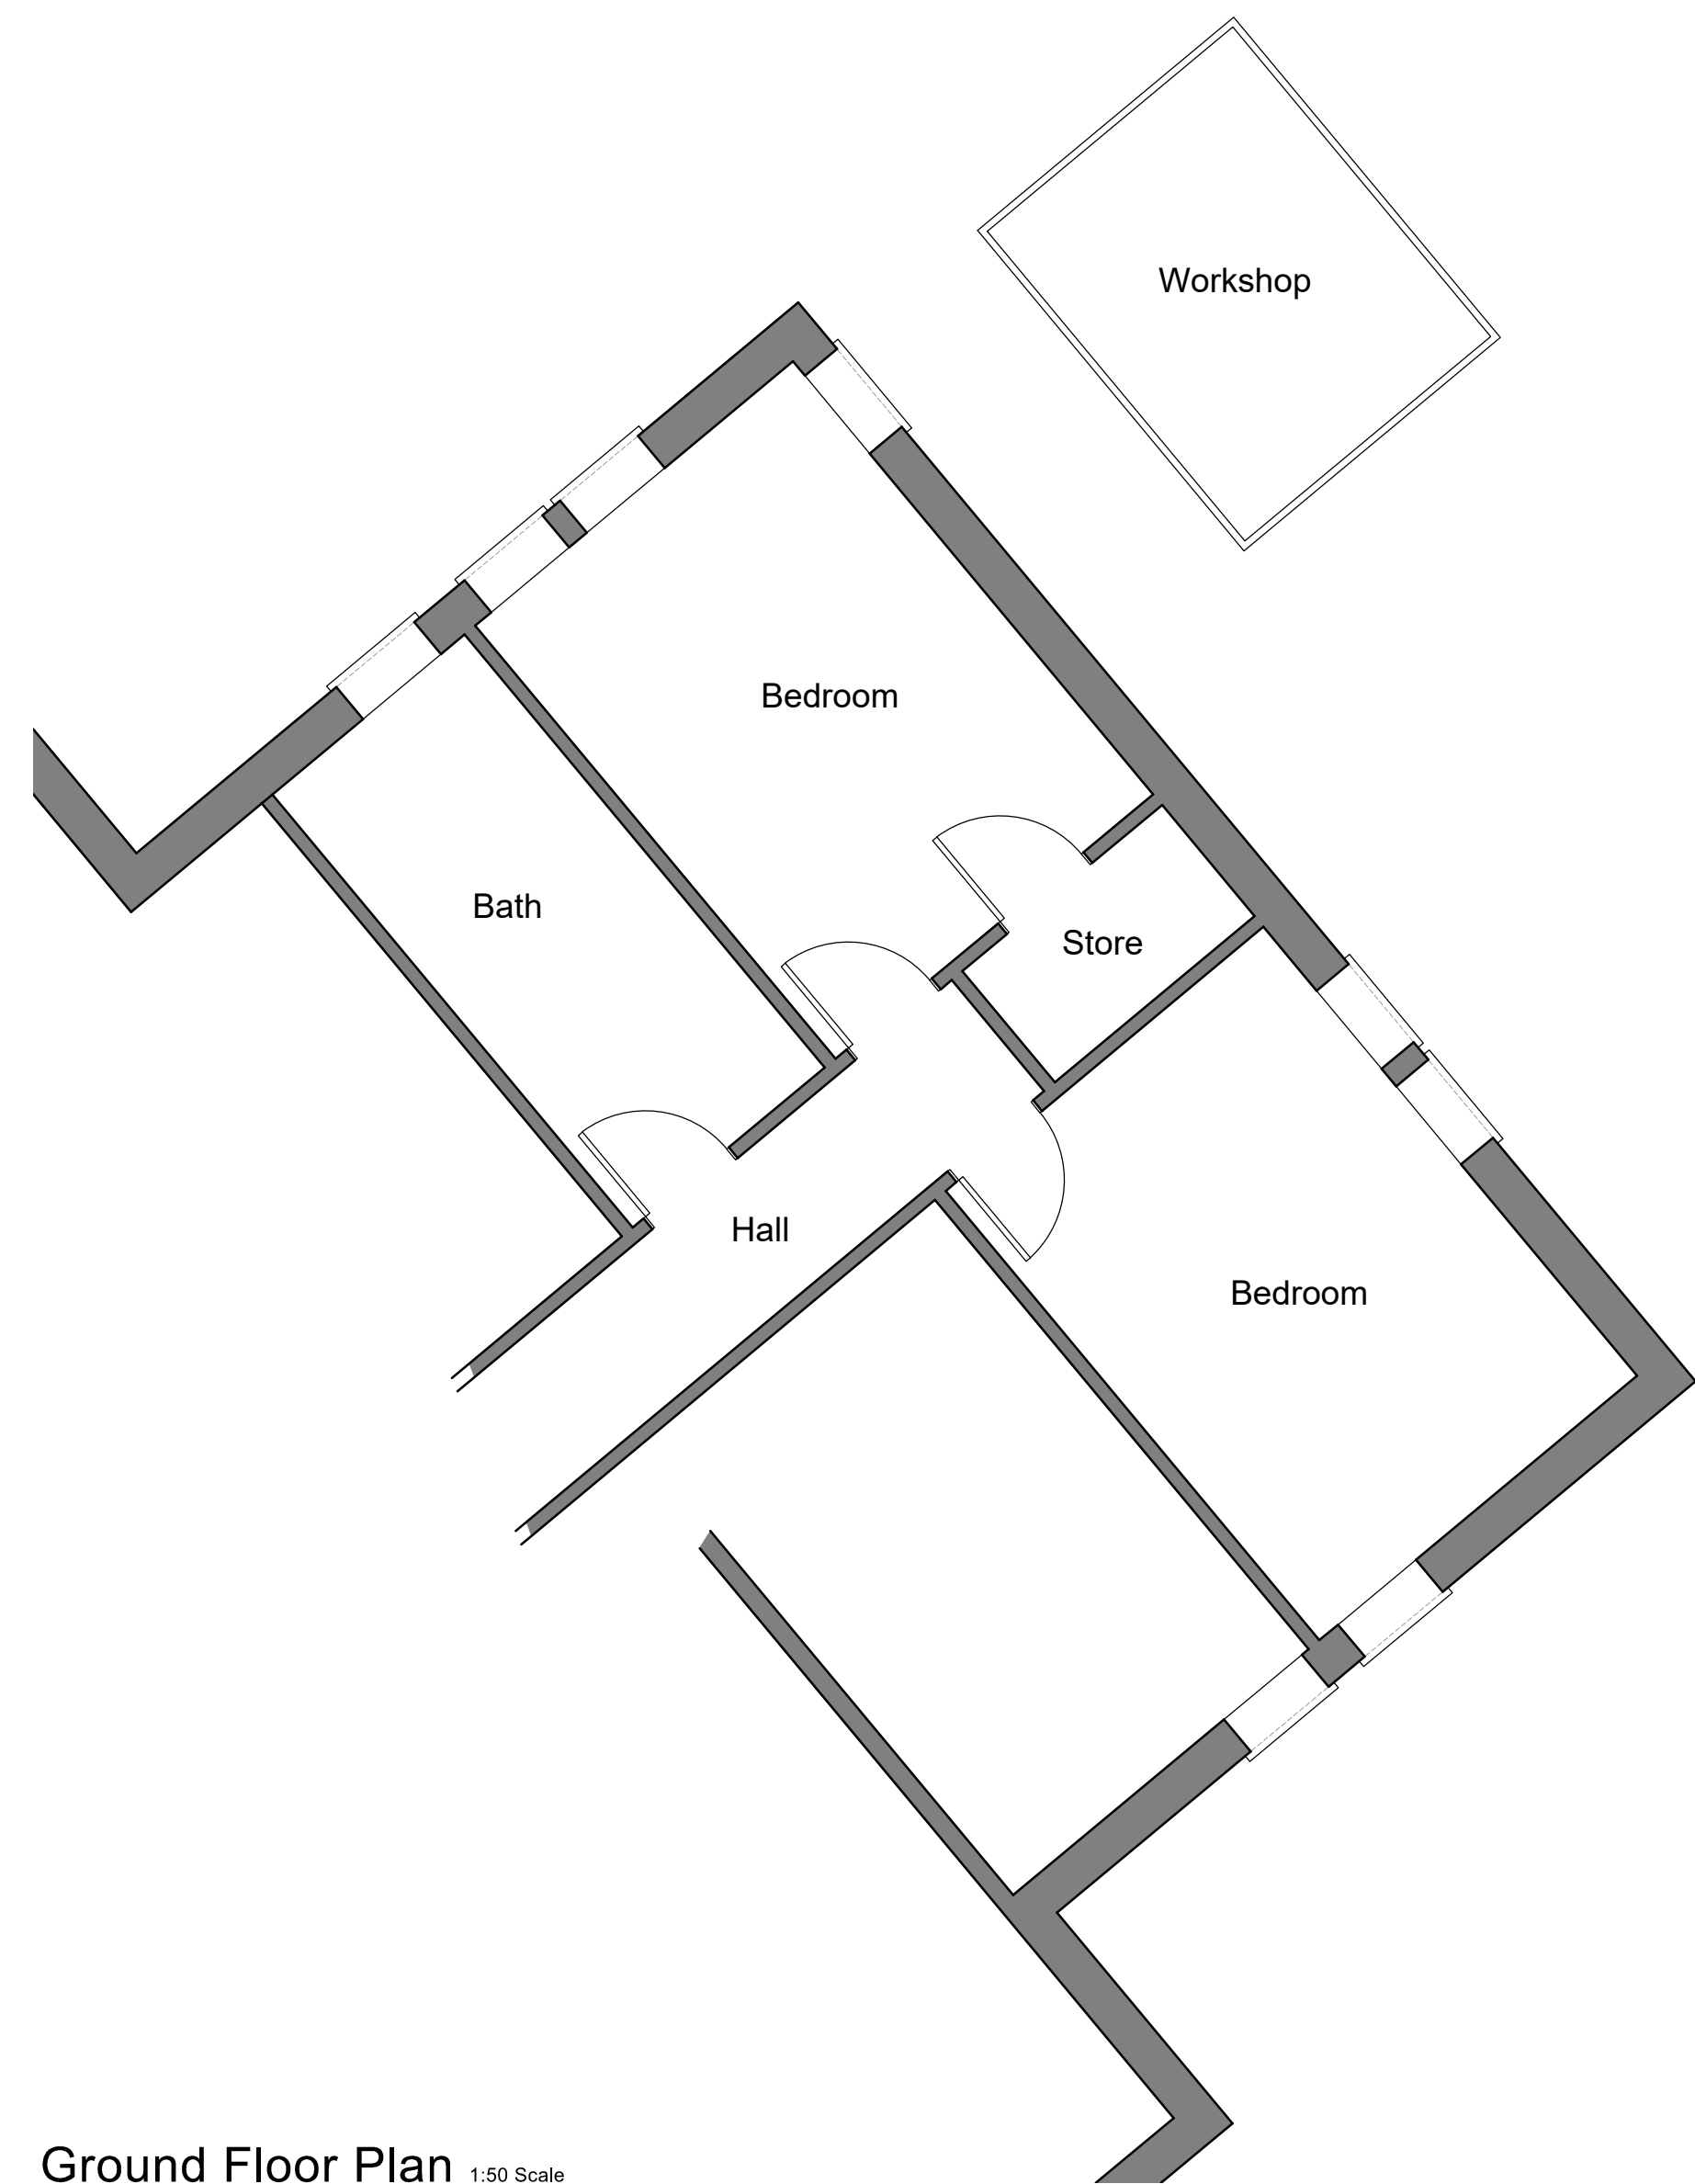

Ground Floor Plan 1:50 Scale

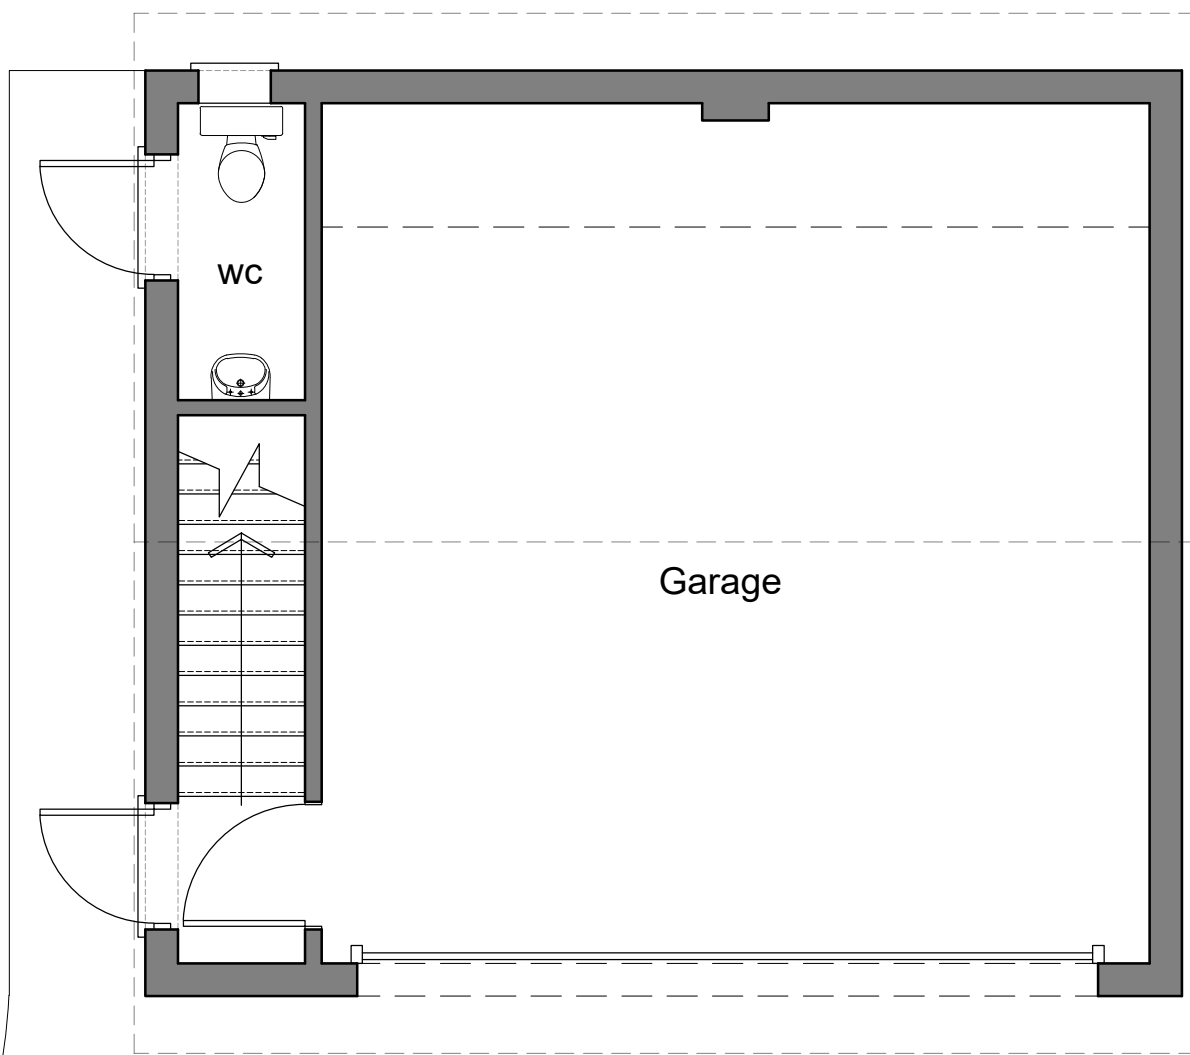

First Floor Plan 1:50 Scale

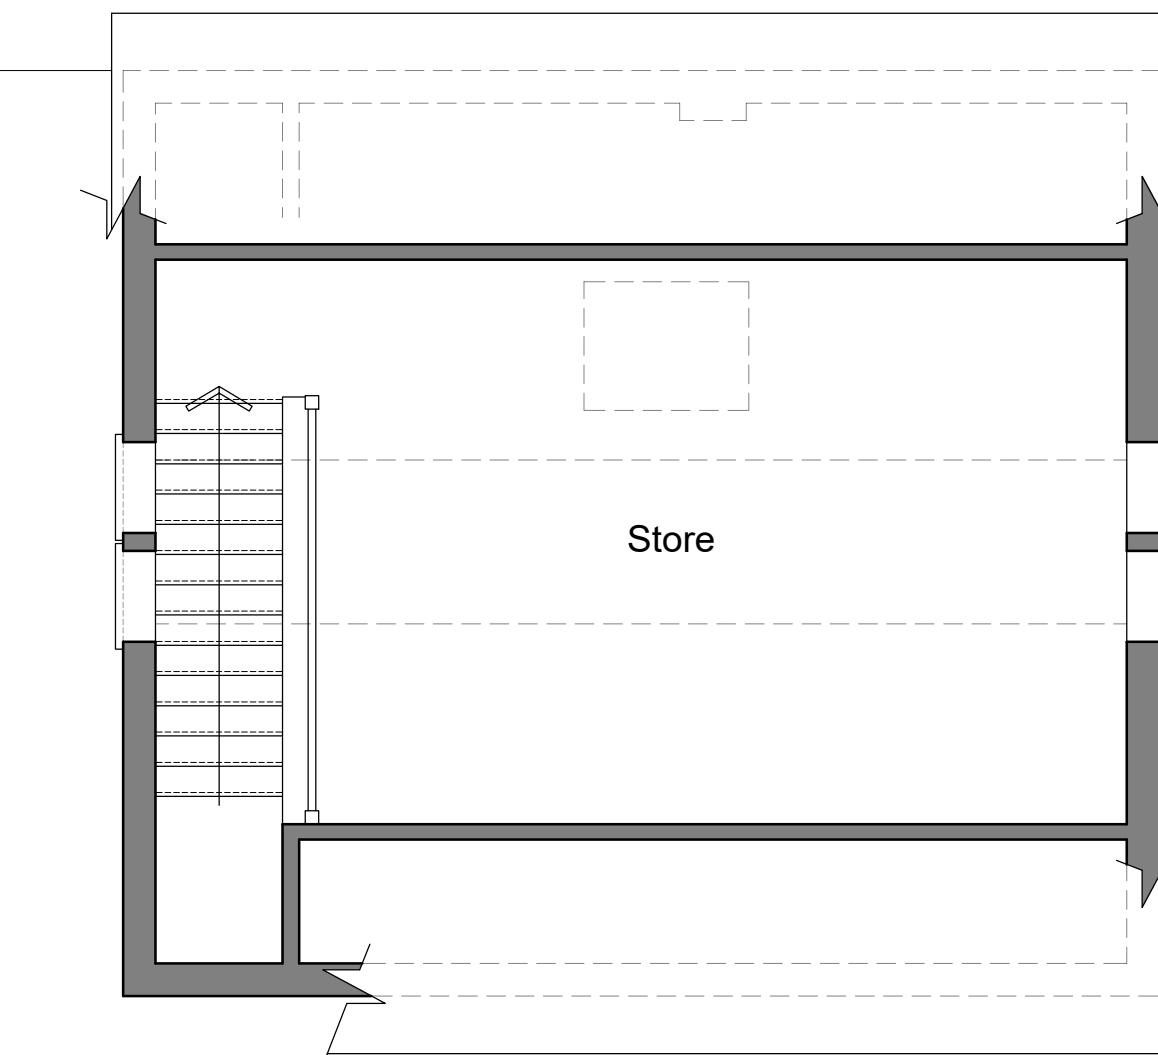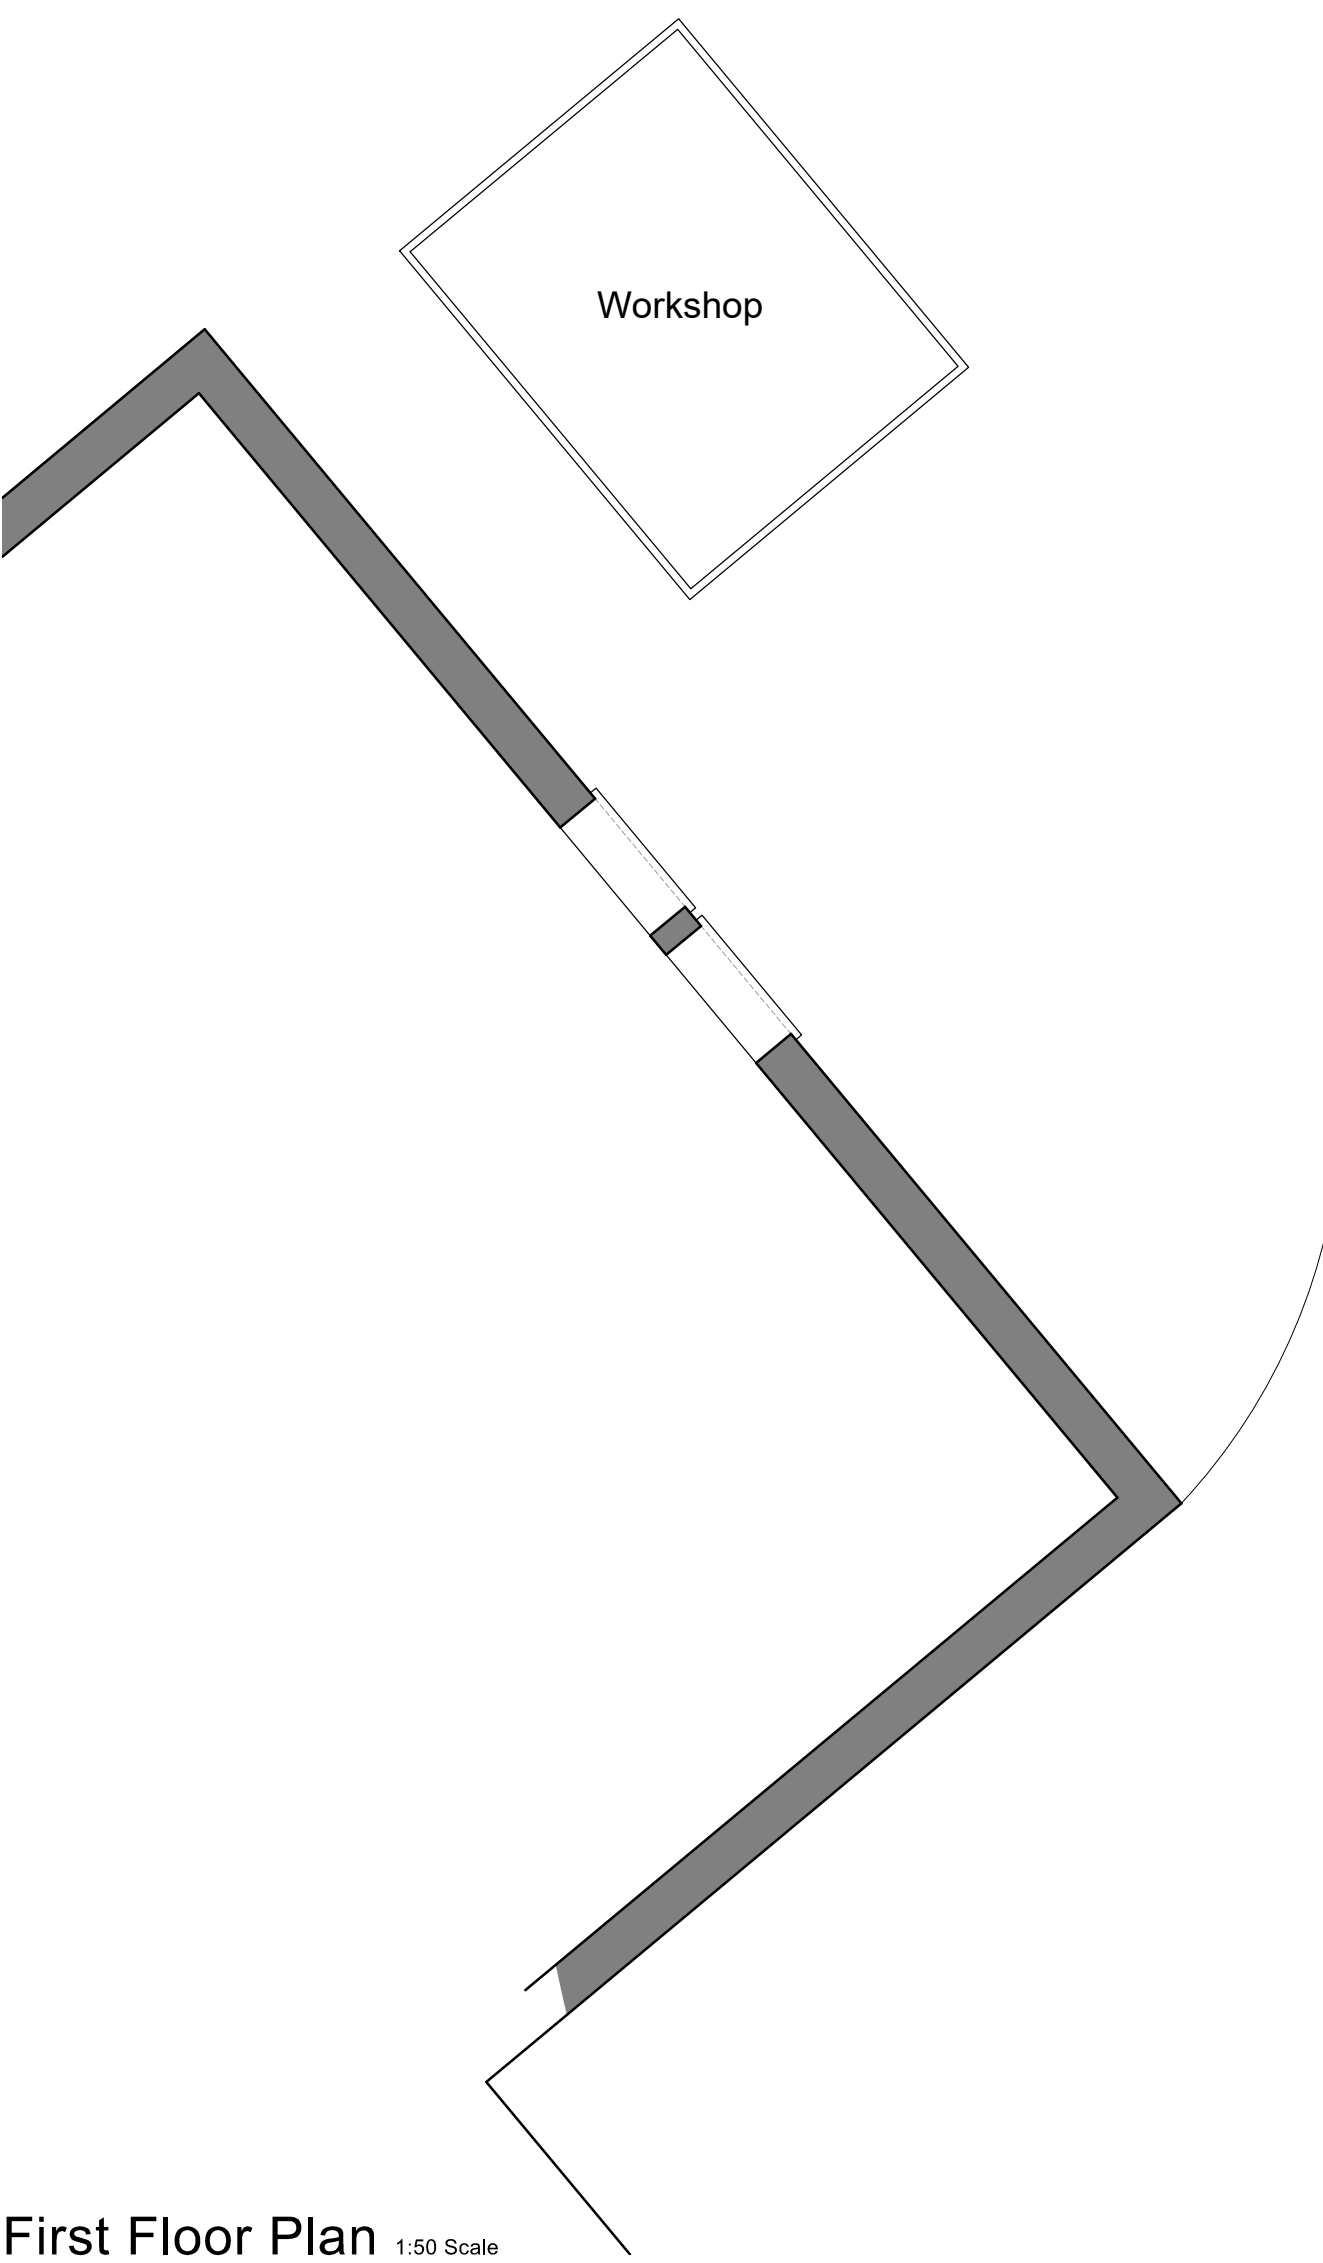

1:50 scale Bar
This Drawing has been produced for printing onto A1 size paper.
If printing on A3 please use the scale below for reference.

1:100 scale Bar
This Drawing has been produced for printing onto A1 size paper.
If printing on A3 please use the scale below for reference.

Bonney Architecture
PLANNING & TECHNICAL SERVICES

CLIENT Mr & Mrs R Ashford
JOB West Greylake, Park Lane, Riseley, Reading, RG7 1RU
ORG EXISTING PLANS & ELEVATIONS

SCALE As shown DRAWN P Bonney DATE May 2024

BA 0282 01