




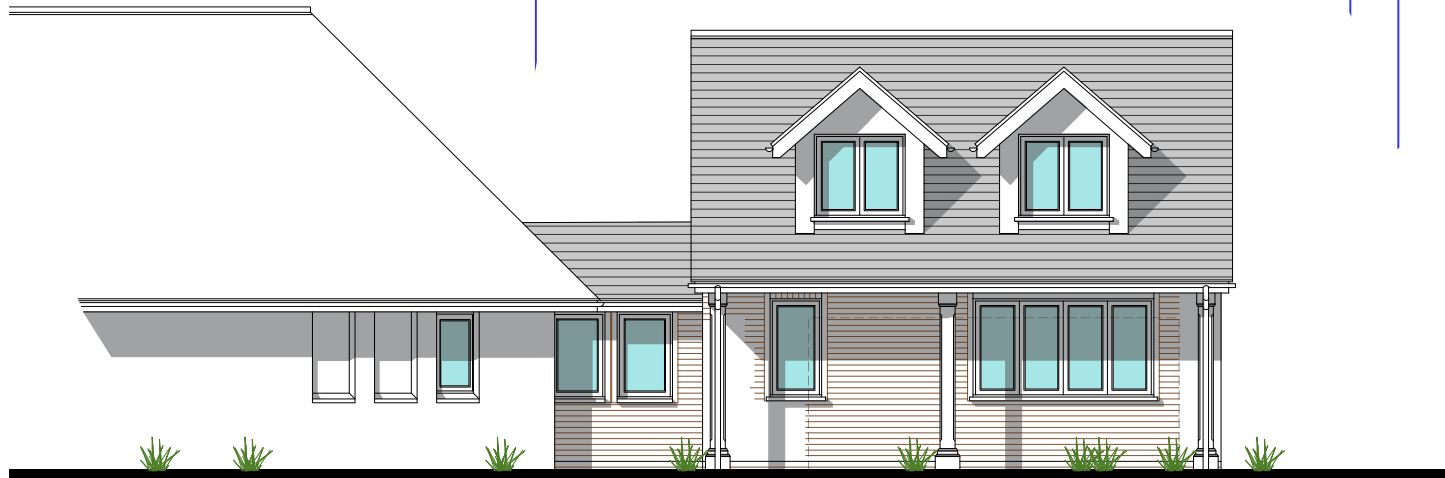

Front Elevation 1:100 Scale

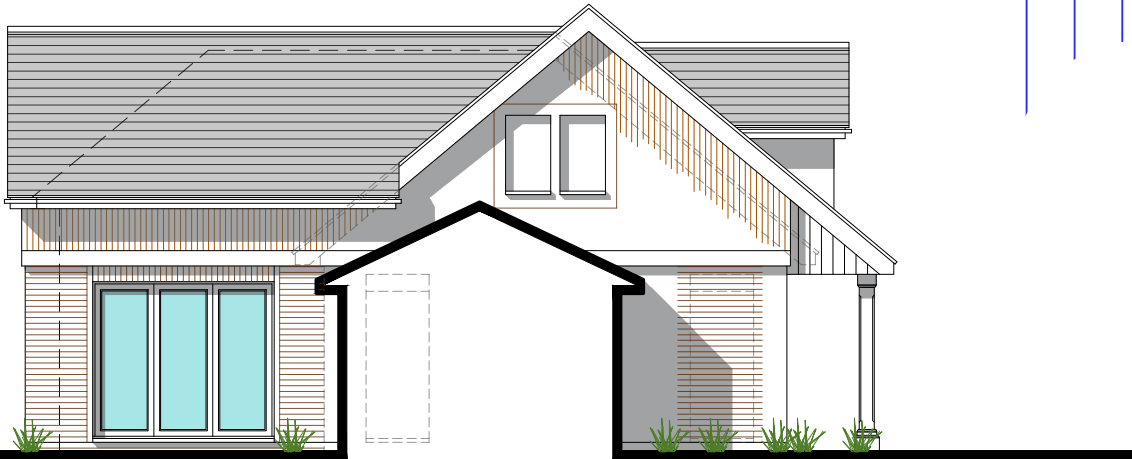


Side Elevation 1:100 Scale

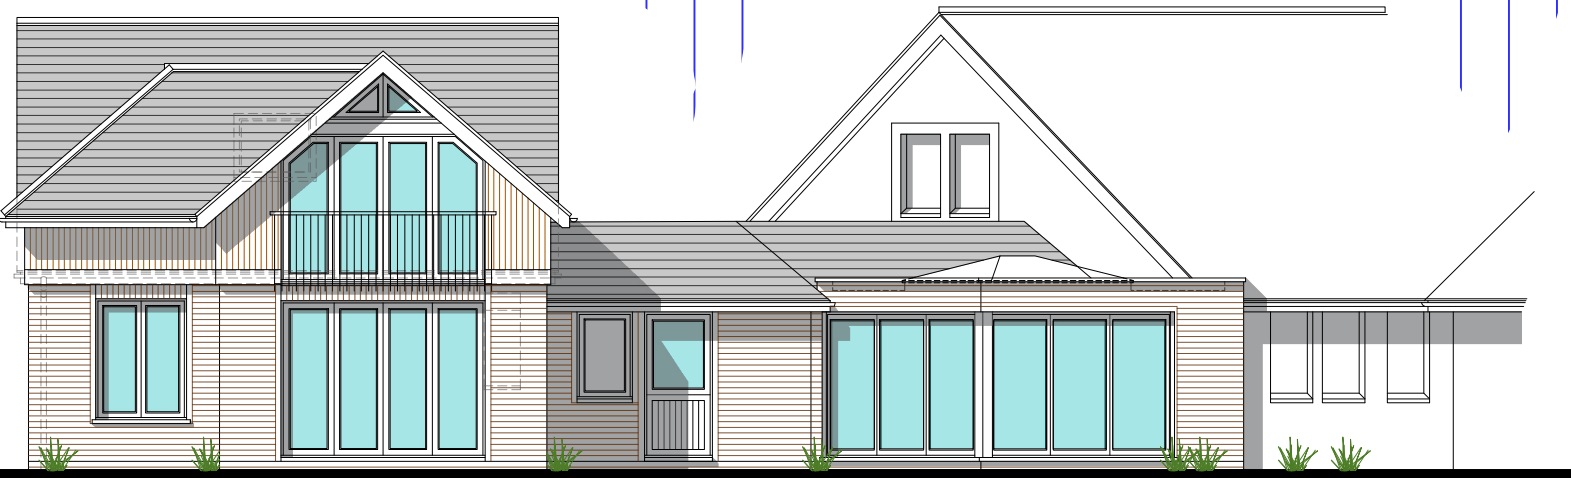


Rear Elevation 1:100 Scale




Side Elevation 1:100 Scale

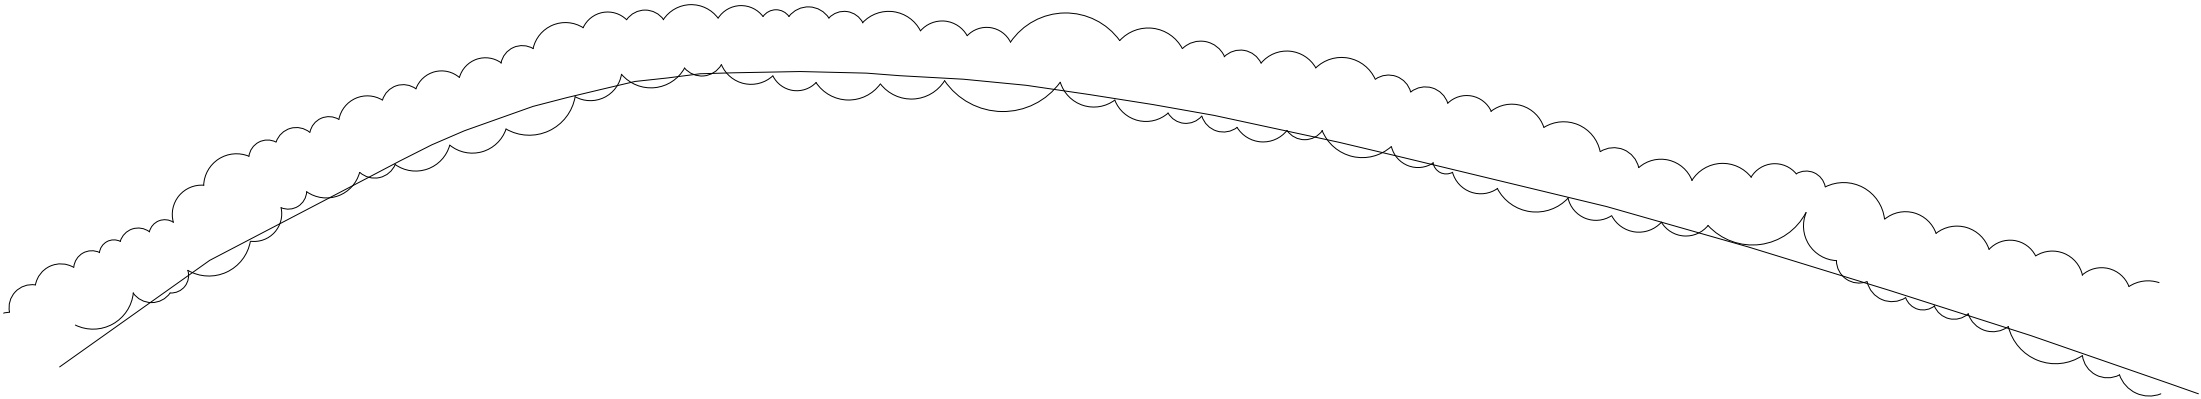

Ground Floor Plan 1:100 Scale

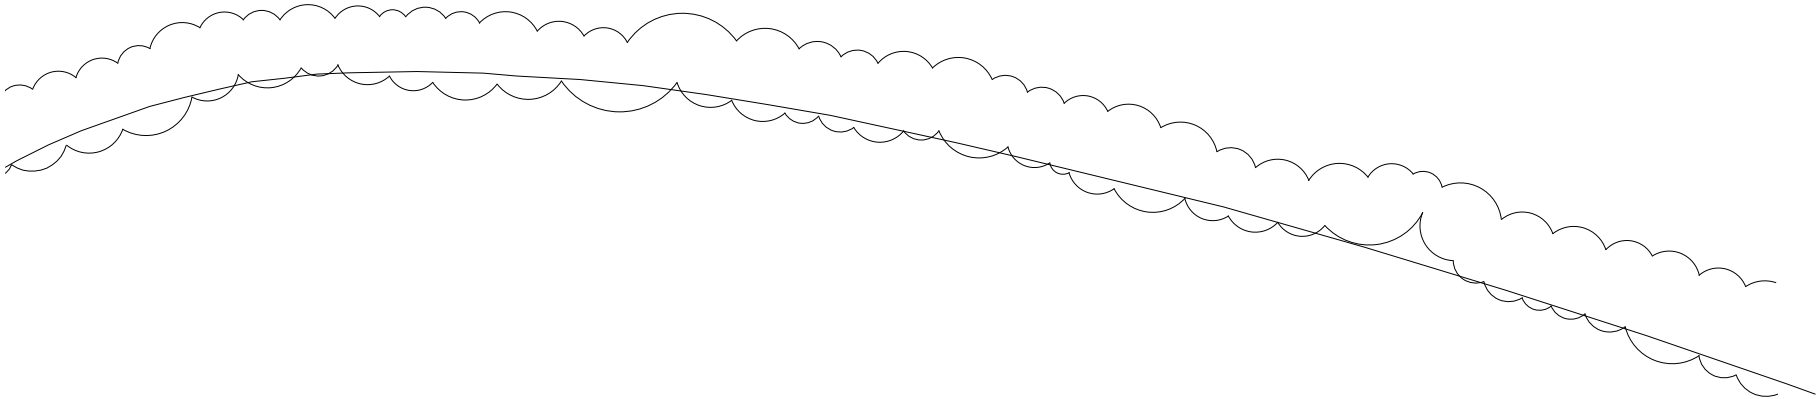

First Floor Plan 1:100 Scale

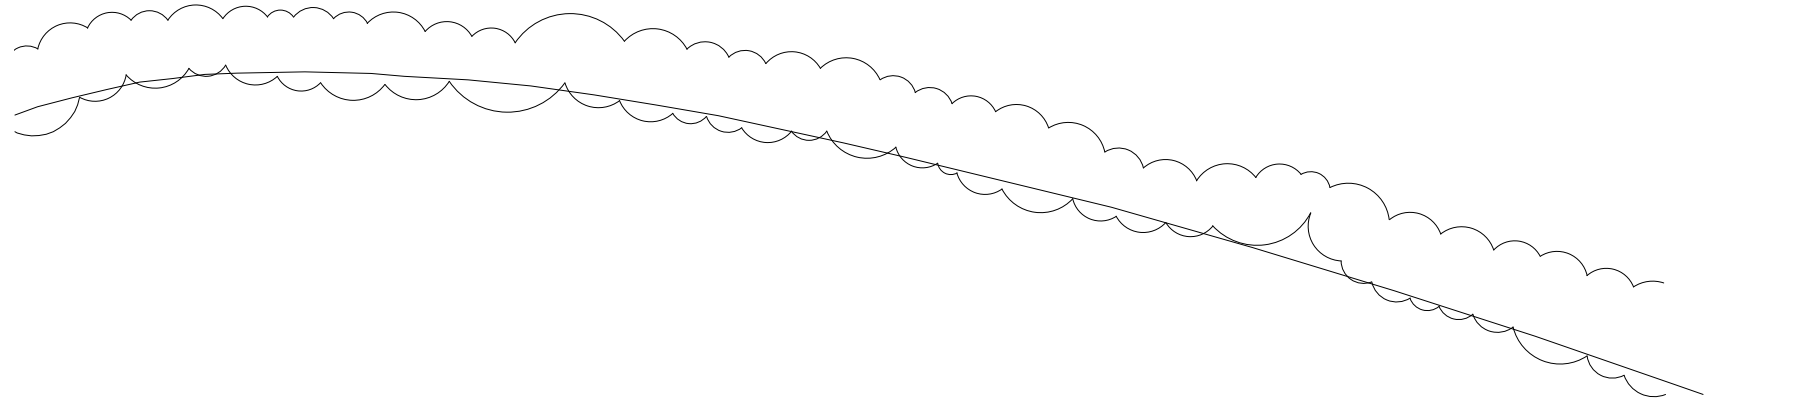

Roof Plan 1:100 Scale

1:100 scale Bar
This Drawing has been produced for printing onto A1 size paper.
If printing on A3 please use the scale below for reference.

0m 1.0m 2.0m 4.0m 6.0m

Bonney Architecture
PLANNING & TECHNICAL SERVICES

CLIENT Mr & Mrs R Ashford
JOB West Greylake, Park Lane, Riseley, Reading, RG7 1RU
DRG PROPOSED PLANS & ELEVATIONS

SCALE As shown DRAWN P Bonney DATE June 2024

BA 0282 | 02