

01

Existing 1st Floor

HDAAS



SCALE: 1:100@A3

02

Proposed 1st Floor

HDAAS

SCALE: 1:100@A3

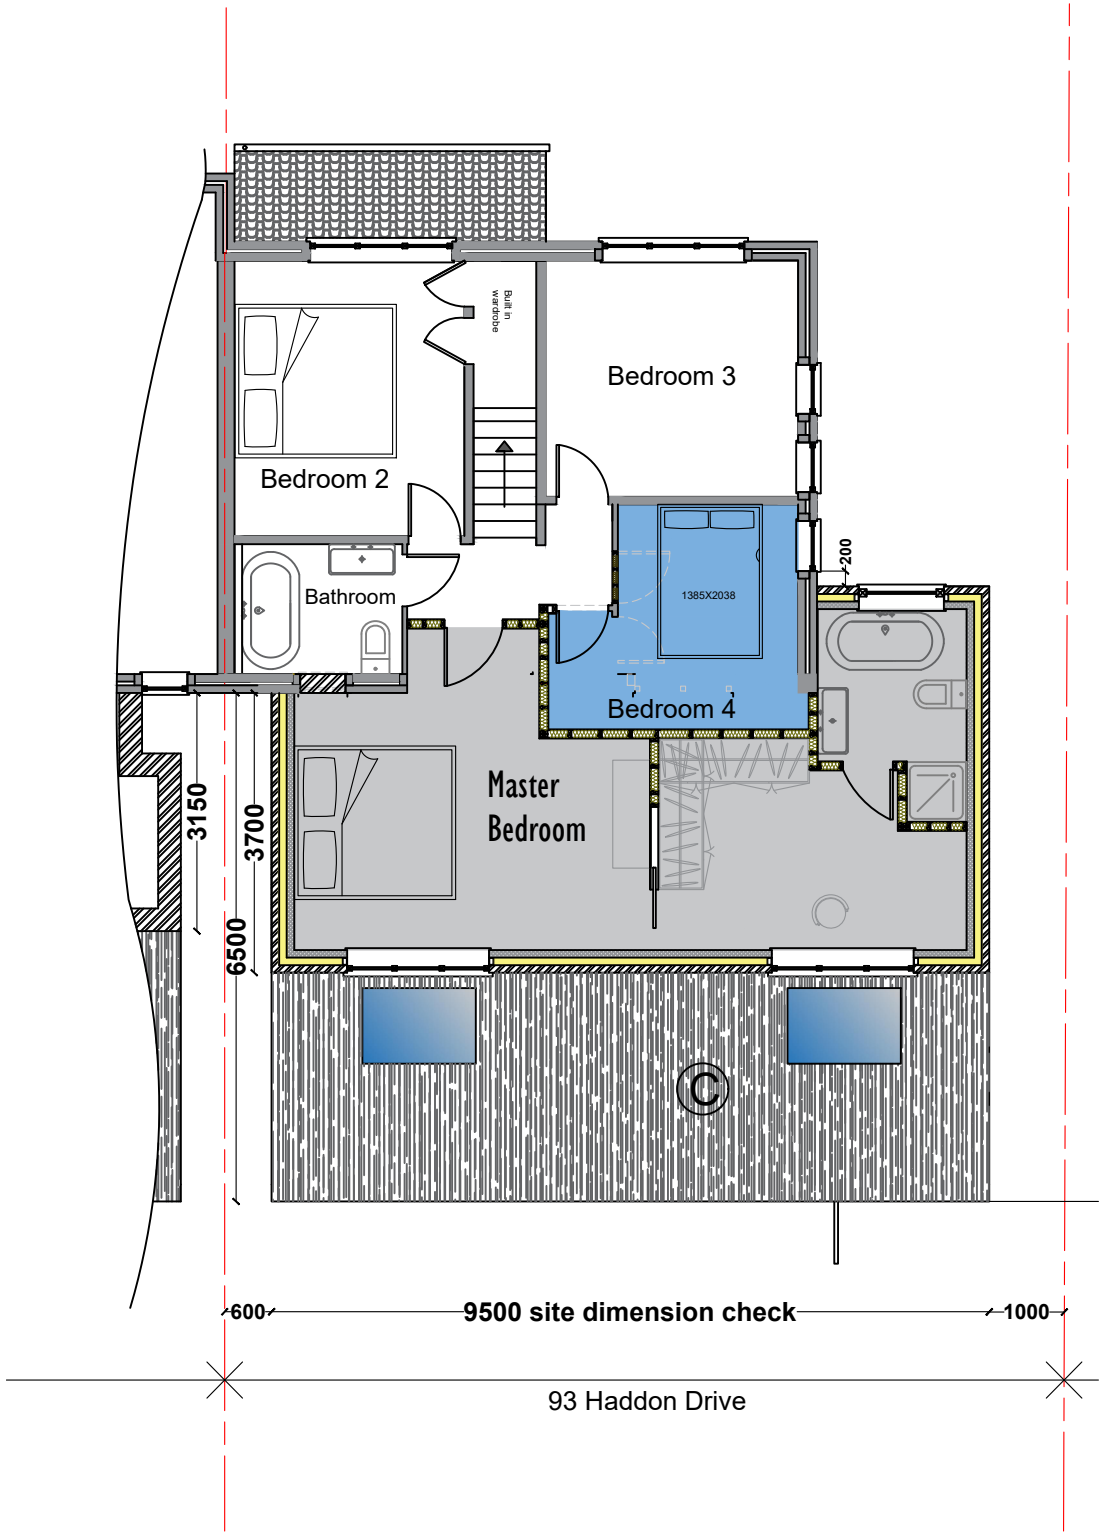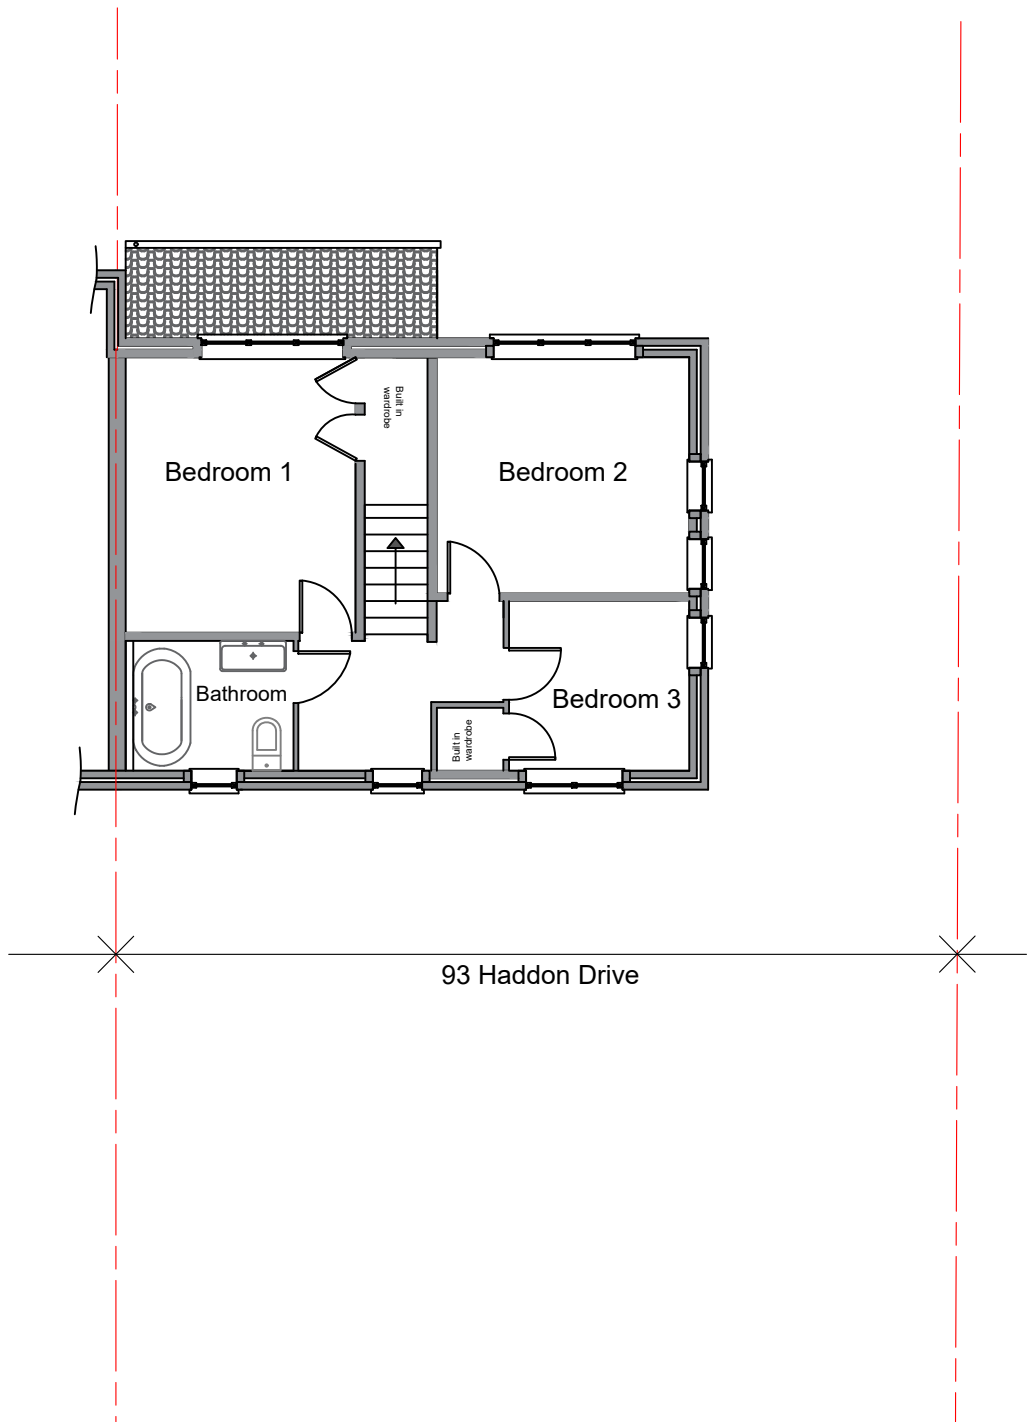

NOTES:

C G.R.P Warm Deck Roof in Grey ,facia & soffit to match existing

Rev	Date	Details Of Issue	Initials
-----	------	------------------	----------

Status

Planning

MC Contracting

Tel:01895 811 810

Email: seanococonnellbuild@yahoo.co.uk

This document and all information herein is confidential and the intellectual property of MC. It is disclosed in confidence on terms that it will not be disclosed to any third party, used, sold, loaned, licensed, or reproduced in whole or in any part in any manner or form for manufacturing, rendering or for any other purpose without the written permission of MC. The copyright is retained by MC.

© MC

Client
Ms Amelia Maysun

Project
93 Haddon Drive, Woodley . RG5 4LY

Title
Existing & Proposed First Floor Plan

Drawn SOC	Date: 10/11/2024	Scale (at A3) 1:100
Dwg no. HDAAS	Revision No.	