
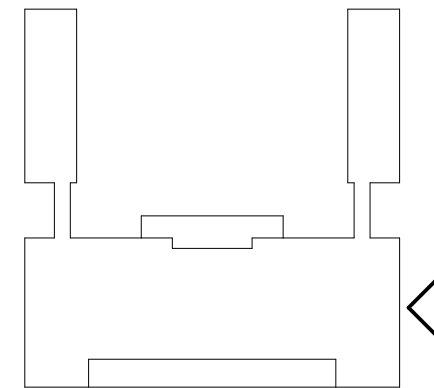


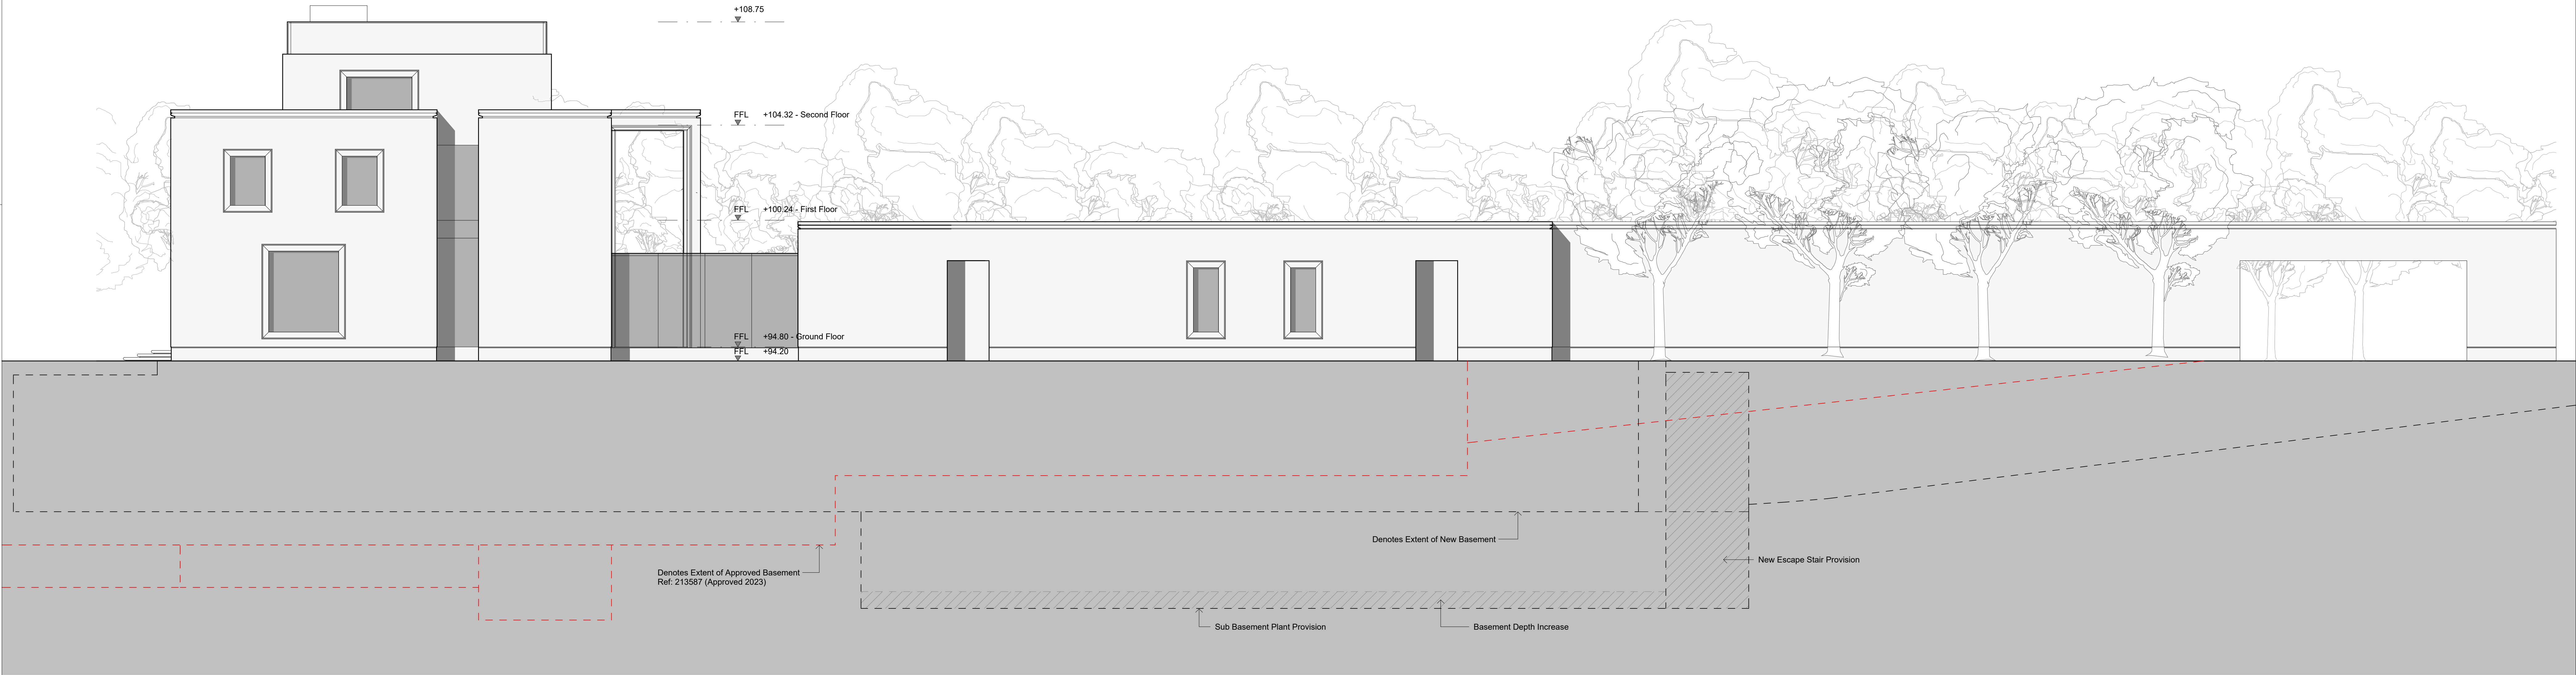

Relevant Information:
This document shall be read in conjunction with the following:

WIP

02.04.2024	P03B	Planning Drawing Amendments	DB
13.10.2024	P03	MH-B1 Planning Update	DB
03.07.2025	P02	MH-B1 Planning Submission	DB
20.06.2025	P01	MH-B1 Draft Planning Submission	DB
Date	Rev	Description	App by

pb+co.

Pexon Bradbury + Co Architects

Project Title:
Project Conway

Drawing Title:
Main House East Elevation

Scale 1 : 100 @ A0
Code PCY

Drawing No:
PCY-PBC-MH-ZZ-DR-A-1021 P03B

- General Notes:**
- All dimensions are to be checked on site prior to construction.
 - Use figured dimensions only. Do not scale from drawings.
 - Discrepancies between drawings are to be reported to the Site Agent / Contract Administrator immediately.
 - All Levels unless stated otherwise are above Ordnance datum (AOD).
 - Construction issue drawings are to be read in conjunction with the Package Summary Documents