



1 Main House East Elevation.

1 : 200

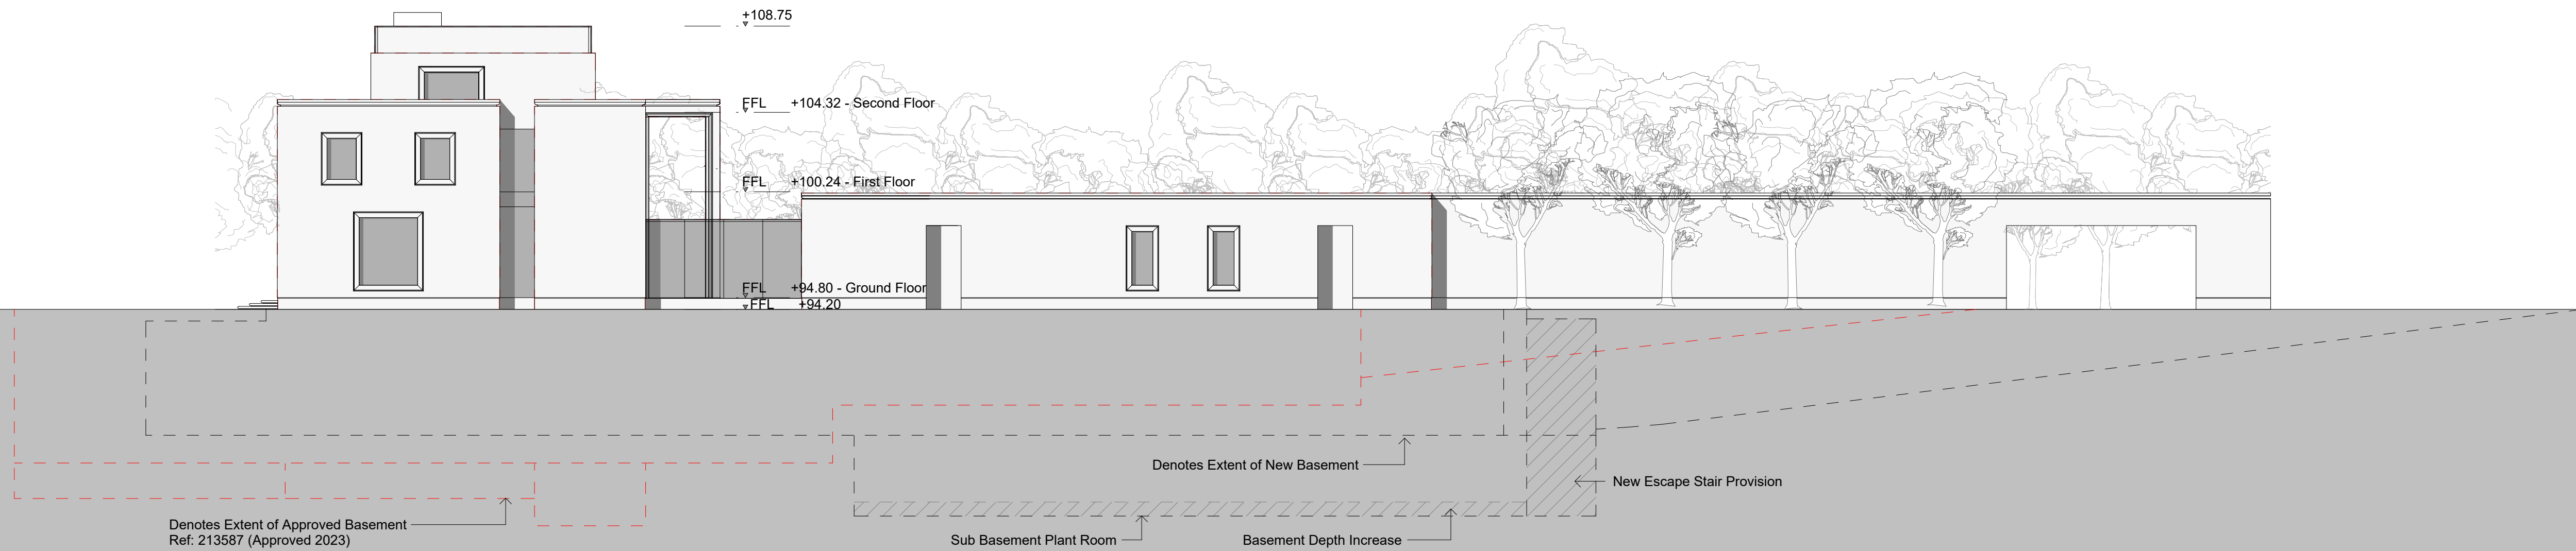


2 Main House West Elevation.

1 : 200

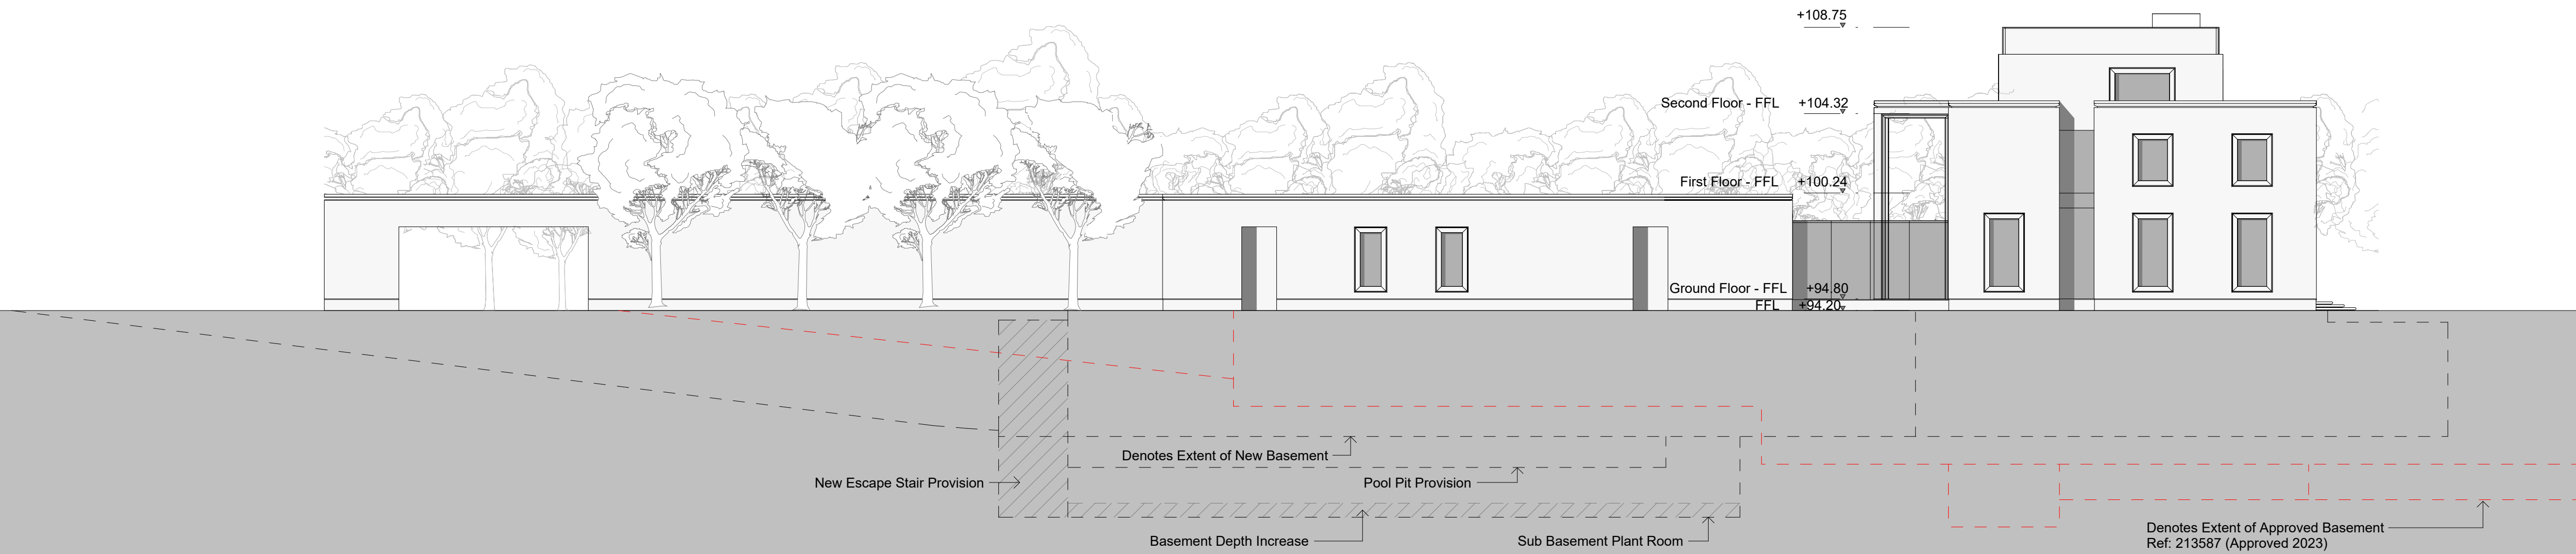

0 1 2 4 8m
Scale 1:200

- General Notes:**
- All dimensions are to be checked on site prior to construction.
 - Use figured dimensions only. Do not scale from drawings.
 - Discrepancies between drawings are to be reported to the Site Agent / Contract Administrator immediately.
 - All Levels unless stated otherwise are above Ordnance datum (AOD).
 - Construction issue drawings are to be read in conjunction with the Package Summary Documents

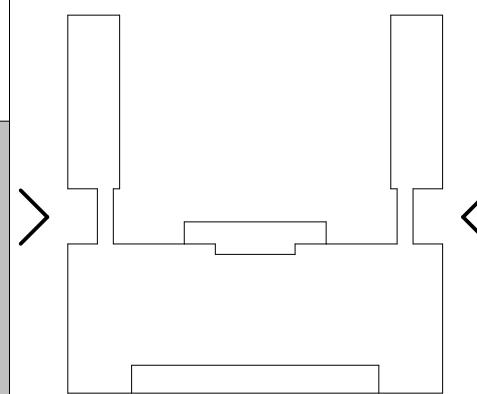

Relevant Information:
This document shall be read in conjunction with the following:

02.06.2025	P03B	Planning Drawing Amendments	DB
13.10.2025	P03	MH-B1 Planning Update	DB
03.07.2025	P02	MH-B1 Planning Submission	DB
20.06.2025	P01	MH-B1 Draft Planning Submission	DB
Date	Rev	Description	App. by

WIP

pb+co.

Pexton Bradbury + Co Architects

Project Title:
Project Conway

Drawing Title:
Main House East + West Elevation - 1

Scale 1 : 200 @ A0
Code PCY

Drawing No:
PCY-PBC-MH-ZZ-DR-A-102B P03B