





Proposed Front Elevation
Scale 1:100

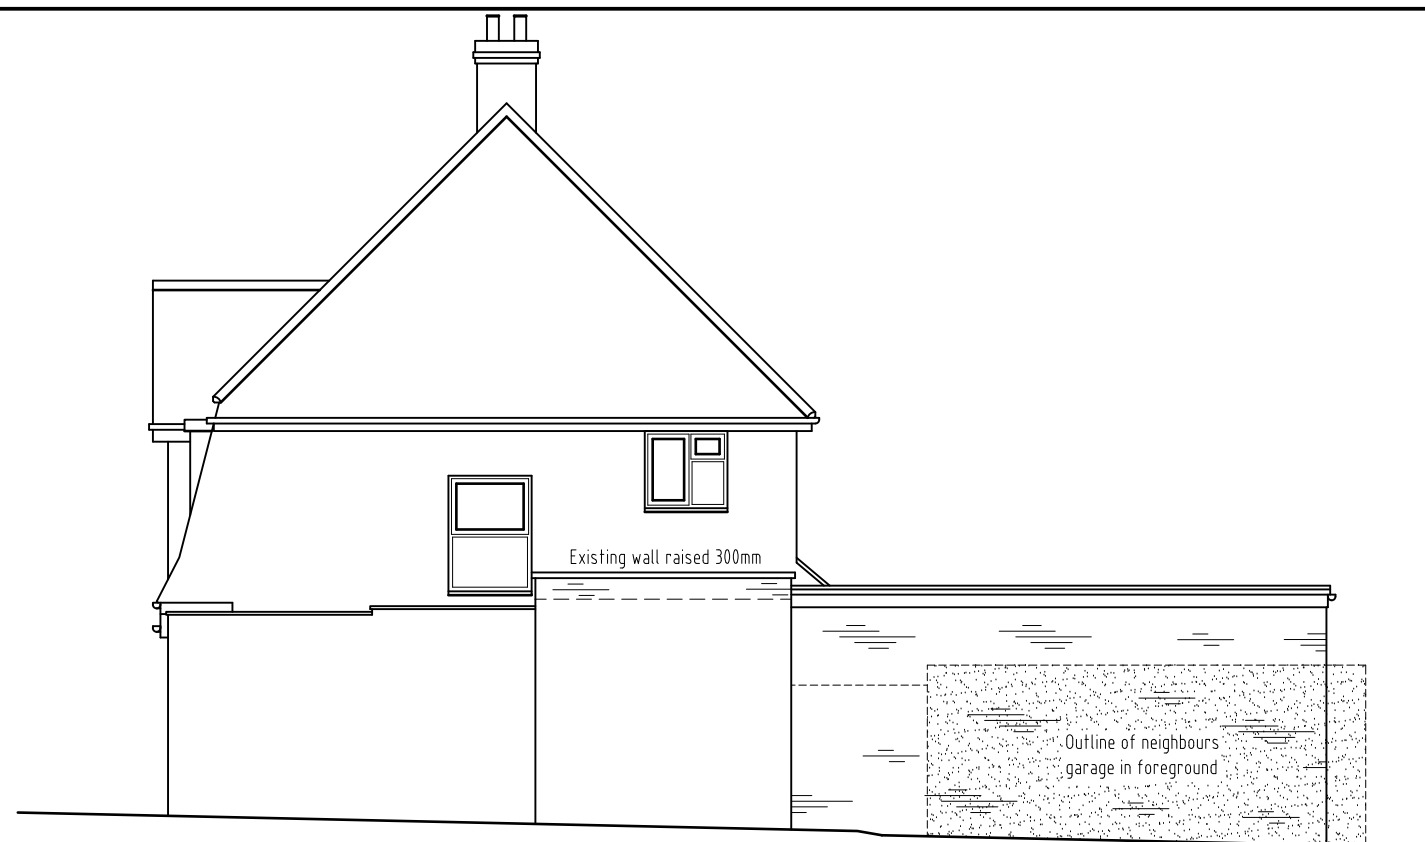


Proposed Side Elevation
Scale 1:100

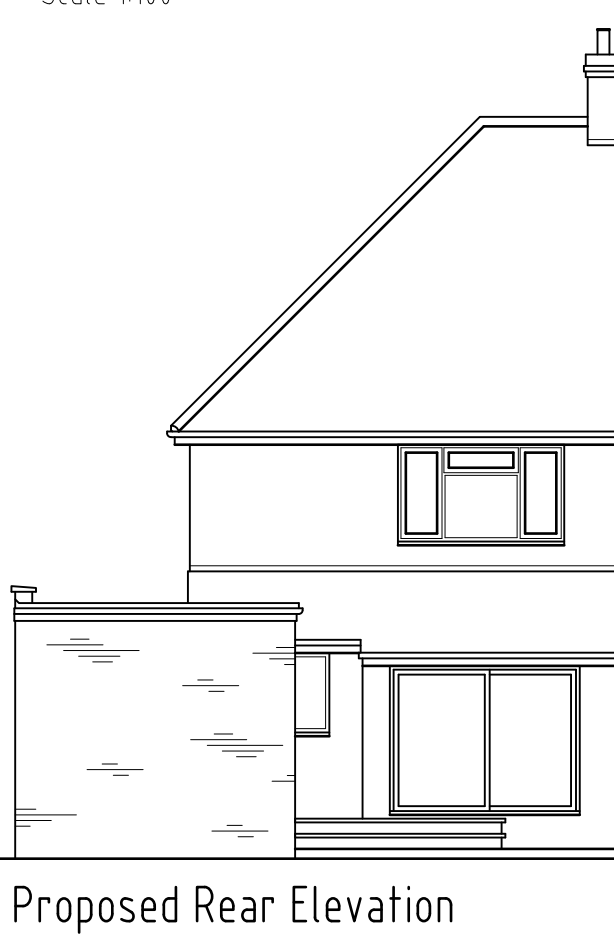

Proposed Rear Elevation
Scale 1:100



Proposed Side Elevation
Scale 1:100

 

Scale bar

Revisions A 17.10.24 Scale bar amended

Project 18 Shepherds House Lane EARLEY READING	Drawing number & status SHL:24:04 PLANNING	Rev A	Scale 1:100
			Date 05.08.24
			Drawn by JFS
Drawing title PROPOSED ELEVATIONS			