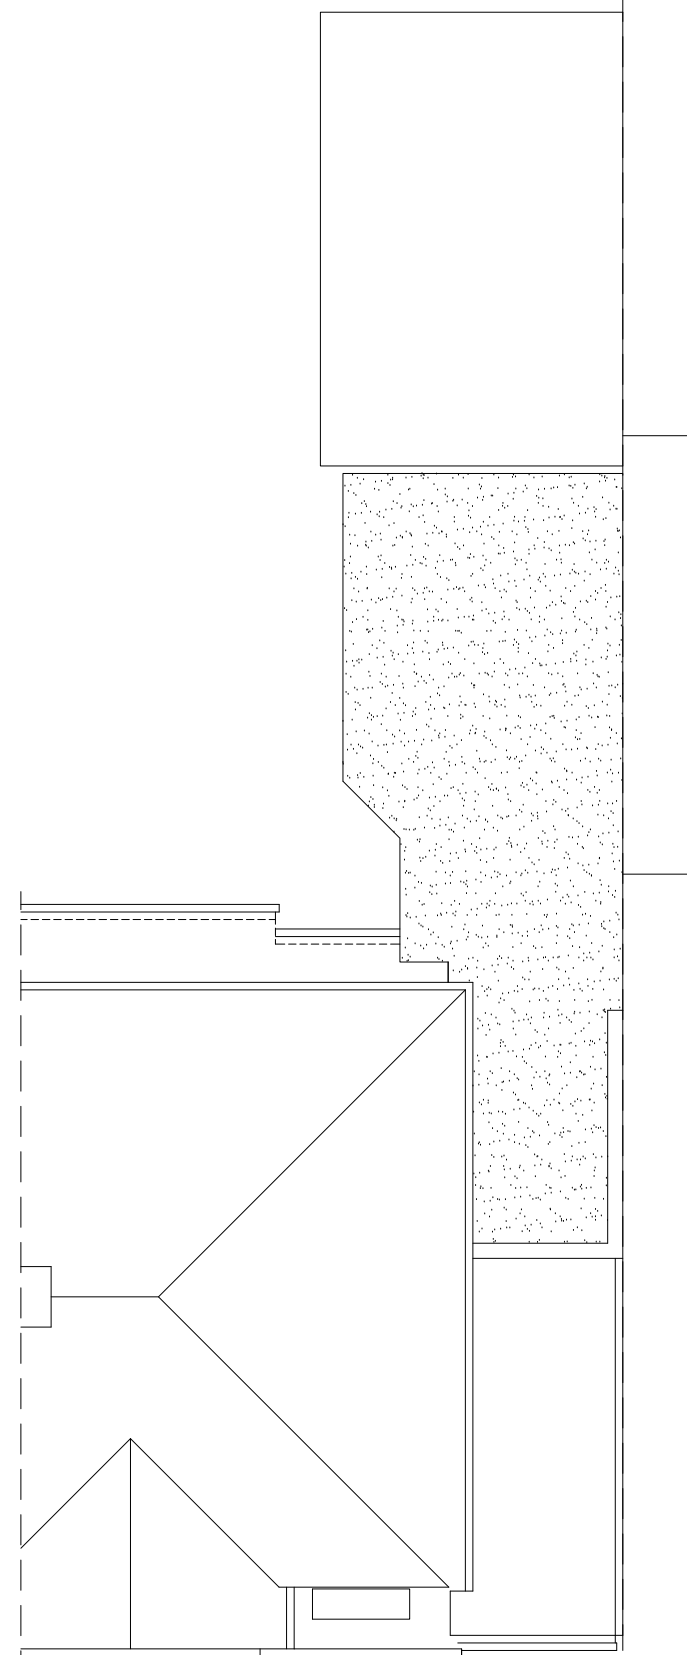
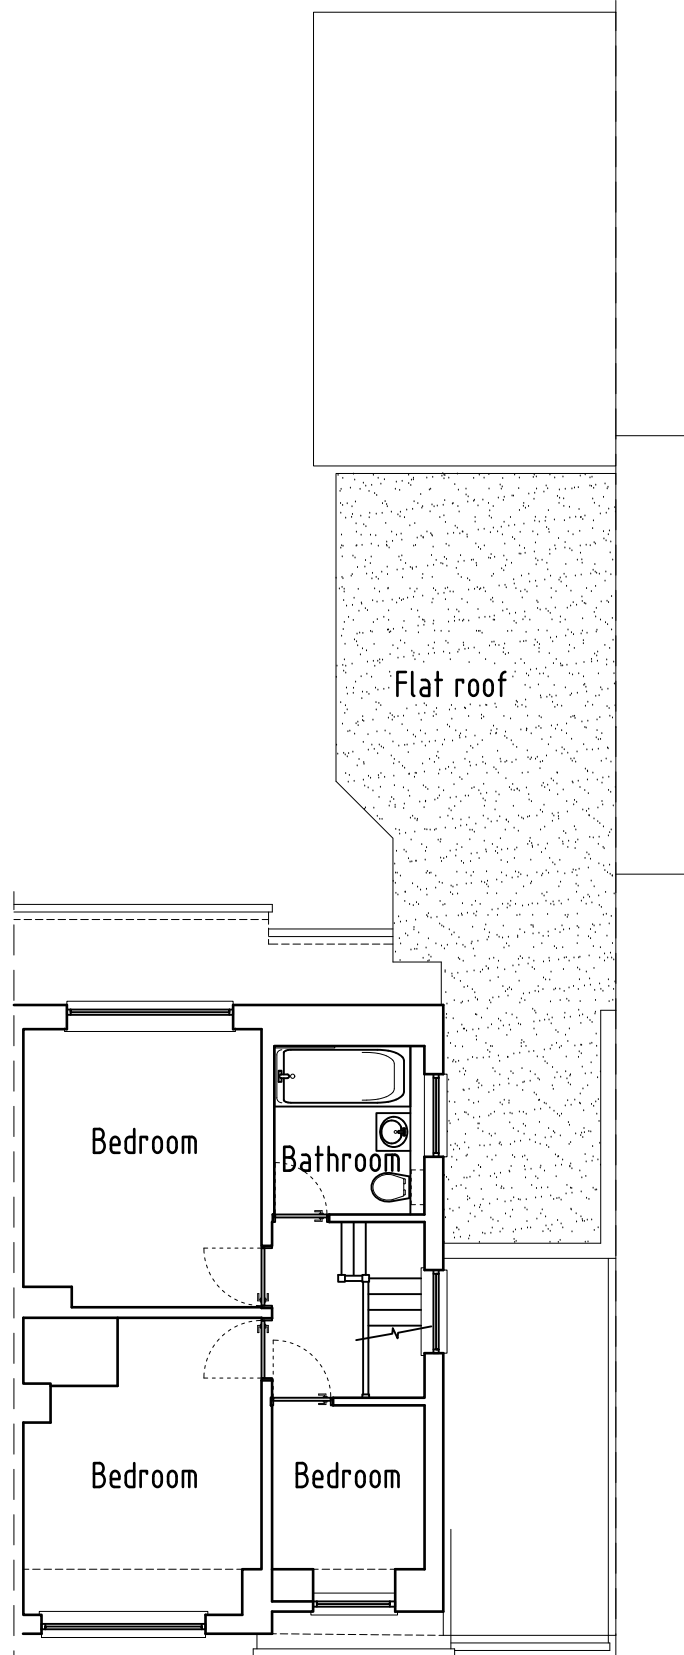
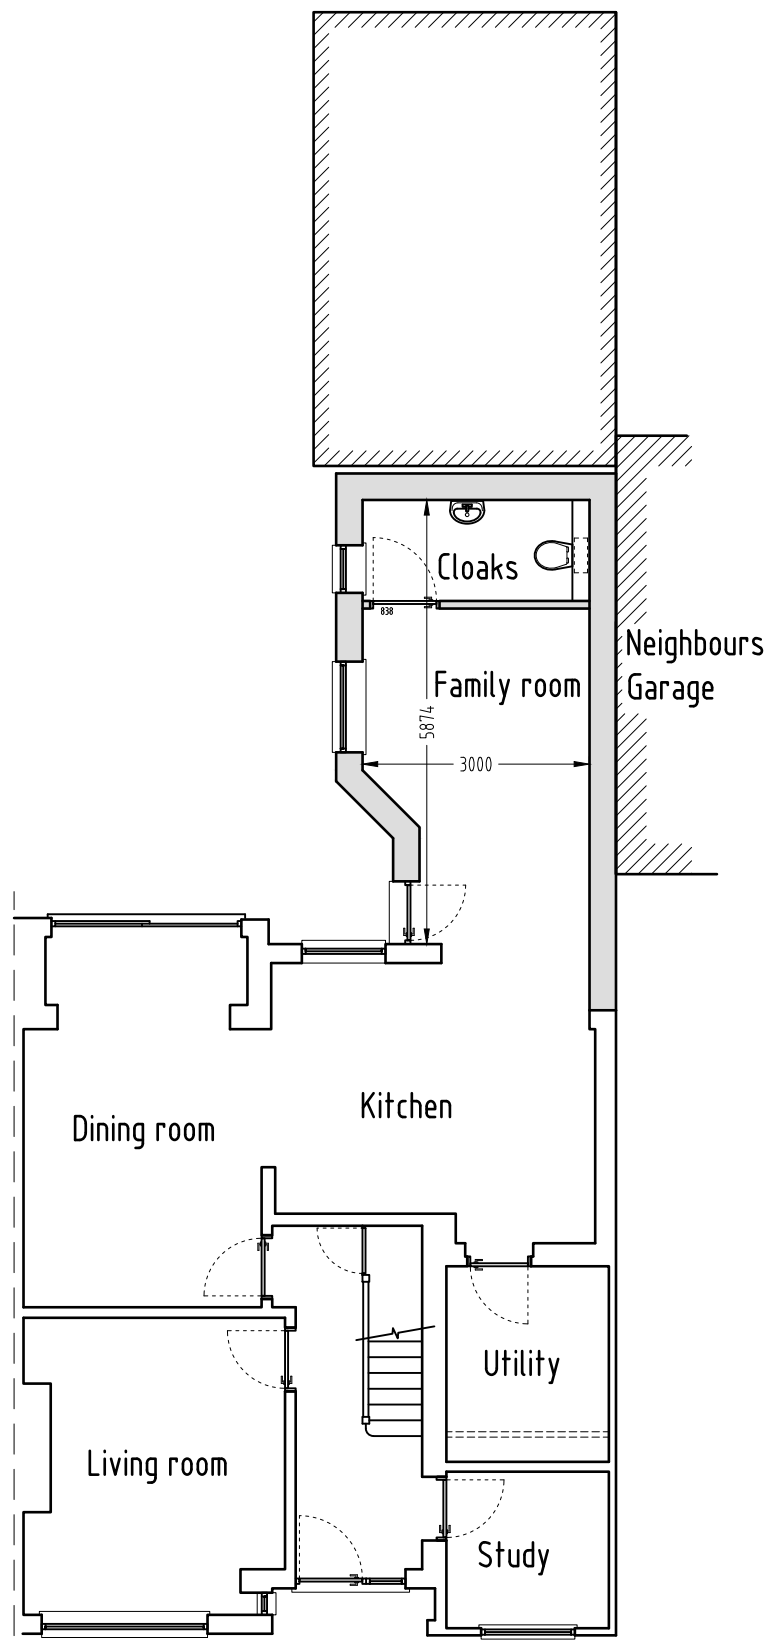


Revisions A 17.10.24 Scale bar amended

Project 18 Shepherds House Lane EARLEY READING	Drawing number & status		Rev	Scale 1:100
	SHL:24:03		A	Date 05.08.24
	Drawing title PROPOSED FLOOR PLANS			Drawn by JFS
		PLANNING		