





FRONT ELEVATION AS EXISTING




FRONT ELEVATION AS EXISTING

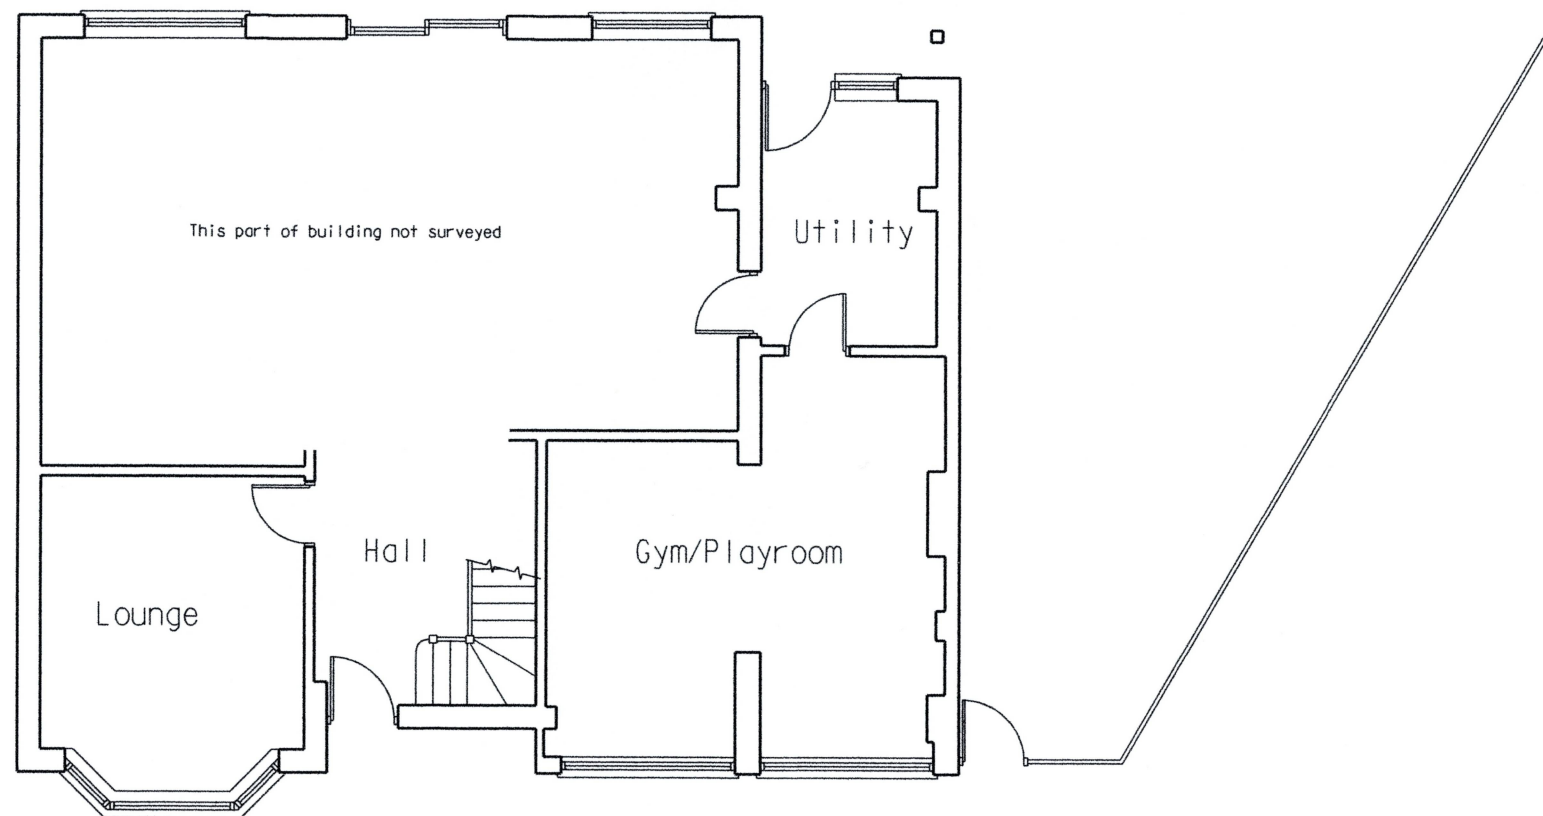

GROUND FLOOR PLAN AS EXISTING

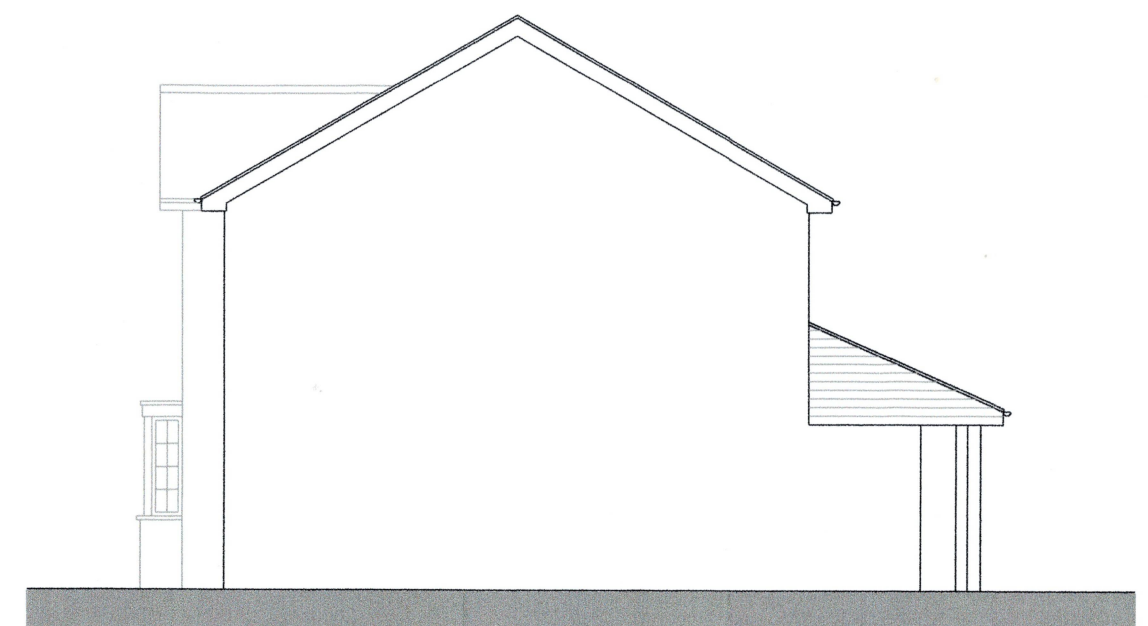

SIDE ELEVATION AS EXISTING

 

CLIENT
Mr. & Mrs. R. Sandhu
ADDRESS
25 Kelsey Ave., Finchampstead
CONTRACT
Proposed Single Storey Rear
& Side Extension

KEITH A. WRIGHT
ARCHITECTURAL DESIGN & PLANNING CONSULTANT
2 WIELD COURT, LOWER EARLEY, BERKS RG6 3TF
PHONE • 0118 9869485 or 07768 611156


DATE
May 2026
SCALE
1:100 (at A3)
DRG NO
P/2606/2




FRONT ELEVATION AS PROPOSED




FRONT ELEVATION AS PROPOSED

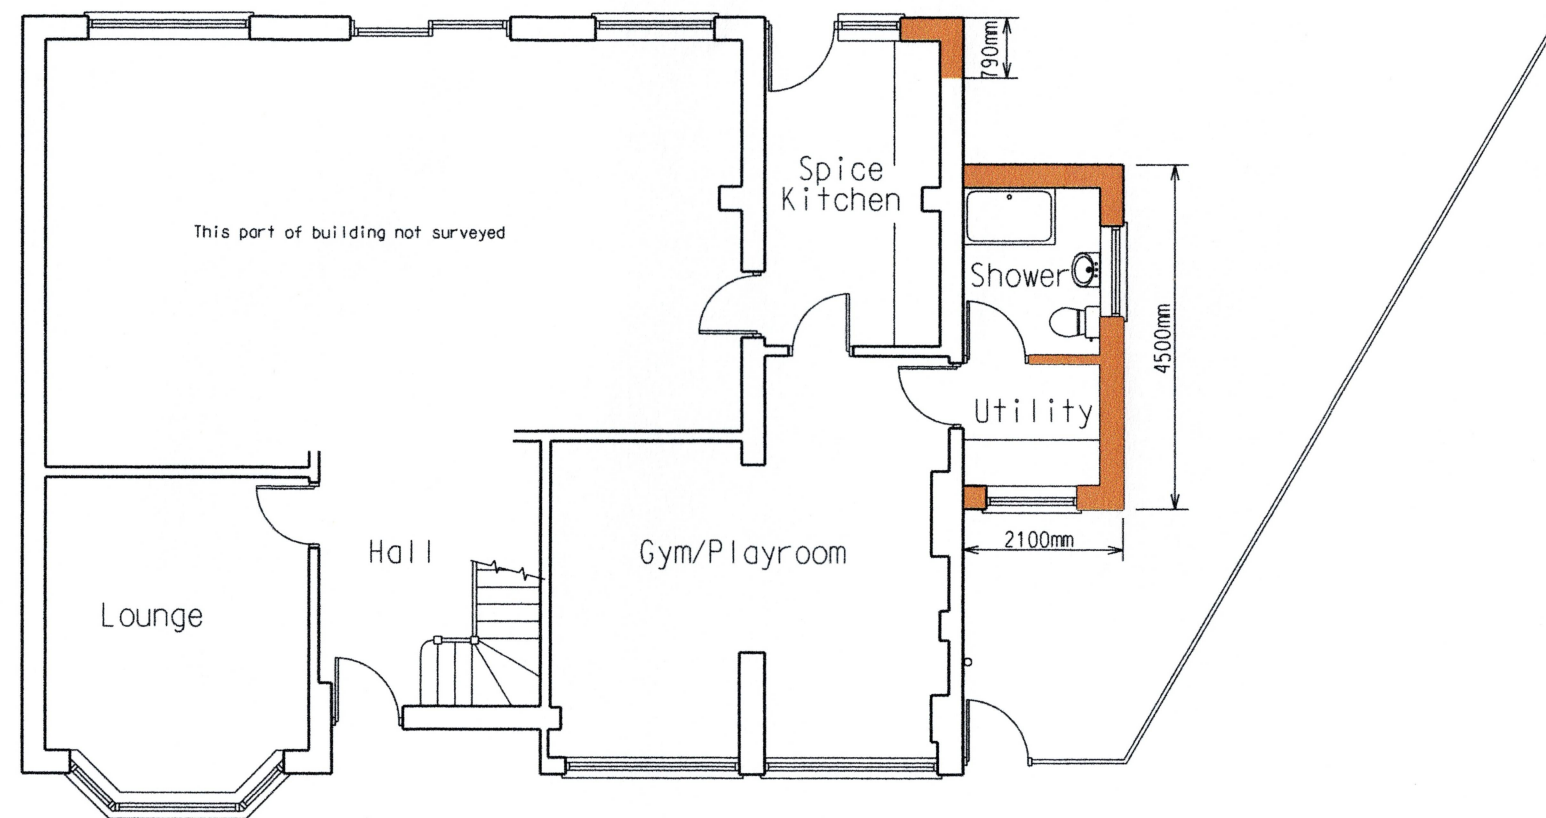

GROUND FLOOR PLAN AS PROPOSED

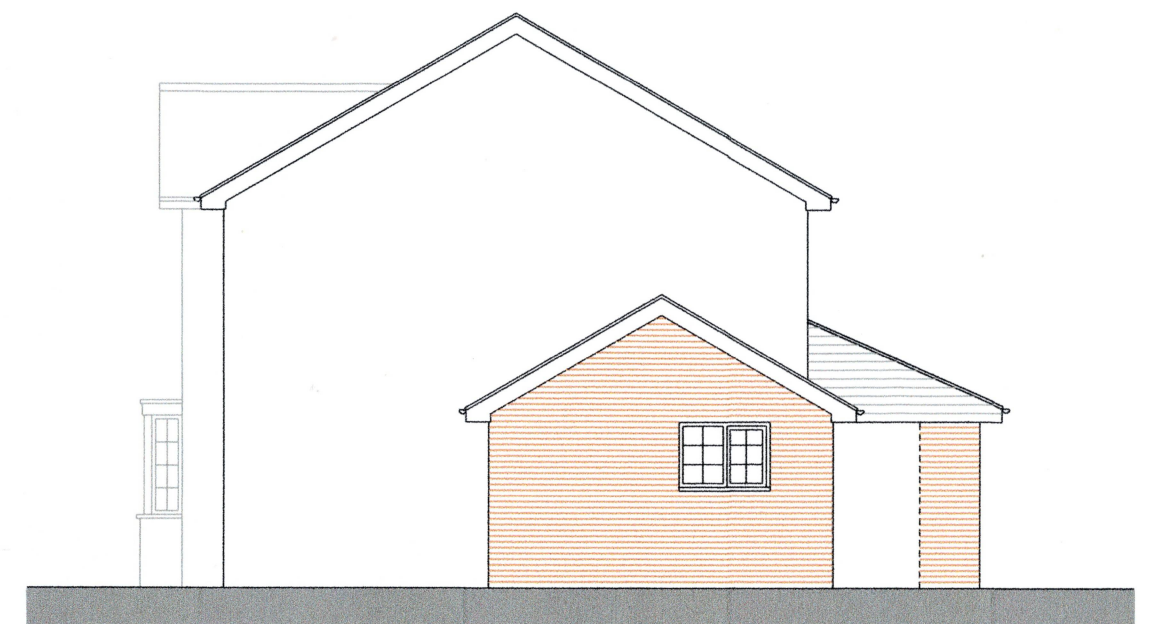

SIDE ELEVATION AS PROPOSED

 

CLIENT
Mr. & Mrs. R. Sandhu
ADDRESS
25 Kelsey Ave., Finchampstead
CONTRACT
Proposed Single Storey Rear
& Side Extension

KEITH A. WRIGHT
ARCHITECTURAL DESIGN & PLANNING CONSULTANT
2 WIELD COURT, LOWER EARLEY, BERKS RG6 3TF
PHONE • 0118 9869485 or 07768 611156

DATE
May 2026
SCALE
1:100 (at A3)
DRG NO
P/2606/3