


Proposed Second Floor Plan
1: 250 @ A2

2F Schedule:

Type/No.	N°	Size
Social Rent	7	51-78.7m ²

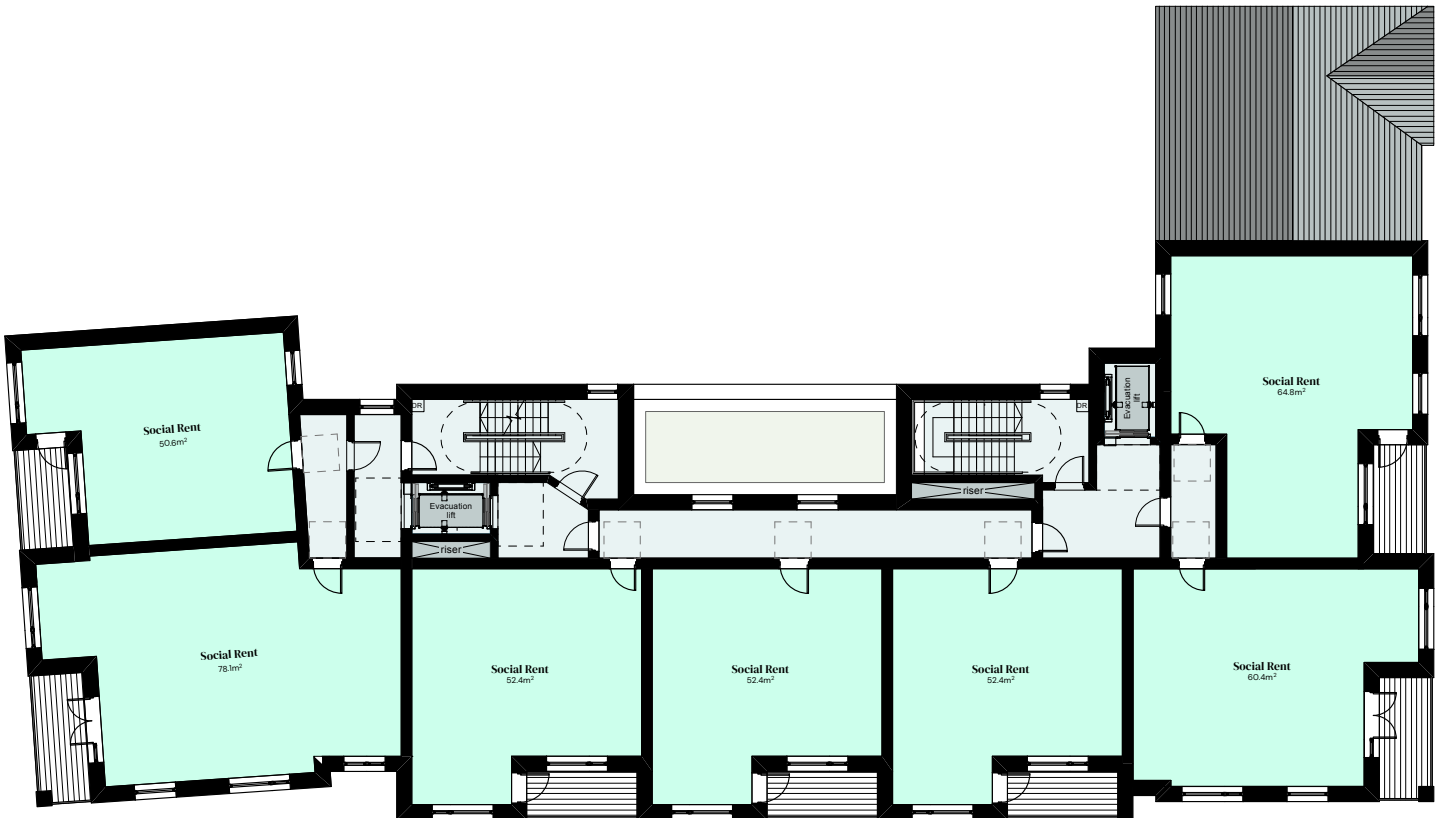

Proposed First Floor Plan
1: 250 @ A2

1F Schedule:



Type/No.	N°	Size
Social Rent	8	51-78.7m ²



Proposed Ground Floor Plan
1: 250 @ A2

GF Schedule:

Type/No.	N°	Size
Social Rent	6	50.6 - 60m ²

 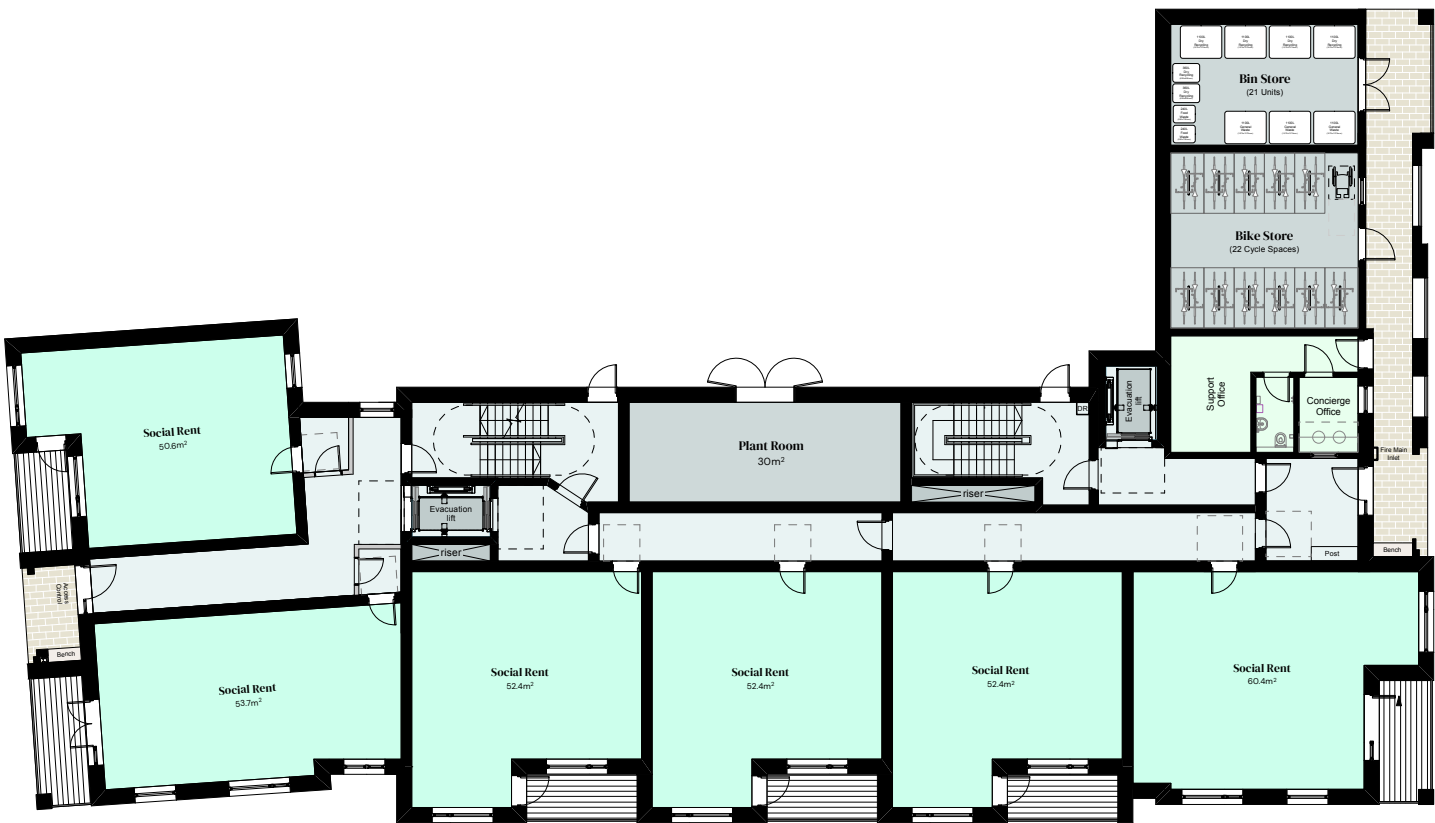

Kendall Kingscott

Glentworth Court, Lime Kiln Close,
Stoke Gifford, Bristol, BS34 8SR

+44 (0)117 931 2062

www.kendallkingscott.co.uk

Project

Wellington Road

Client

Wokingham Borough Council

Do not scale this drawing

Date

04/08/2026

Scale

1:250

Filename

210806 Wellington Road Planning Master.vwx

Purpose/Status

PLANNING

Drawn

AS

Checked

LB

Paper Size

ISO A2

Drawing Title

Tenure Plans

Project Number/Drawing Number

210806-1206

Check all dimensions and levels on site

Revision

P02

© Copyright

P02

04/08/2026

AS

LB

Schedules Updated

P01

04/08/2026

AS

LB

First Issue

Rev

Date

By

Ap

Note