



NOTE:
GLAZING TO TERRACES AND BALCONIES
TO BE OBSCURED GLAZING.

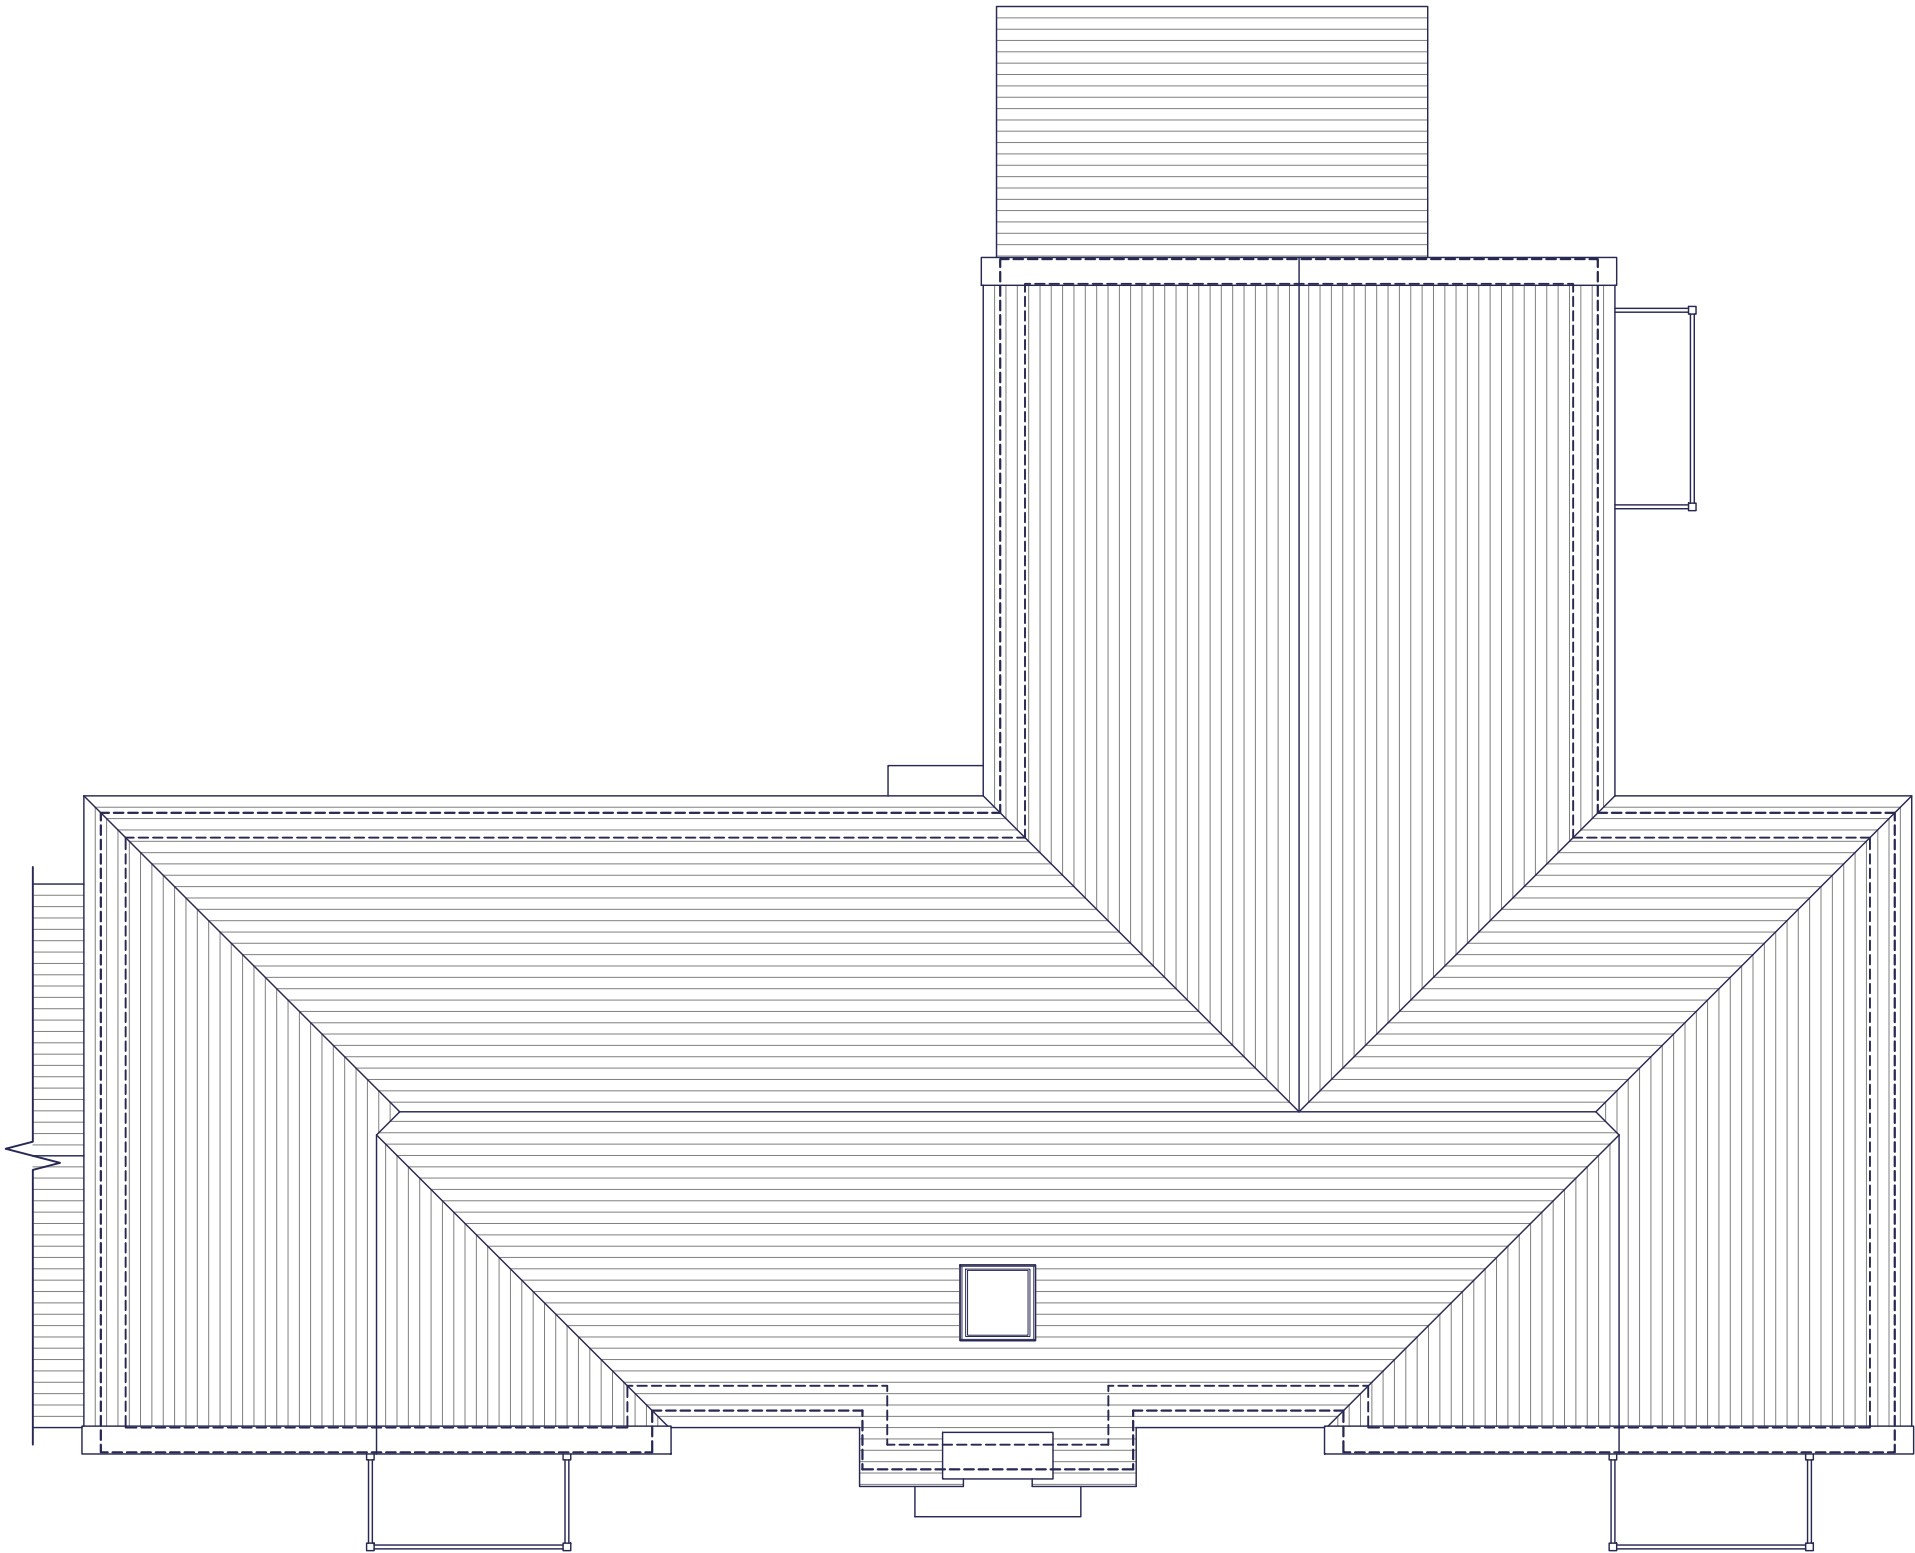

ROOF PLAN

 

Rev.	Date	Description	Drawn	Checked
------	------	-------------	-------	---------

Client		Scale	1:100 @ A3	Drawn	ADS	Checked	DGP
Project	South Wokingham, Phases R7 & R13.	Date	April 2026	File	P1905 Block 3		
Drawing Title	Block 3 - Style 1 Roof Plan	Drg.No.	P1905.BLK3.304	Rev.	-	Drawing Status	PLANNING



AAP Architecture Ltd
Unit A, Monument Business Centre, Monument Way East, Woking, Surrey GU21 5LG
T 01483 727345 E projects@aap-arc.co.uk W aap-arc.co.uk

Under the Intellectual Property Act 2014, this drawing is the copyright of AAP Architecture Ltd.