






SIDE ELEVATION

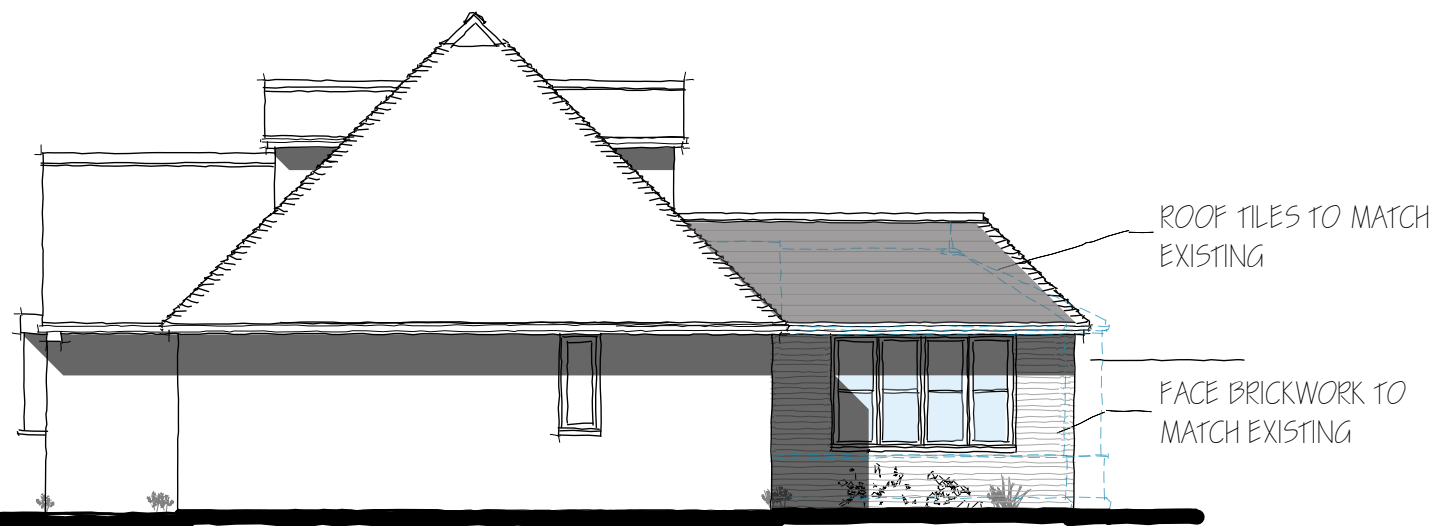

SIDE ELEVATION

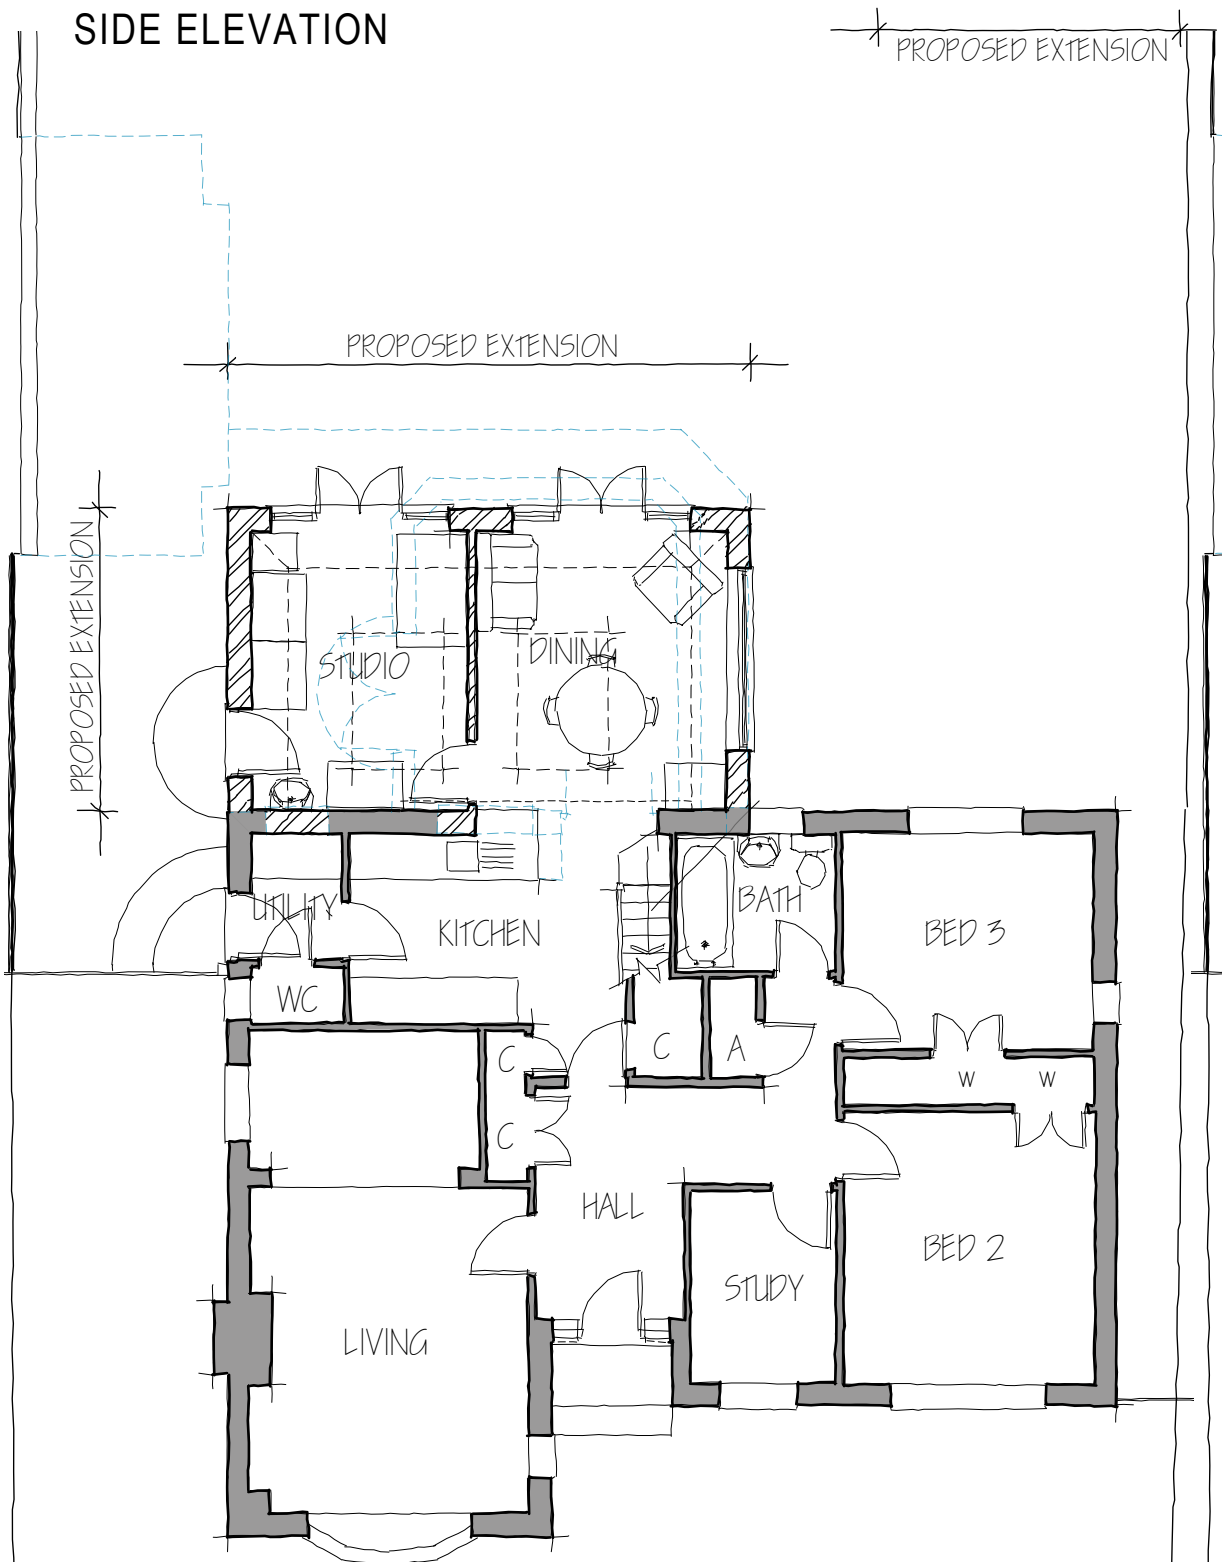

GROUND FLOOR PLAN

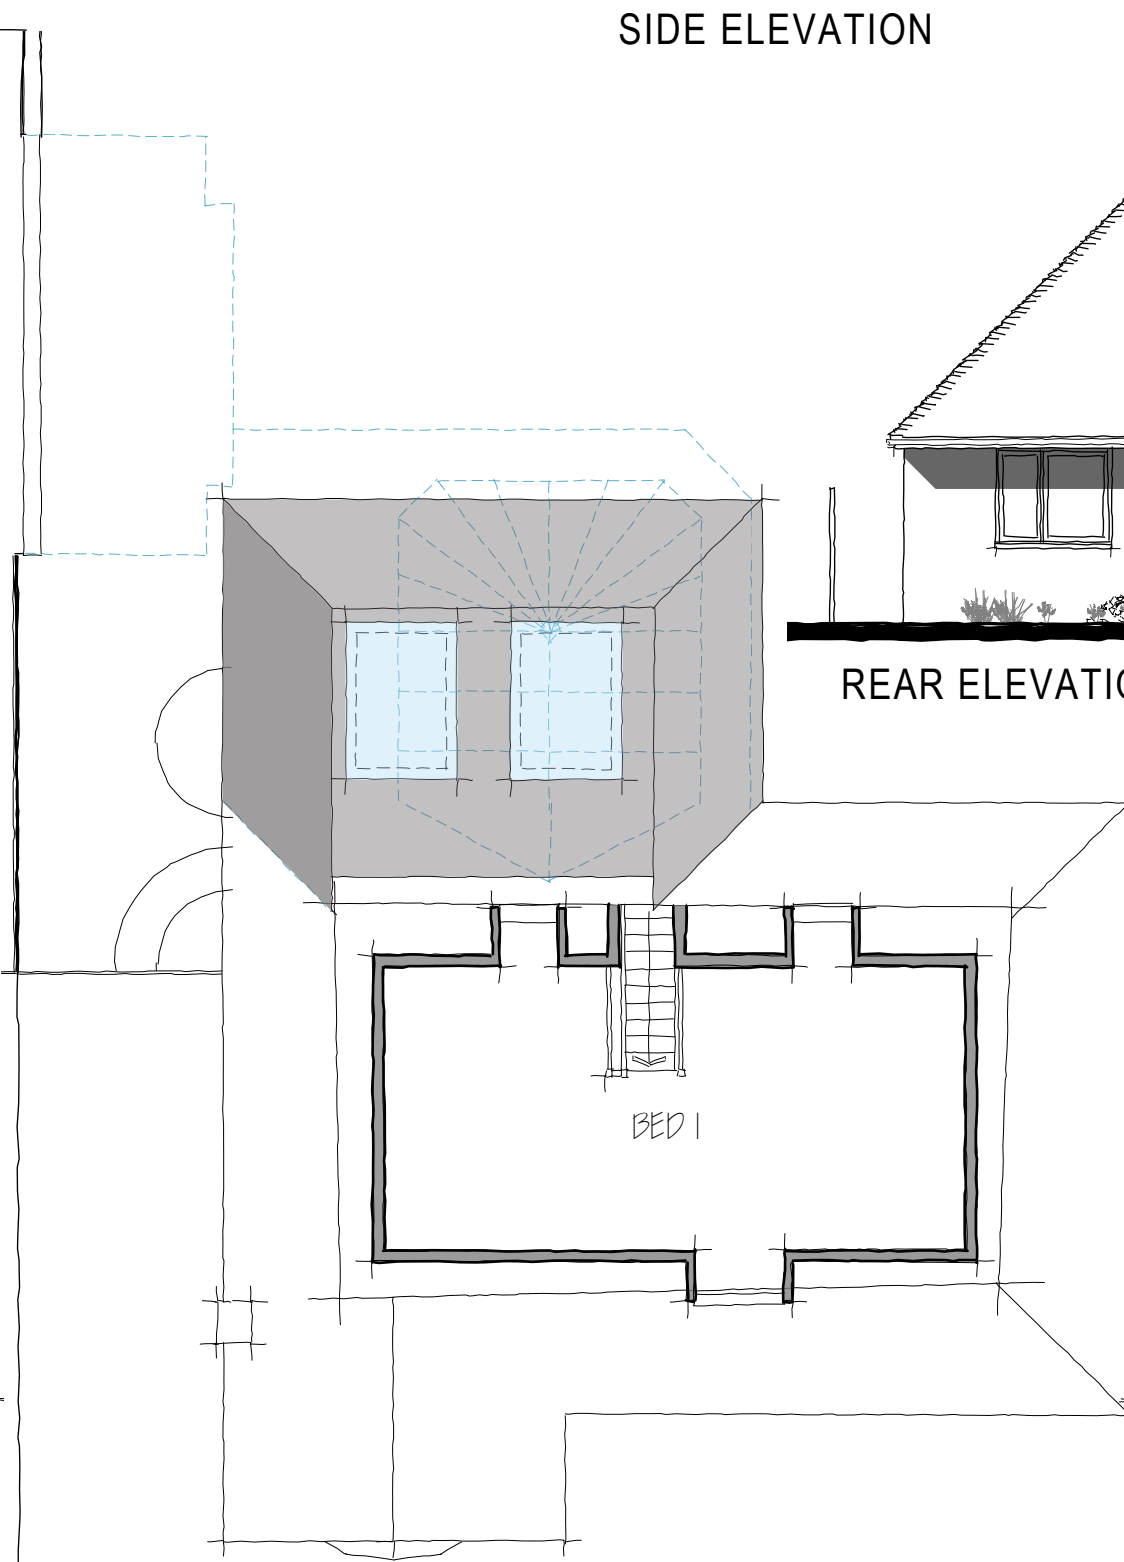


FIRST FLOOR PLAN



REAR ELEVATION

1:100 scale Bar
This Drawing has been produced for printing onto A3 size paper,

 

REV	COMMENTS	DATE

TCB **TC Biggin Architecture**
ARCHITECTURE & PLANNING
www.tcbarchitecture.co.uk • info@tcbarchitecture.co.uk • 07889 218936

CLIENT Mrs S Castle
PROJECT Walnut Cottage, Ruscombe Lane,
Ruscombe, Reading, RG10 9JN
DRAWING PROPOSED FLOOR PLANS AND ELEVATIONS

DATE April 26 DWG SCALE 1:100 DRAWN TB DWG No. 206/200 REV

VERIFY ALL DIMENSIONS BEFORE SETTING OUT. COMMENCING WORK OR PRODUCTION OF FABRICATION DRAWINGS. REPORT ANY DISCREPANCIES TO THE SITE SUPERVISOR IMMEDIATELY. ©