


EXISTING: GROUND FLOOR PLAN

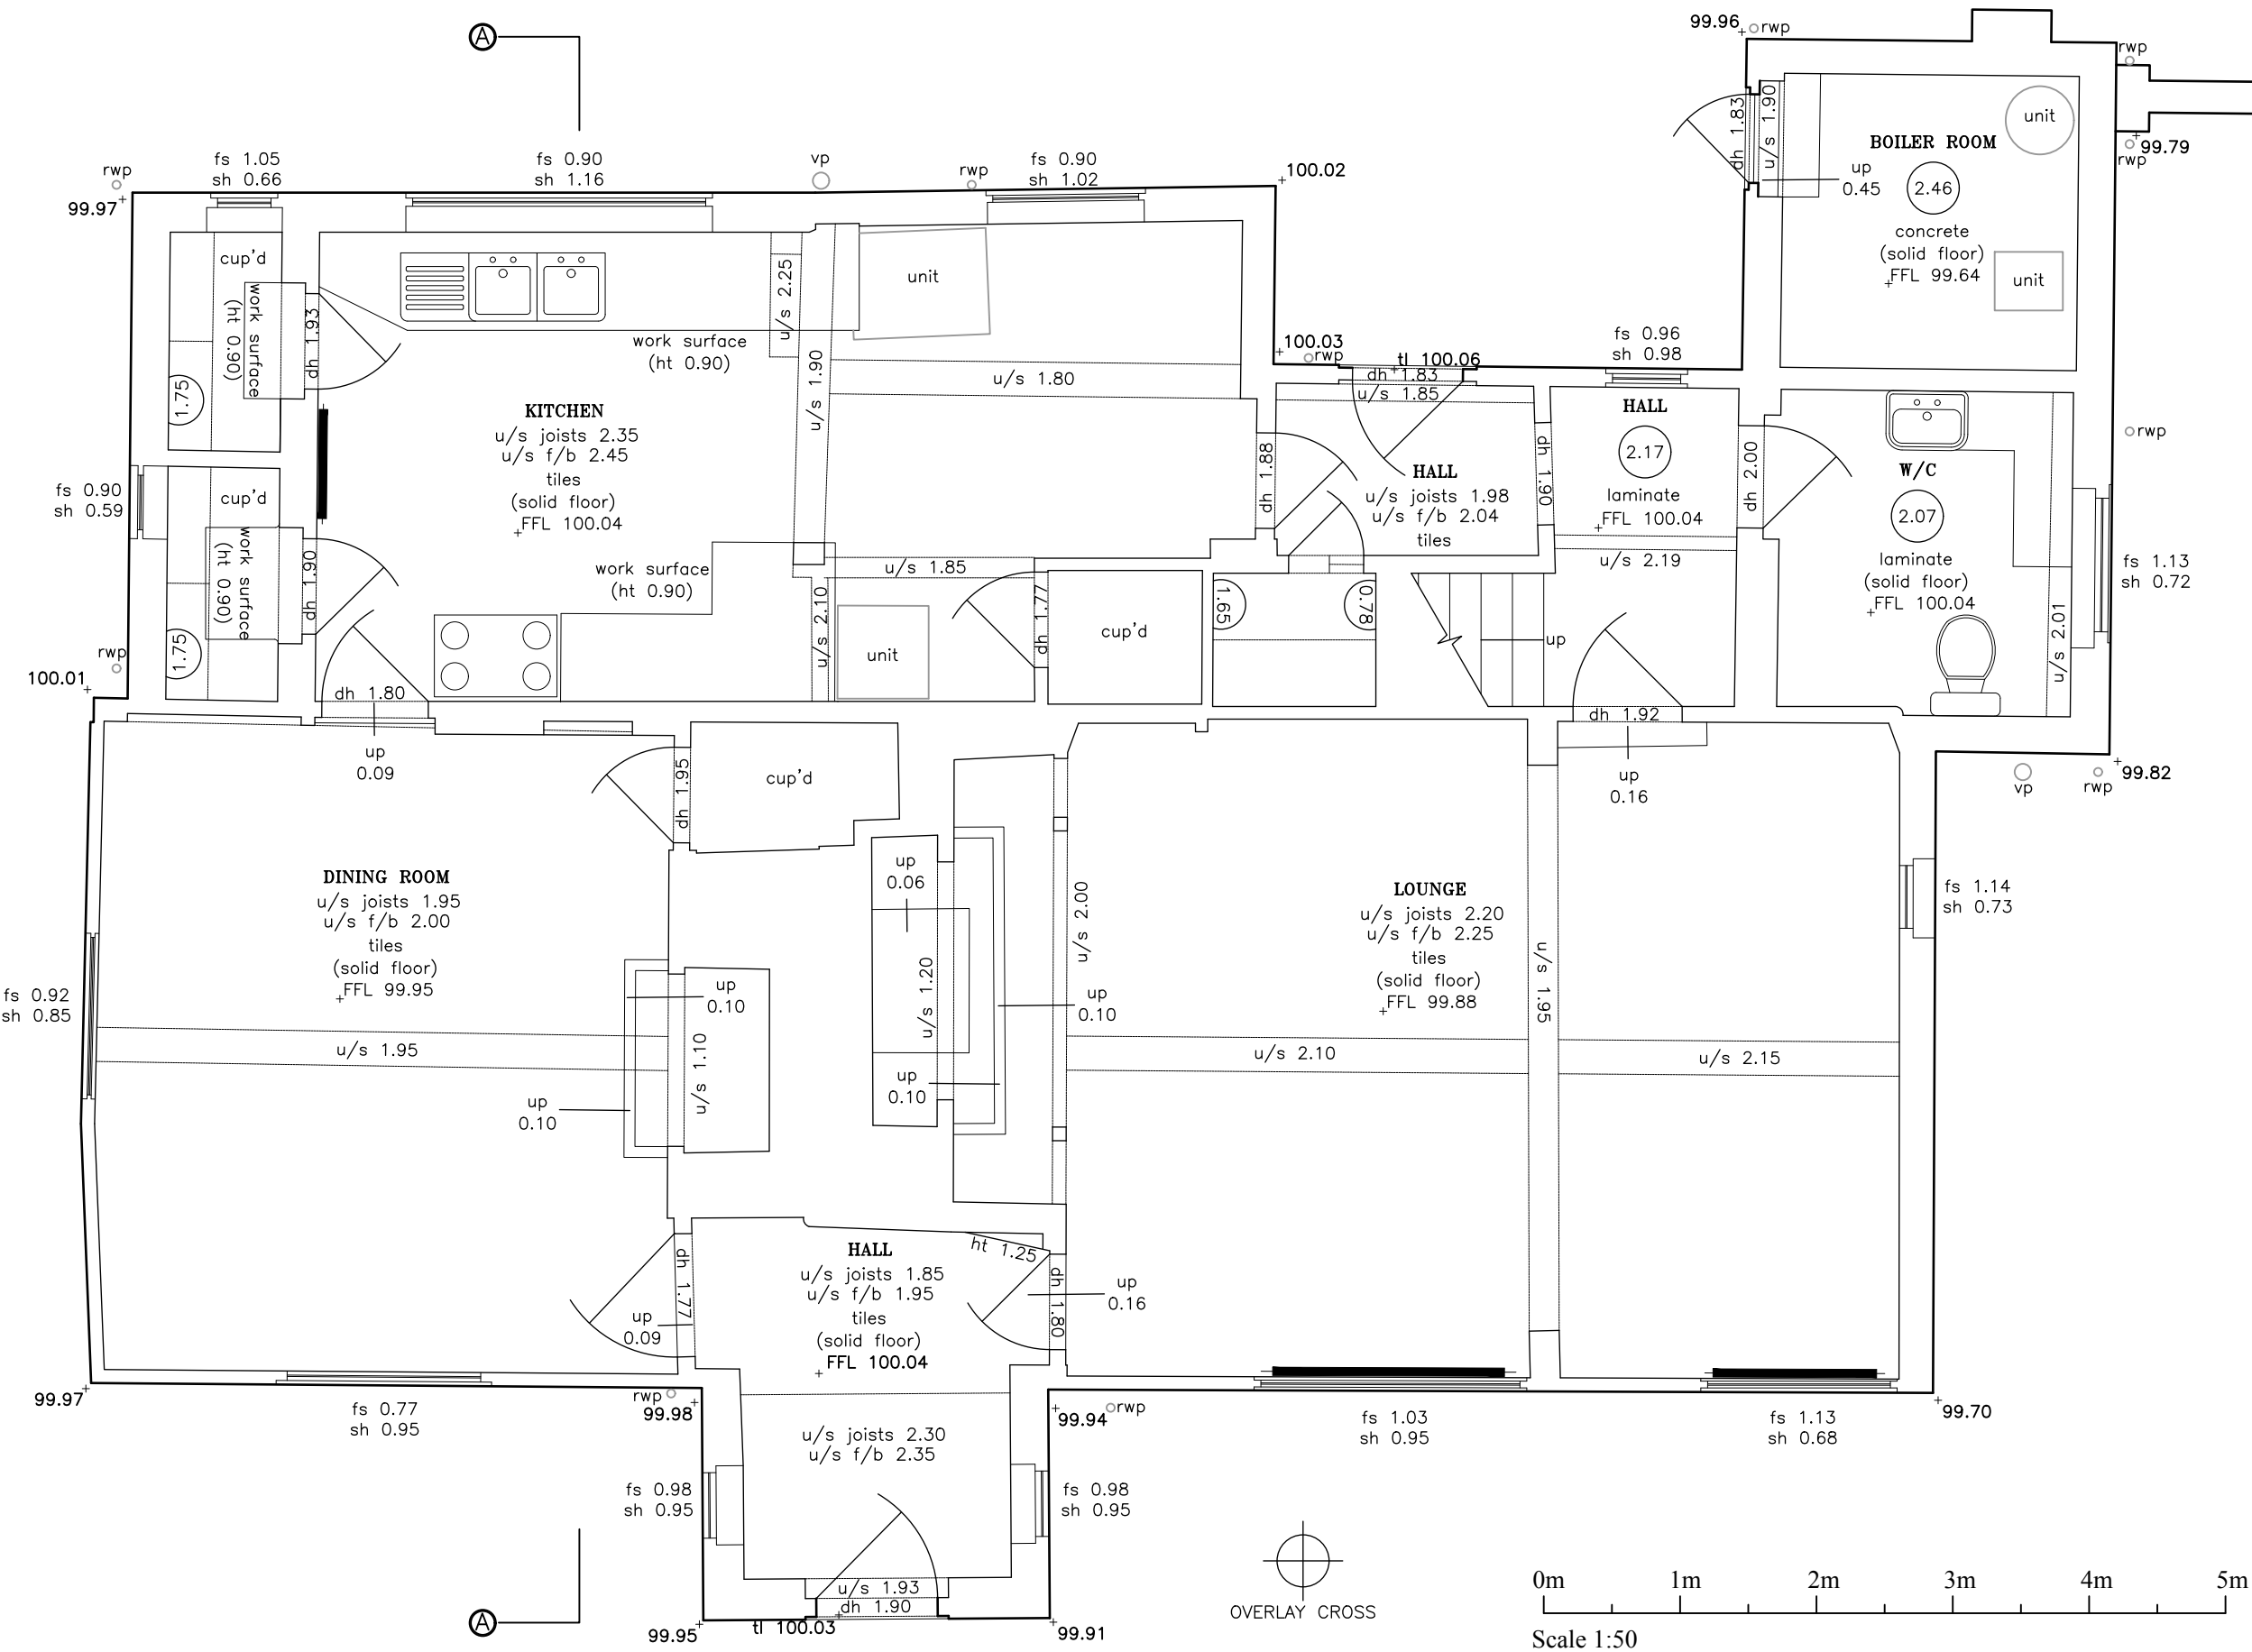

NOTES:

N

REV.	DESCRIPTION	BY	DATE

This is a CAD Drawing.
No responsibility is taken for any dimensions obtained by measuring or scaling from this drawing and no reliance may be placed on such dimensions. If no dimensions are given, it is the responsibility of the recipient to ascertain the dimension. The sizing of all structural and service elements must always be checked against the relevant consultants drawings.
COPYRIGHT RESERVED
Copying or reproduction of this drawing or electronic data without the written consent of Liberty Watts is not permitted.

Liberty Rose Architects 
Chartered Architects | Conservation | Historic Buildings

BELLA VISTA,
CITY ROAD,
RADNAGE,
HIGH WYCOMBE,
BUCKS,
HP14 4DW

T:07837005192
E:libby.watts@gmail.com
W:www.libertyrosedesign.co.uk

DRAWN: LW	CHECKED:
-----------	----------

CLIENT:	Rainier and Rosalind		
PROJECT:	18 Primrose lane, Wokingham		
	RG41 5UR		
TITLE:	Ground Floor Plan		
	Existing		
ISSUE:	Client		
SCALE:	1:50 @ A3		
DATE:	January 2023		
DWG NO.:	1060-02	R:	0