



EXISTING: EAST ELEVATION

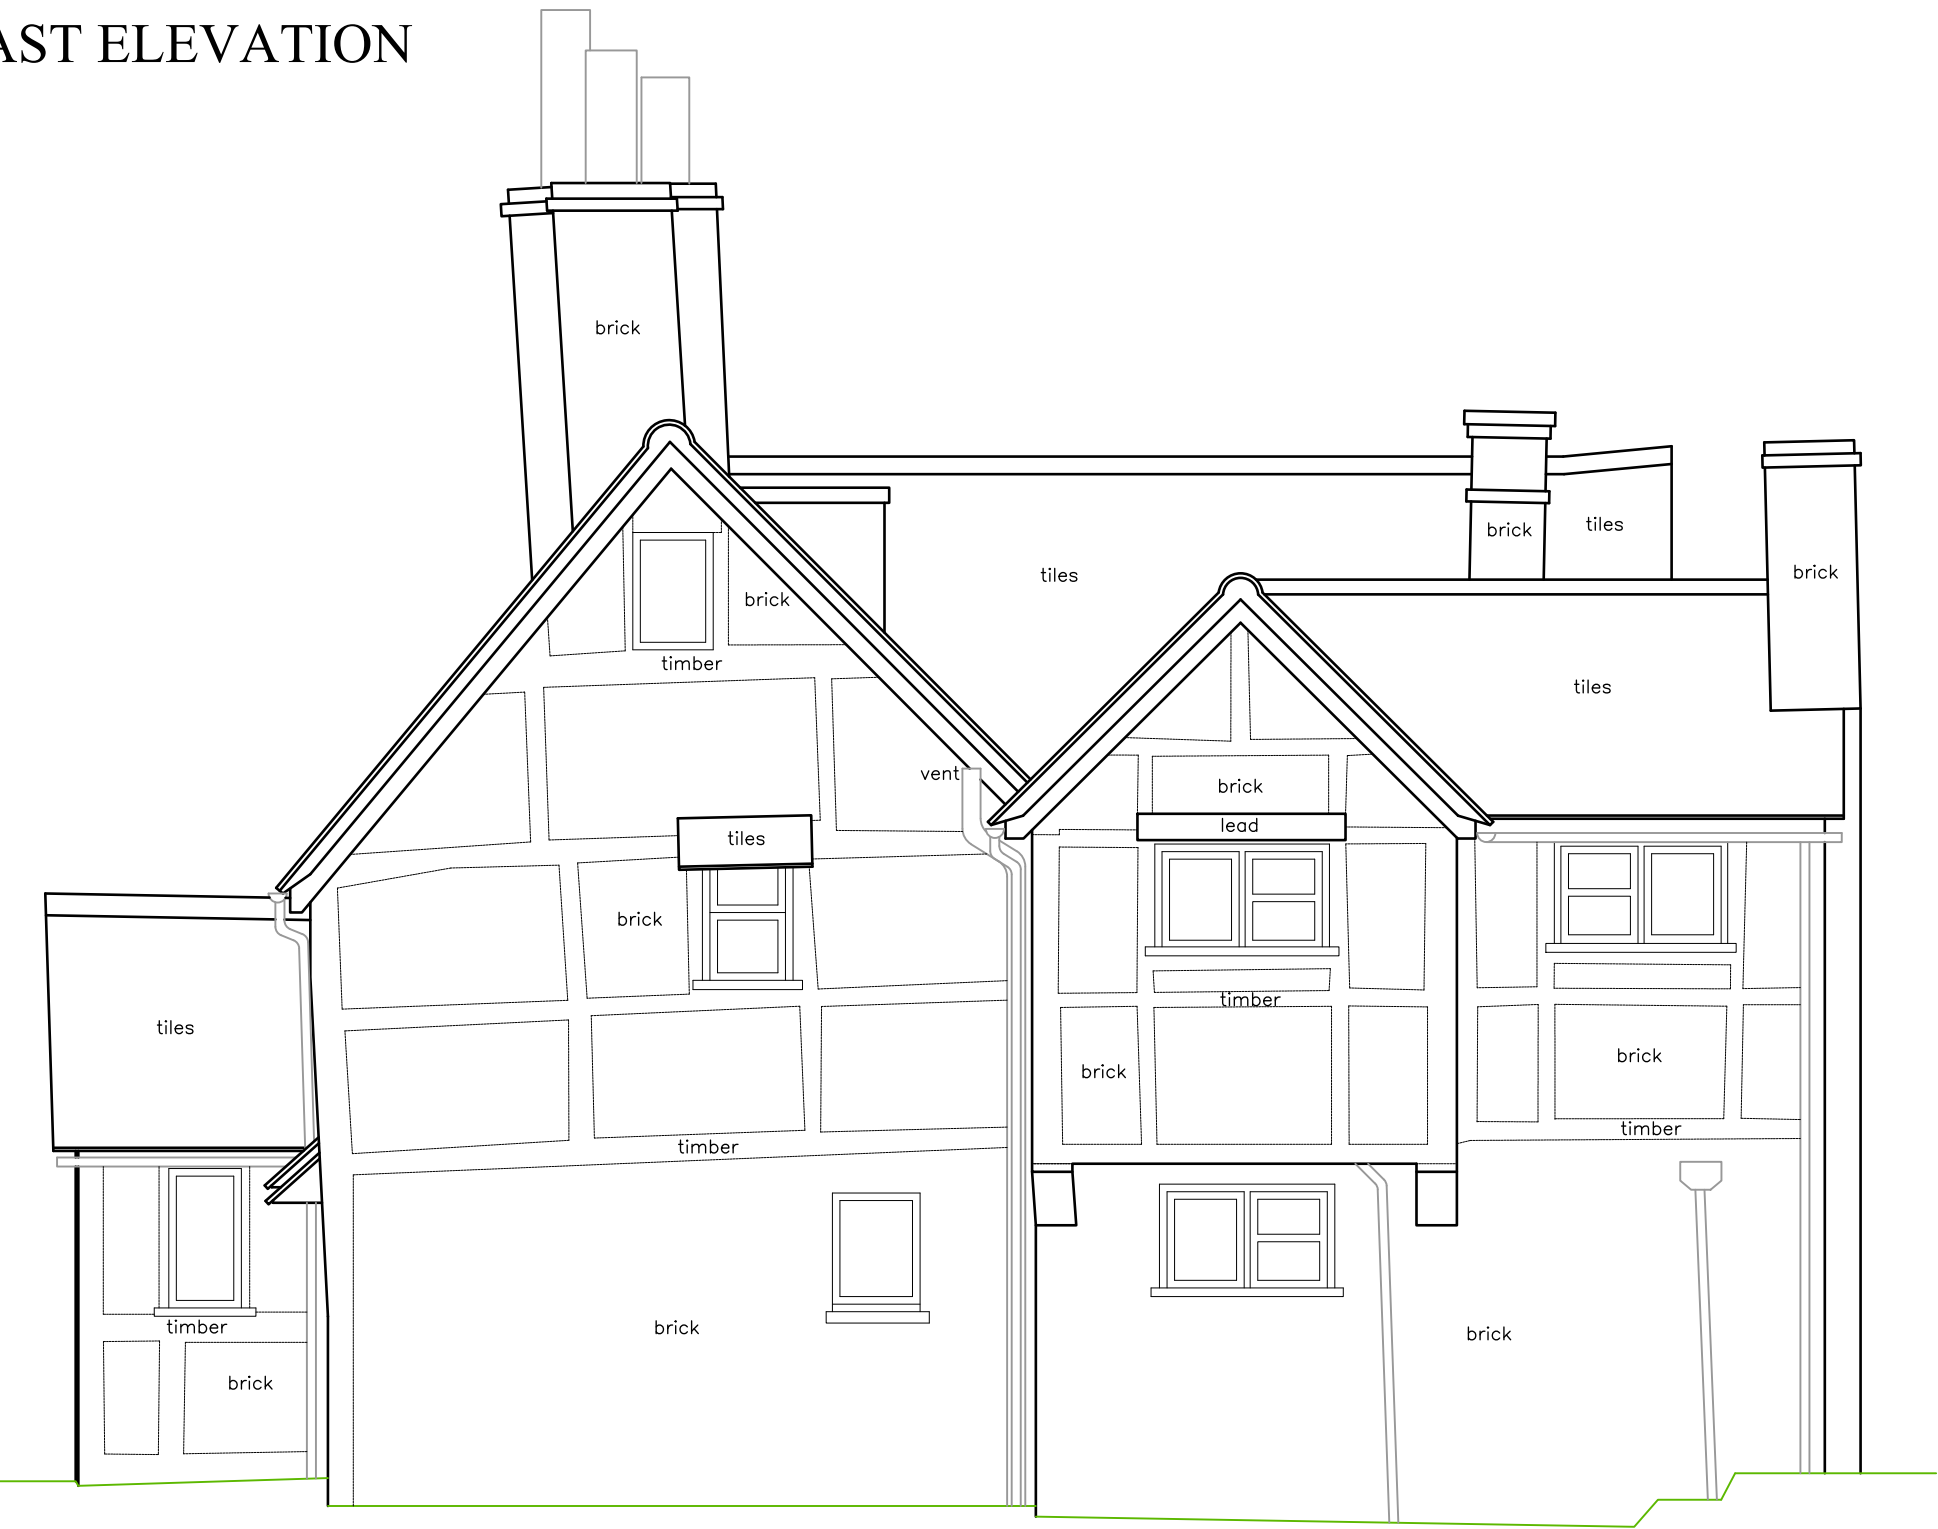

Datum 98.00m

SIDE ELEVATION

 

NOTES:

REV.	DESCRIPTION	BY	DATE

This is a CAD Drawing
No responsibility is taken for any dimensions obtained by measuring or scaling from this drawing and no reliance may be placed on such dimensions. If no dimensions are given, it is the responsibility of the recipient to ascertain the dimension. The sizing of all structural and service elements must always be checked against the relevant consultants drawings.
COPYRIGHT RESERVED
Copying or reproduction of this drawing or electronic data without the written consent of Liberty Watts is not permitted.

Liberty Rose Architects
Chartered Architects | Conservation | Historic Buildings

BELLA VISTA,
CITY ROAD,
RADNAGE,
HIGH WYCOMBE,
BUCKS,
HP14 4DW

T:07837005192
E:libby.watts@gmail.com
W:www.libertyrosedesign.co.uk

DRAWN: LW	CHECKED:
-----------	----------

CLIENT:	Rainier and Rosalind	
PROJECT:	18 Primrose lane, Wokingham	
	RG41 5UR	
TITLE:	East Elevation	
	Existing	
ISSUE:	Client	
SCALE:	1:50 @ A3	
DATE:	January 2023	
DWG NO.:	1060-07	R: 0