



PROPOSED: ROOF PLAN

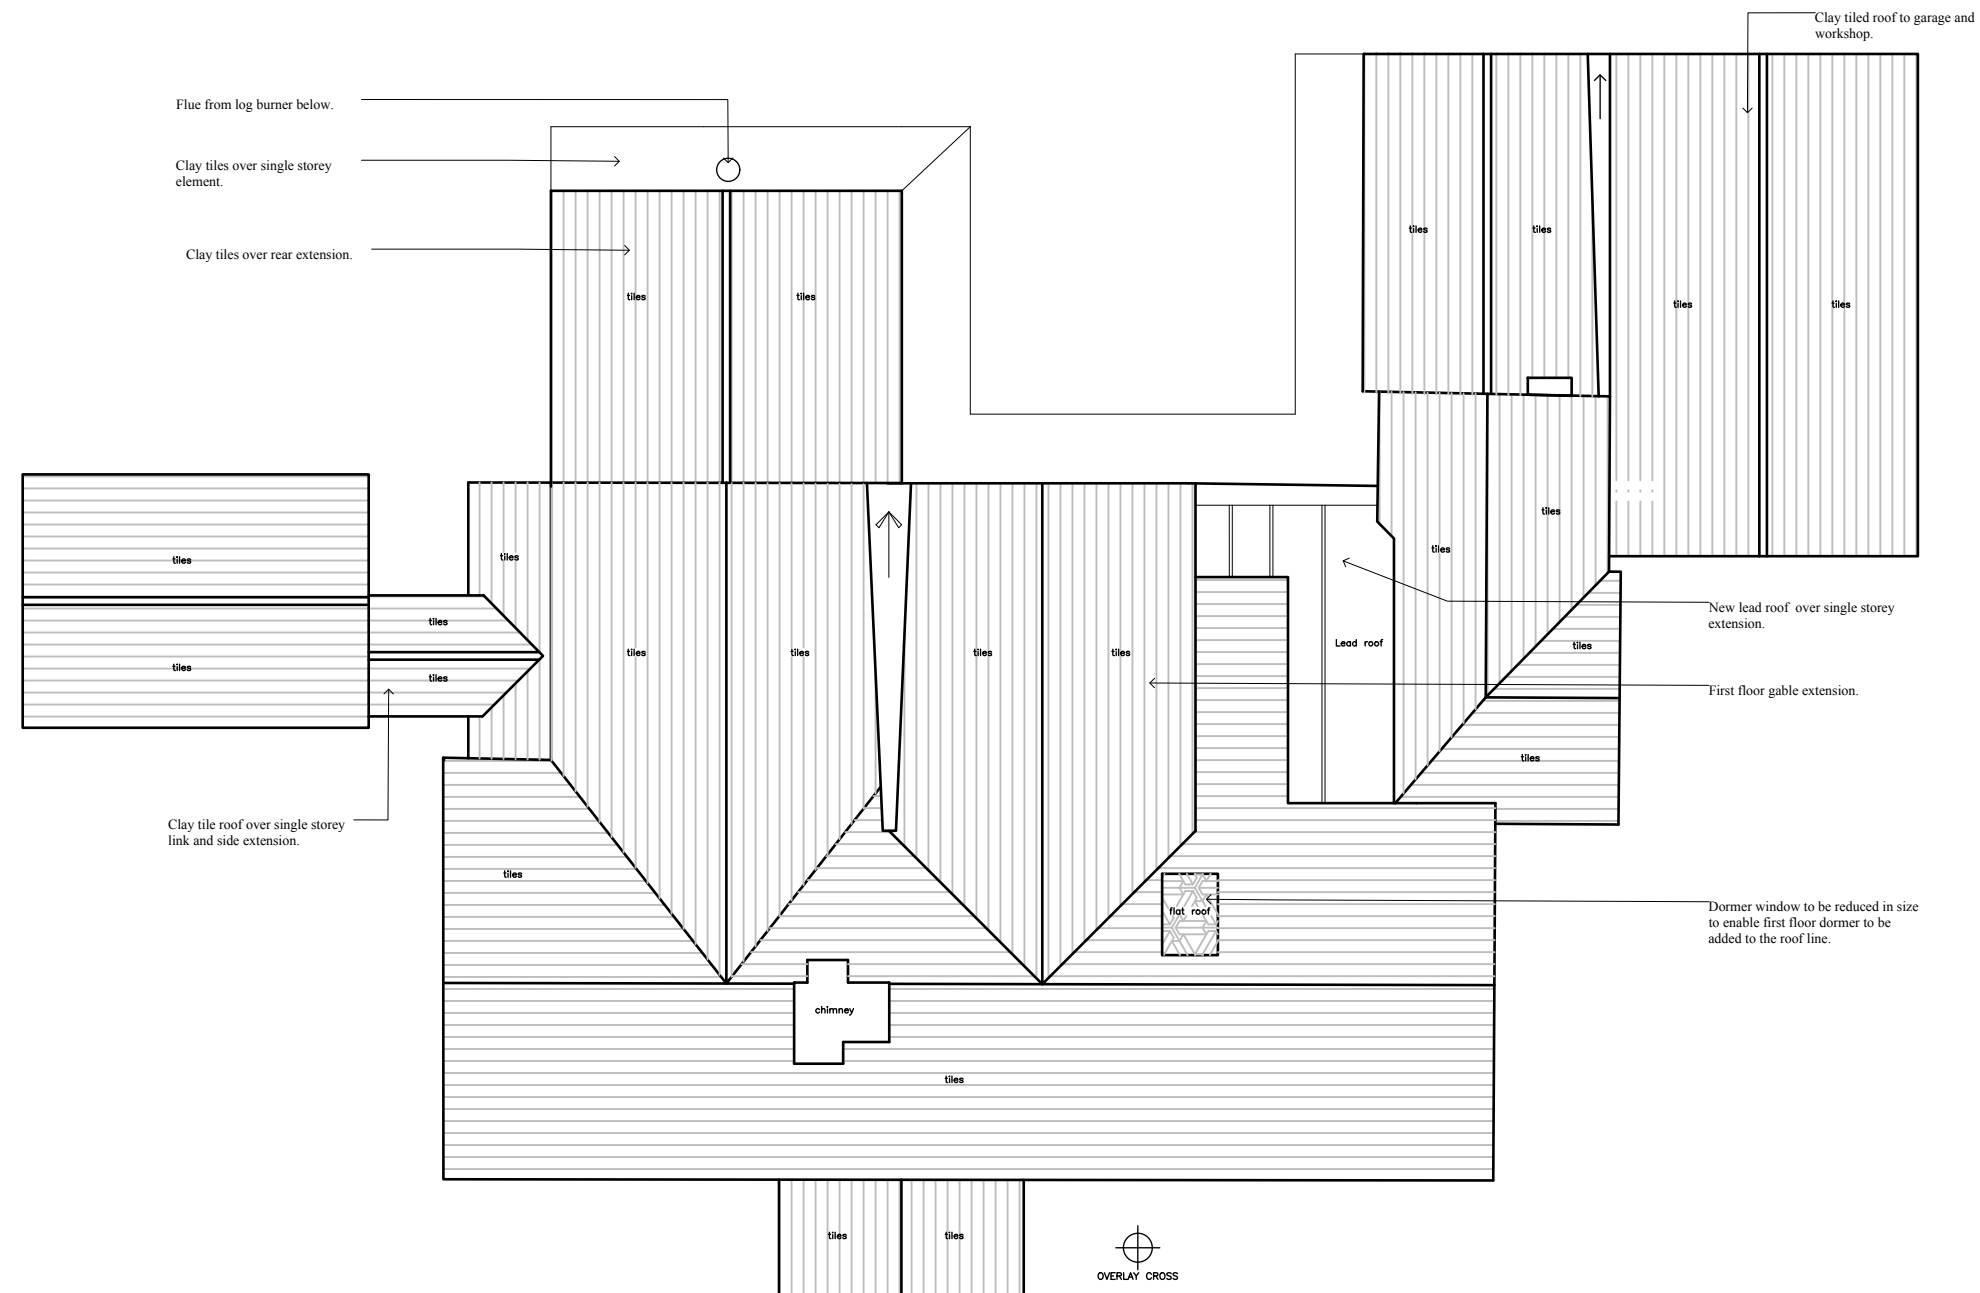

0m 1m 2m 3m 4m 5m 6m 7m 8m 9m 10m

Scale 1:100

NOTES:

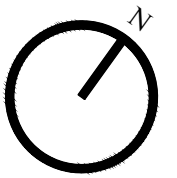

3	Further amendments	LW	19.12.25
2	post pre-app amendments	LW	30.10.25
1	client amendments	LW	26.03.25
REV.	DESCRIPTION	BY	DATE

This is a CAD Drawing
No responsibility is taken for any dimensions obtained by measuring or scaling from this drawing and no reliance may be placed on such dimensions. If no dimensions are given, it is the responsibility of the recipient to ascertain the dimension. The sizing of all structural and service elements must always be checked against the relevant consultants drawings.

COPYRIGHT RESERVED
Copying or reproduction of this drawing or electronic data without the written consent of Liberty Watts is not permitted.

Liberty Rose Architects 
Chartered Architects | Conservation | Historic Buildings

BELLA VISTA,
CITY ROAD,
RADNAGE,
HIGH WYCOMBE,
BUCKS,
HP14 4DW

T:07837005192
E:libby.watts@gmail.com
W:www.libertyrosedesign.co.uk

DRAWN: LW	CHECKED:
-----------	----------

CLIENT:	Rainier and Rosalind	
PROJECT:	18 Primrose lane, Wokingham	
RG41 5UR		
TITLE:	Roof Plan	
Proposed		
ISSUE:	Planning	
SCALE:	1:100 @ A3	
DATE:	March 2024	
DWG NO.:	1060-23	R: 3