




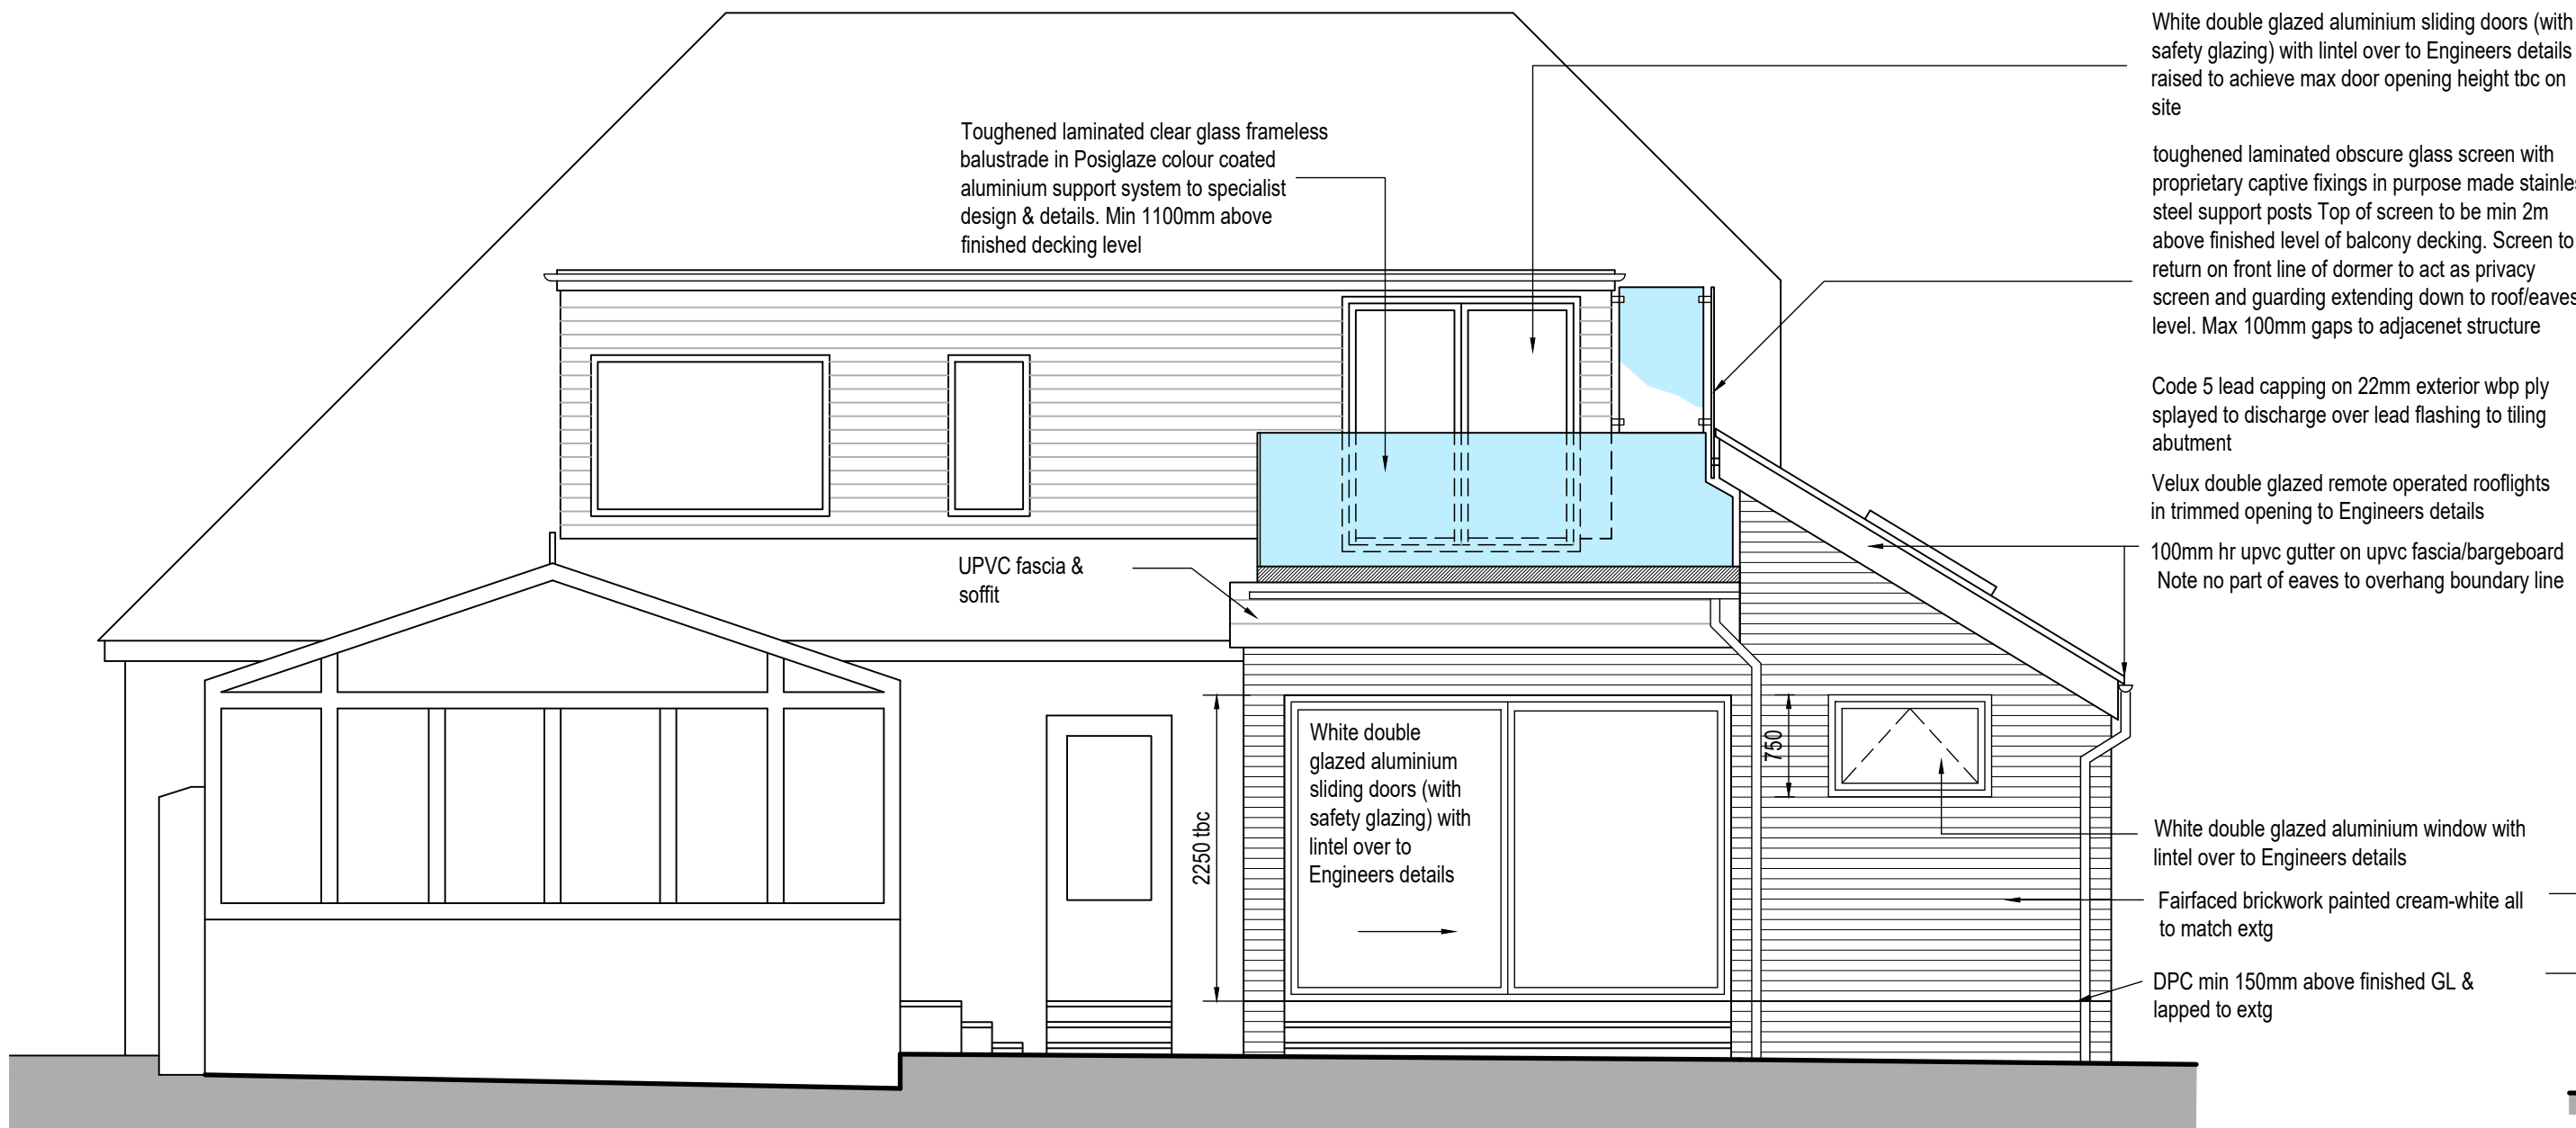

Proposed rear elevation

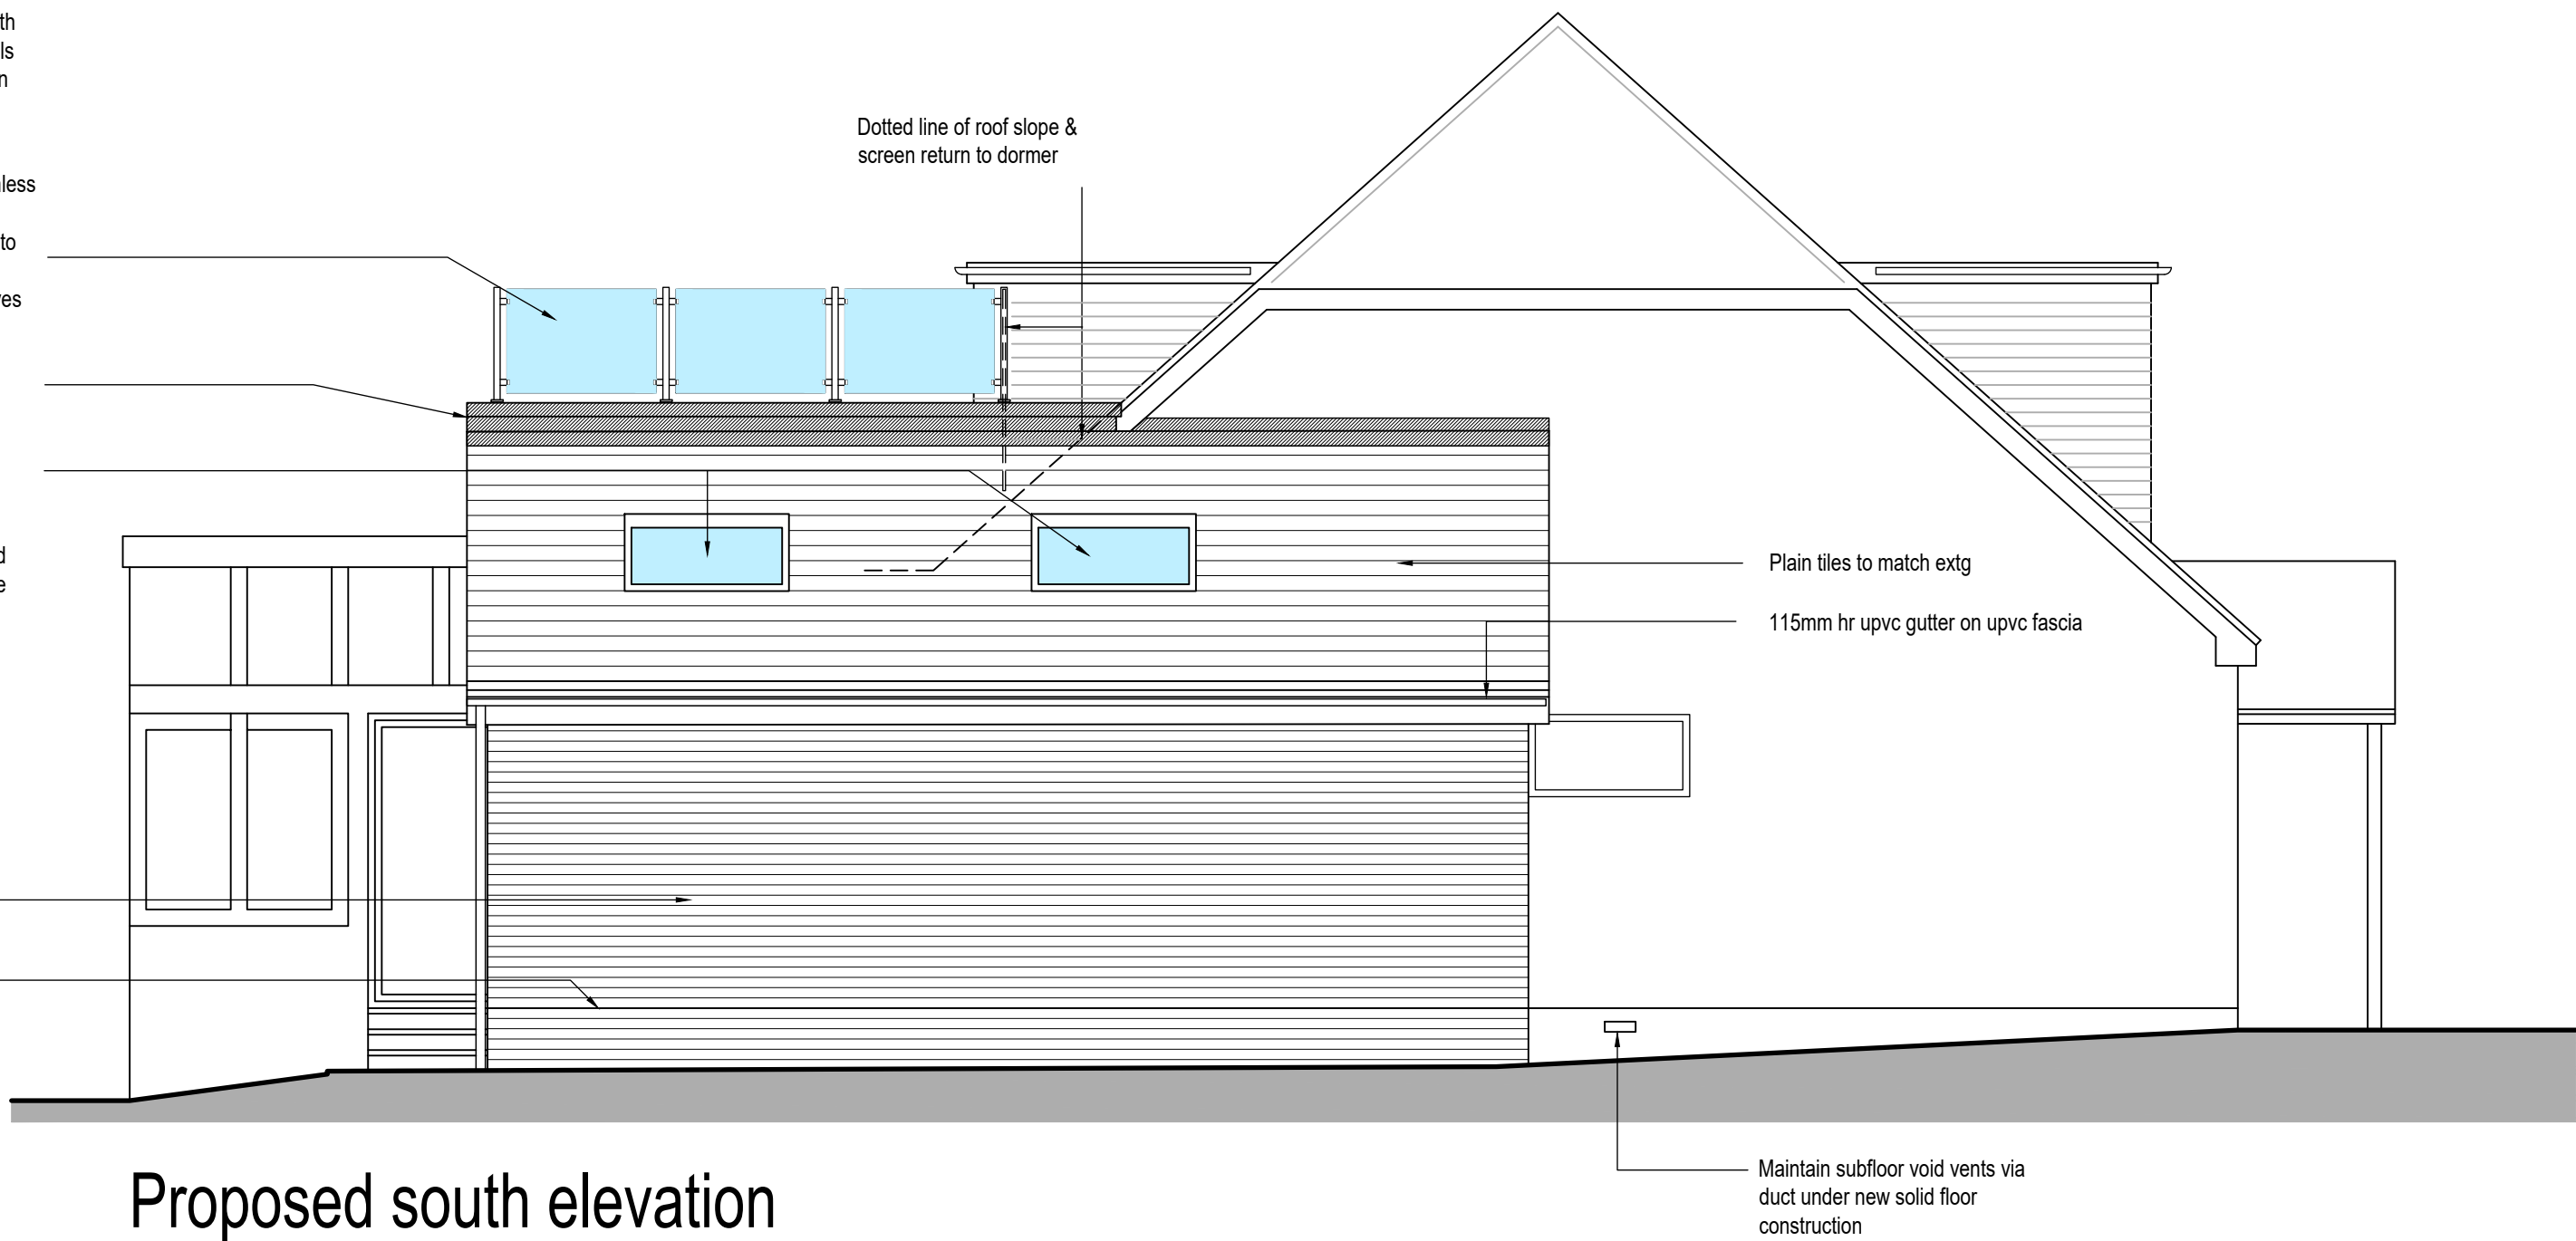

Proposed south elevation

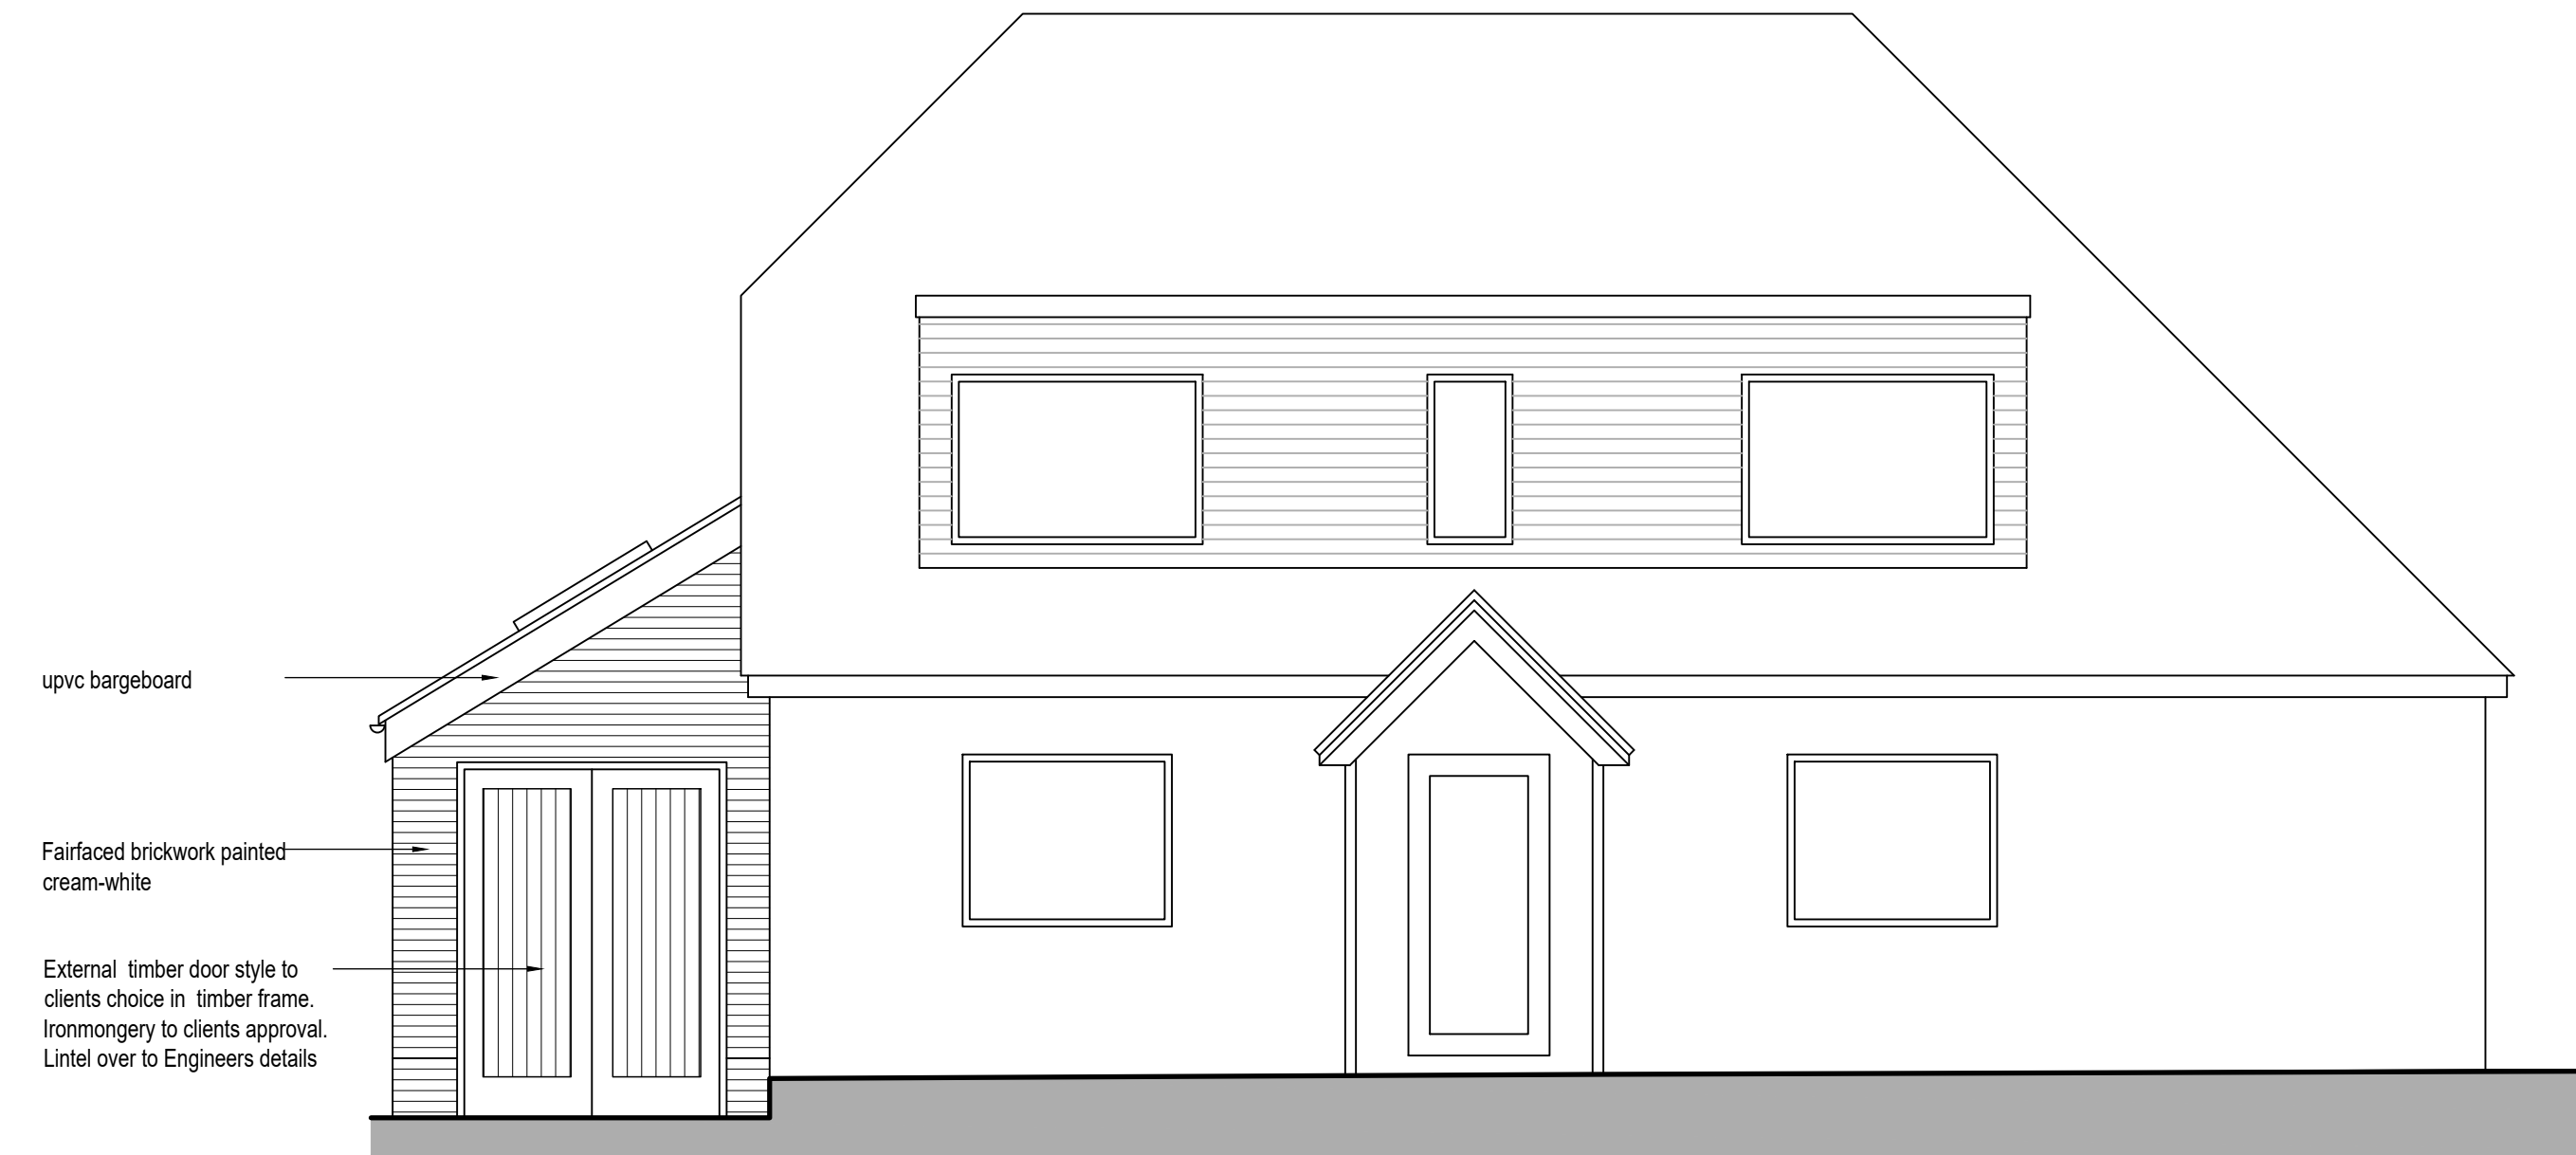

Proposed front elevation



Proposed north elevation

Rev C 16.04.2026 Amended for planning. Wall insulation/render & dormer cladding replacement note removed
Rev B 12.11.2024 Rear elevation amended
Rev A 05.08.2024 Misc amendments & drawing update

PROPOSED EXTENSION AT
193 VICTORIA ROAD
WARGRAVE
RG10 8AH
For Mr I MILLS & Ms S CASEBOURNE

Scheme Proposals
Elevations

Date June 2024

Scale 1:50 AT A1

Drawing number 1827/BR/06 C

B W Design
55 Wavell Road Maidenhead Berks SL6 5AB
Telephone 01628-670966



SCALE 1:50