


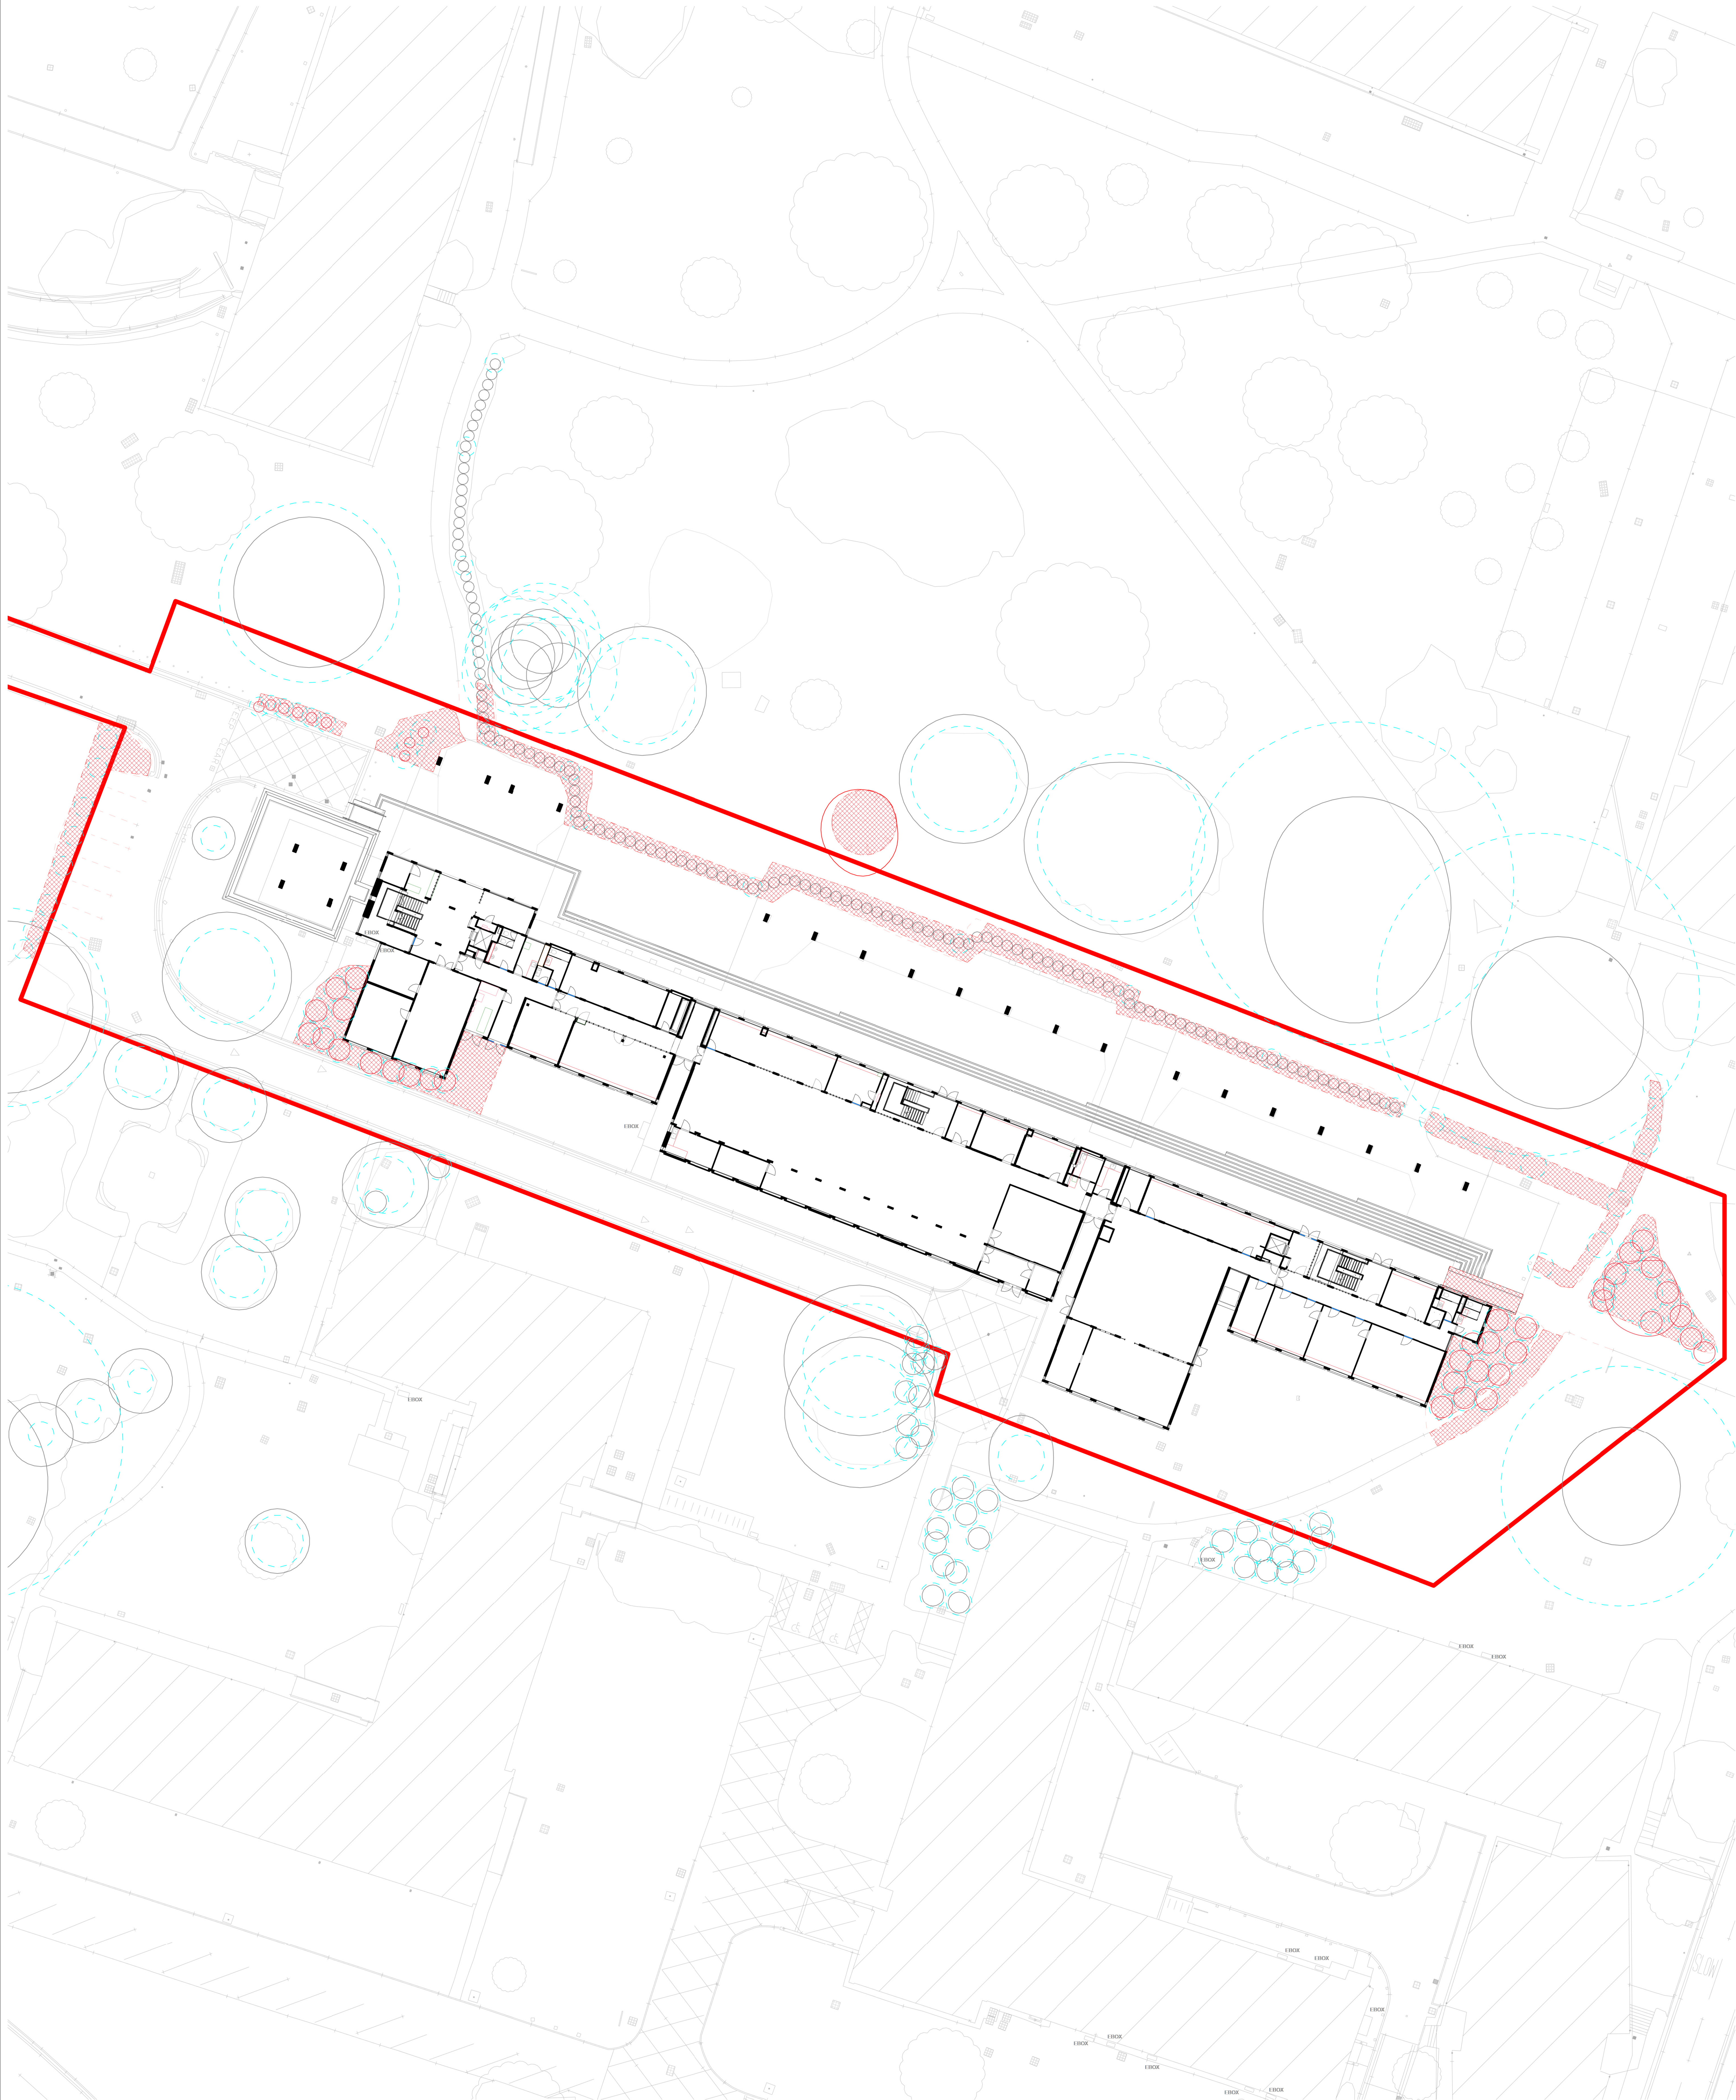

1 18100-Level 0 Plan

1 : 200

A0

SCALE

1 : 200

© Copyright
Ayre Chamberlain Gaunt

NOTES:

DO NOT SCALE. USE FIGURED DIMENSIONS ONLY.

All dimensions to be checked on site.
Drawing to be read in conjunction with all relevant Architectural, Interiors, Structural, M&E, Drainage/Public Health, Landscape and Civil drawings and specifications. Any discrepancies between consultants' drawings to be reported to the Architect before any work commences.
The Contractor's attention is drawn to the Health & Safety matters identified in the Health & Safety plan as being potentially hazardous.
These items should not be considered as a full and final list.

The Work Package Contractor's normal Health & Safety obligations will apply when undertaking constructional operations both on and off site.

Ayre Chamberlain Gaunt take no responsibility for the location of legal boundaries indicated on this drawing and advise a separate drawing to be completed by specialist surveyor in order to establish exact boundaries.
DWG files provided for information only. Refer to PDF record.

The copyright of this drawing is held by Ayre Chamberlain Gaunt Ltd. Not to be used for any purpose without consent.

For removal

Root protection area

ACGARCHITECTS.CO.UK

Ayre Chamberlain Gaunt
Belvedere House
Basing View
Basingstoke
Hampshire, RG21 4HG

+44 (0)20 3909 5750
mail@acgarchitects.co.uk

**AYRE
CHAMBERLAIN
GAUNT**

PROJECT

URS Building
University of Reading

DRAWING TITLE

Landscape Removal Site plan

REV.

DATE

DESCRIPTION

P1	11.10.24	Stage 3 Draft Issue 2
P2	25.10.24	Stage 3 Draft Issue 3
P3	31.10.24	Stage 3 Issue
P4	08.11.24	Draft Planning Issue
P5	29.11.24	Listed Building Consent
P6	17.12.24	Listed Building Consent

DRWN

CHKD BY

APPD BY

RB

RB

DG

DRAWING NO.

project code - project - version - sheet - type - title - number
2360383-ACG-W033-00-DR-A-18100

STAGE

code

SUITABILITY

S2

Suitable for
Information