



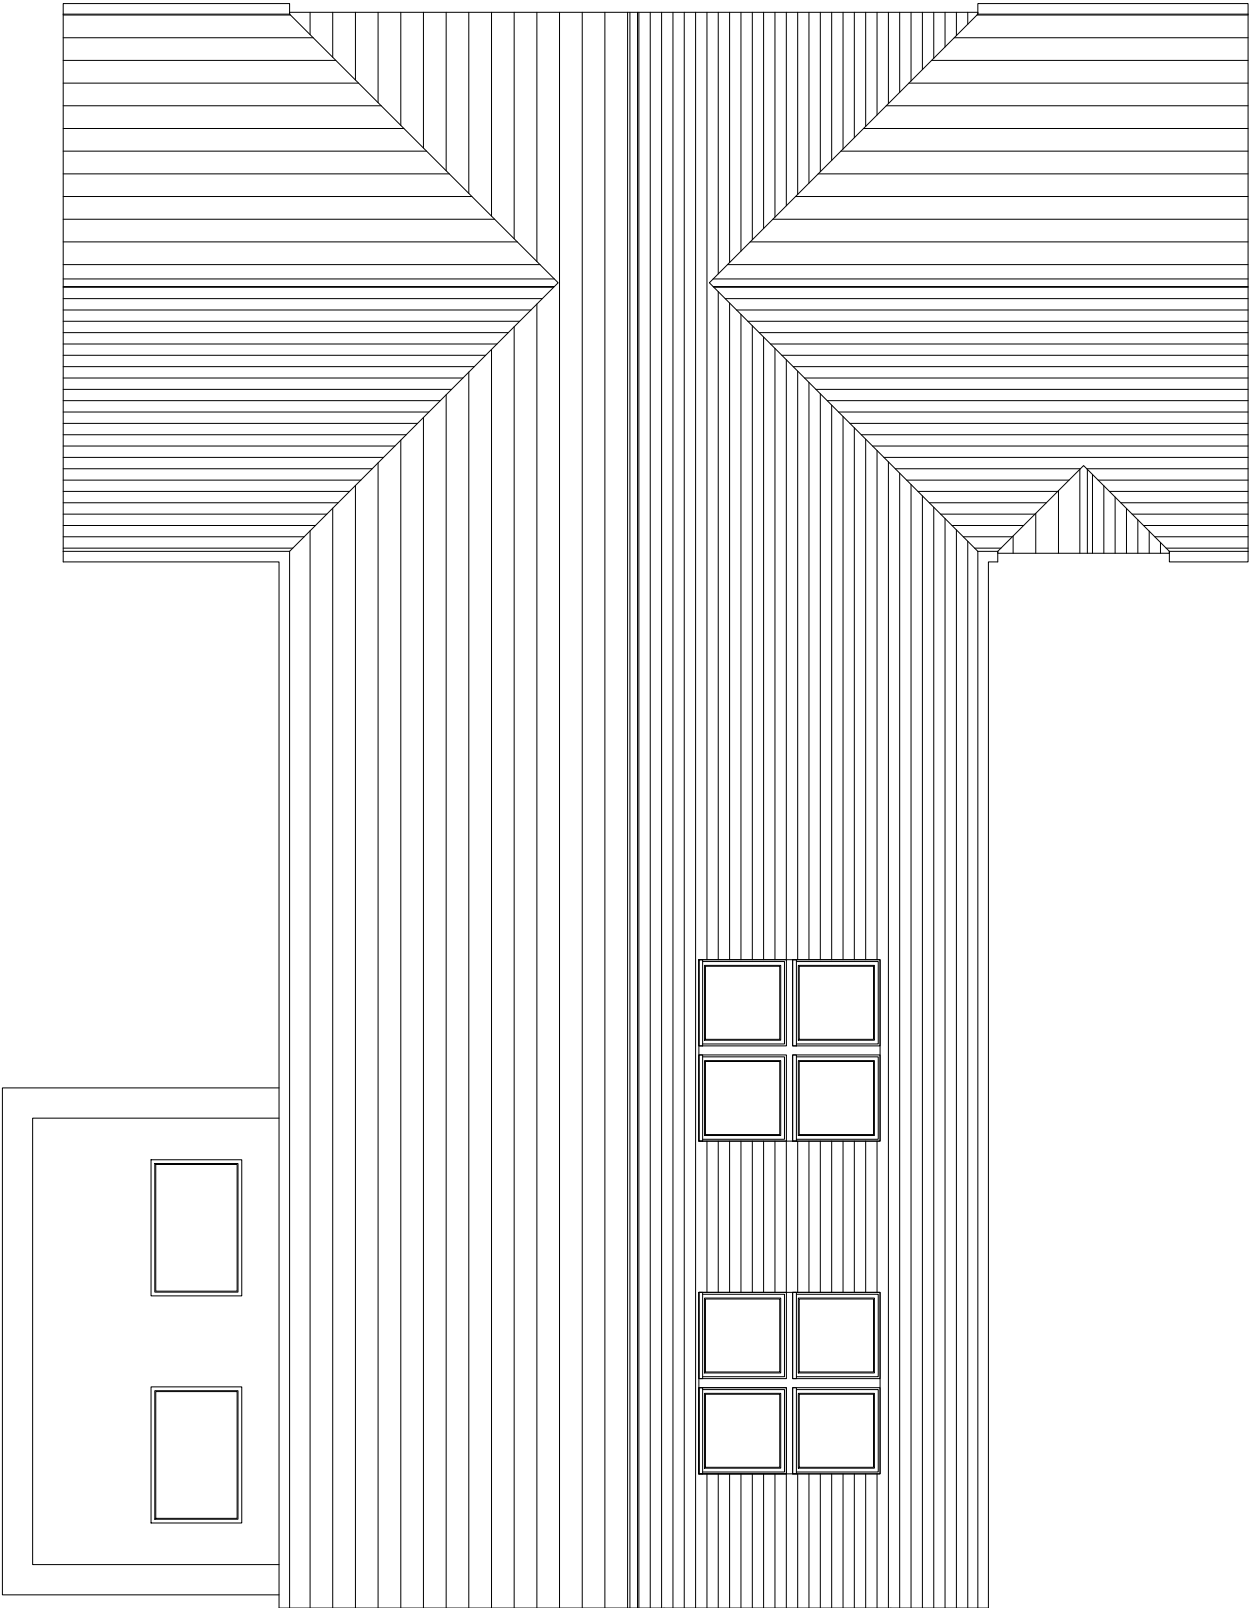

Roof Plan

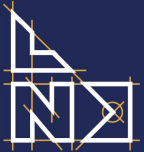

LEE NORRIS DESIGN LIMITED
Architectural Design Services

74 Waterloo Road
Wokingham
Berkshire RG40 2JF

project :

Proposed Roof Plan

title :

client :

Mr & Mrs. Petter

Lee Norris Design 27 Eden Way, Winnersh Wokingham, Berkshire RG41 5PQ Tel: 01189 787226 Mob: 07795 058193 E-mail: lee@leenorrisdesign.co.uk Web: www.leenorrisdesign.co.uk Planning and building regulations drawings for residential extensions, new build, renovation and conversion projects.	ref :	LN
	date :	Oct'24
	scale :	1:100@A3
	project :	24-617
	dwg no. / rev :	002

Scale: 1:100

0 1 2 3 4 5