


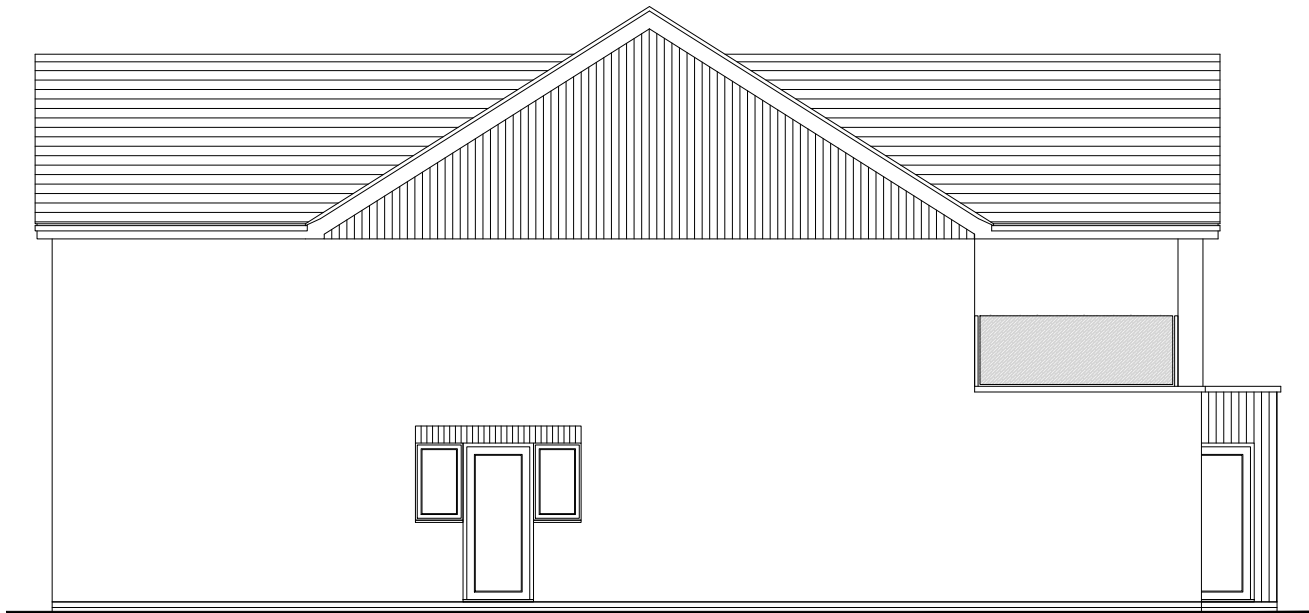


South Elevation



West Elevation




North Elevation

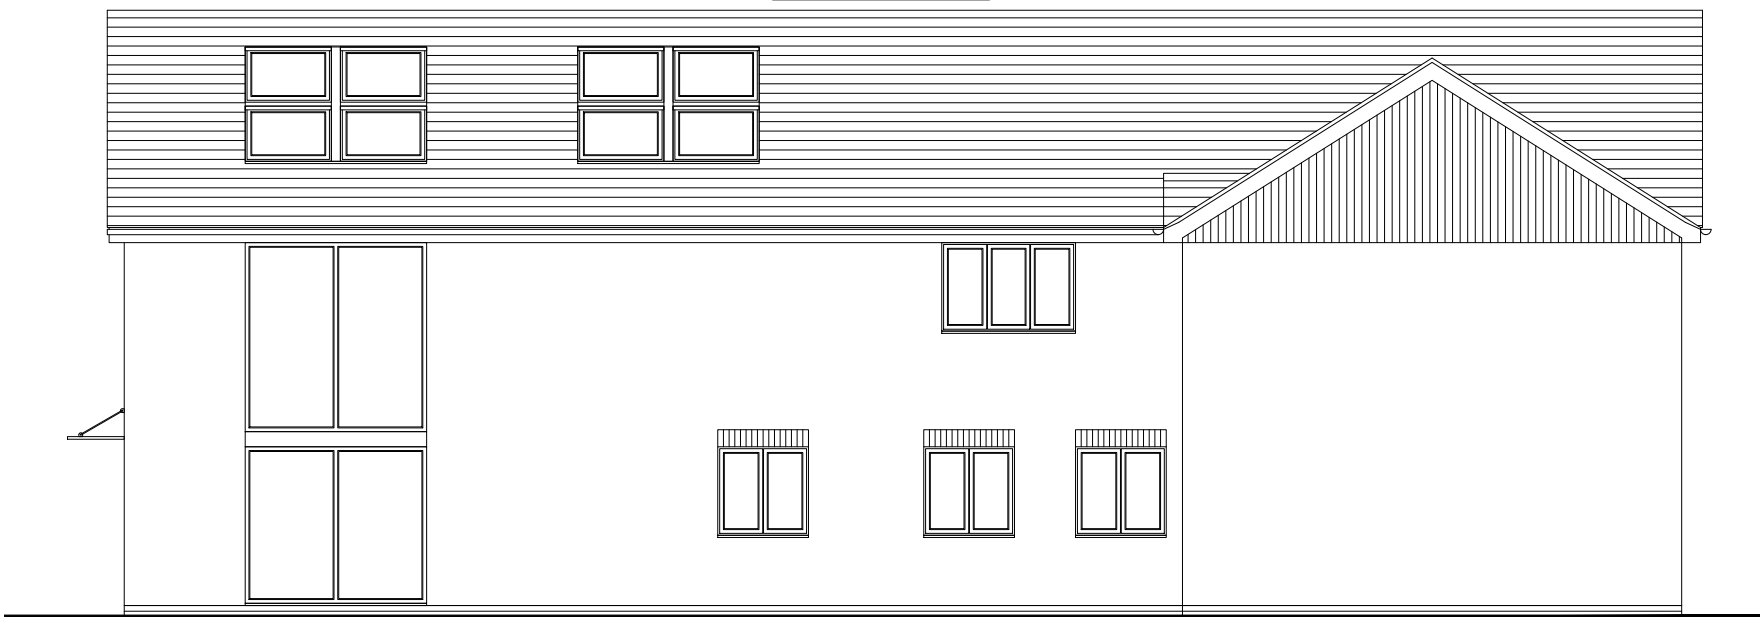

East Elevation

check all dimensions and report all errors and omissions

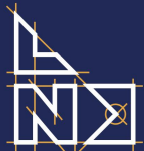

LEE NORRIS DESIGN LIMITED
Architectural Design Services

74 Waterloo Road
Wokingham
Berkshire RG40 2JF
project :

Proposed Elevations

title :

Mr & Mrs. Petter
client :

Lee Norris Design	ref : LN
27 Eden Way, Winnersh Wokingham, Berkshire RG41 5PQ Tel: 01189 787226 Mob: 07795 058193 E-mail: lee@leenorrisdesign.co.uk Web: www.leenorrisdesign.co.uk	date : Oct'24
Planning and building regulations drawings for residential extensions, new build, renovation and conversion projects.	scale : 1:100@A3
	project : 24-617
	dwg no. / rev : 003

Scale: 1:100 0 1 2 3 4 5