



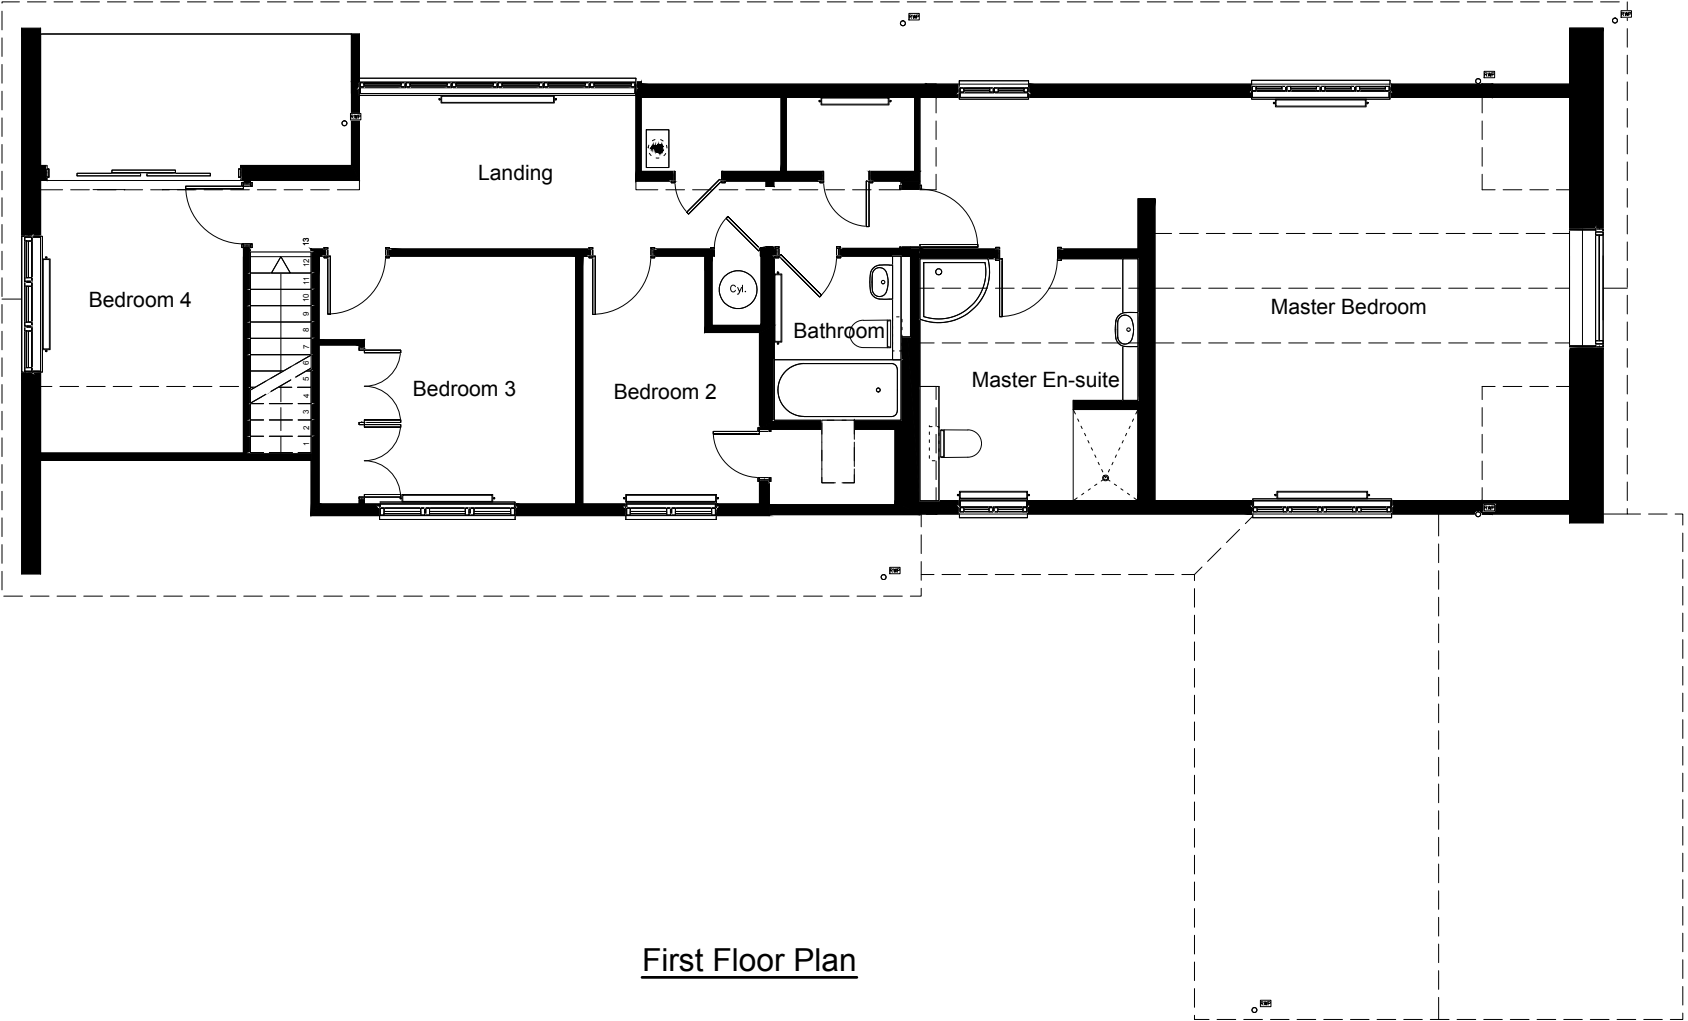

First Floor Plan

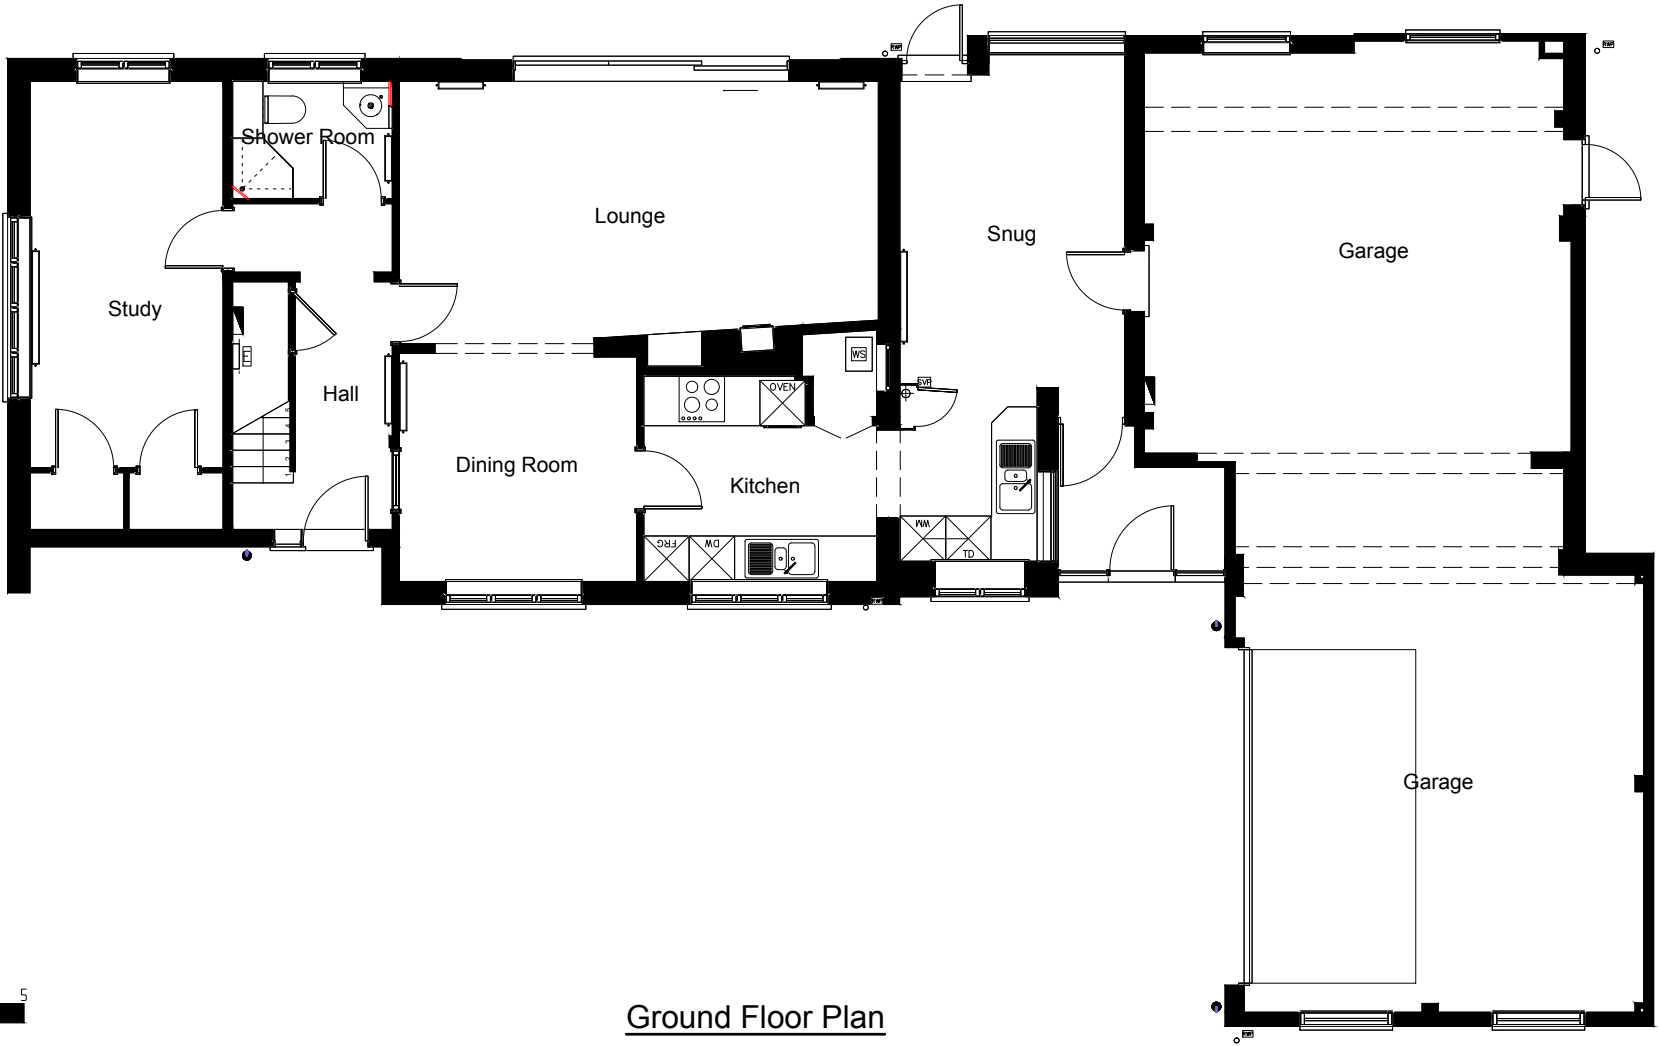

Ground Floor Plan

Scale: 1:100



74 Waterloo Road
Wokingham
Berkshire RG40 2JF
project :

Existing Floor Plans
title :

Mr & Mrs. Petter
client :

Lee Norris Design	ref : LN
27 Eden Way, Winnersh Wokingham, Berkshire RG41 5PQ Tel: 01189 787226 Mob: 07795 058193 E-mail: lee@leenorrisdesign.co.uk Web: www.leenorrisdesign.co.uk	date : Oct'24
Planning and building regulations drawings for residential extensions, new build, renovation and conversion projects.	scale : 1:100@A3
	project : 24-617
	dwg no./ rev : 100