



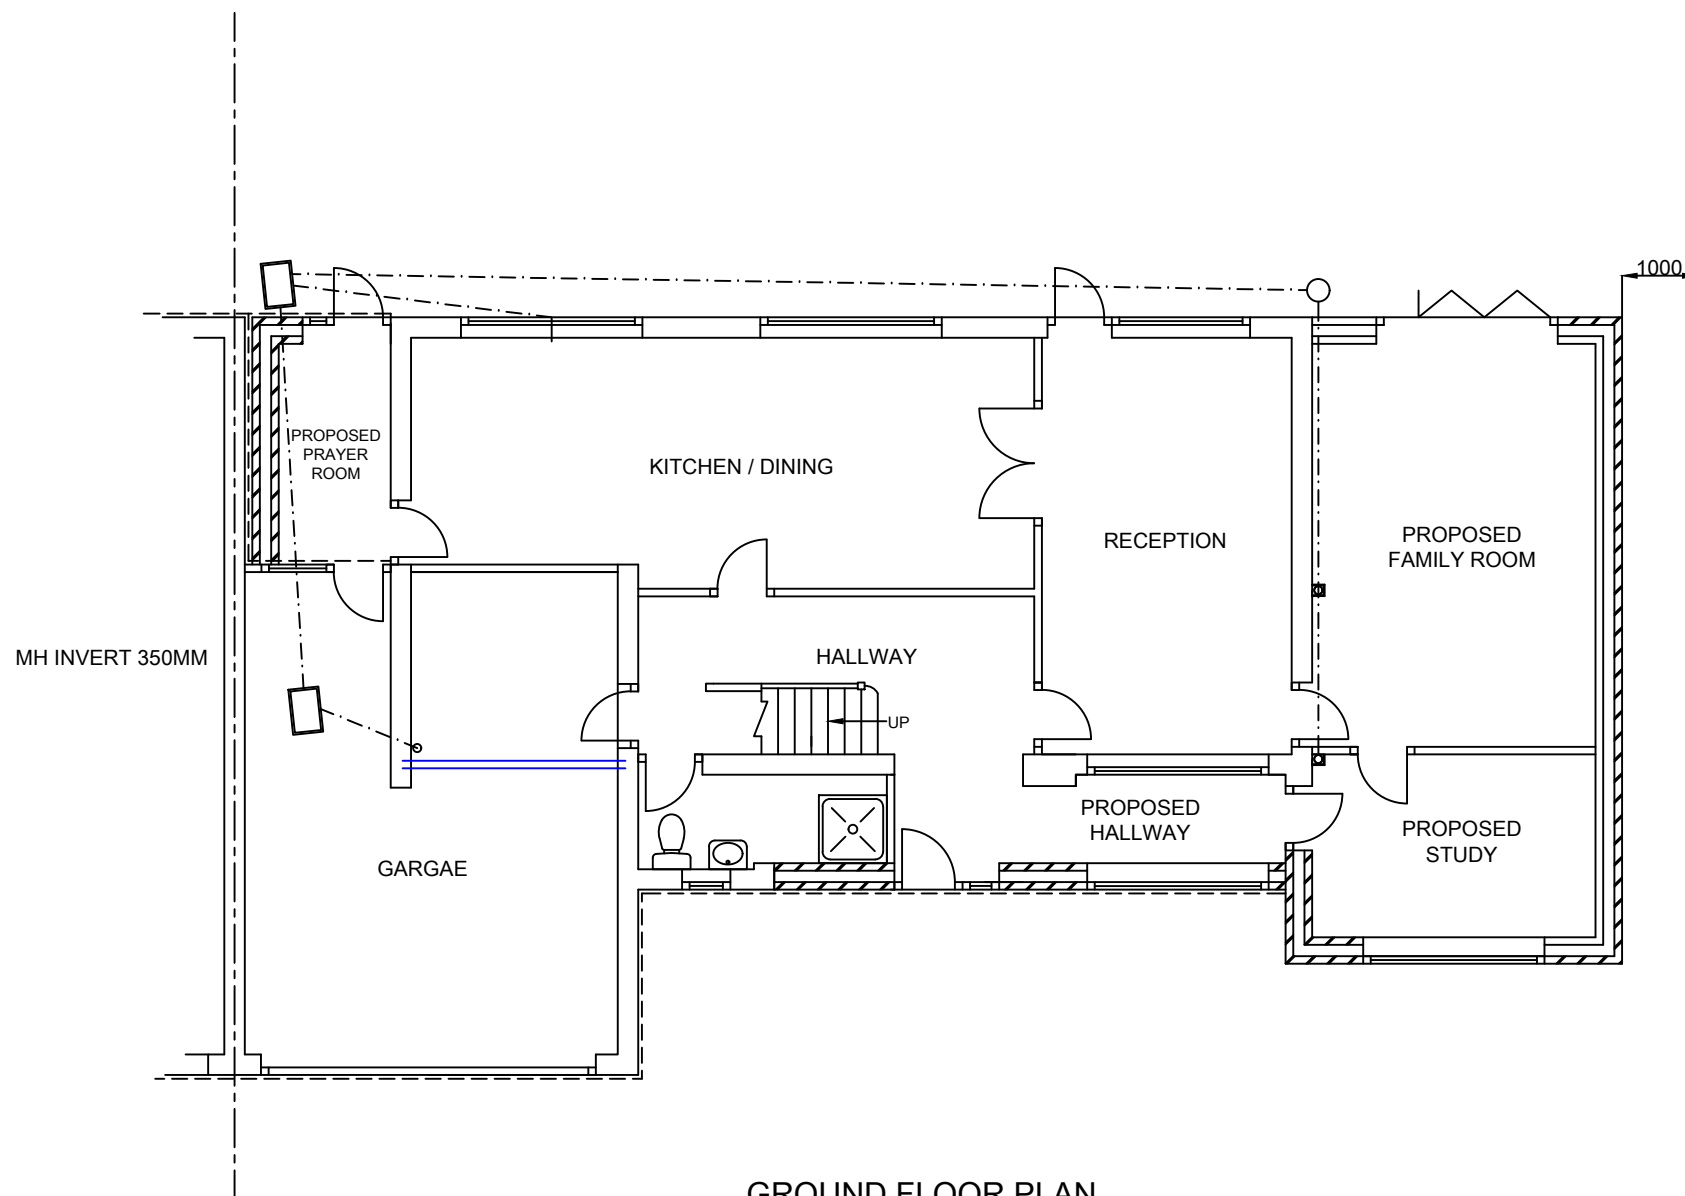

GROUND FLOOR PLAN
PROPOSED

 

PROPOSED PART SINGLE STOREY FRONT, PART SINGLE
STORY REAR & DOUBLE STOREY SIDE & PART FRONT
EXTENSIONS AT 139 WILDERNESS ROAD EARLEY RG6 5RD
CLIENT:- MR. P DUDDI
SCALE :- 1:100 @ A3
DRG. NO. -:1227-C
DRAWN BY -: ANIL HALLAN TEL-07734033013
WWW.AKDRAUGHTING.COM

DATE -: MAR. 2025