




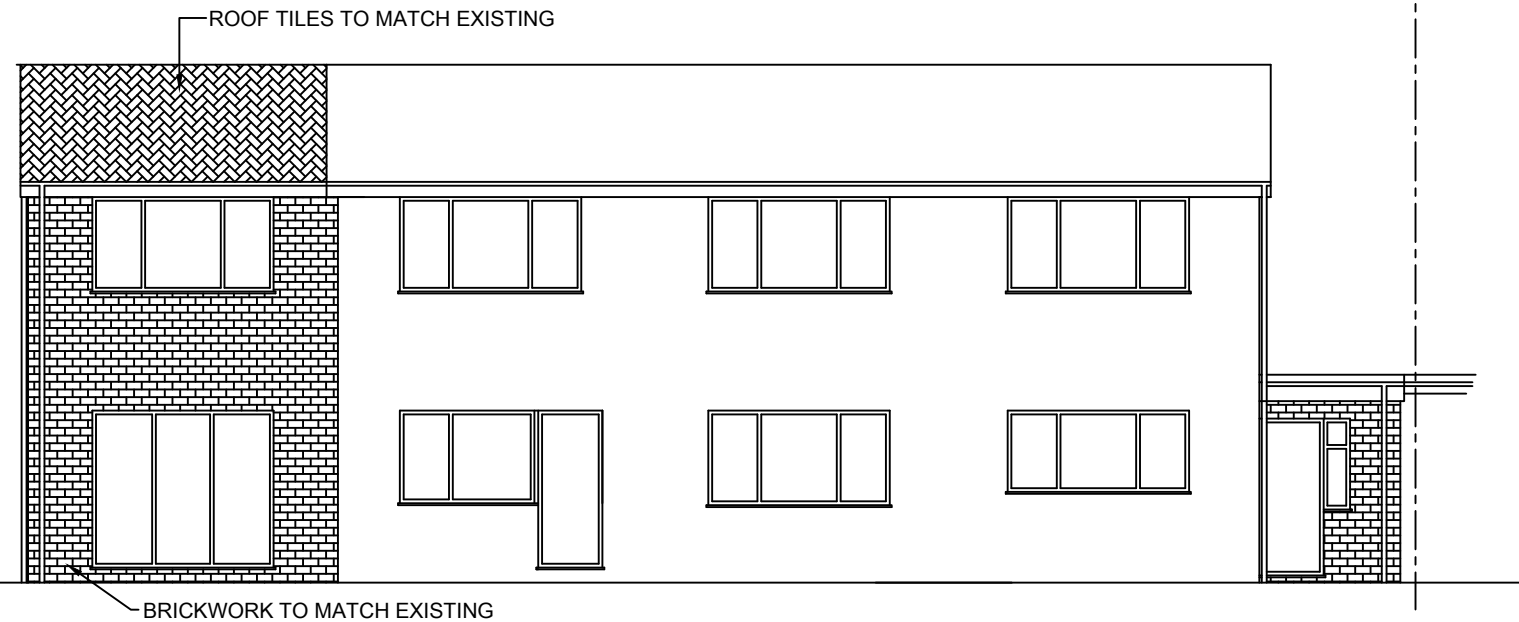


REAR ELEVATION
PROPOSED

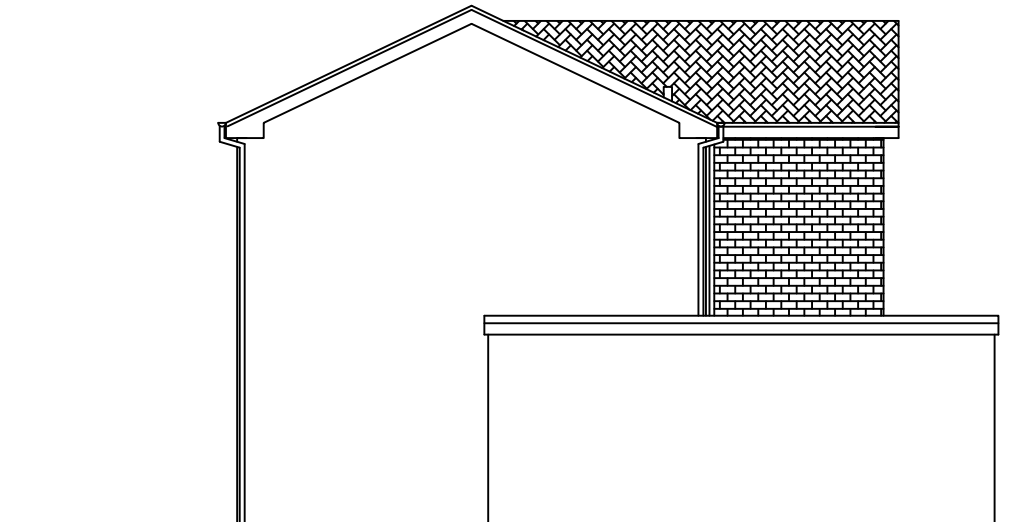


LEFTSIDE ELEVATION
PROPOSED

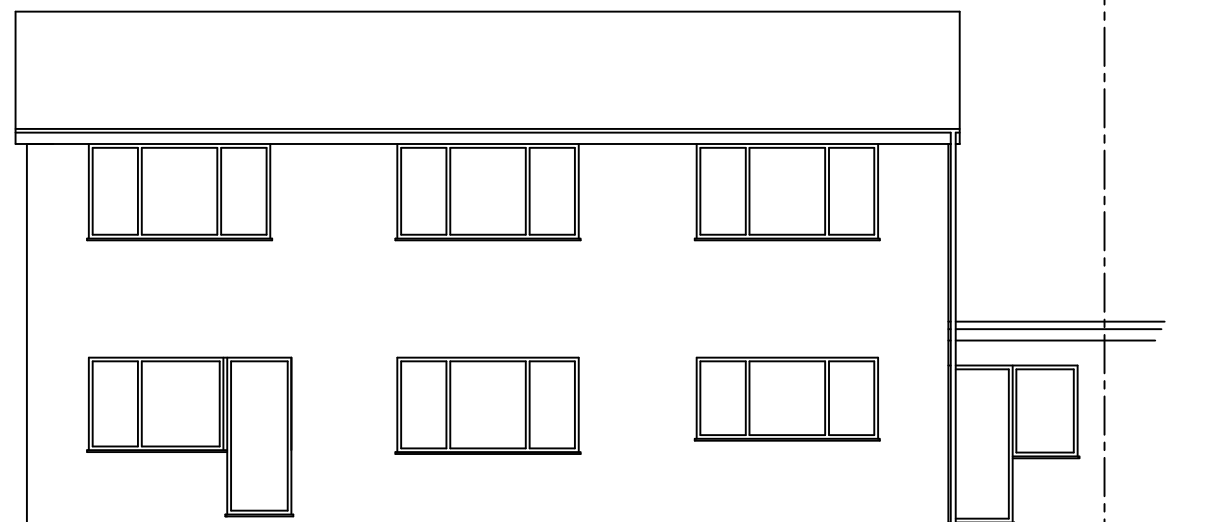

REAR ELEVATION
EXISTING

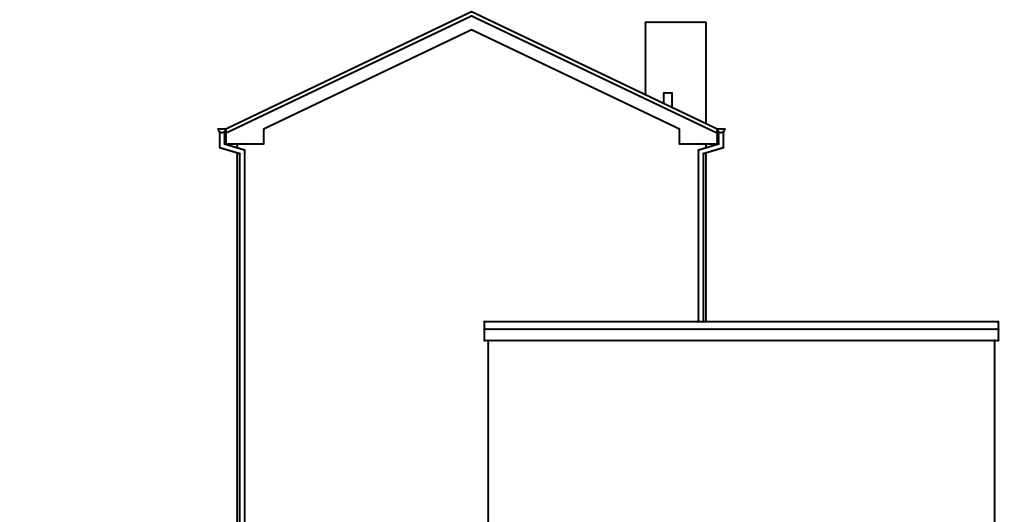

LEFTSIDE ELEVATION
EXISTING

 

PROPOSED PART SINGLE STOREY FRONT, PART SINGLE
STORY REAR & DOUBLE STOREY SIDE & PART FRONT
EXTENSIONS AT 139 WILDERNESS ROAD EARLEY RG6 5RD
CLIENT:- MR. P DUDDI
SCALE :- 1:100 @ A3
DRG. NO. -:1227-F
DRAWN BY -: ANIL HALLAN TEL-07734033013
WWW.AKDRAUGHTING.COM

DATE -: MAR. 2025