

PLOT NO.	HOUSE TYPE	HANDING	TENURE
157	HT 5	AS	Social Rent
158	HT 5	AS	Social Rent

Concrete roof tile
Marley DuoEdgemere,
colour SmoothGrey

indicates fall

tile vent terminal:
700399-KKL-ZZ-00-DR-A-2736+3
indicates run of condensate drain
(1:120)


indicates ridge line

indicates mono ridge line


gable end blockwork
- drwg 2724 Verge detail
- drwg 2740 Ceiling level

gable end spandrel panel
- drwg 2721 Verge detail
- drwg 2741 Ceiling level
(HT 3,4,5,6,7,8,11)

partly wall spandrel panel
- drwg 2742 HT 3,4,5,6,7,8,11

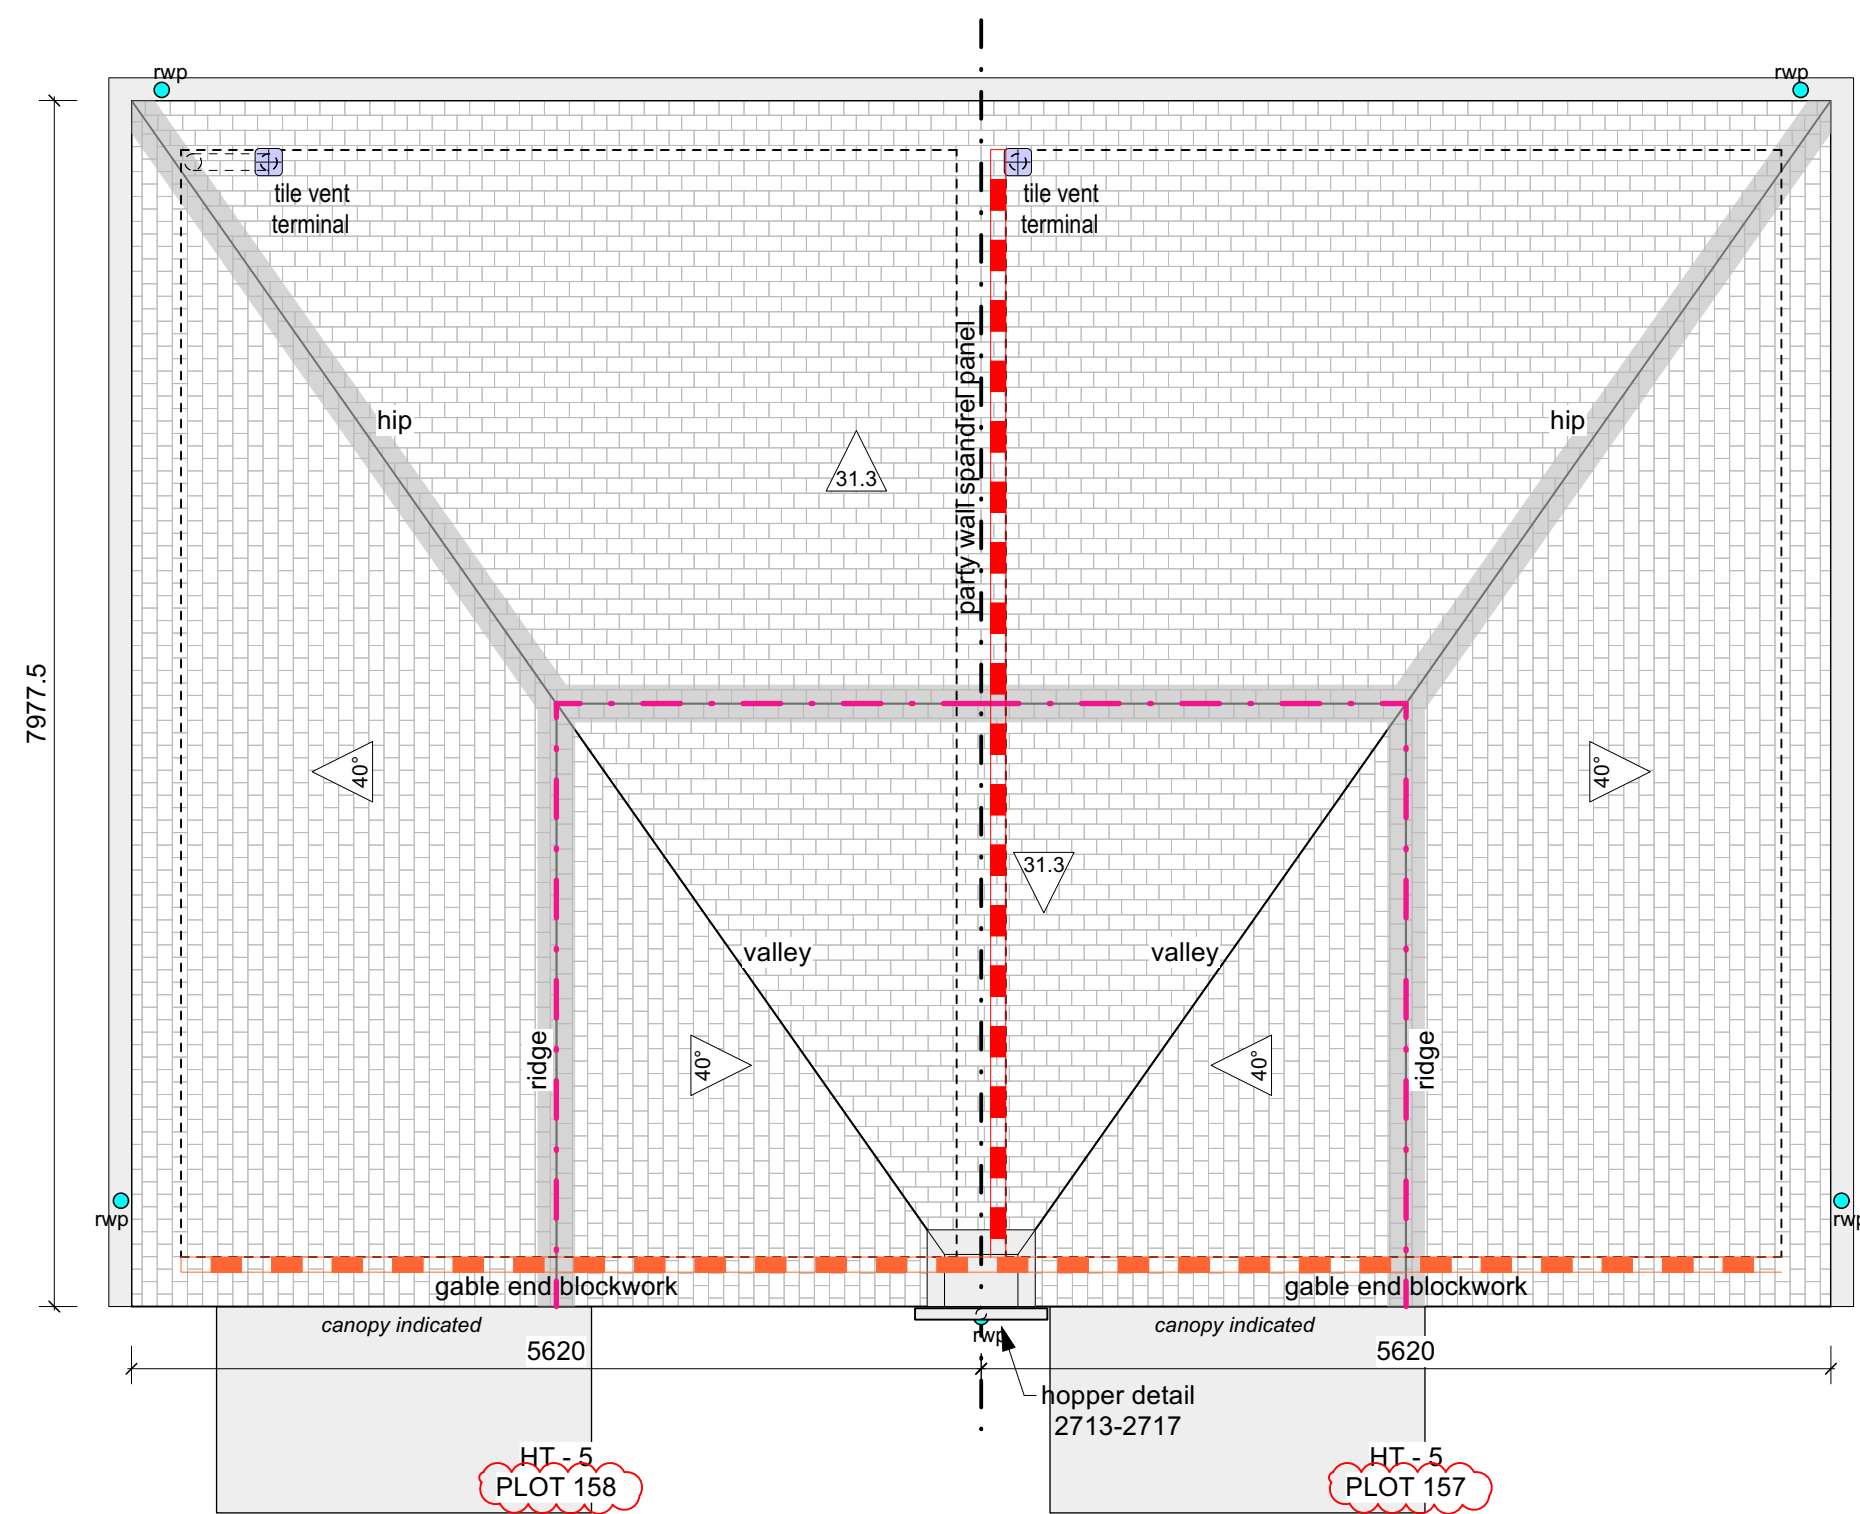

ROOF PLAN

 

Chartered Architects
Chartered Building Surveyors
Interior Designers
CDM Services

Glentworth Court, Lime Kiln Close
Stoke Gifford, Bristol BS34 8SR

+44 (0)117 931 2062
www.kendallkingscott.co.uk

Only to be used on the site for which designed. The electronic transmission of designs/information contained in this drawing is carried out entirely at the User's risk and Kendal Kingscott Ltd. will have no liability for any errors or omissions in the design information. The production of amended or updated information from the said designs/information by the User is entirely the responsibility of the User and Kendal Kingscott Ltd. shall have no responsibility in respect thereof whatsoever.

Project
Gorse Ride - Phase 2B

Client
Wates / Wokingham Borough Council

Scale	Paper Size	Filename
1:50	ISO A2	250237-HT5,7,8-Stage 4.vwx

© Copyright Do not scale this drawing

C04 16/01/2026 JY RW Plot numbers changed

Rev	Date	By	Ap	Note
-----	------	----	----	------

Drawing Title
HT5 - Plan Roof
Plot 157-158

Drawing Number

700399-KKL-HT5-RF-DR-A-0301

Purpose/Status

CONSTRUCTION

Revision

C04