




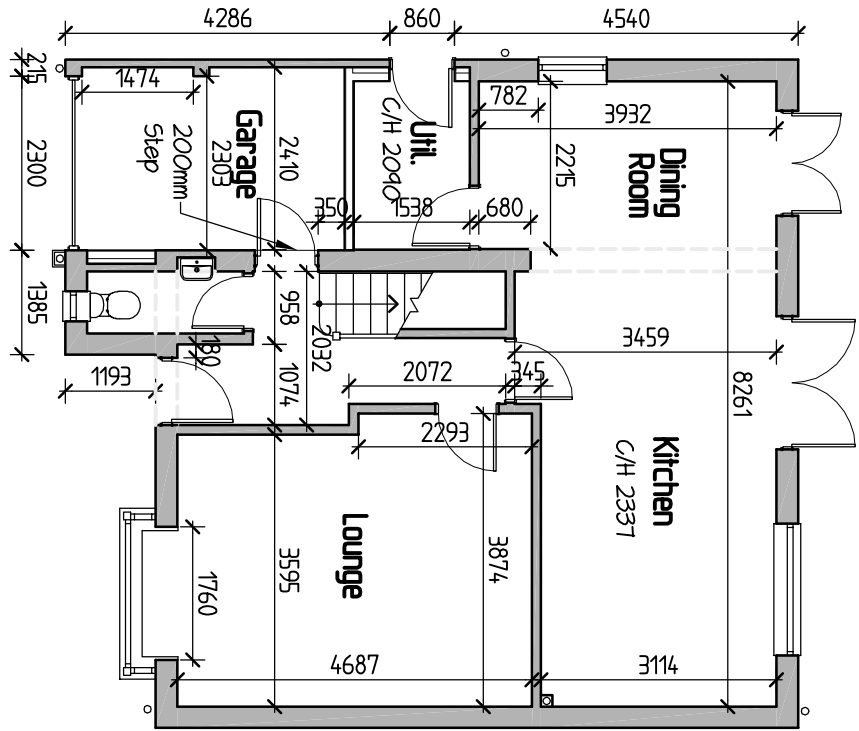


0 1 2 3 Metres
SCALE BAR @ 1-100
Existing Ground Floor Plan

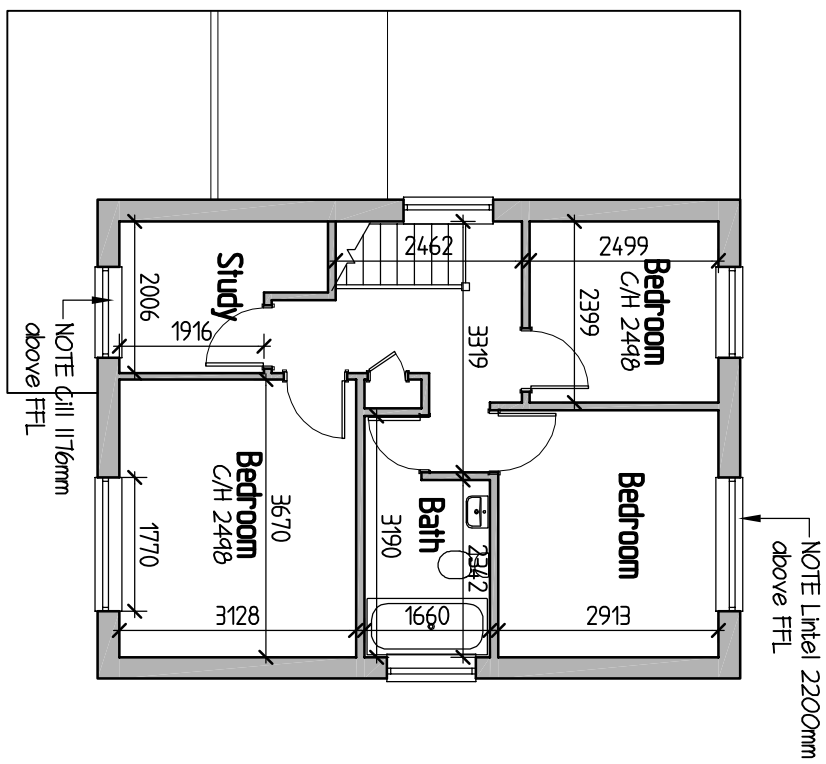


0 1 2 3 Metres
SCALE BAR @ 1-100
Existing First Floor Plan

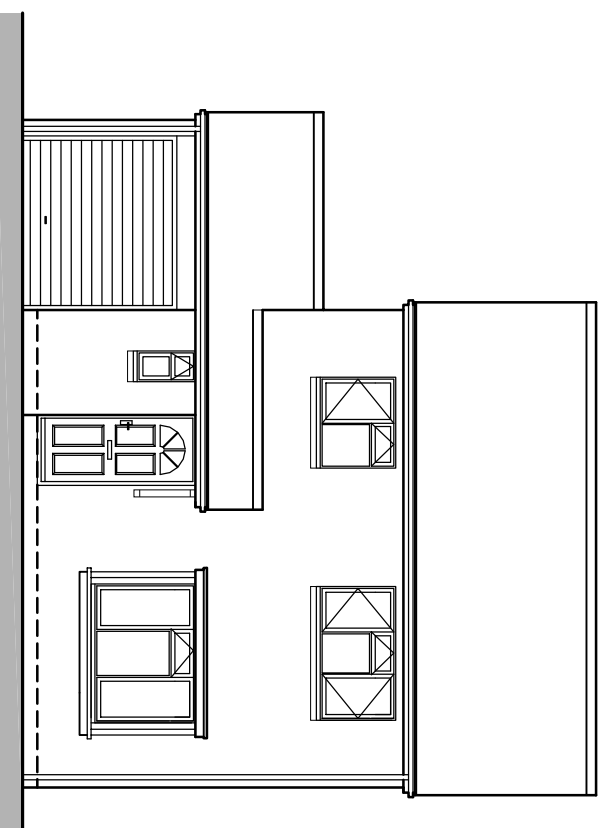


0 1 2 3 Metres
SCALE BAR @ 1-100
Existing Front Elevation

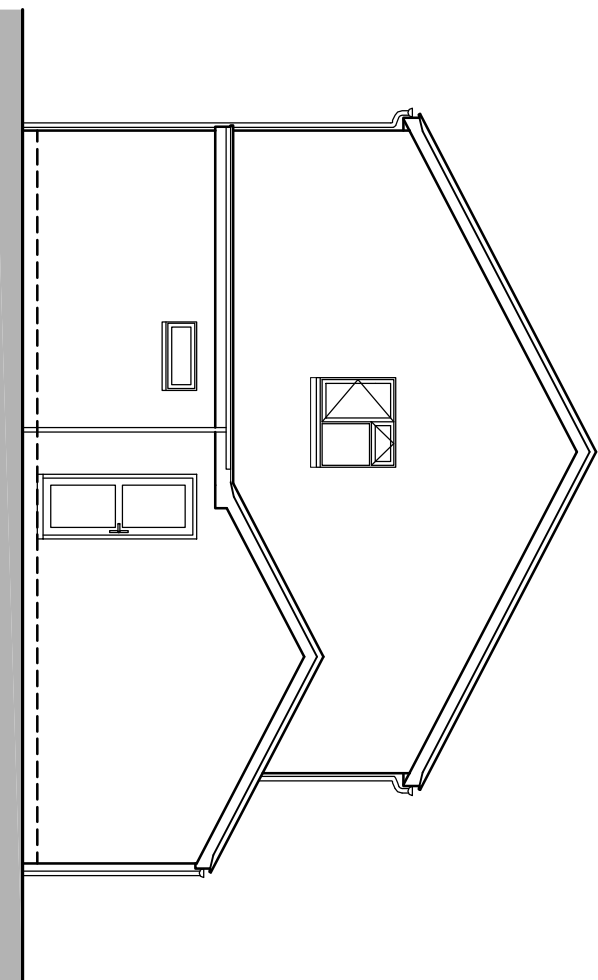


0 1 2 3 Metres
SCALE BAR @ 1-100
Existing Side Elevation

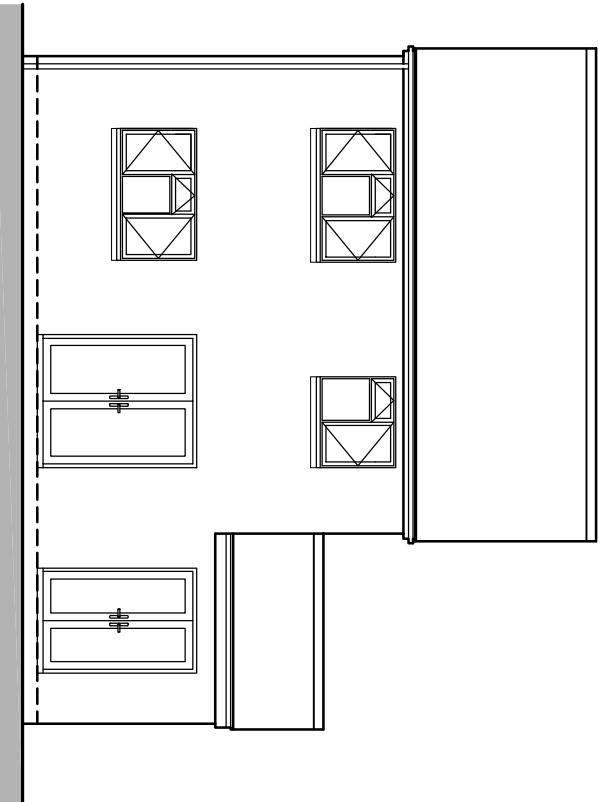


0 1 2 3 Metres
SCALE BAR @ 1-100
Existing Rear Elevation

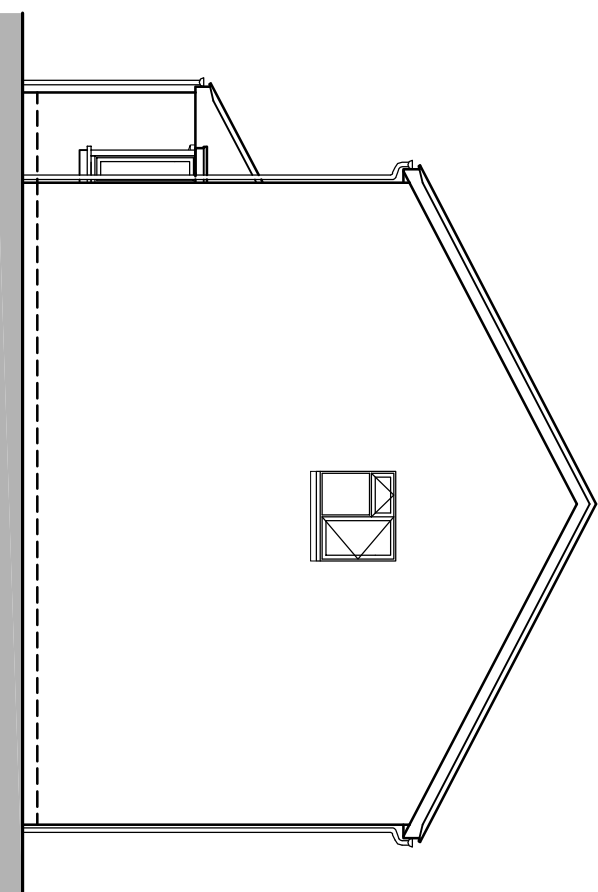


0 1 2 3 Metres
SCALE BAR @ 1-100
Existing Side Elevation

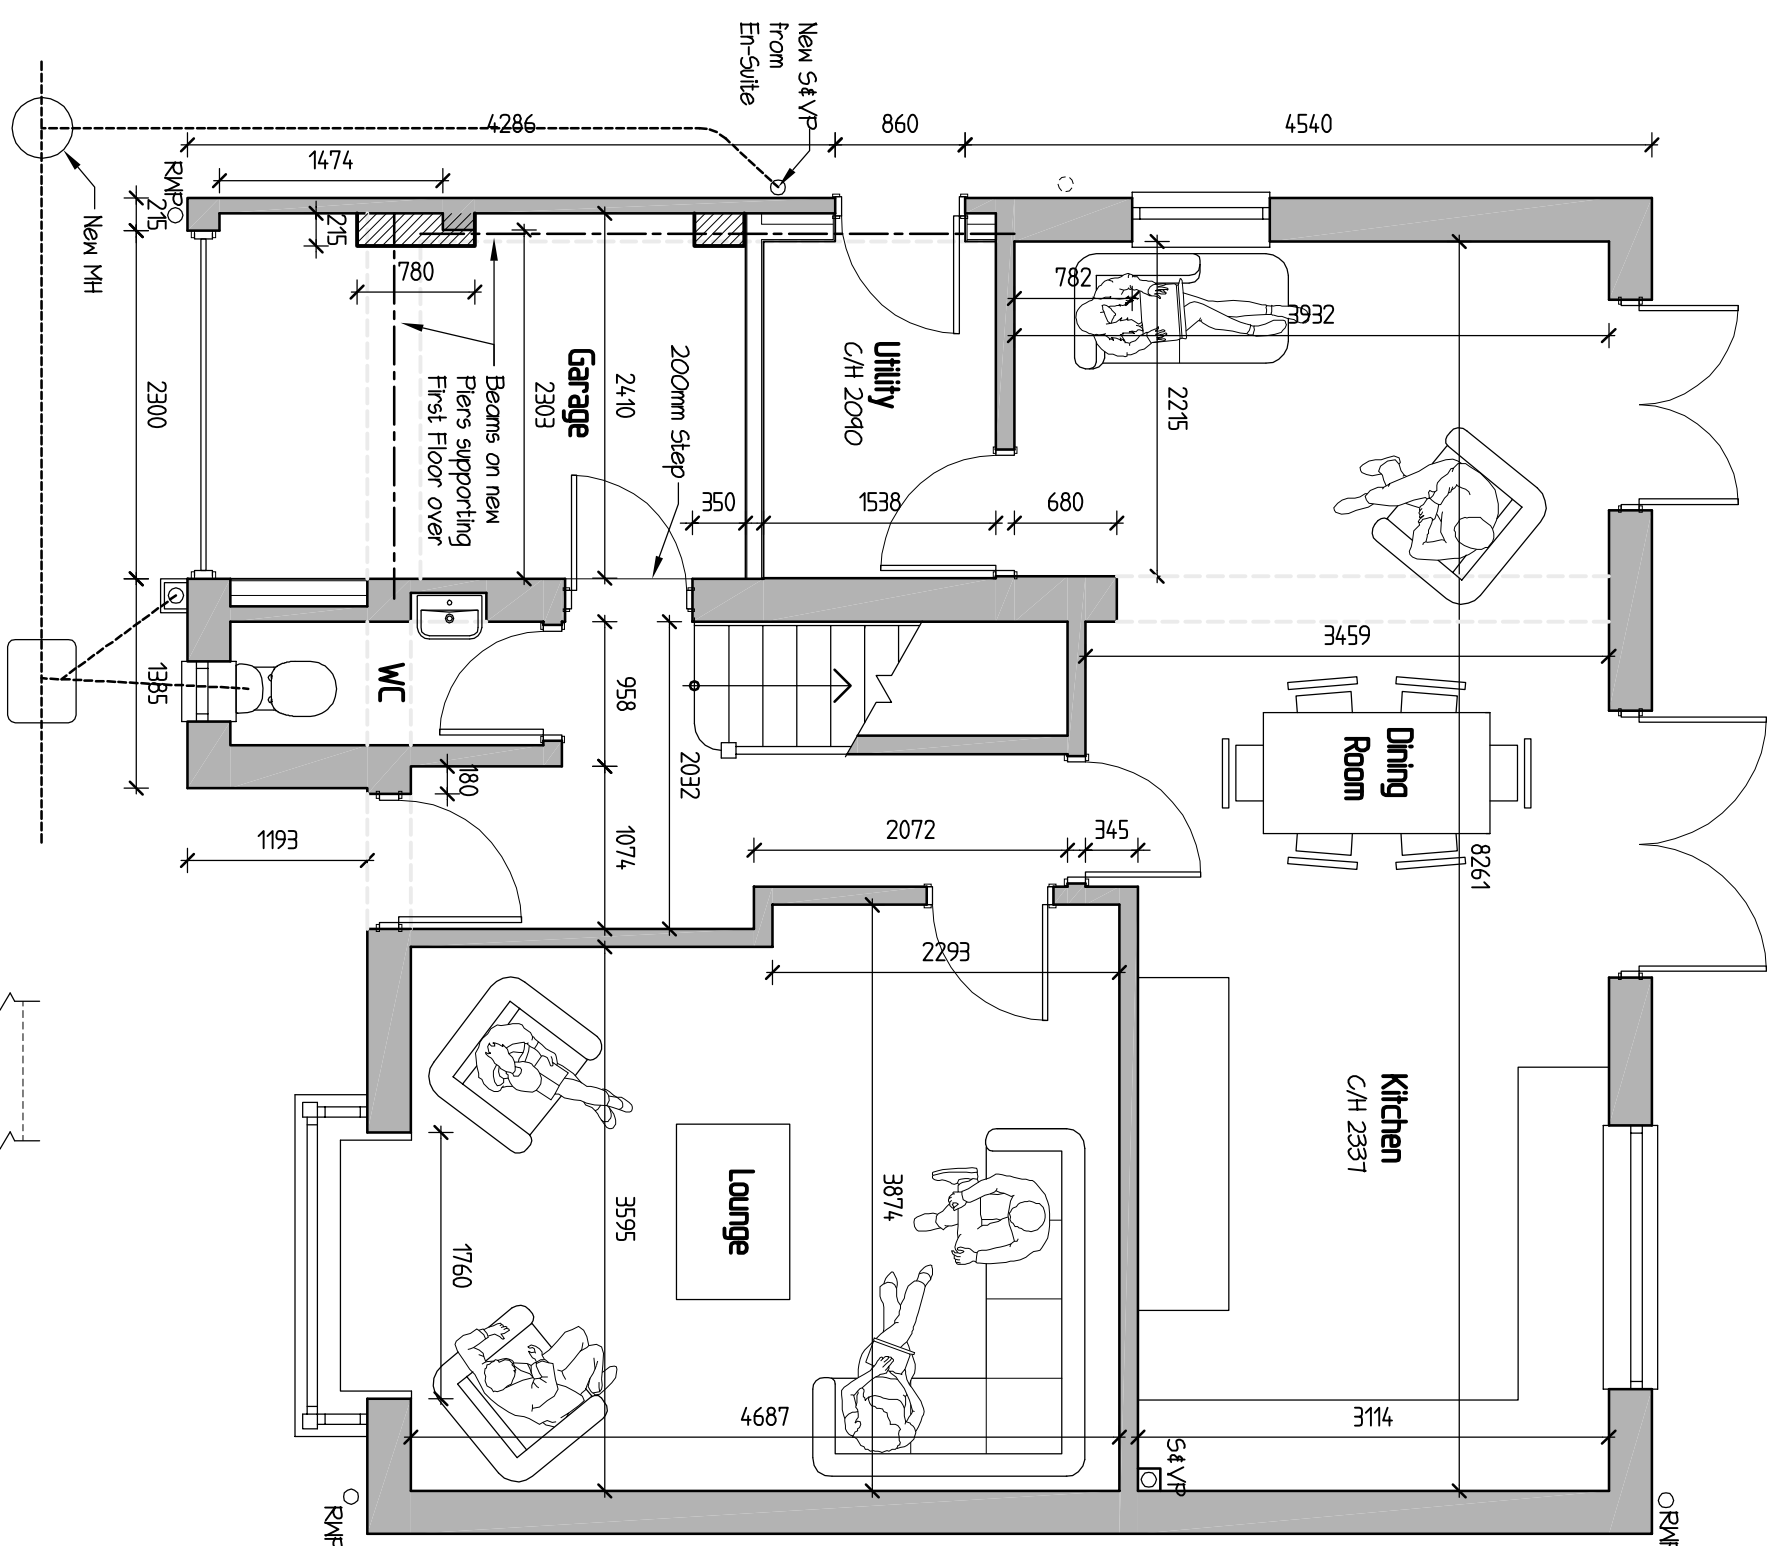


0 1 2 3 Metres
SCALE BAR @ 1-50
Proposed Ground Floor Plan

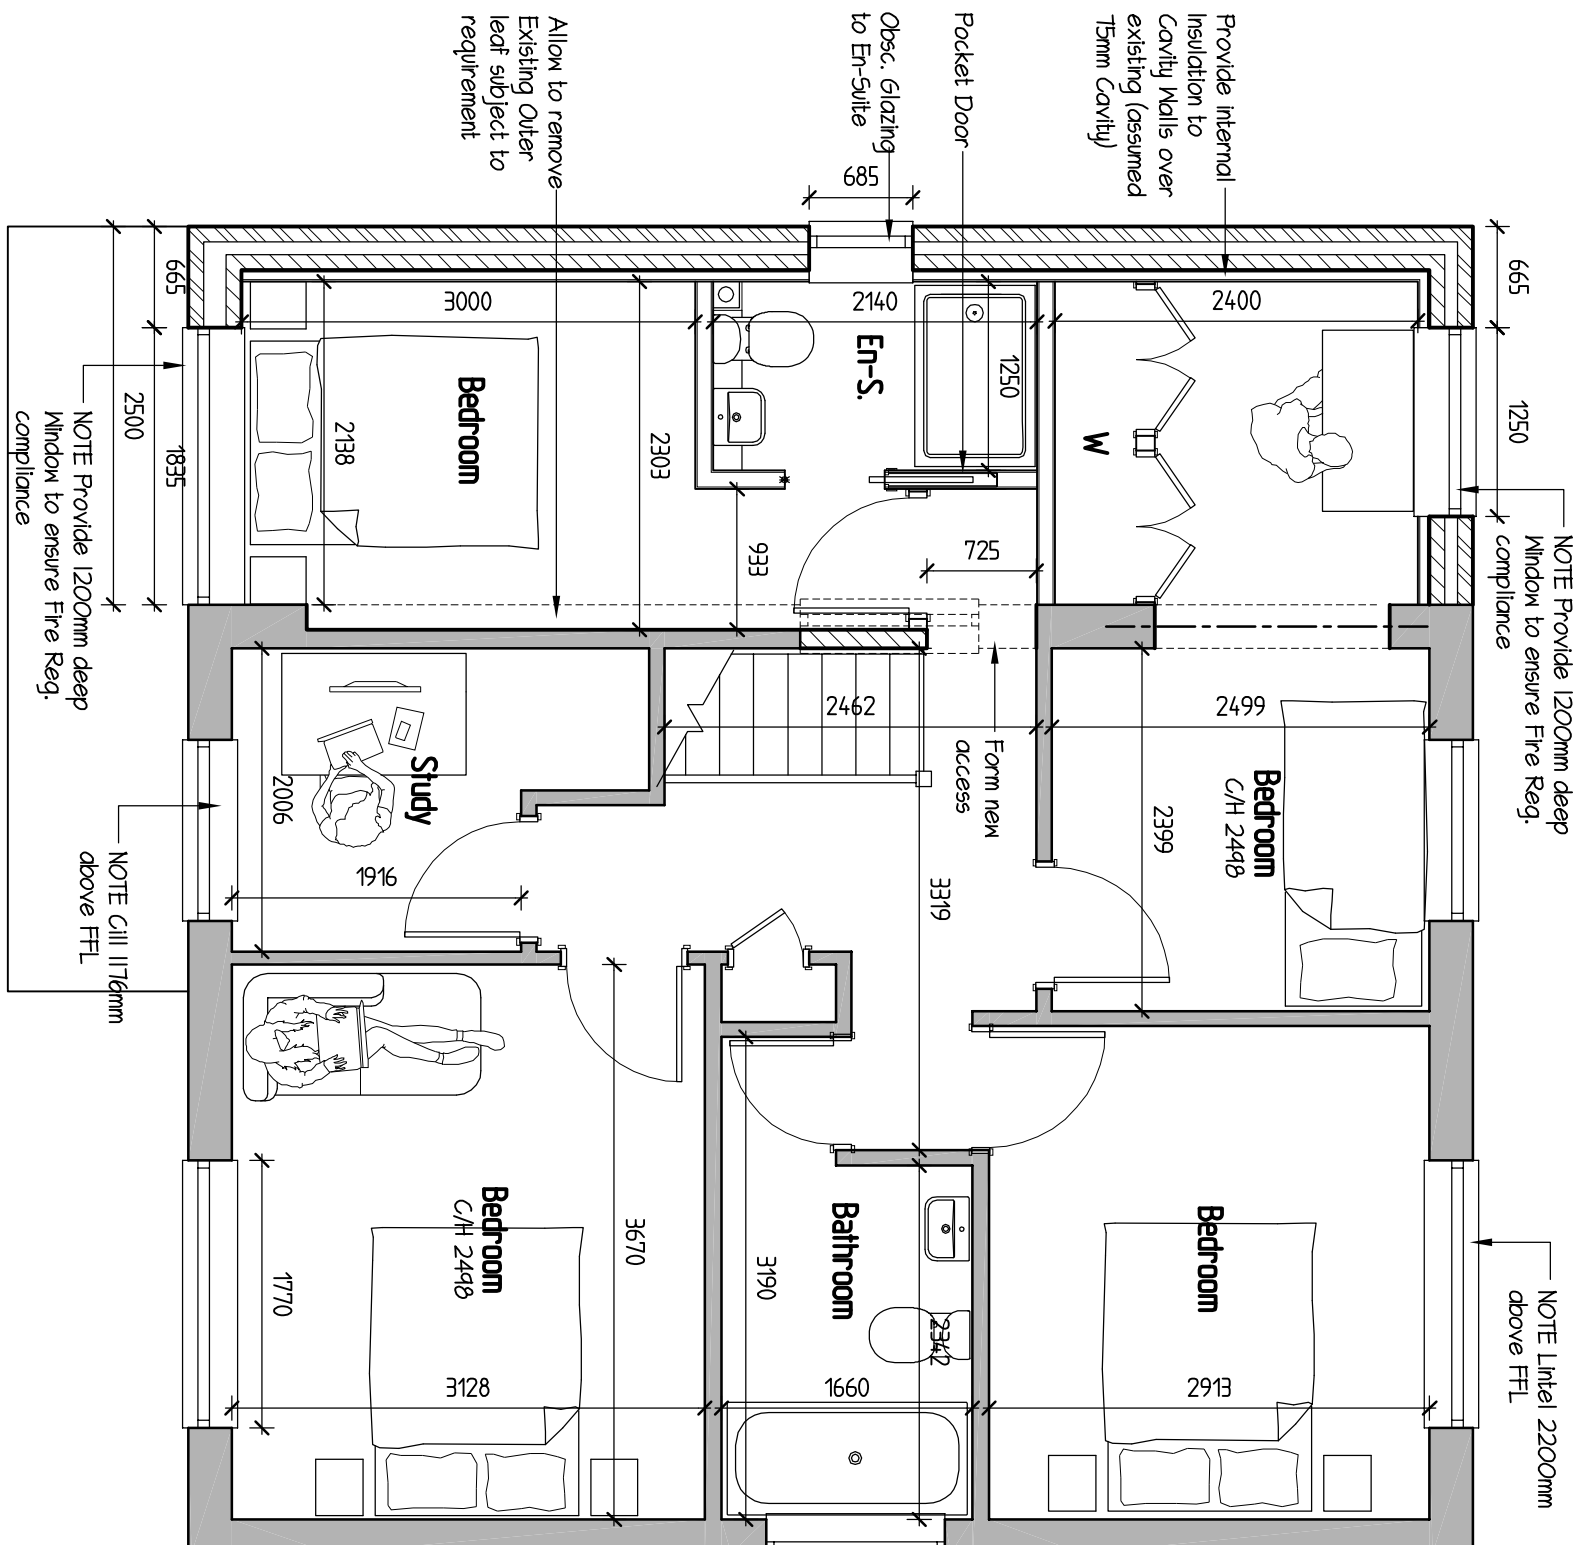


0 1 2 3 Metres
SCALE BAR @ 1-50
Proposed First Floor Plan

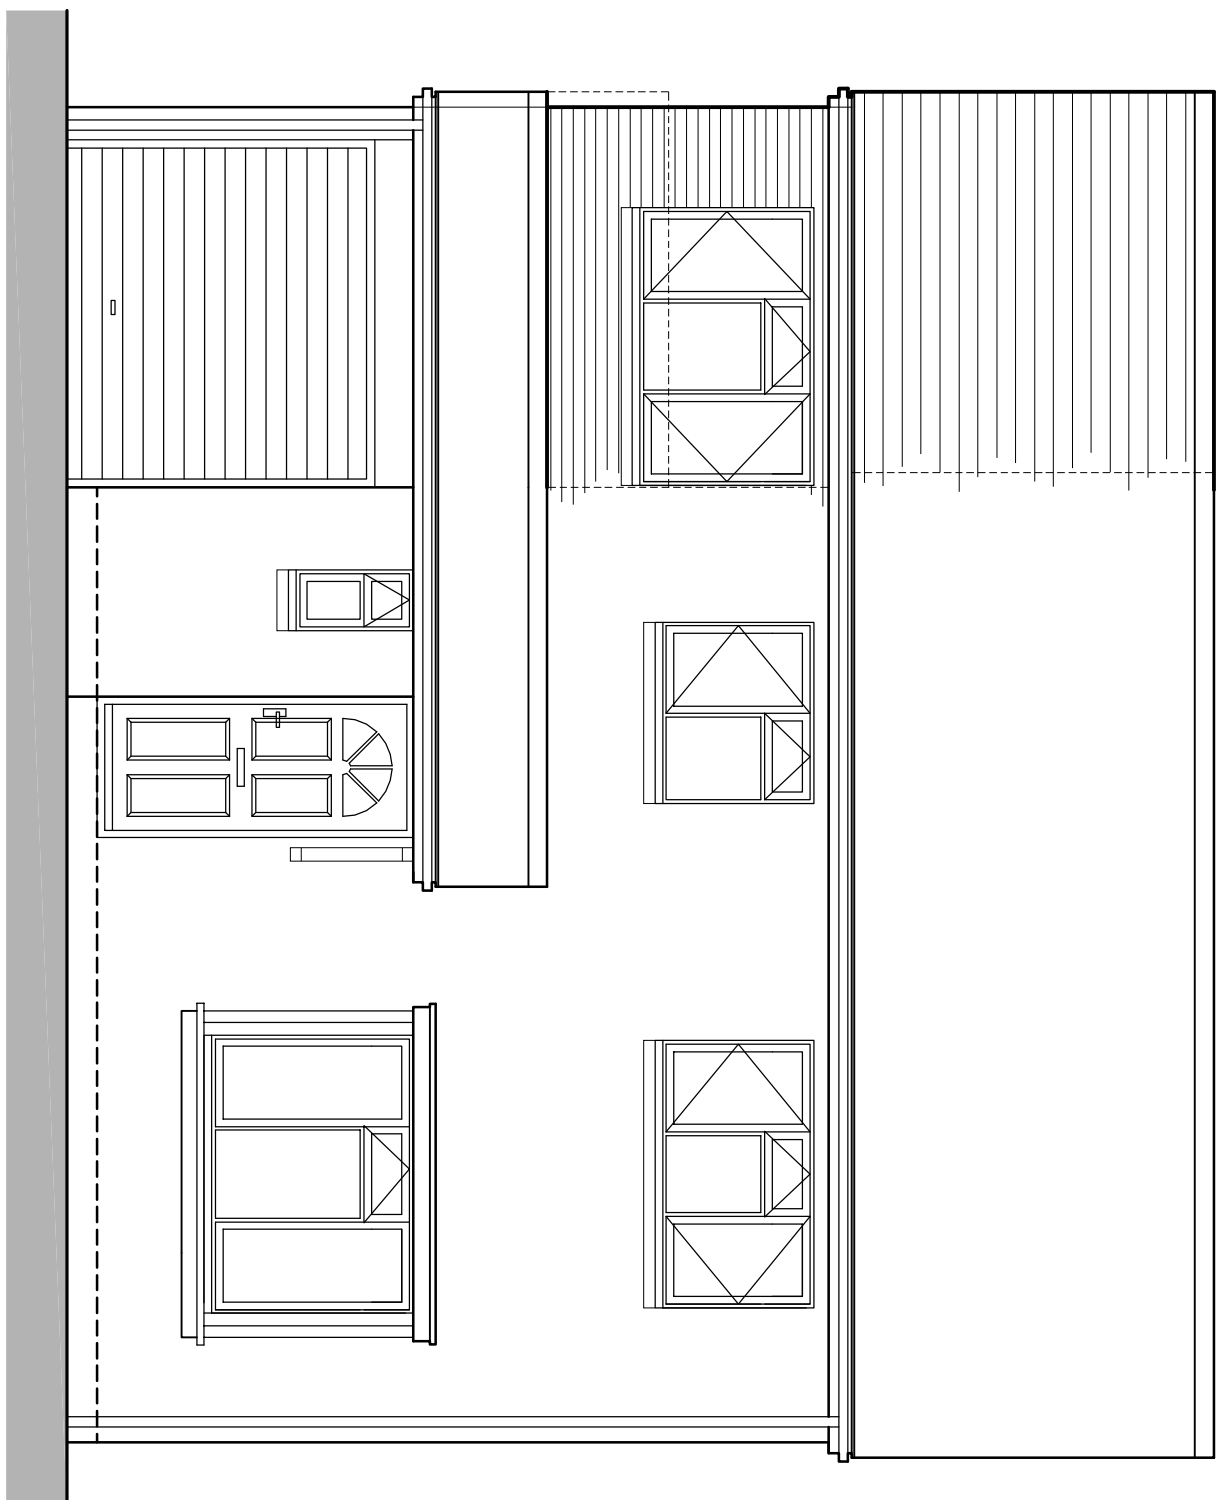

0 1 2 3 Metres
SCALE BAR @ 1-50
Proposed Front Elevation

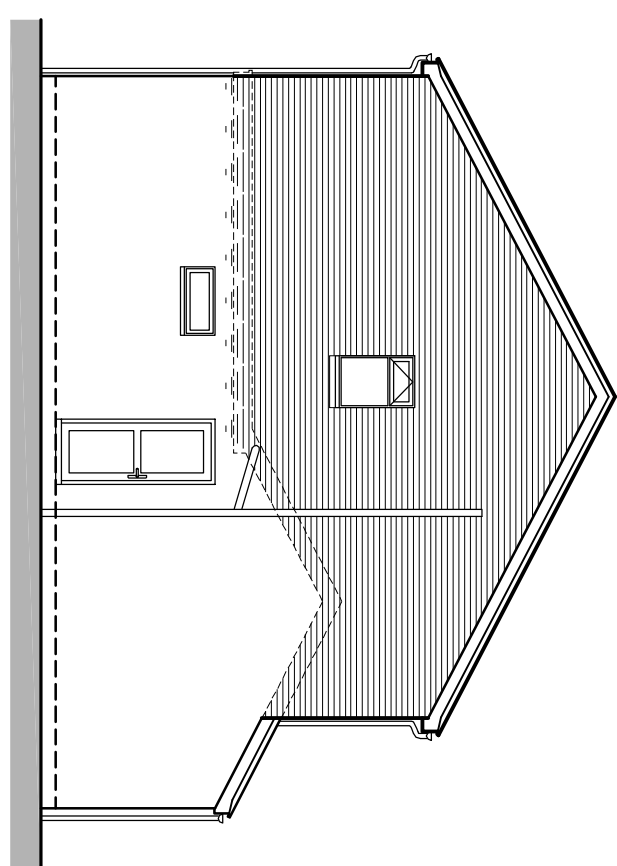


0 1 2 3 Metres
SCALE BAR @ 1-100
Proposed Side Elevation

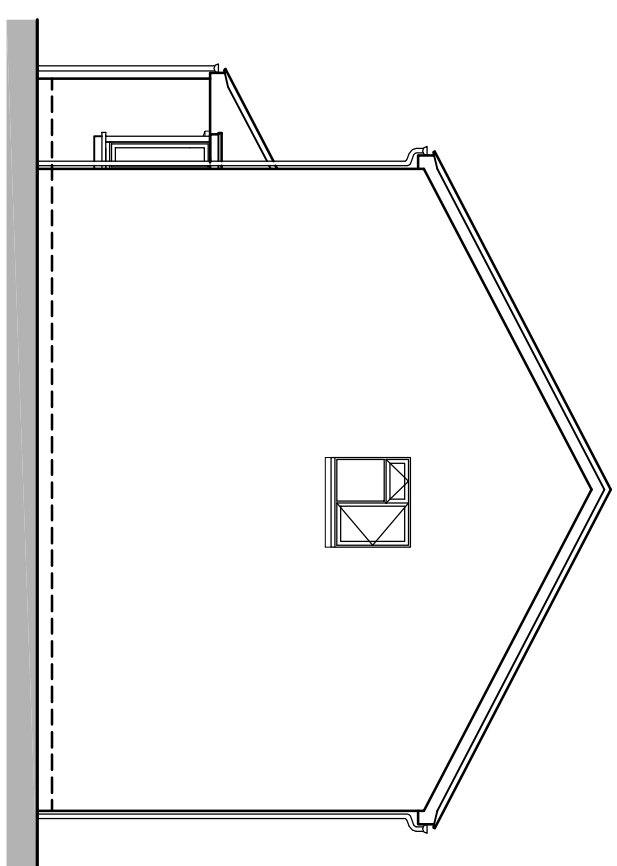


0 1 2 3 Metres
SCALE BAR @ 1-100
Proposed Side Elevation
(Unchanged)



0 10 20 30 Metres
SCALE BAR @ 1-1250
Location Plan I-250

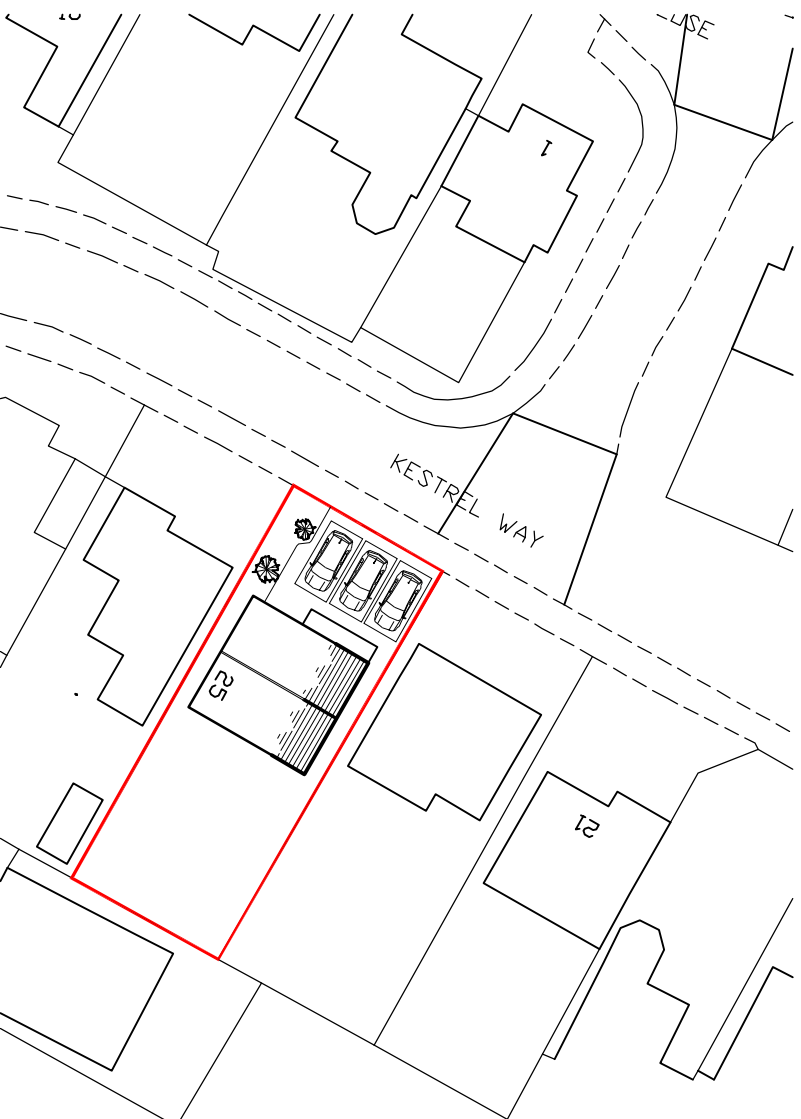

0 10 20 30 Metres
SCALE BAR @ 1-500
Block Plan I-500

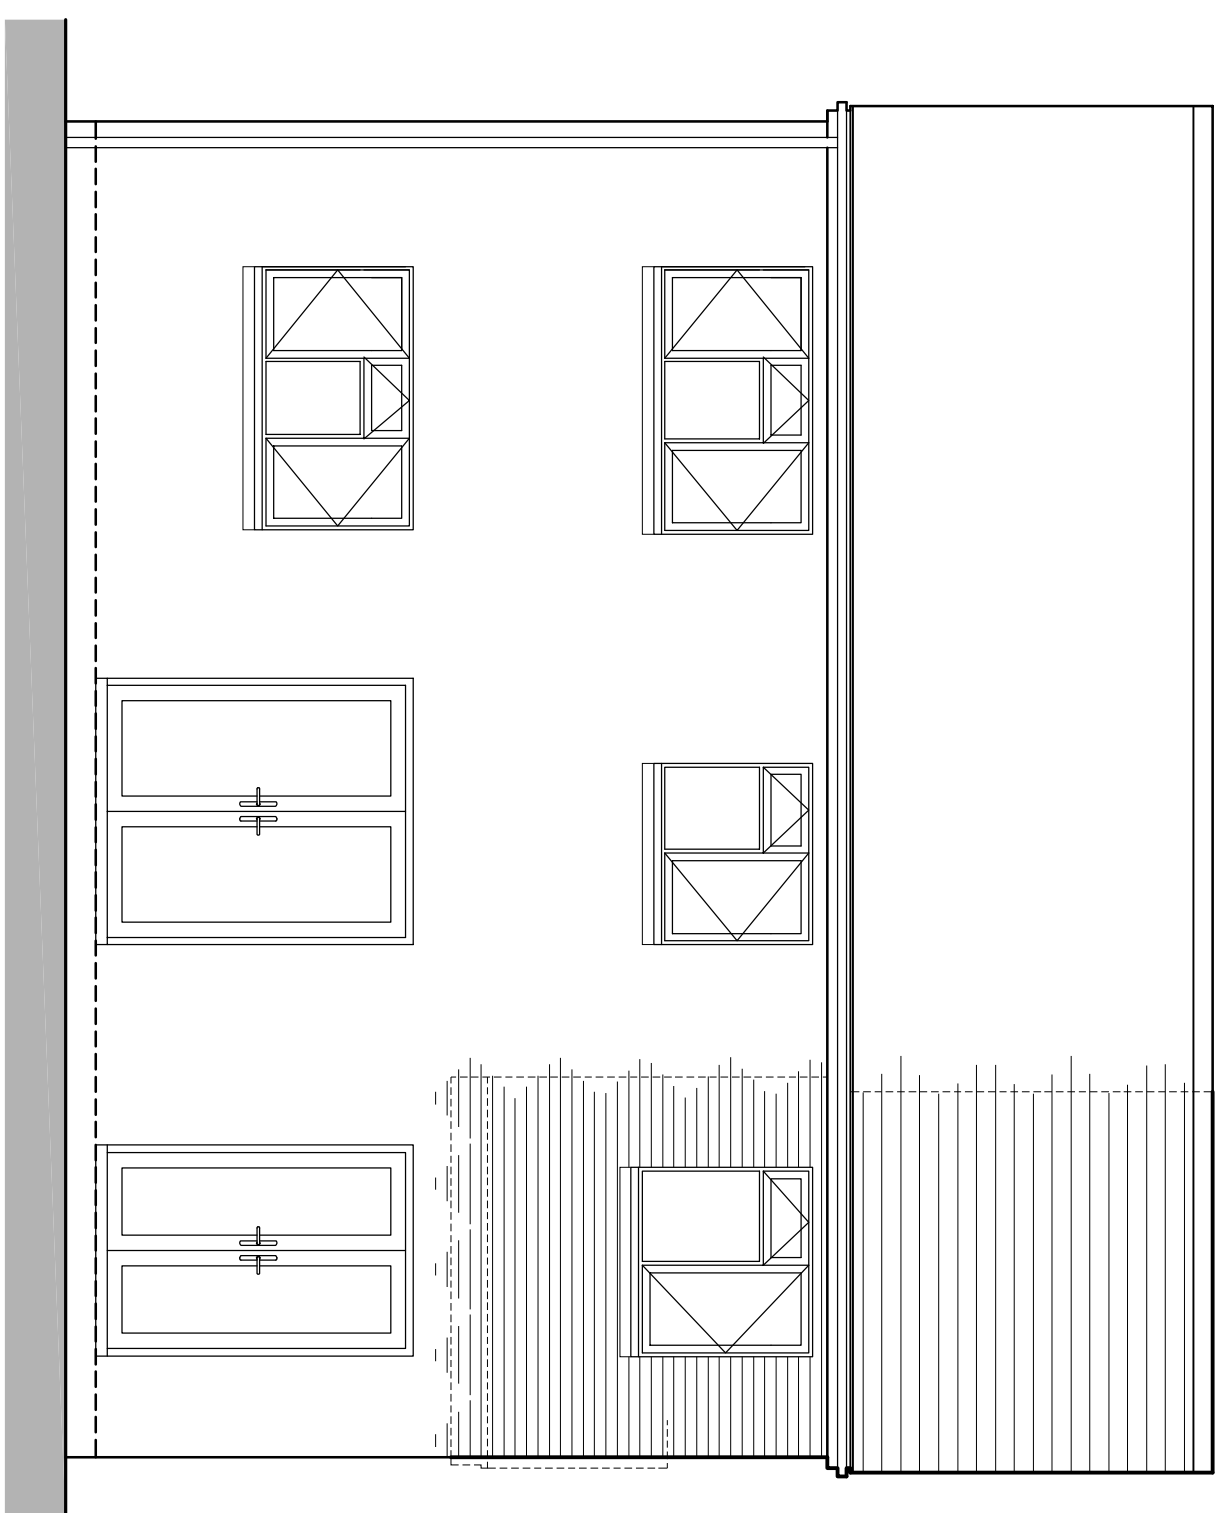

0 1 2 3 Metres
SCALE BAR @ 1-50
Proposed Rear Elevation

REVISIONS		Rev.	Description	Date

JOB TITLE

25 Kestrel Way
Wokingham

TITLE
Existing & Proposed Plans & Elevations

SCALE
1:50 1:100

DATE
July 2025

DRAWING No.
01

G R E G
Farrell
Planning, Building Regulations & Structural Design
Building & Design Consultant
greg@gregfarrell.co.uk

43 Winkler Way,
Tilbury, Basildon
Suff. SS09 4BJ
Tel & Fax 01718 941 6249
Mobile 07967 009862