


PLANNING
ISSUE

PLEASE NOTE THAT THIS DRAWING IS NOT A CONSTRUCTION OR WORKING DRAWING AND HAS BEEN PRODUCED SOLELY FOR THE PURPOSES OF GAINING DEVELOPMENT CONTROL APPROVAL. CHRISTOPHER JAMES ARCHITECTURE TAKES NO RESPONSIBILITY FOR THEIR USE FOR ANY OTHER PURPOSE. ERRORS AND OMISSIONS TO BE REPORTED TO CHRISTOPHER JAMES ARCHITECTURE. THIS DRAWING IS COPYRIGHT


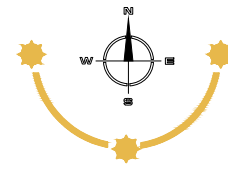


Ordnance Survey, (c) Crown Copyright 2025. All rights reserved. Licence number 100022432


Site Location Plan - 1:1250 @ A1




Block Plan - 1:500 @ A1

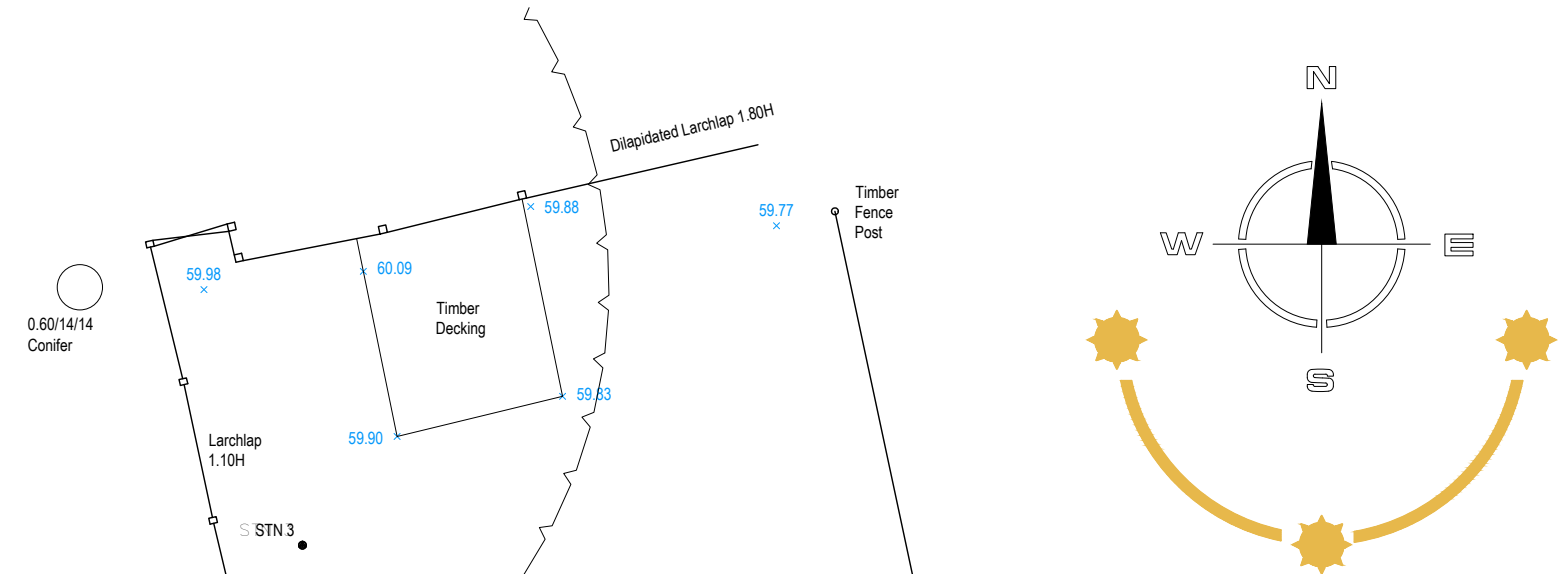 


Existing Part Site Plan and Ground Floor Plan - 1:100 @ A1

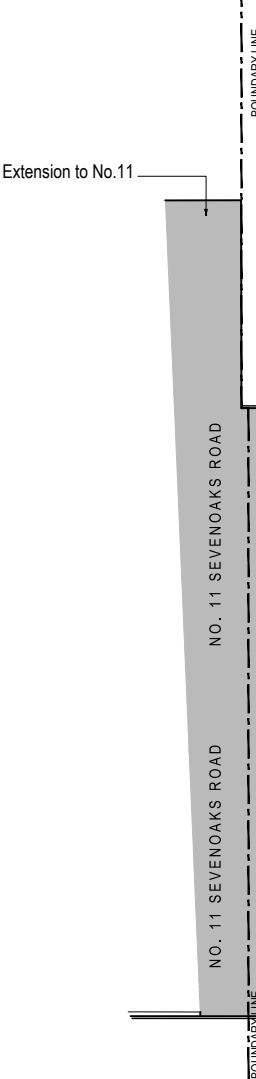


Existing Ground Floor Plan - 1:100 @ A1

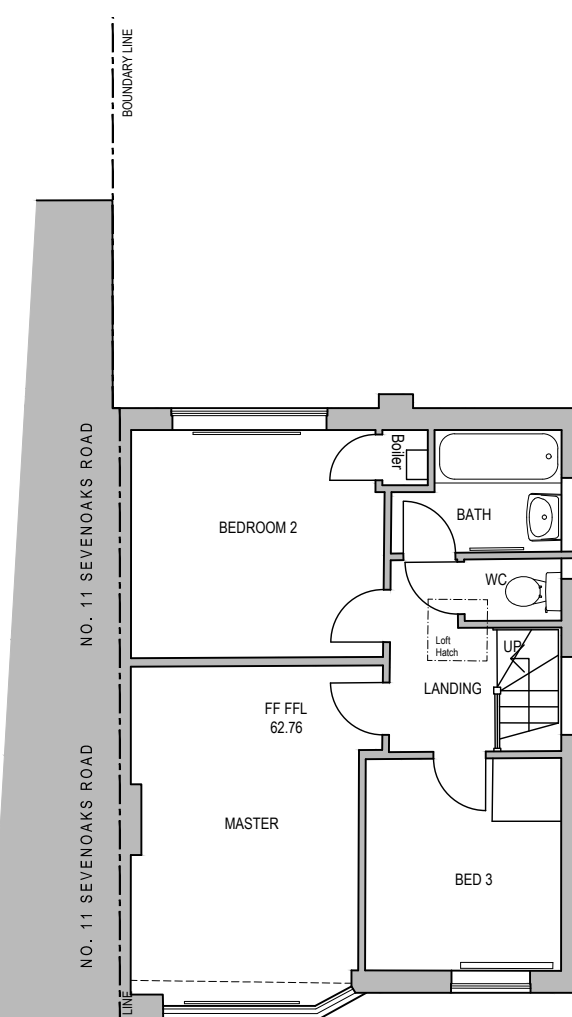


Existing First Floor Plan - 1:100 @ A1

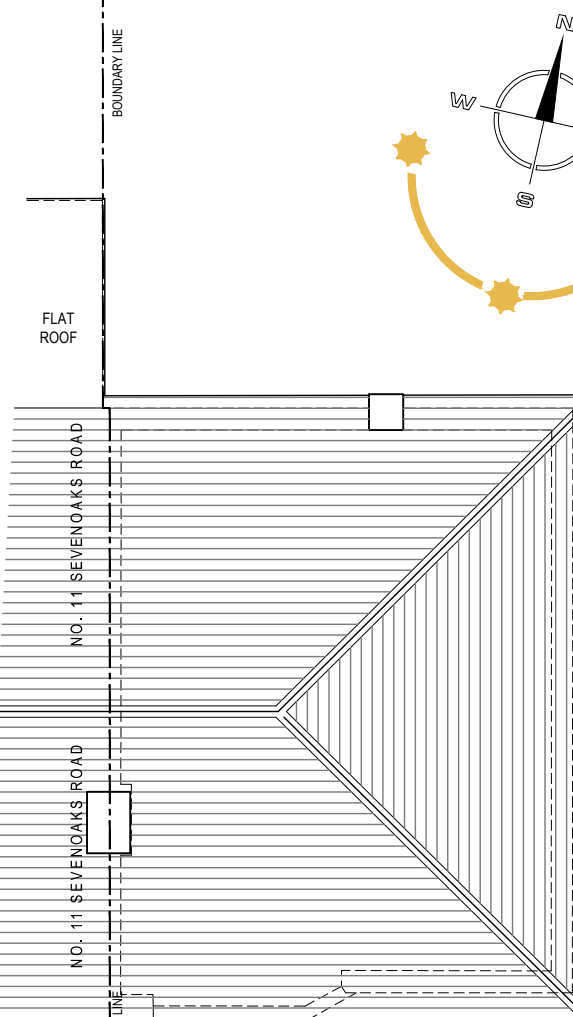


Existing Roof Plan - 1:100 @ A1

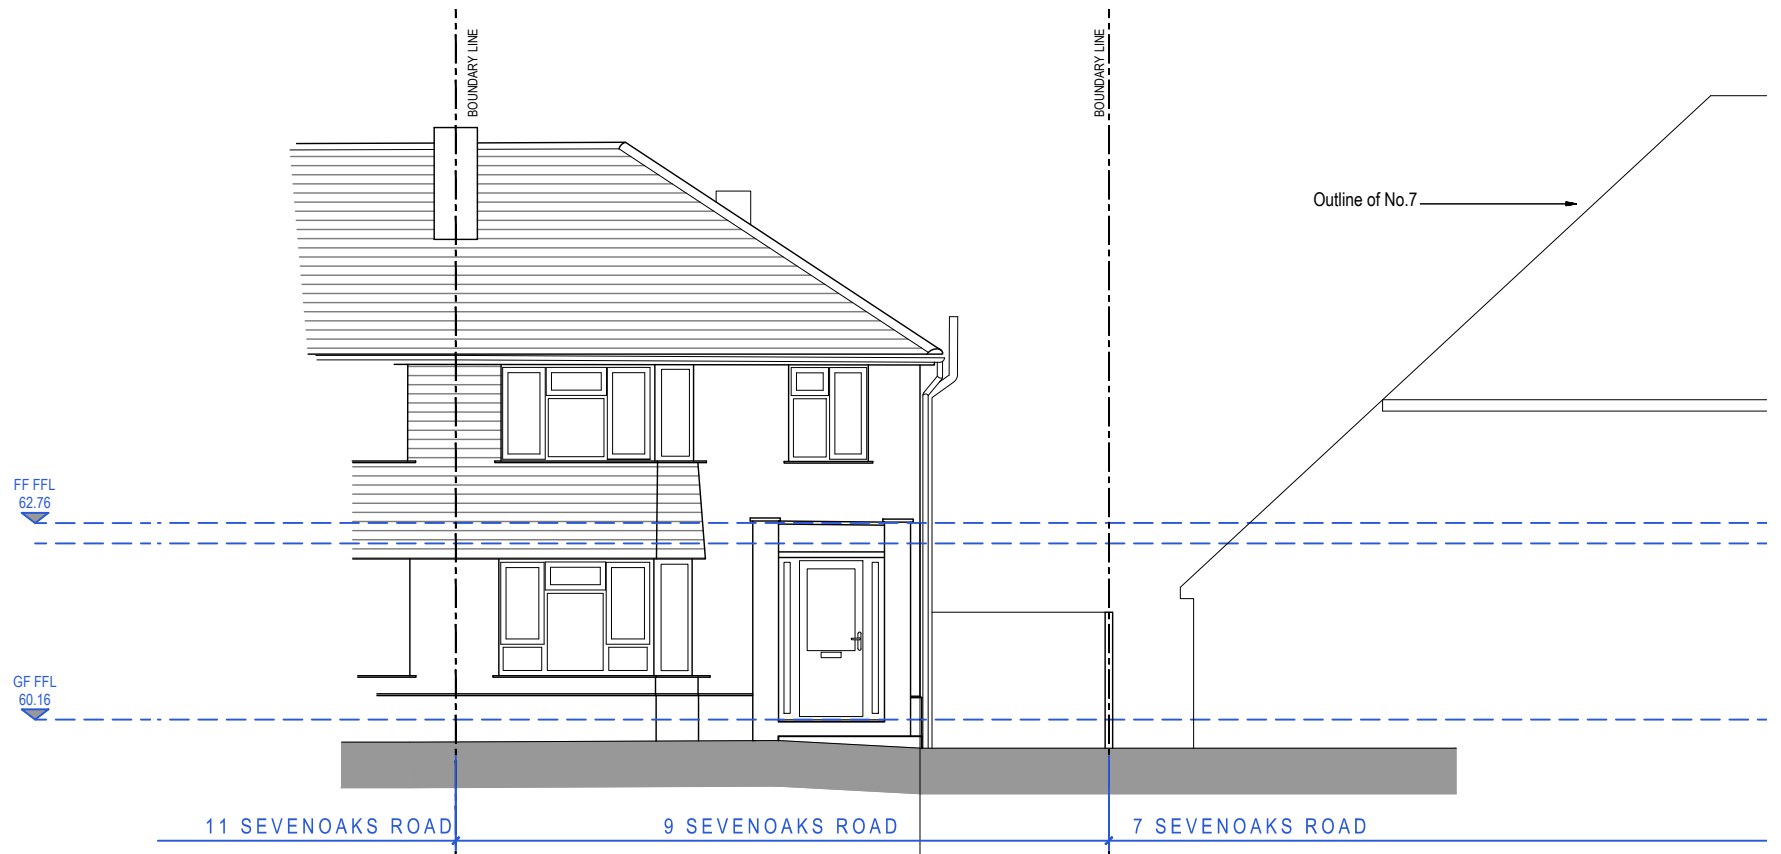


Existing Front and Street Context Elevation - 1:100 @ A1

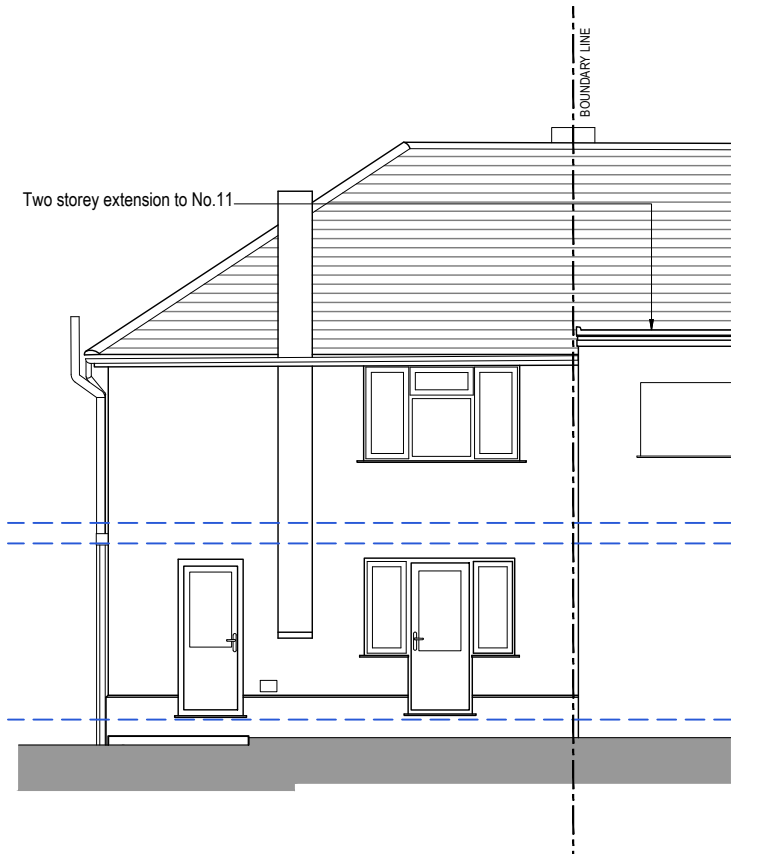

Existing Rear Elevation - 1:100 @ A1

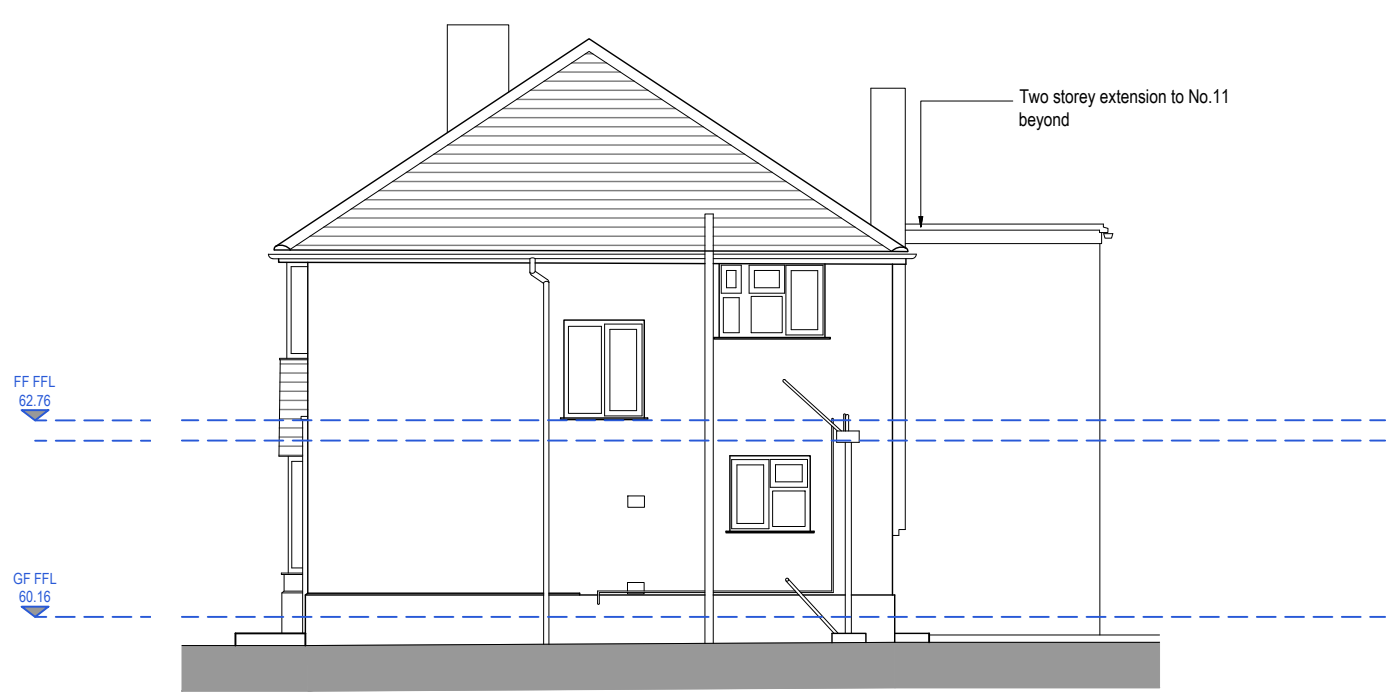

Existing Side Elevation - 1:100 @ A1

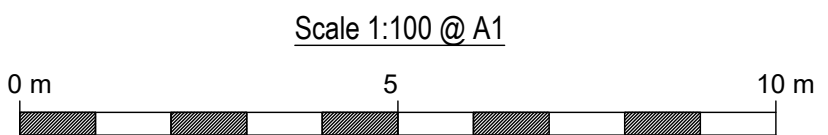

9 Sevenoaks Road, Earley - Proposed Extensions and Associated Internal Alterations

Site Location Plan, Existing Site Plan, Plans & Elevations

Scale as shown @ A1

Sept'24

384-1200-A

CHRISTOPHER JAMES ARCHITECTURE

27 Chaucer Way. Woosehill. Wokingham

Berkshire . RG41 3BG

T: 01189 797892 M: 07736039224

E: CHRIS@CHRISTOPHERJAMESARCHITECTURE.CO.UK

