


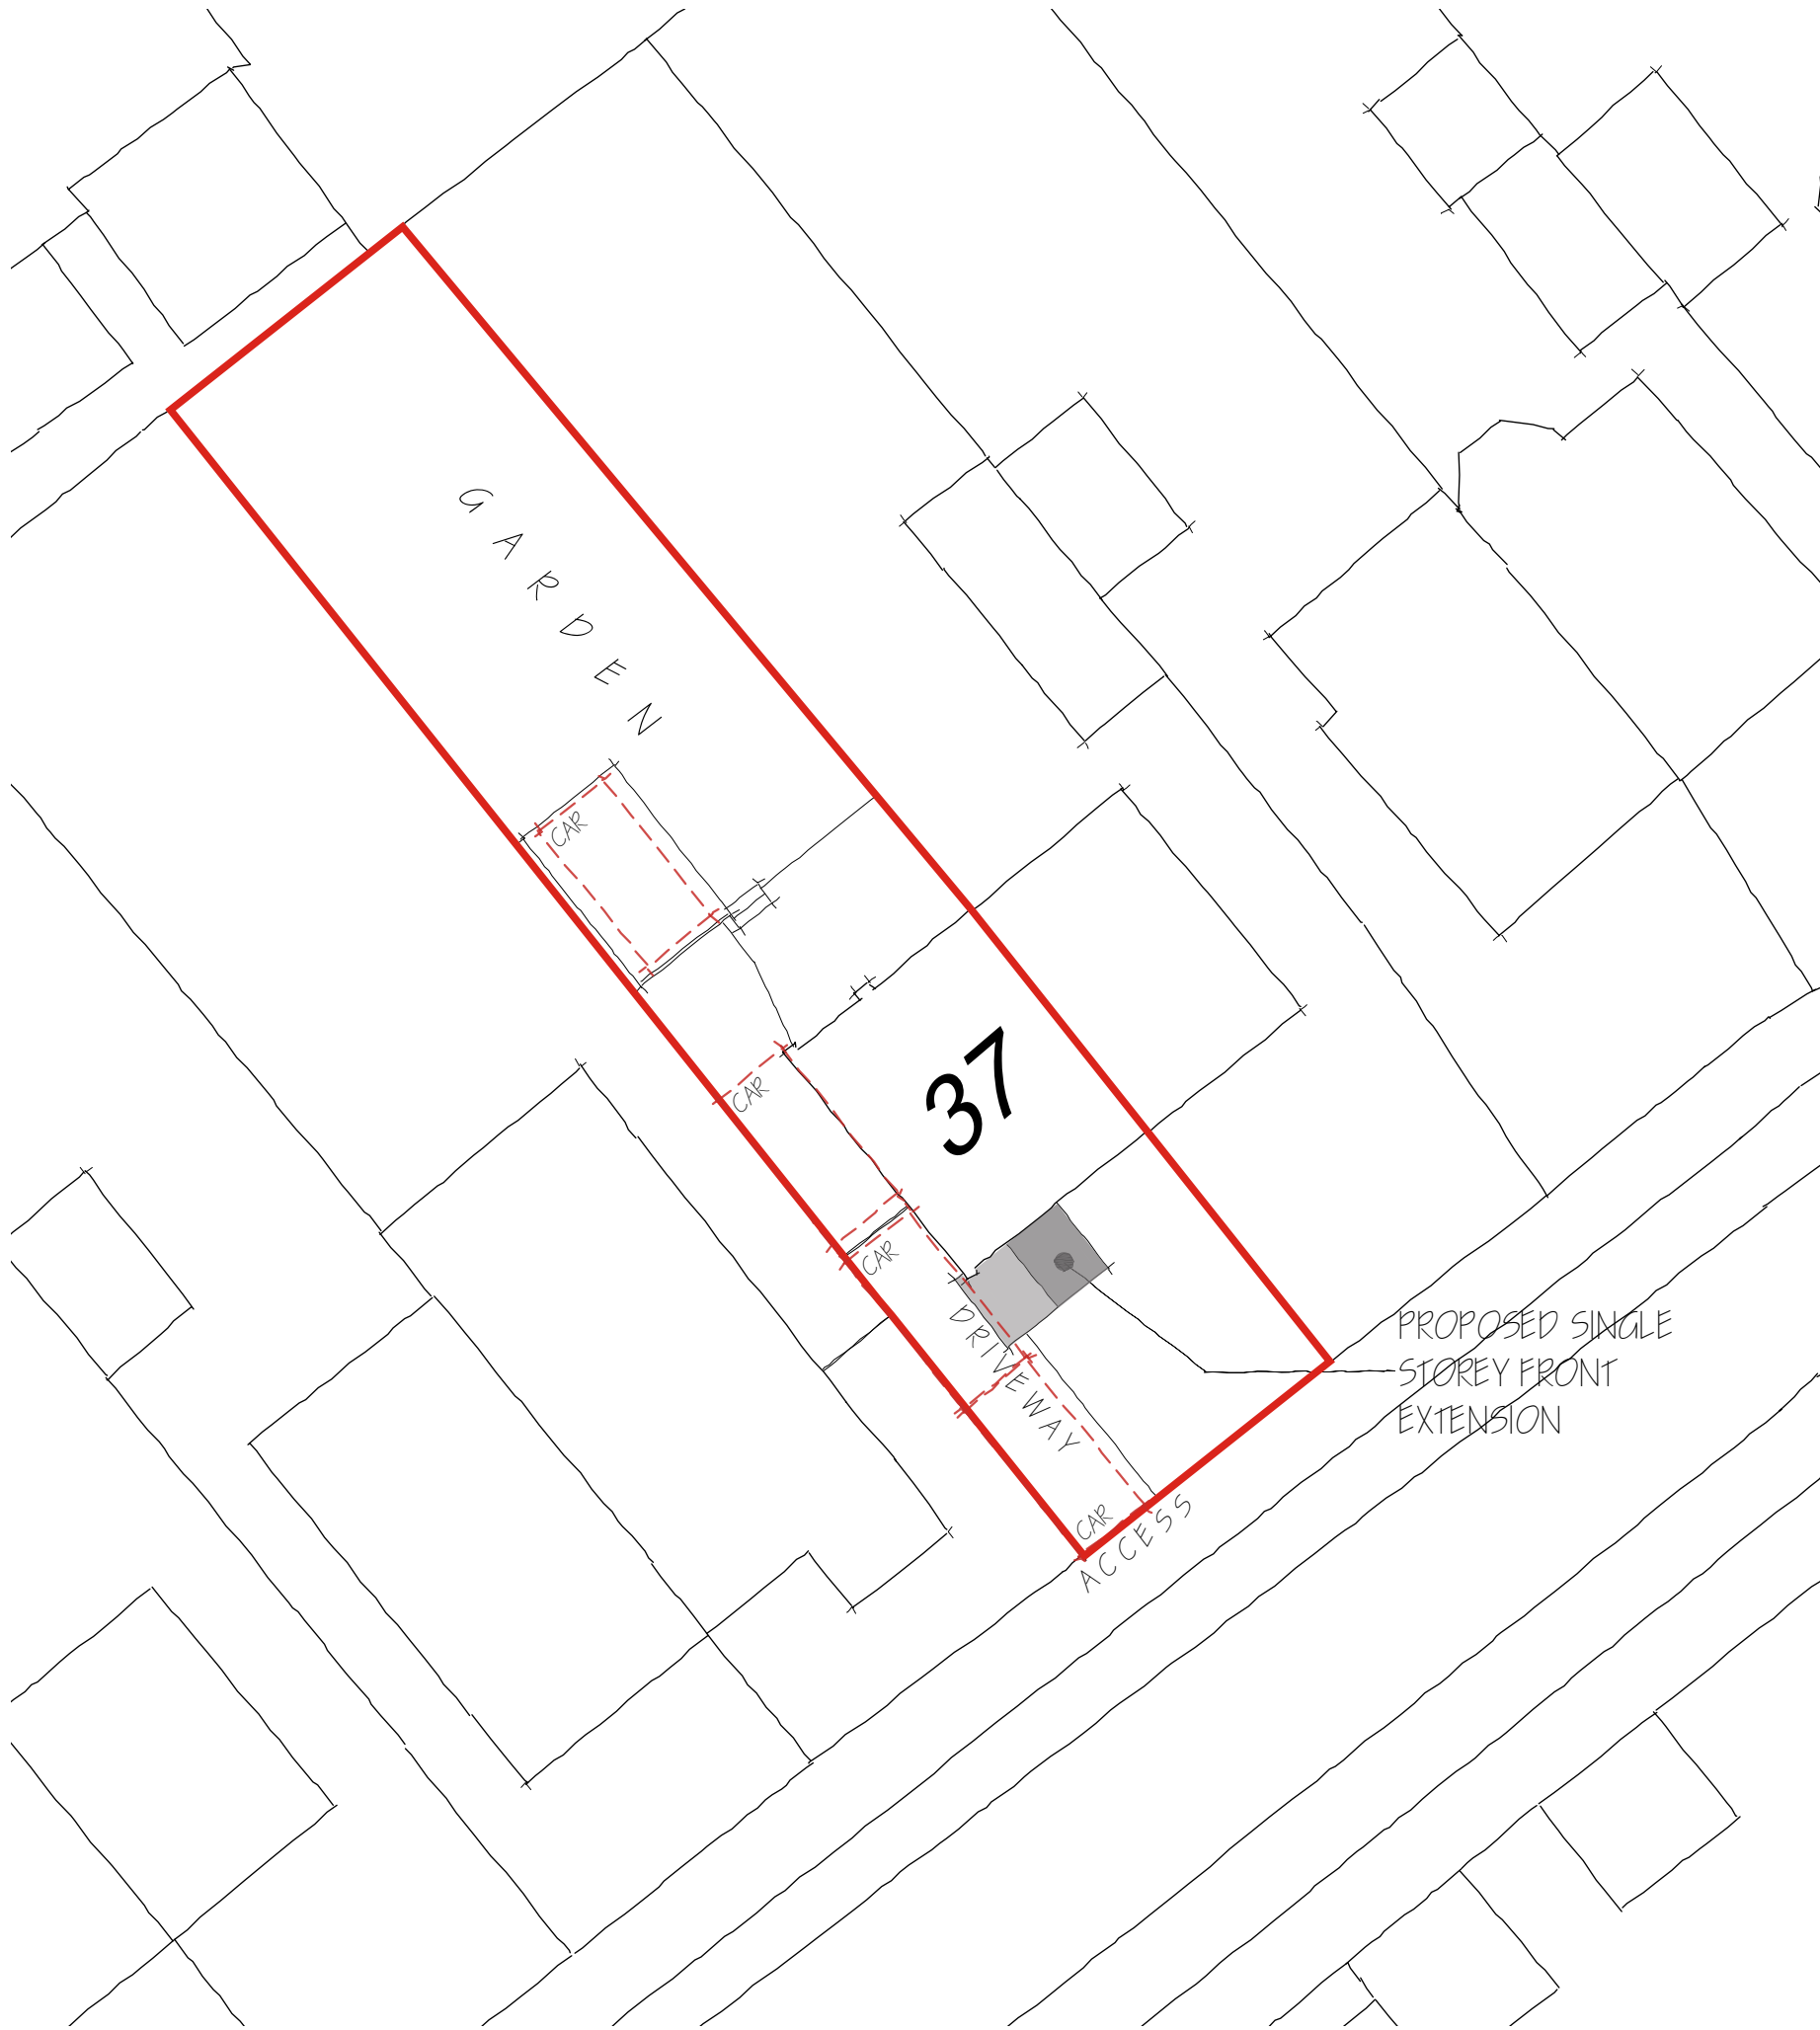


SITE PLAN 1:200

© Crown copyright 2025 Ordnance Survey 100053143



LOCATION PLAN 1:1250

1:200 scale Bar
This Drawing has been produced for printing onto A3 size paper,

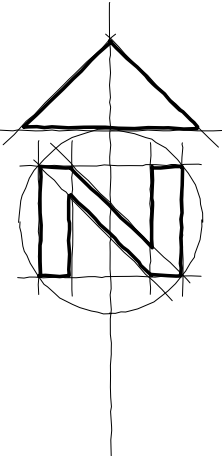

REV	COMMENTS	DATE
-----	----------	------

TCB

TC Biggin Architecture
ARCHITECTURE & PLANNING
www.tcbarchitecture.co.uk • info@tcbarchitecture.co.uk • 07889 218936

CLIENT Mr & Mrs Hill
PROJECT 37 Paddock Heights, Twyford, RG10 0AP

DRAWING PROPOSED SITE AND LOCATION
PLANS

DATE Dec 24 DWG SCALE 1:200/1250 DRAWN TB DWG No. 176/202 REV A

VERIFY ALL DIMENSIONS BEFORE SETTING OUT, COMMENCING WORK OR PRODUCTION OF FABRICATION DRAWINGS. REPORT ANY DISCREPANCIES TO THE SITE SUPERVISOR IMMEDIATELY. ©