



NOTE
Any discrepancies between this drawing, specialist contractor's drawings and client's specification should be notified imediently. All specialist contractors must visit site and be responsible for their own dimensions

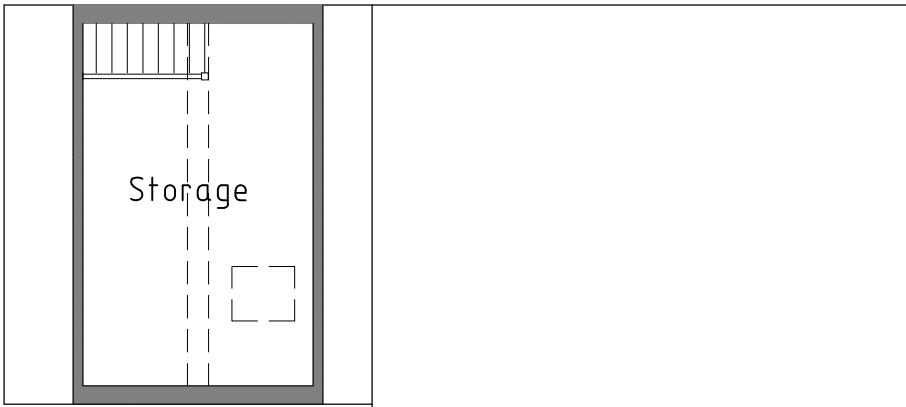

GARAGE LOFT

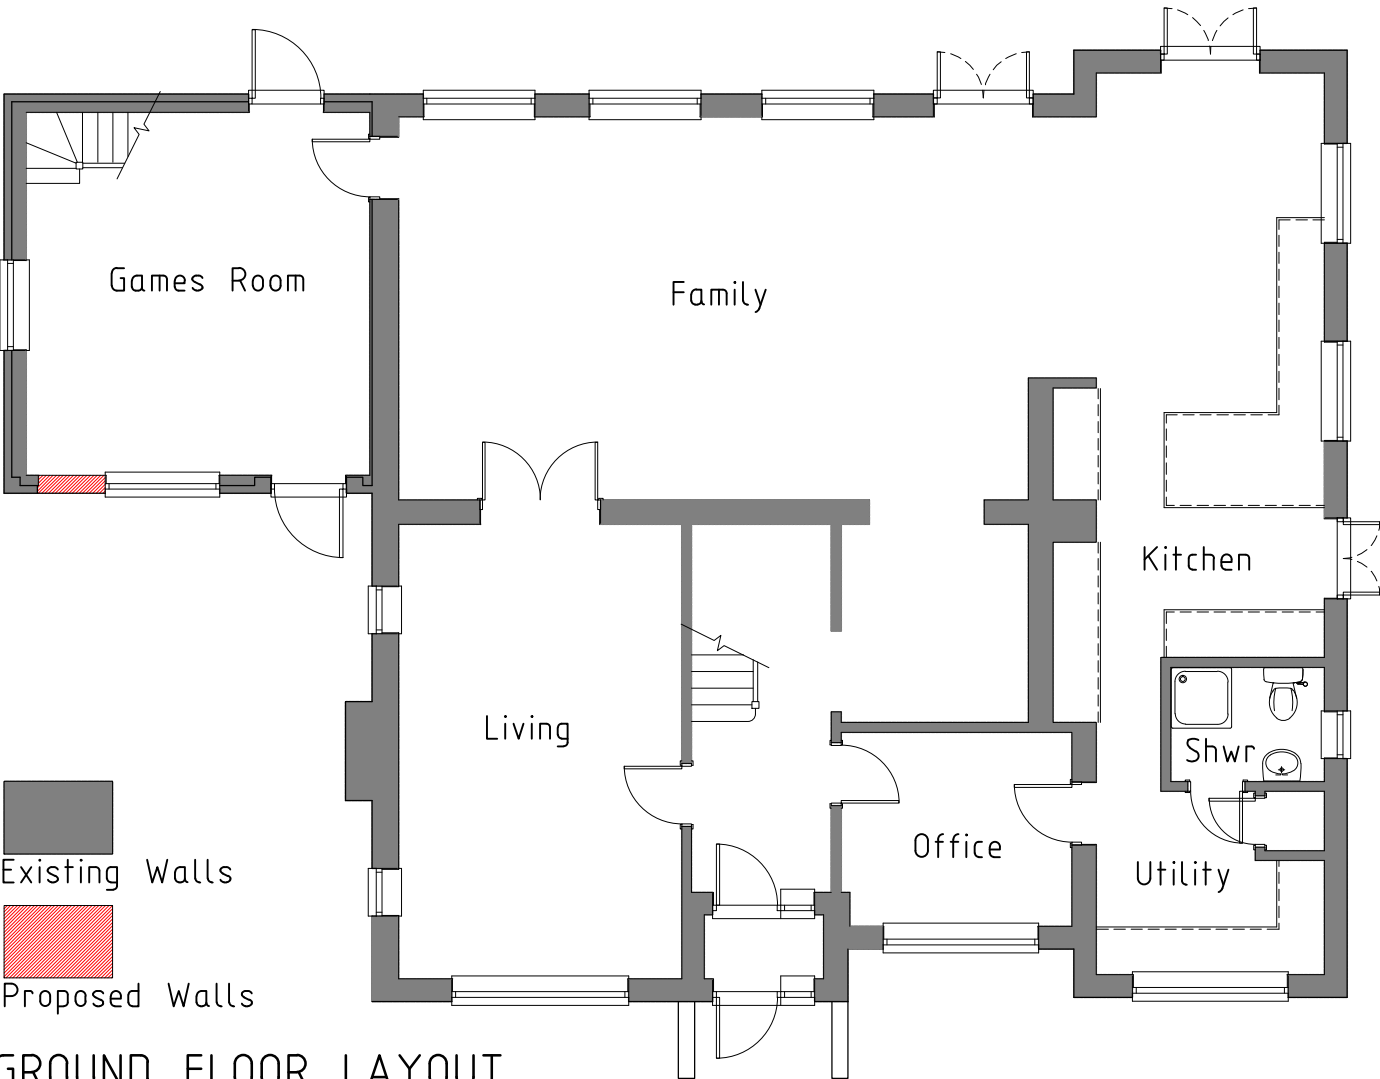

Existing Walls




Proposed Walls

GROUND FLOOR LAYOUT



FRONT ELEVATION

The rear and side elevations
are not changes by this proposal.

 

REV.	DATE	COMMENTS
PROJECT 3 Glebe Lane, Sonning, RG4 6XH		
PROJECT TITLE Proposed garage conversion and retro- spective planning for converting existing garage roof into storage area.		
DRAWING TITLE PROPOSED PLANS & ELEVATIONS		
Planning & Technical Services 28 Shepherds Hill, Earley, Reading, Berkshire, RG6 1BB tel: 07714 100537 e-mail: steve@sk-tec.co.uk		
CLIENT Mr S Bisram		
SCALE 1:100 (A2)	DATE Jul '26	
DRG. No. 26/980-02	REV. A	