





EXISTING Front Elevation
Scale 1:100




EXISTING Rear Elevation
Scale 1:100

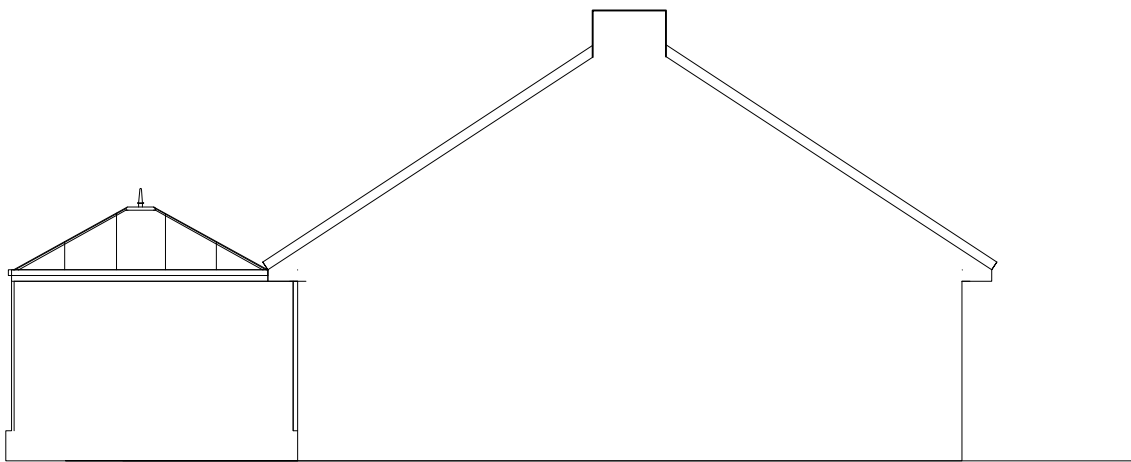


EXISTING Side Elevation
Scale 1:100

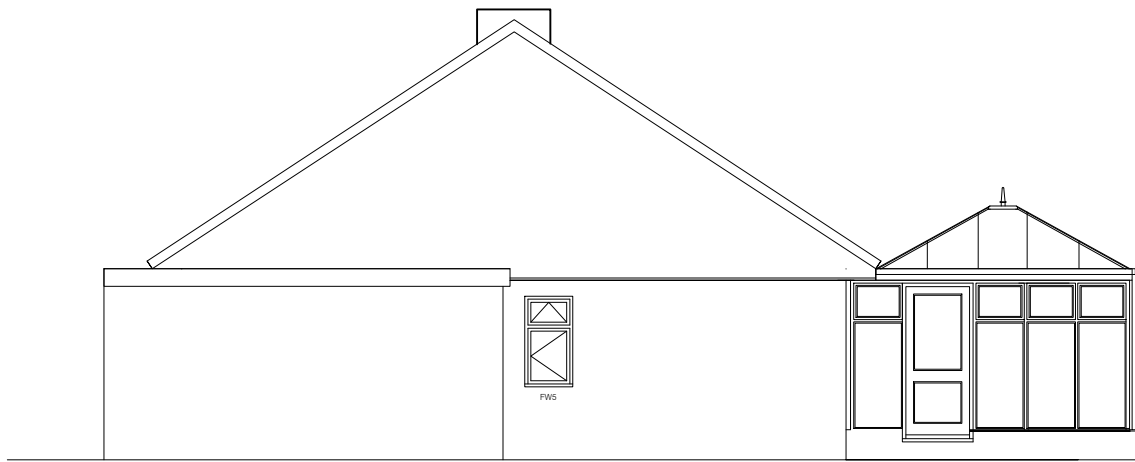

EXISTING Side Elevation
Scale 1:100

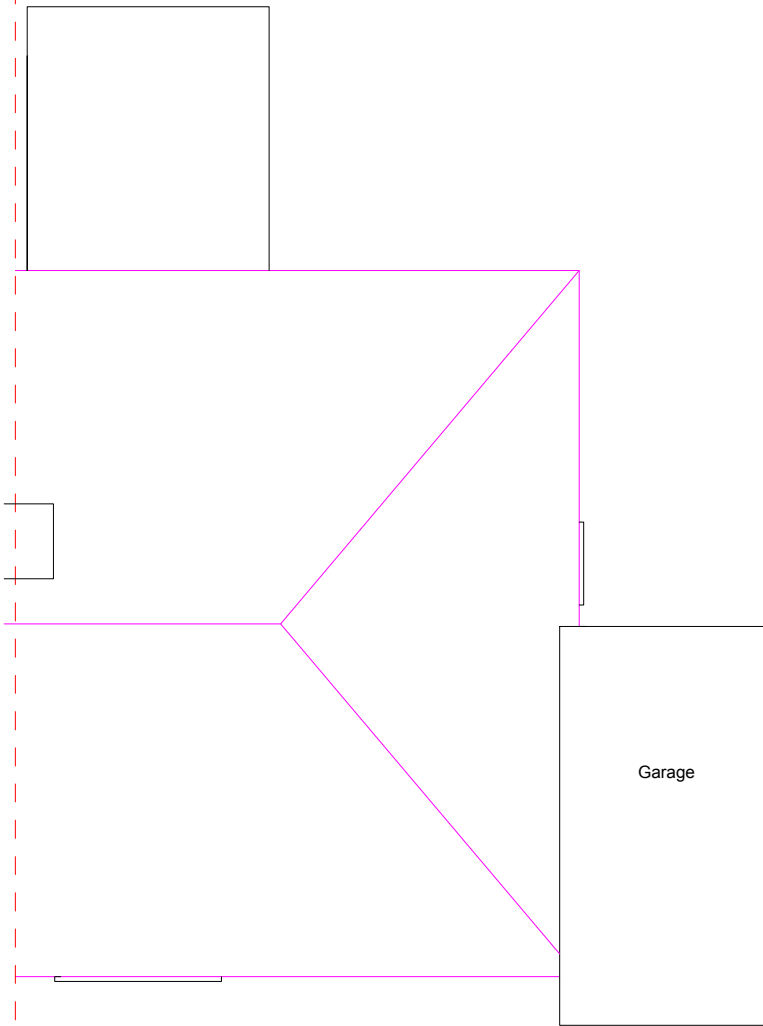

EXISTING Roof Plan
Scale 1:100

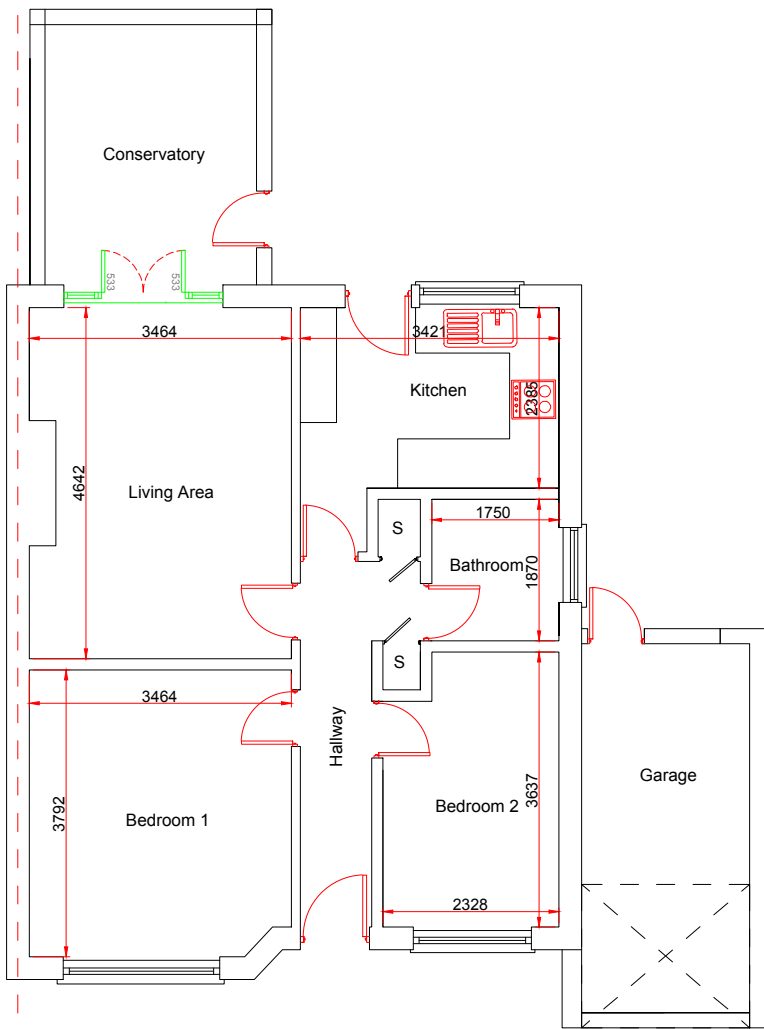

EXISTING Ground Floor Plan
Scale 1:100

SCALE	DATE	AUTHOR	CHK'D
1:100 @ A3	10-MARCH-2024	abc	RK
JOB NO.	DRAWING NO.	REV	
CD0000-00	1	REV	
CLIENT REF			
EXISTING-DRAWINGS			

PERMITTED DEVELOPMENT

PROJECT

1:100 0m 1m 5m
@ A3

SCALE BAR
M 1:100