
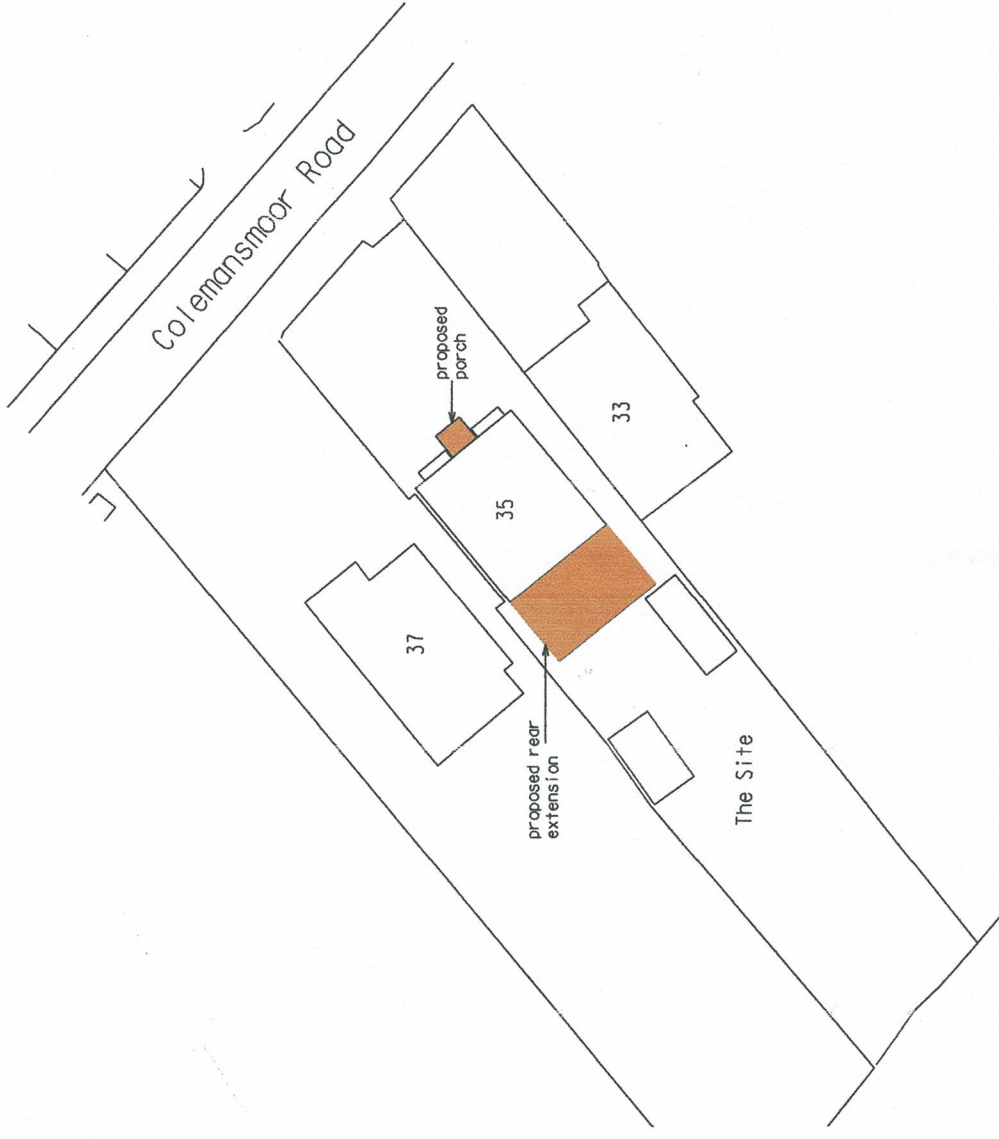



CLIENT
Mr. & Mrs. S. Dasari
ADDRESS
35 Crockhamwell Road, Woodley
CONTRACT
Rear Extension, Front Porch
and Render to External Walls

KEITH A. WRIGHT
ARCHITECTURAL DESIGN & PLANNING CONSULTANT
2 WIELD COURT, LOWER EARLEY, BERKS RG6 3TF
PHONE : 0118 9669485 or 07768 611156


DATE
June 2024
SCALE
1:500 & 1:1250 (at A3)
DRG NO
P/EXT/2482/1

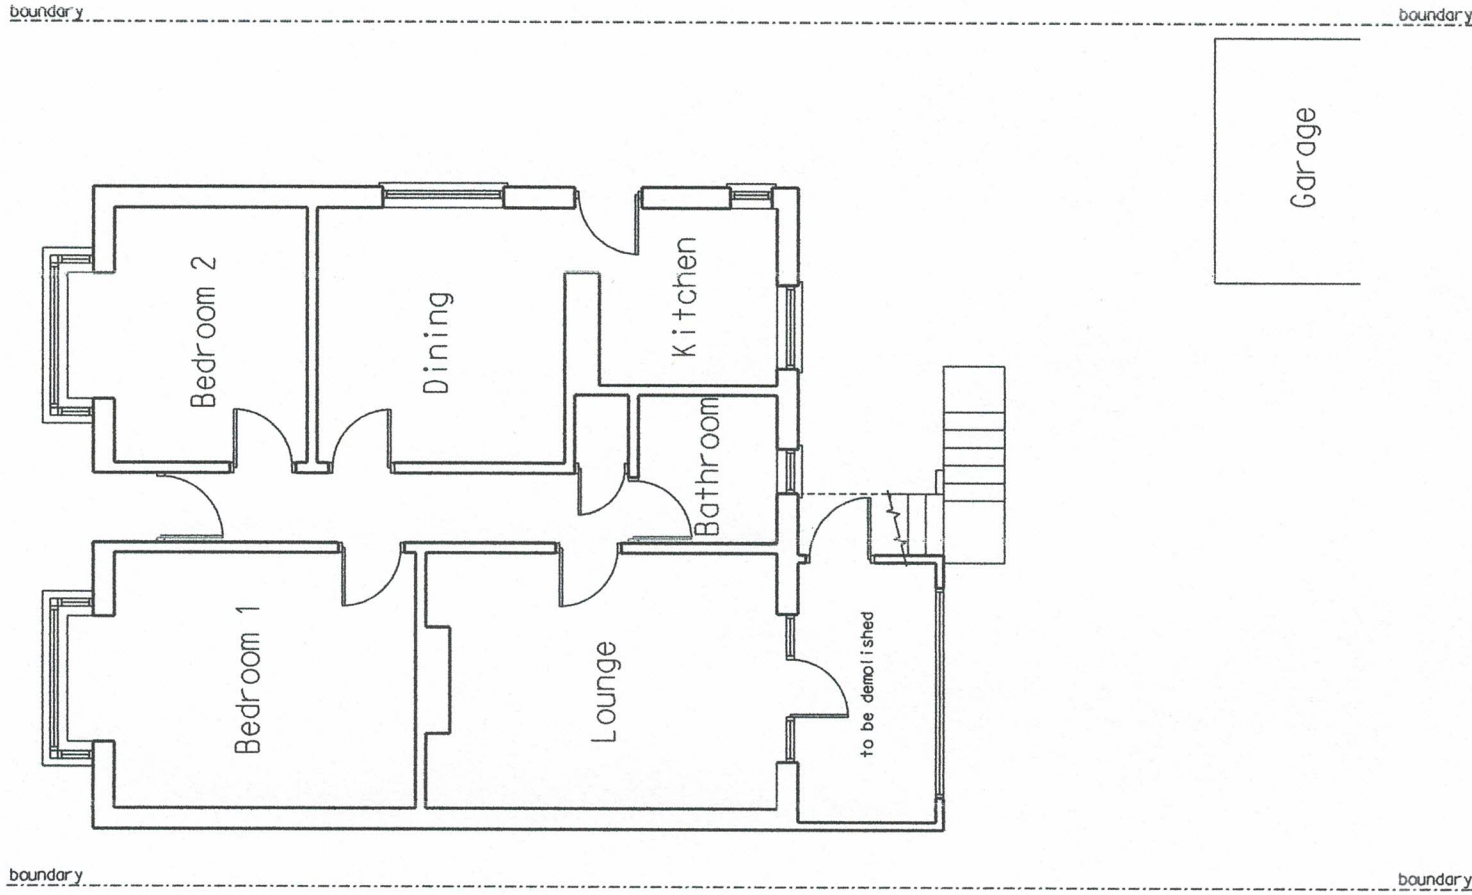

GROUND FLOOR PLAN AS EXISTING

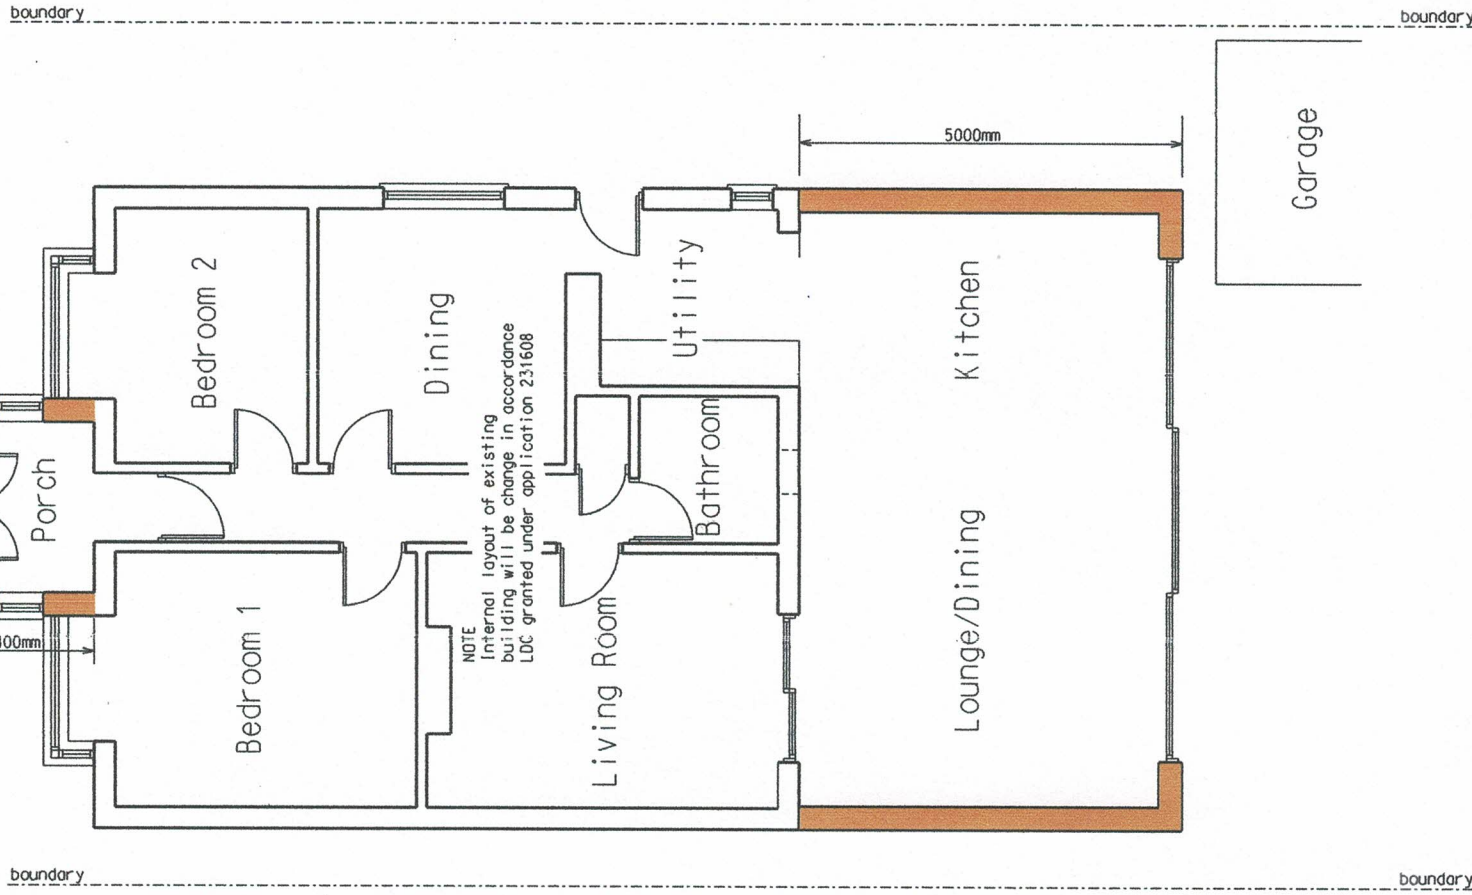

GROUND FLOOR PLAN AS PROPOSED

 

CLIENT
Mr. & Mrs. S. Dasari

ADDRESS
35 Crockhamwell Road, Woodley

CONTRACT
Rear Extension, Front Porch
and Render to External Walls

DATE
June 2024

SCALE
1:100 (of A3)


DRG NO
P/EXT/2482/2

KEITH A. WRIGHT

ARCHITECTURAL DESIGN & PLANNING CONSULTANT


2 WIELD COURT, LOWER EARLEY, BERKS RG6 3TF PHONE : 0118 9669485 or 07766 611166

boundary

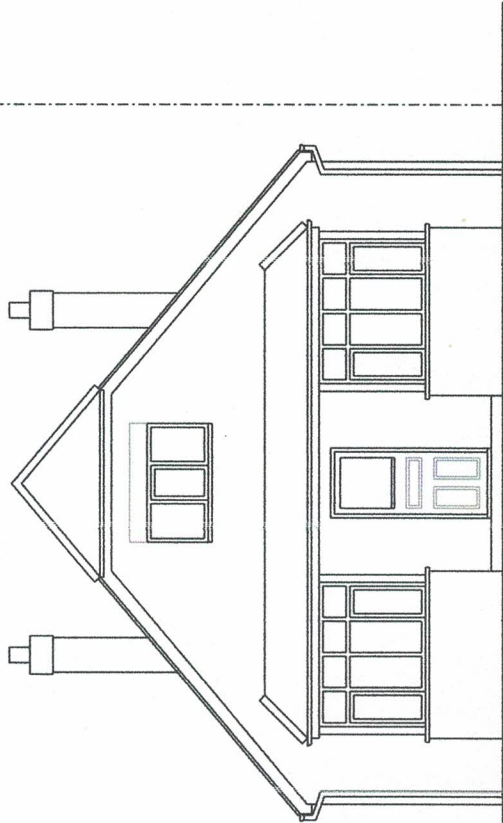


FRONT ELEVATION AS EXISTING


boundary

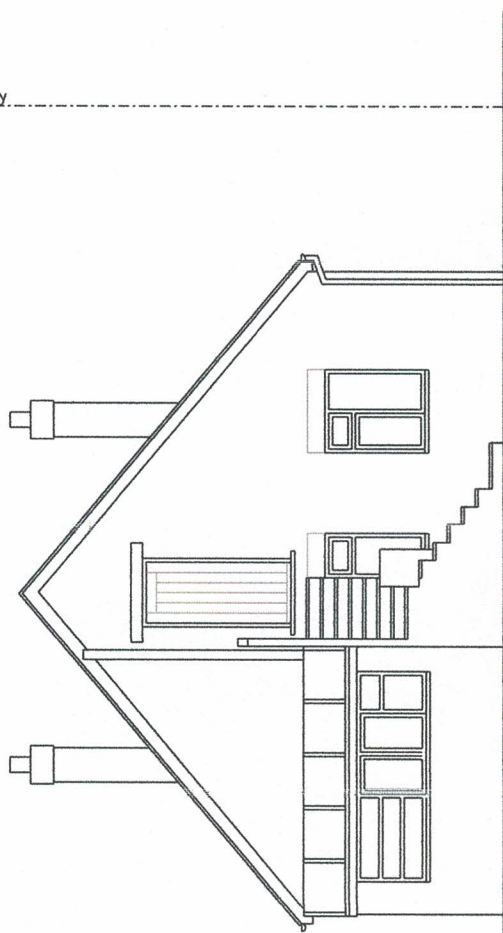

REAR ELEVATION AS EXISTING

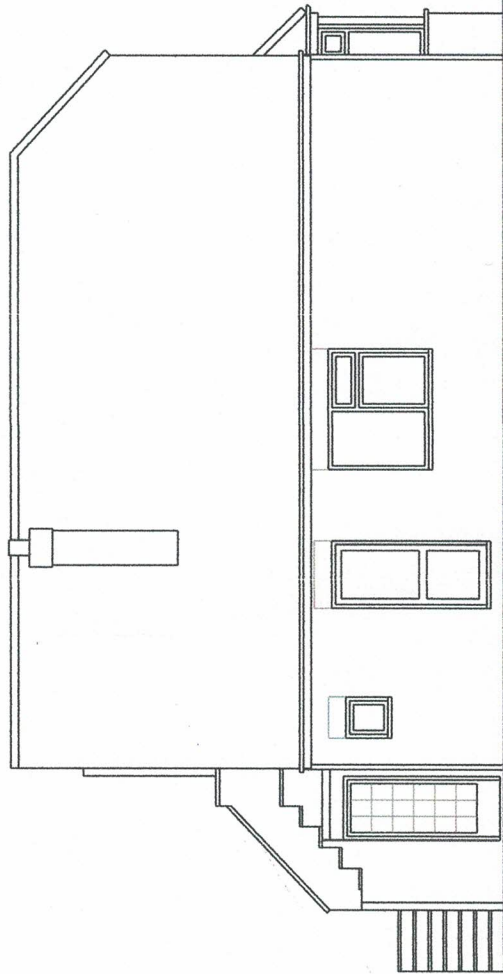

SIDE ELEVATION AS EXISTING

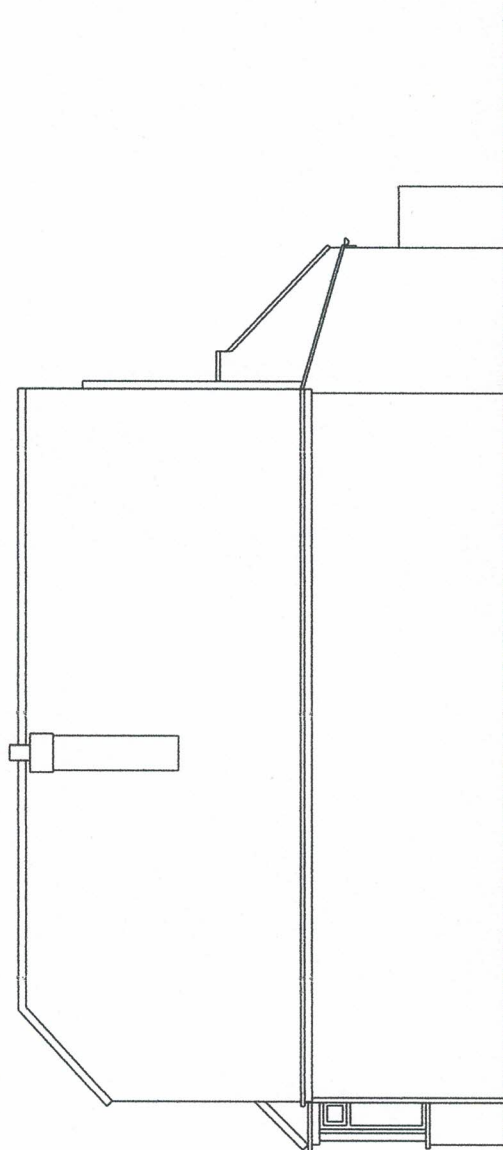

SIDE ELEVATION AS EXISTING



CLIENT
Mr. & Mrs. S. Dasar i

ADDRESS

35 Crockhamwell Road, Woodley

CONTRACT

Rear Extension, Front Porch
and Render to External Walls

KEITH A. WRIGHT

ARCHITECTURAL DESIGN & PLANNING CONSULTANT

2 WIELD COURT, LOWER EARLEY, BERKS RG6 3TF

PHONE : 0118 9609435 or 07768 611156

DATE

June 2024

SCALE


1:100 (at A3)

DRG NO

P/EXT/2482/3

A3


boundary

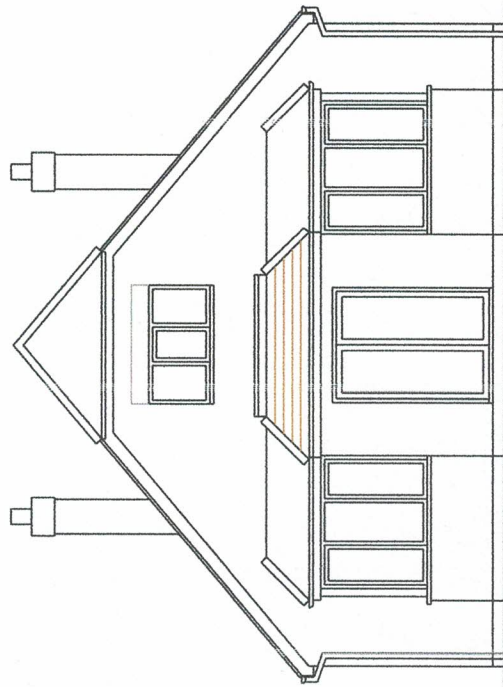

FRONT ELEVATION AS PROPOSED


boundary

External walls of proposed extension and porch
and all external walls to existing property to be
colour rendered or painted render (white)

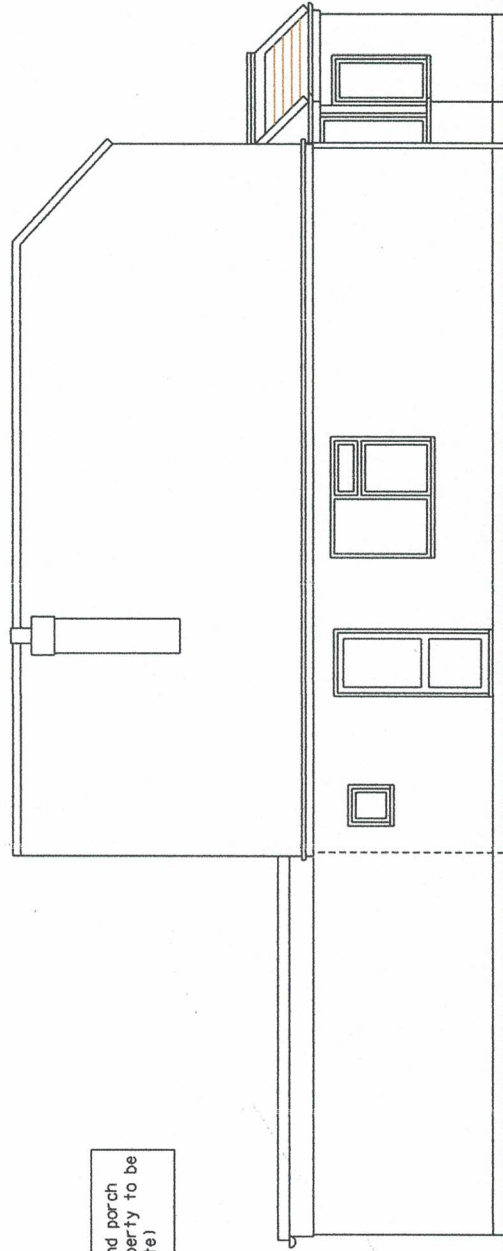


SIDE ELEVATION AS PROPOSED


boundary

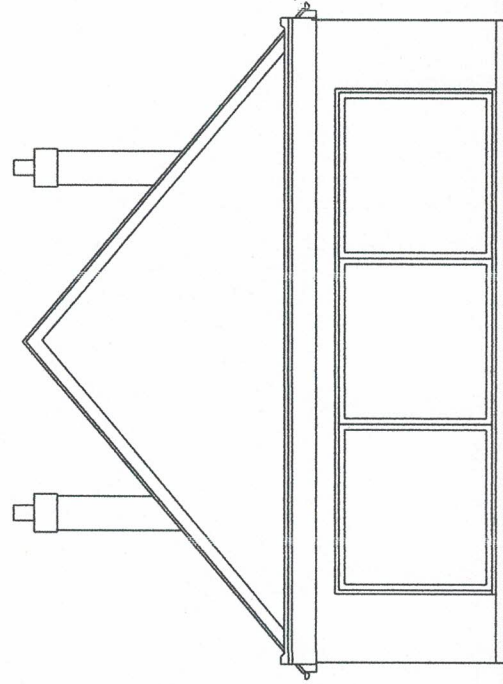

REAR ELEVATION AS PROPOSED

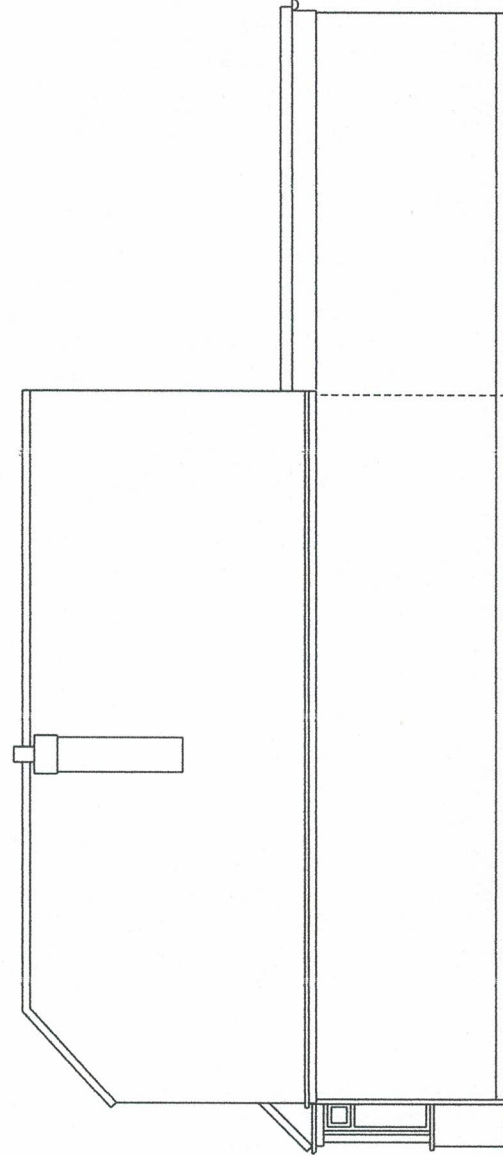

SIDE ELEVATION AS PROPOSED

 

CLIENT
Mr. & Mrs. S. Dasar i
ADDRESS
35 Crockhamwell Road, Woodley

CONTRACT
Rear Extension, Front Porch
and Render to External Walls

KEITH A. WRIGHT
ARCHITECTURAL DESIGN & PLANNING CONSULTANT

2 WIELD COURT, LOWER EARLEY, BERKS RG6 3TF PHONE • 0118 9669485 or 07768 611156

DATE
June 2024

SCALE
1:100 (of A3)

DRG NO
P/EXT/2482/4