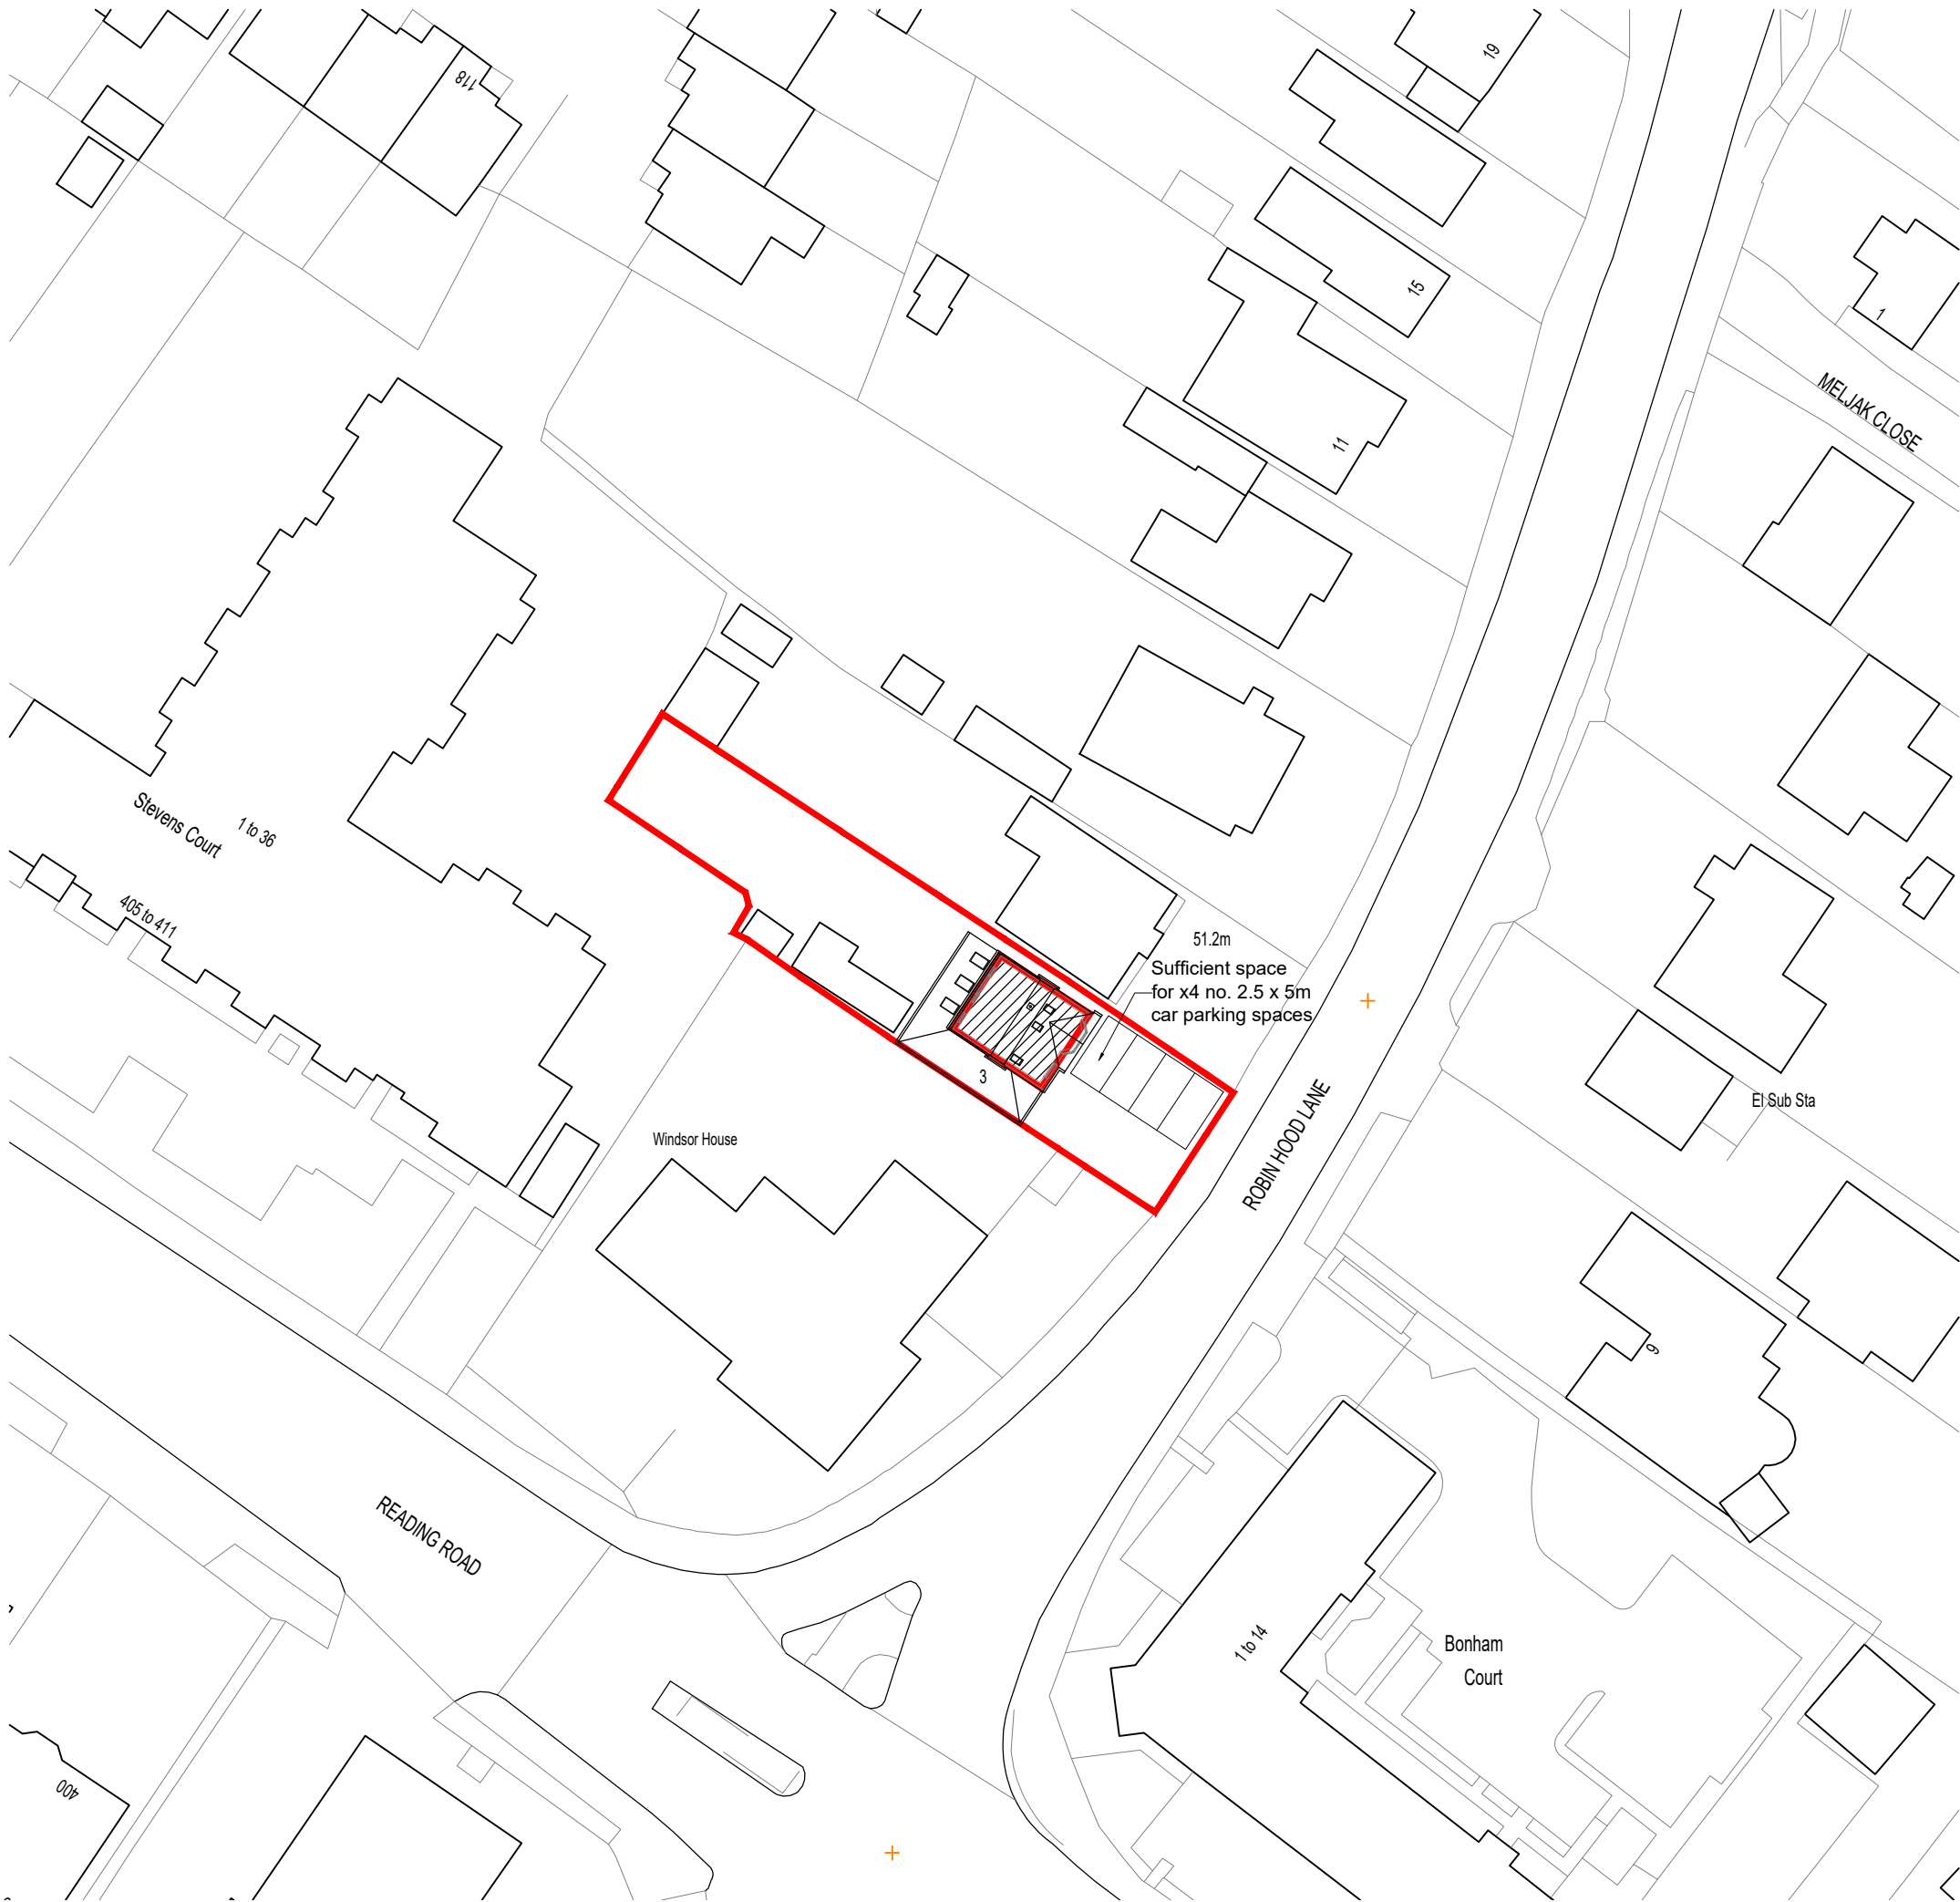


P2	Amended for submission		06/09/24	
Rev.	Revision	Date	Drawn	Checked

3DR
ARCHITECTS

15 Emmbrook road
Wokingham
Reading,
Berks
RG41 1HE

Tel 01189 788 531
e-mail
jon.hughes@3drarchitects.co.uk

Client	Mr & Mrs ATTENBOROUGH			
Project	LOFT CONVERSION			
Location	3 ROBIN HOOD LANE			
Title	SITE PLAN			
Scale	1:500 at A3	Date	08/24	Drawn JH
				Checked JH
Client no.	Job no.	Drawing no.	Revision	
	DPA 264	02	P2	

PLANNING APPLICATION