



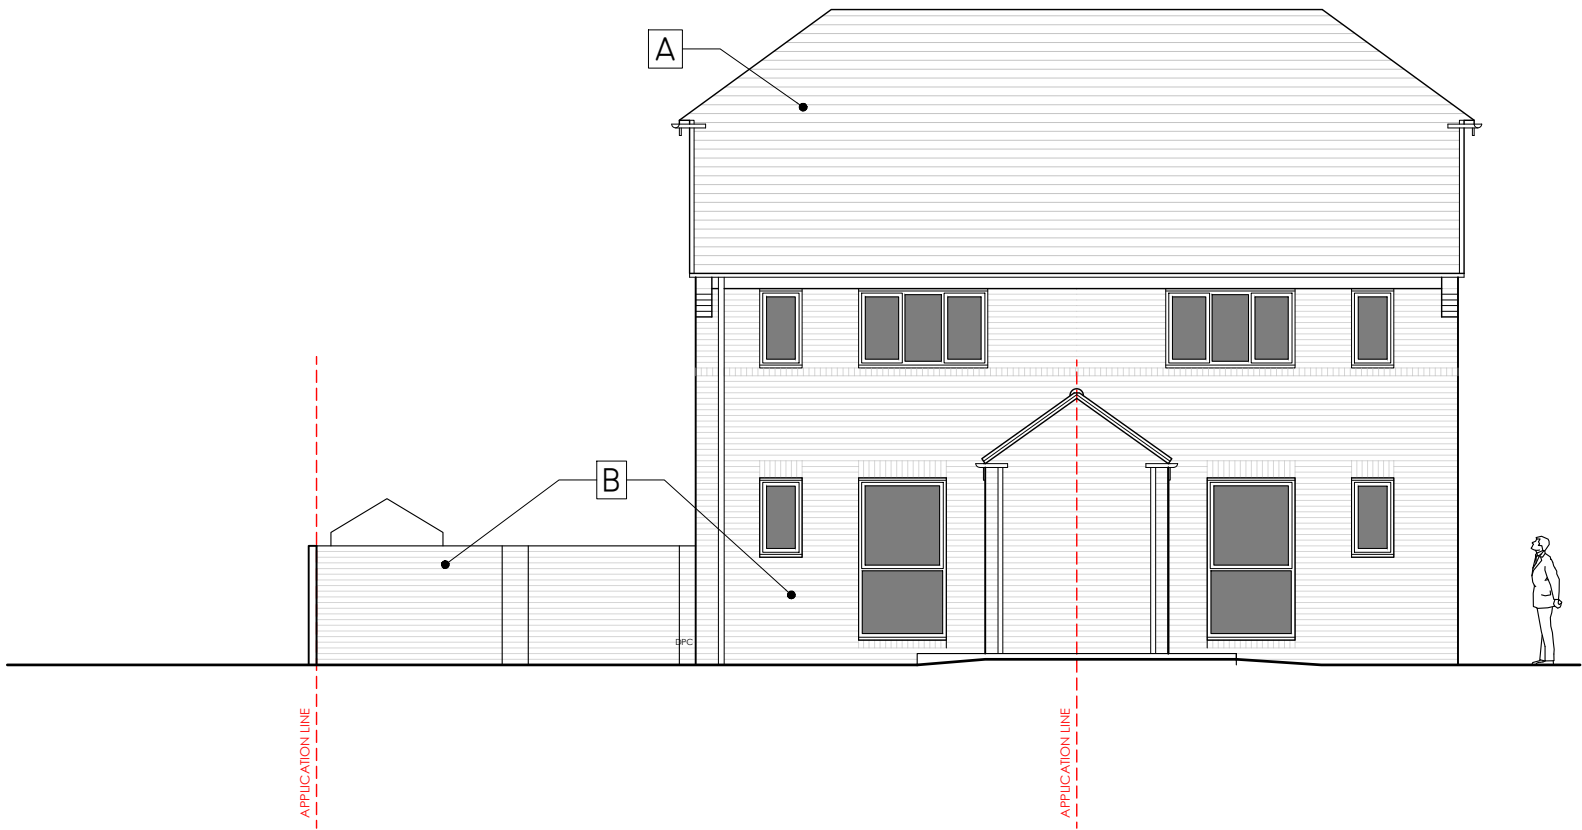

1. EXISTING FRONT / STREET ELEVATION (S)

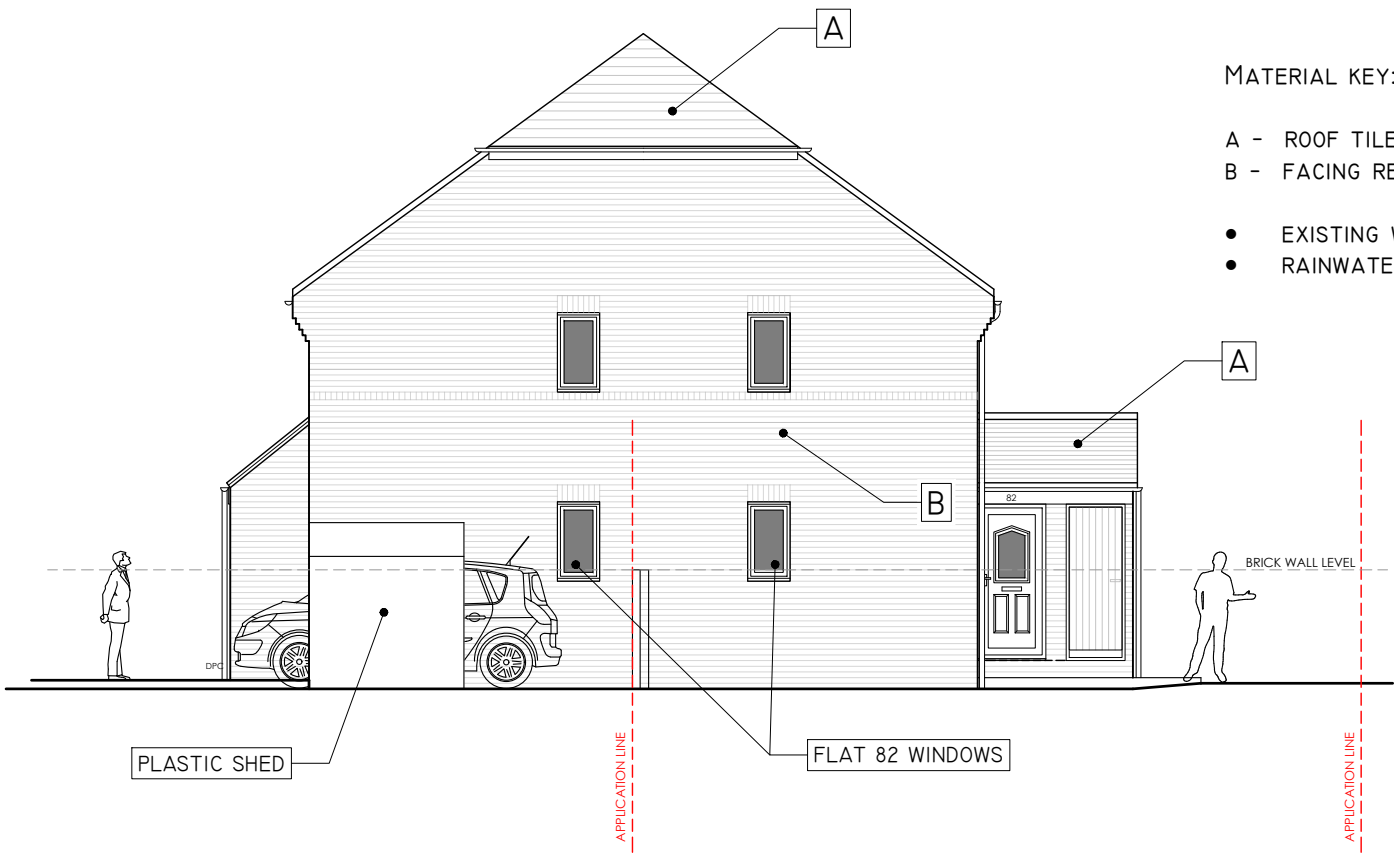


- MATERIAL KEY:
- A - ROOF TILES
 - B - FACING RED BRICK
 - EXISTING WINDOWS AND DOORS - BROWN
 - RAINWATER GOODS - BLACK UPVC

3. EXISTING SIDE (W) ELEVATION



2. EXISTING REAR ELEVATION (N)

 

PROJECT

82 CANNOCK WAY

LOWER EARLEY, EARLEY

READING, RG6 4EF

TITLE

EXISTING ELEVATIONS

STATUS

PLANNING

SCALE

DATE

DRAWN

1:100

30.06.25

KR

JOB/DRG NO

REV

K250602/P07

-

KOSMA RYBAK

KOSMA RYBAK LTD. 124 CITY ROAD EC1V 2NX LONDON

WWW.KOSMARYBAK.COM M@KOSMARYBAK.COM T:0779700256

THIS DRAWING IS © COPYRIGHT OF KOSMA RYBAK LTD

THIS DRAWING MAY BE SCALED OR CROSS REFERENCED TO THE SCALE BAR FOR PLANNING

APPLICATION PURPOSES ONLY. DO NOT SCALE FOR ANY OTHER PURPOSE. USE FIGURED

DIMENSIONS ONLY. SUBJECT TO SITE SURVEY AND ALL NECESSARY CONSENTS. ALL

DIMENSIONS TO BE CHECKED BY USER AND ANY DISCREPANCIES, ERRORS OR OMISSIONS TO BE

REPORTED TO THE ARCHITECT BEFORE WORK COMMENCES. THIS DRAWING IS TO BE READ IN

CONJUNCTION WITH ALL OTHER RELEVANT MATERIALS.