



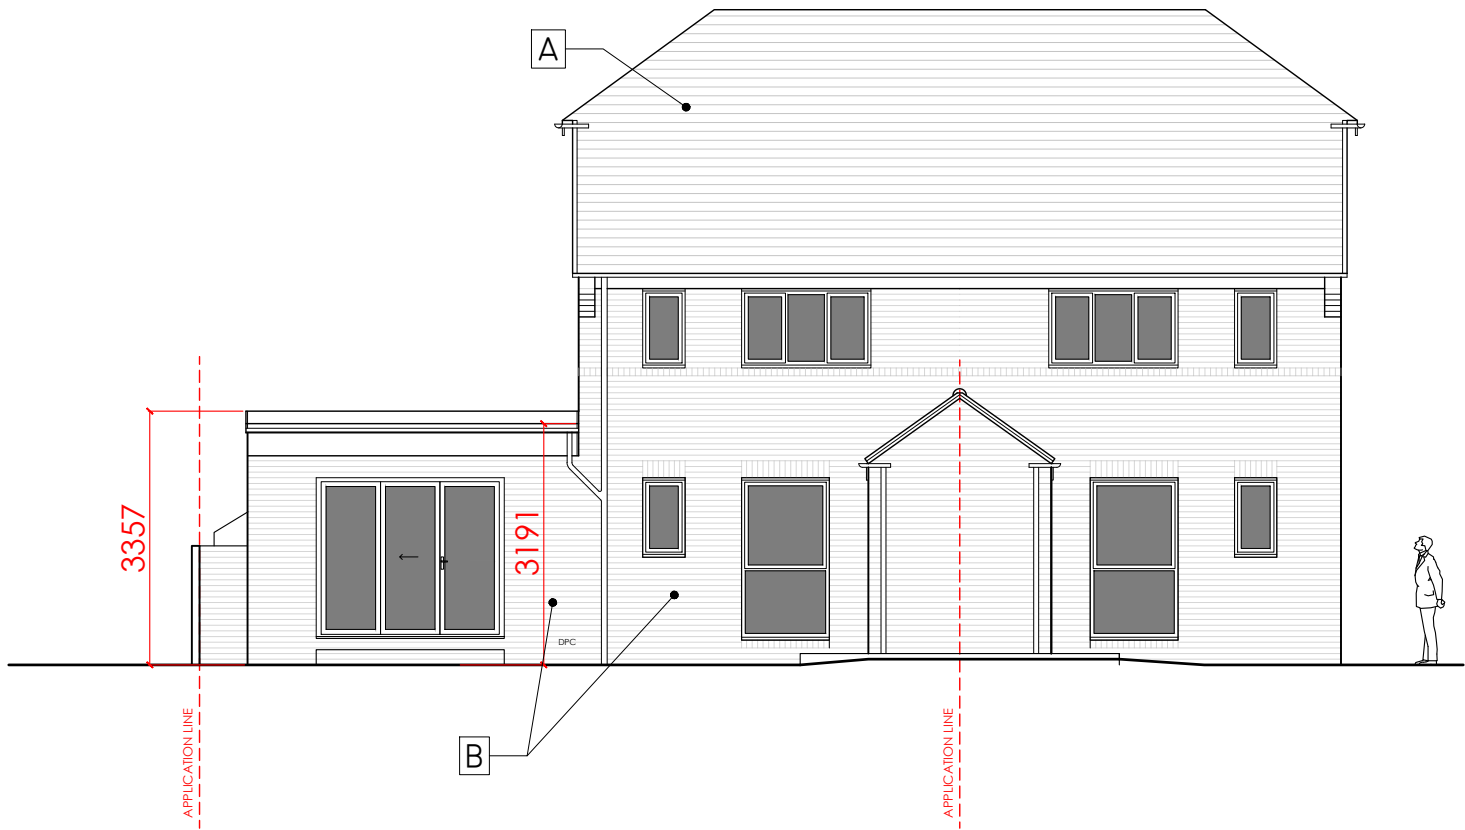

I. PROPOSED FRONT / STREET ELEVATION (E)

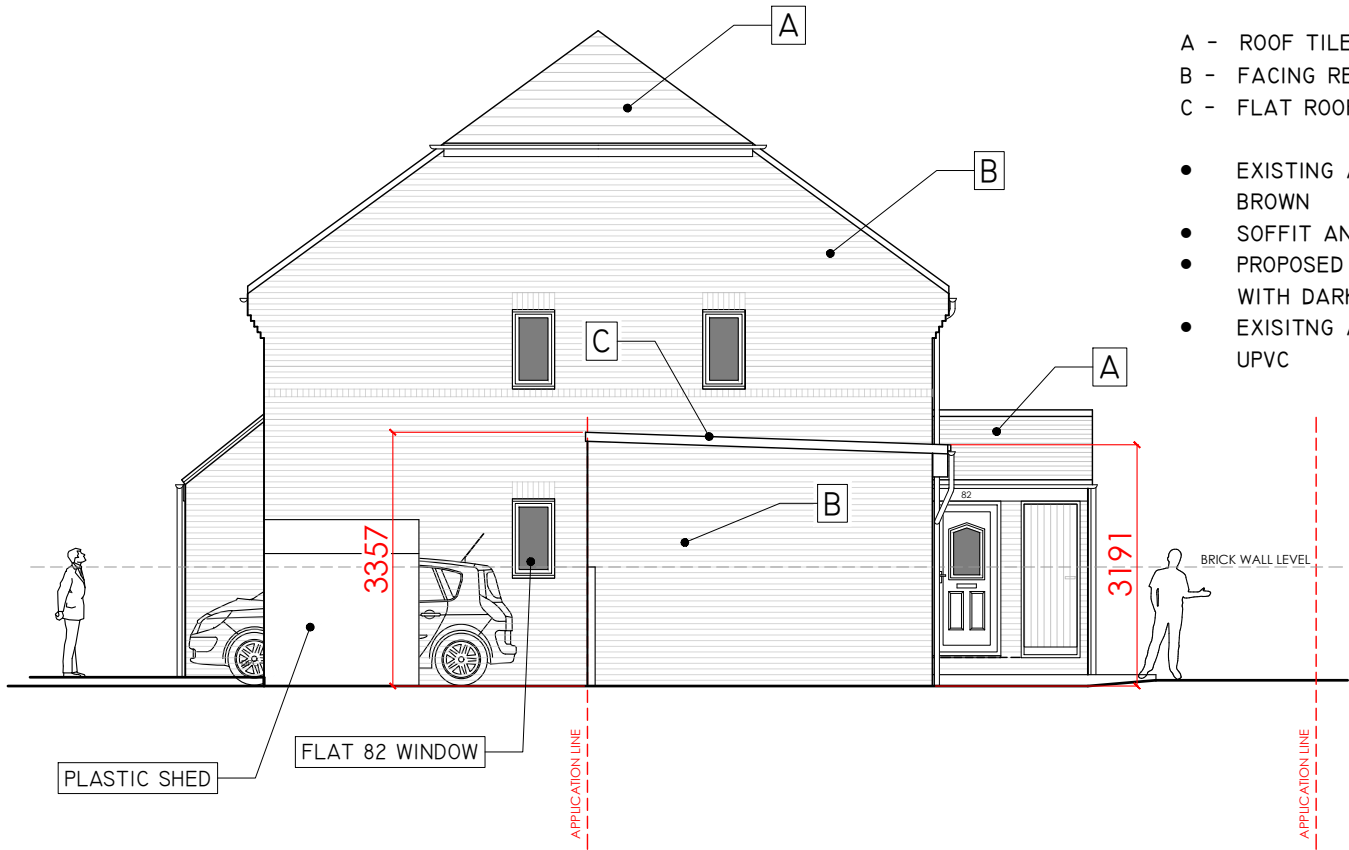

MATERIAL KEY:


- A - ROOF TILES
B - FACING RED BRICK (NEW TO MATCH EXISTING)
C - FLAT ROOF SINGLE PLY MEMBRANE - DARK GREY
- EXISTING AND PROPOSED WINDOWS AND DOORS - BROWN
 - SOFFIT AND FASCIA TO MATCH EXISTING
 - PROPOSED ROOF WINDOWS - ANTHRACITE TO BLEND IN WITH DARK ROOF FINISH
 - EXISTING AND PROPOSED RAINWATER GOODS - BLACK UPVC

2. PROPOSED SIDE (S) ELEVATION



3. PROPOSED REAR ELEVATION (N)

Scale 1:100

 

PROJECT
82 CANNOCK WAY
LOWER EARLEY, EARLEY
READING, RG6 4EF
TITLE
PROPOSED ELEVATIONS

STATUS
PLANNING
SCALE
1:100
DATE
30.06.25
DRAWN
KR
JOB/DRG NO
K250602/PI3
REV
-