

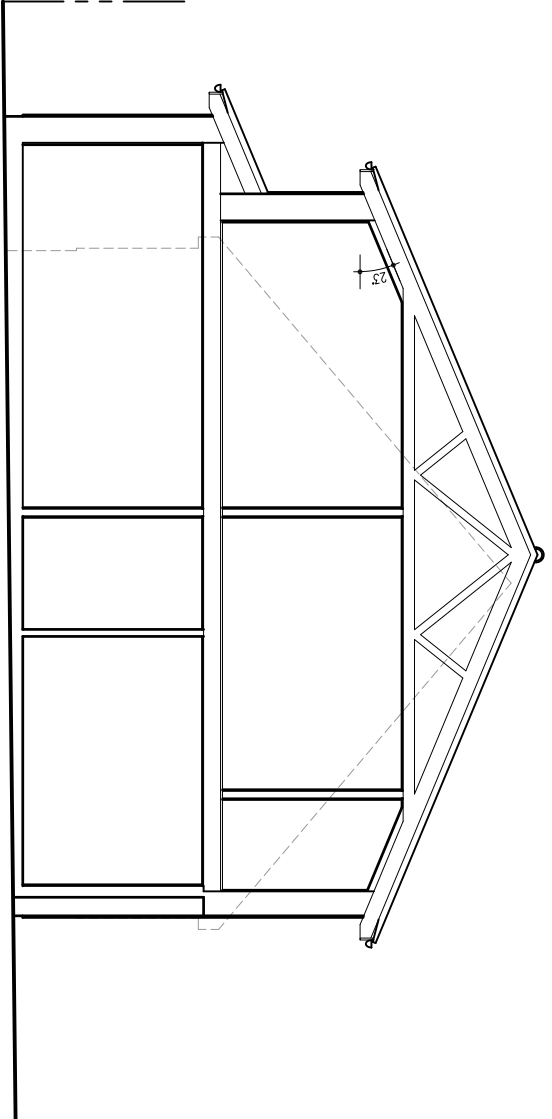
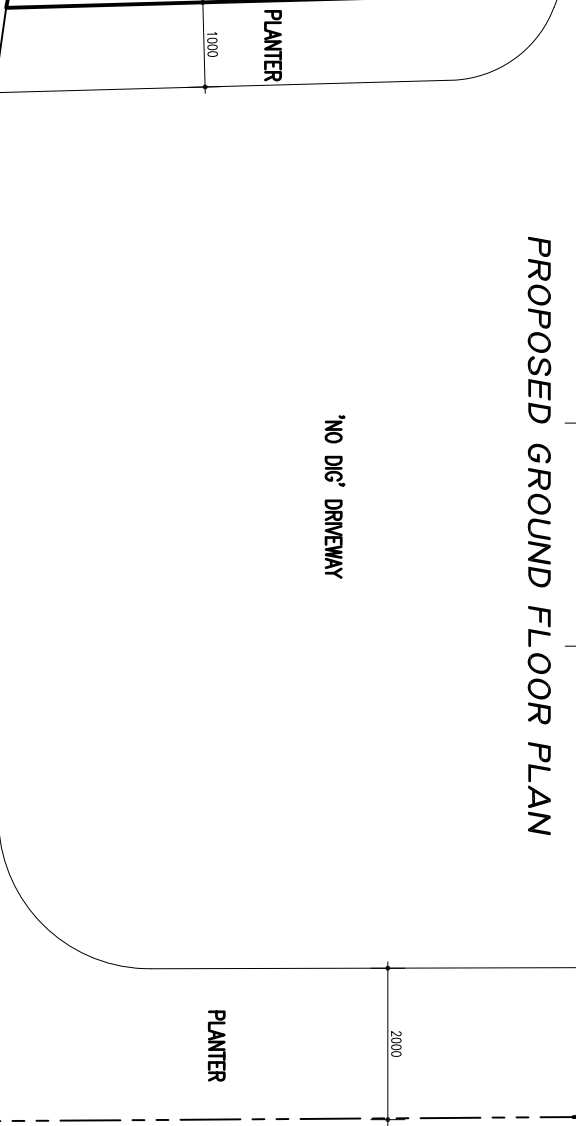
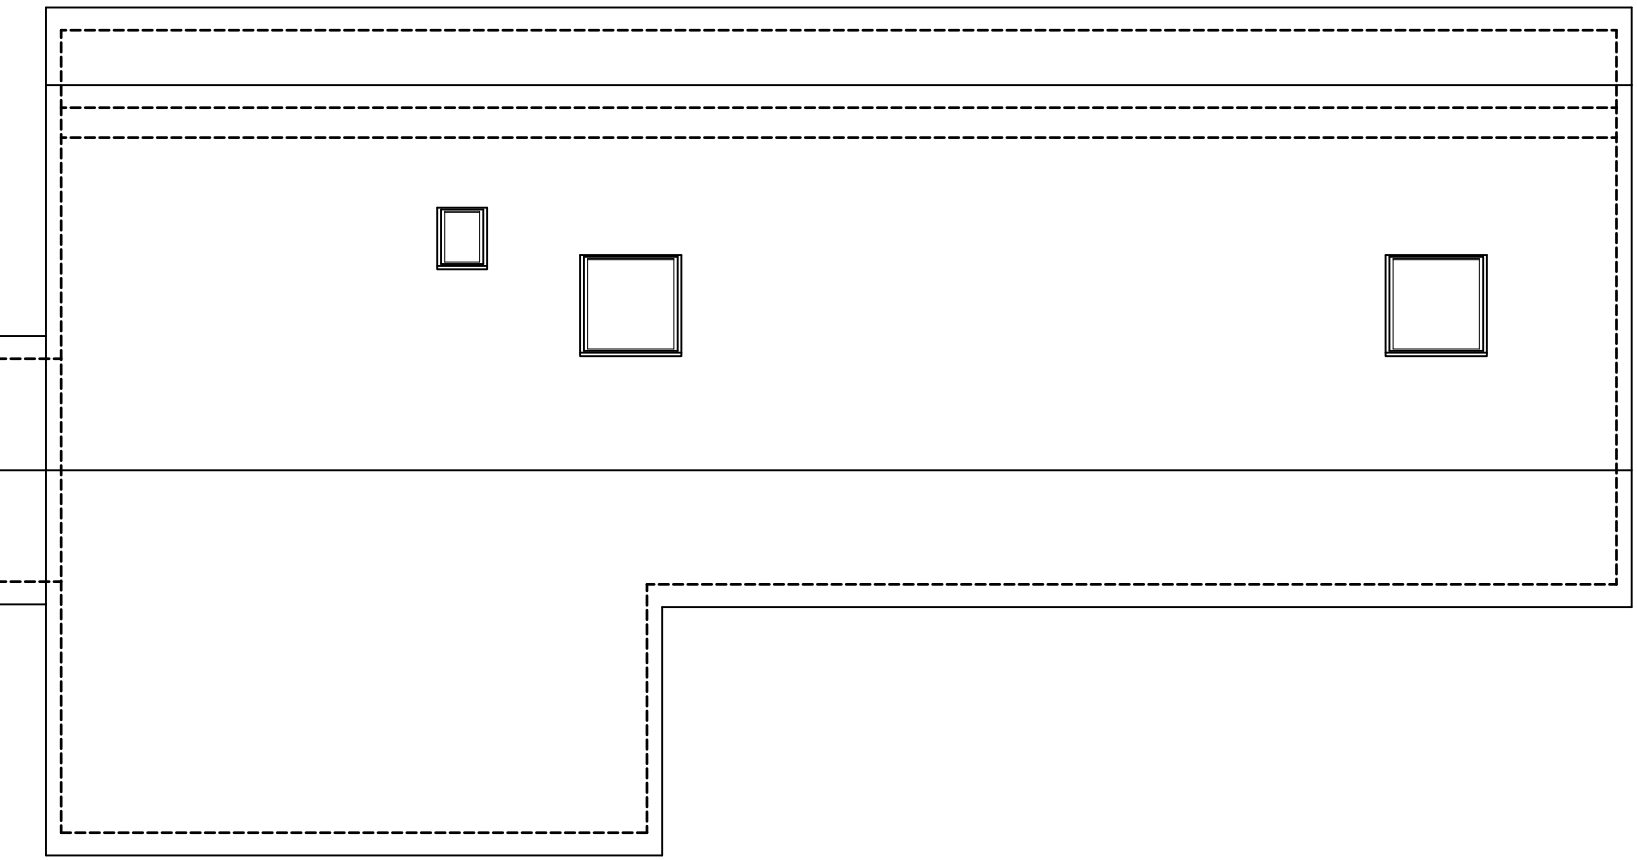
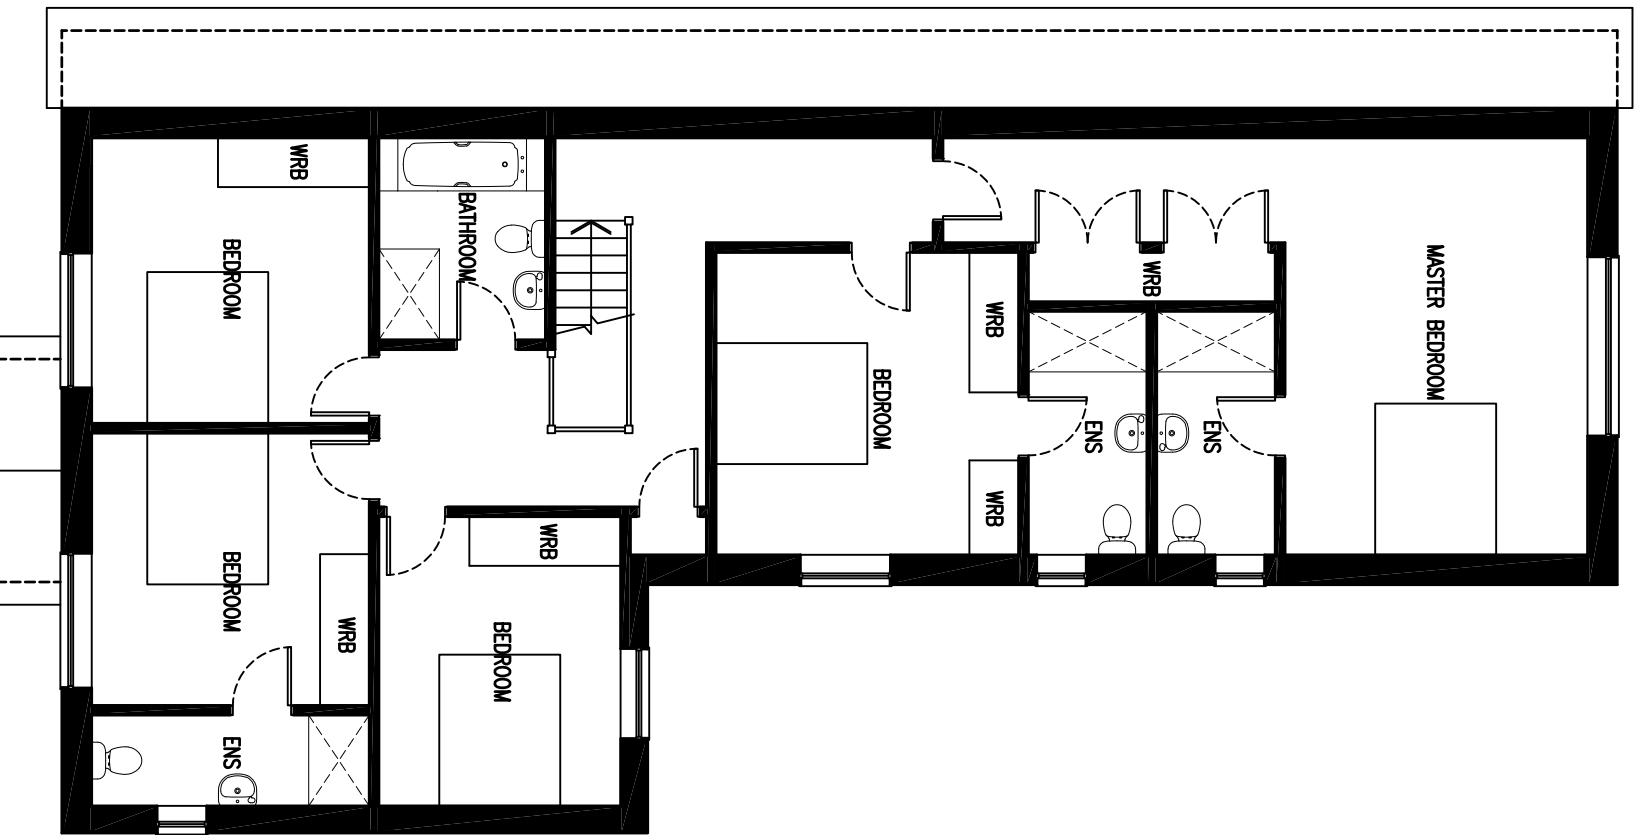
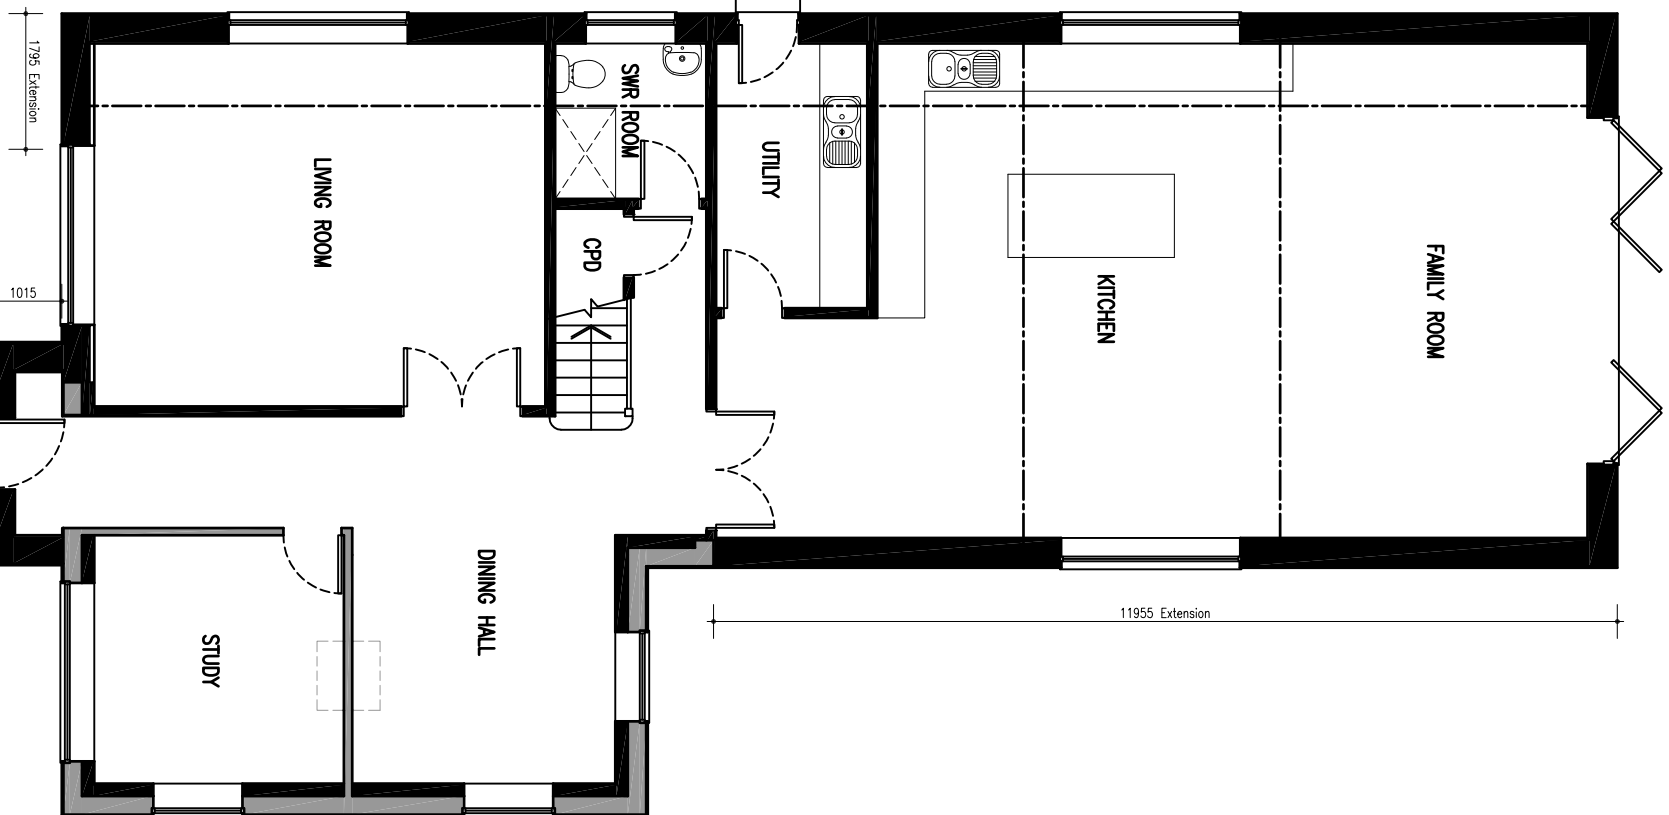
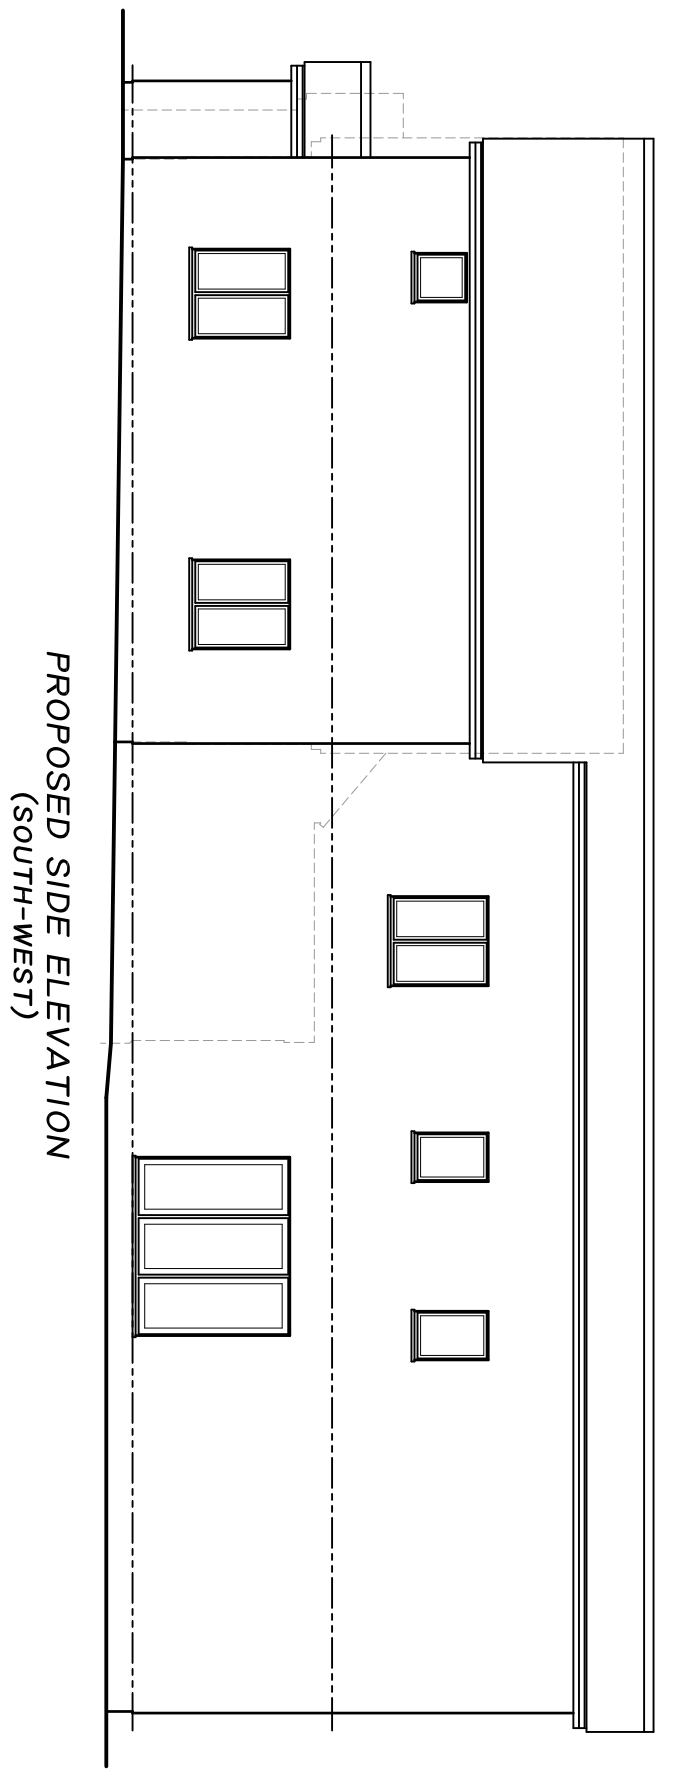
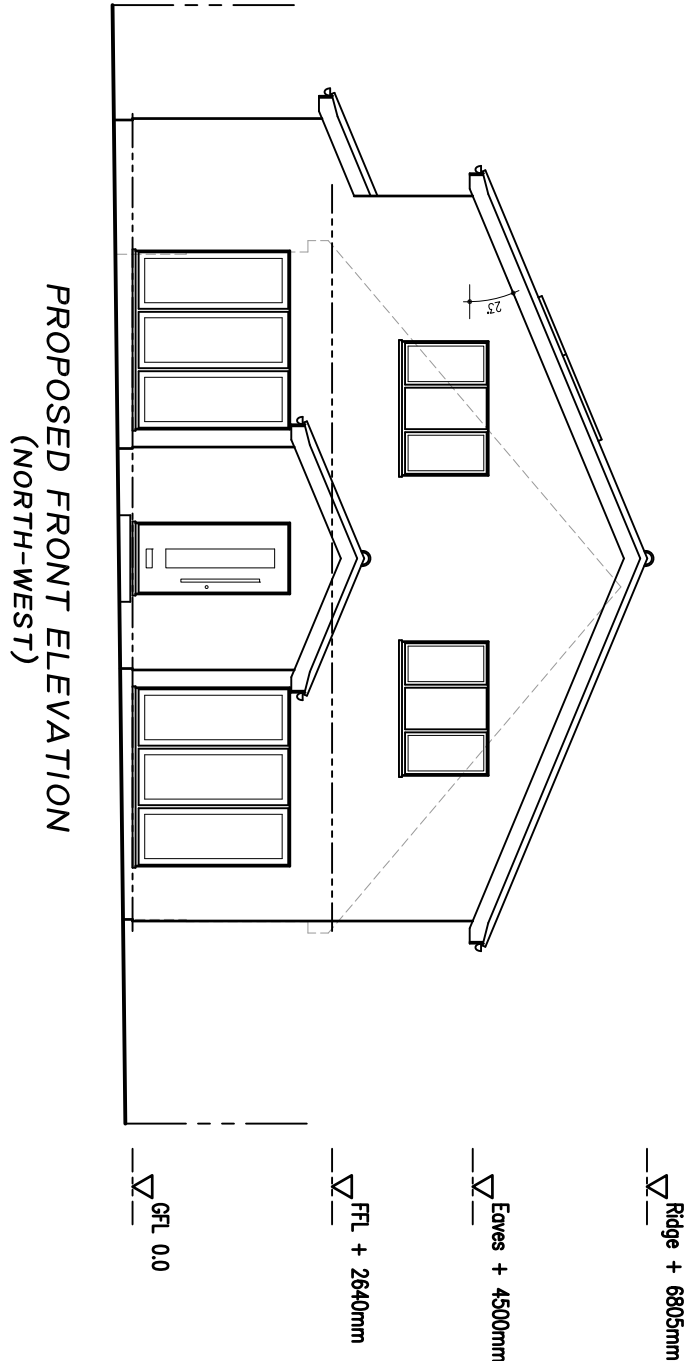


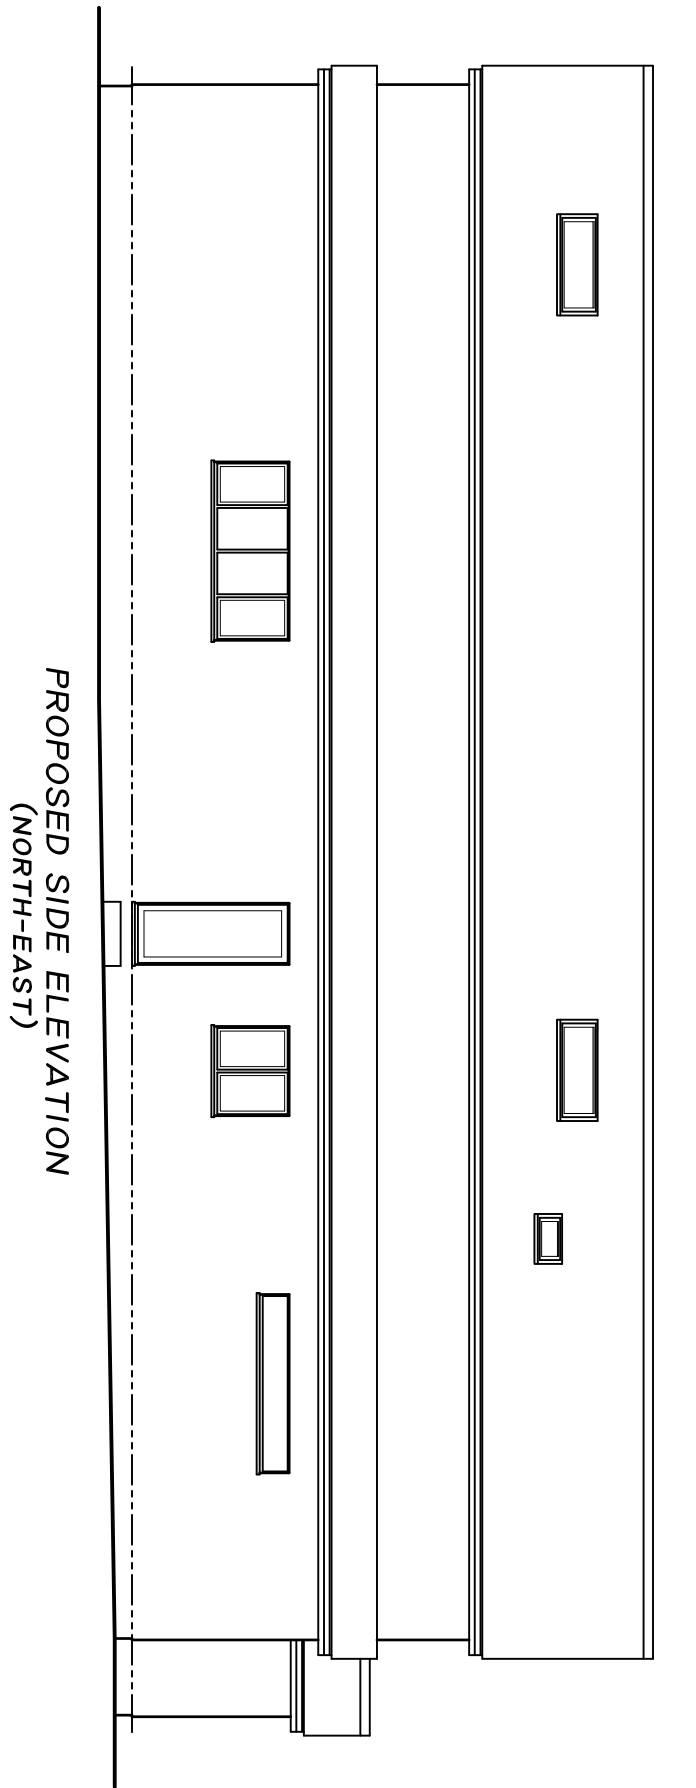

Windows - Double Glazed Aluminium in Appropriate Grey.
Roofing - Off White 45-Degree Self Colour Render System.
Cladding - North-East Elevation Only - Light Grey.
Tiles - Grey Interlocking Concrete to Suit 23° Roof Pitch.
Driveway - Permeable & Non-slippery.

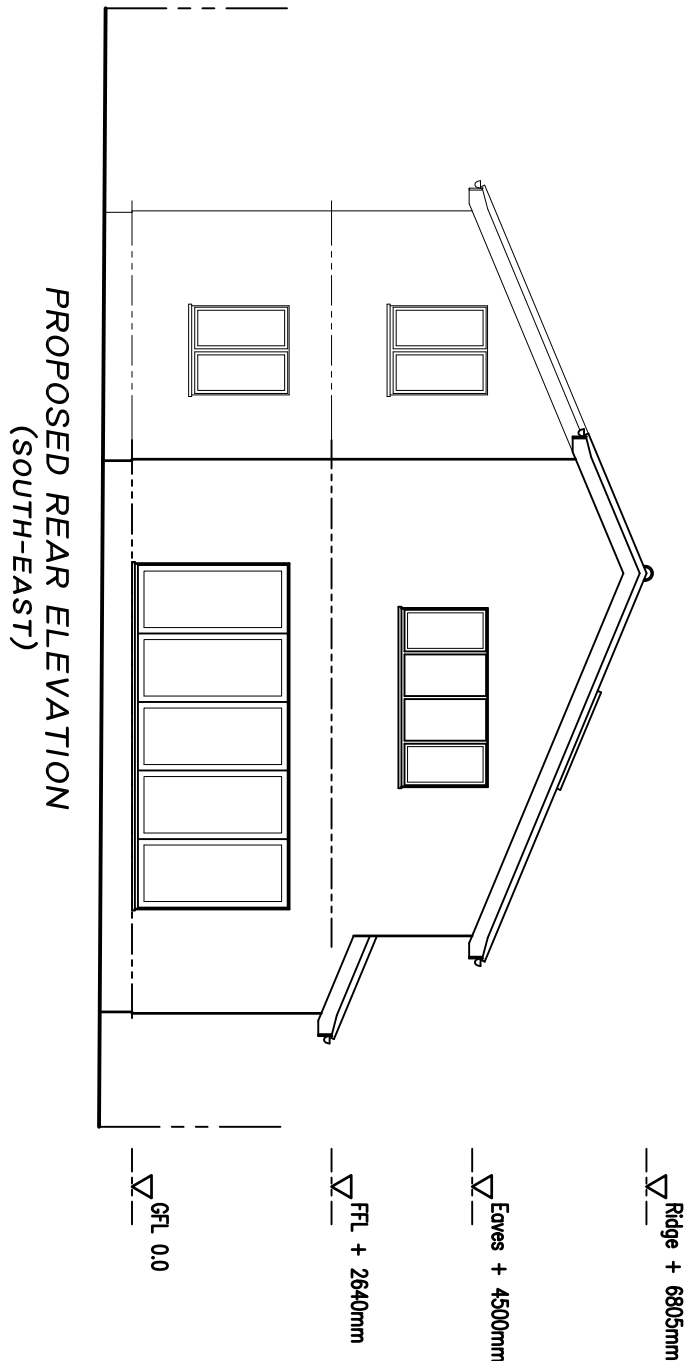

Barrie P Smith Ltd
Tel: 01344 309050
Mob: 07920 863332
email: barrie@barriepsmith.com

Planning Application

Drawing No: P432-0224/PA/002 Rev D

Project: 47 Simons Lane, Wokingham.
RG41 3HG.

Drawing Title: Proposed Plans & Elevations.
Proposed Extension & First Floor.

Client: Mr & Mrs Morgan

Drawn by: BPS

Checked by:

Scale: 1:100 @ A1

Date: 15/04/2024

Rev: Description:

Drawn by: Checked by:

D	16/03/24	Garage & Shed Drive Removed To Protect Tree Roots.	BPS
C	04/03/24	Front Driveway Edge Moved Away From Boundary To Allow For Retention of Tree.	BPS
B	20/03/24	Driveway Resurfaced To Allow For Retention of Tree.	BPS
A	15/07/24	Boundary Lines From Top Survey Indicated & Garage Redesign.	BPS