


20 metres



A3

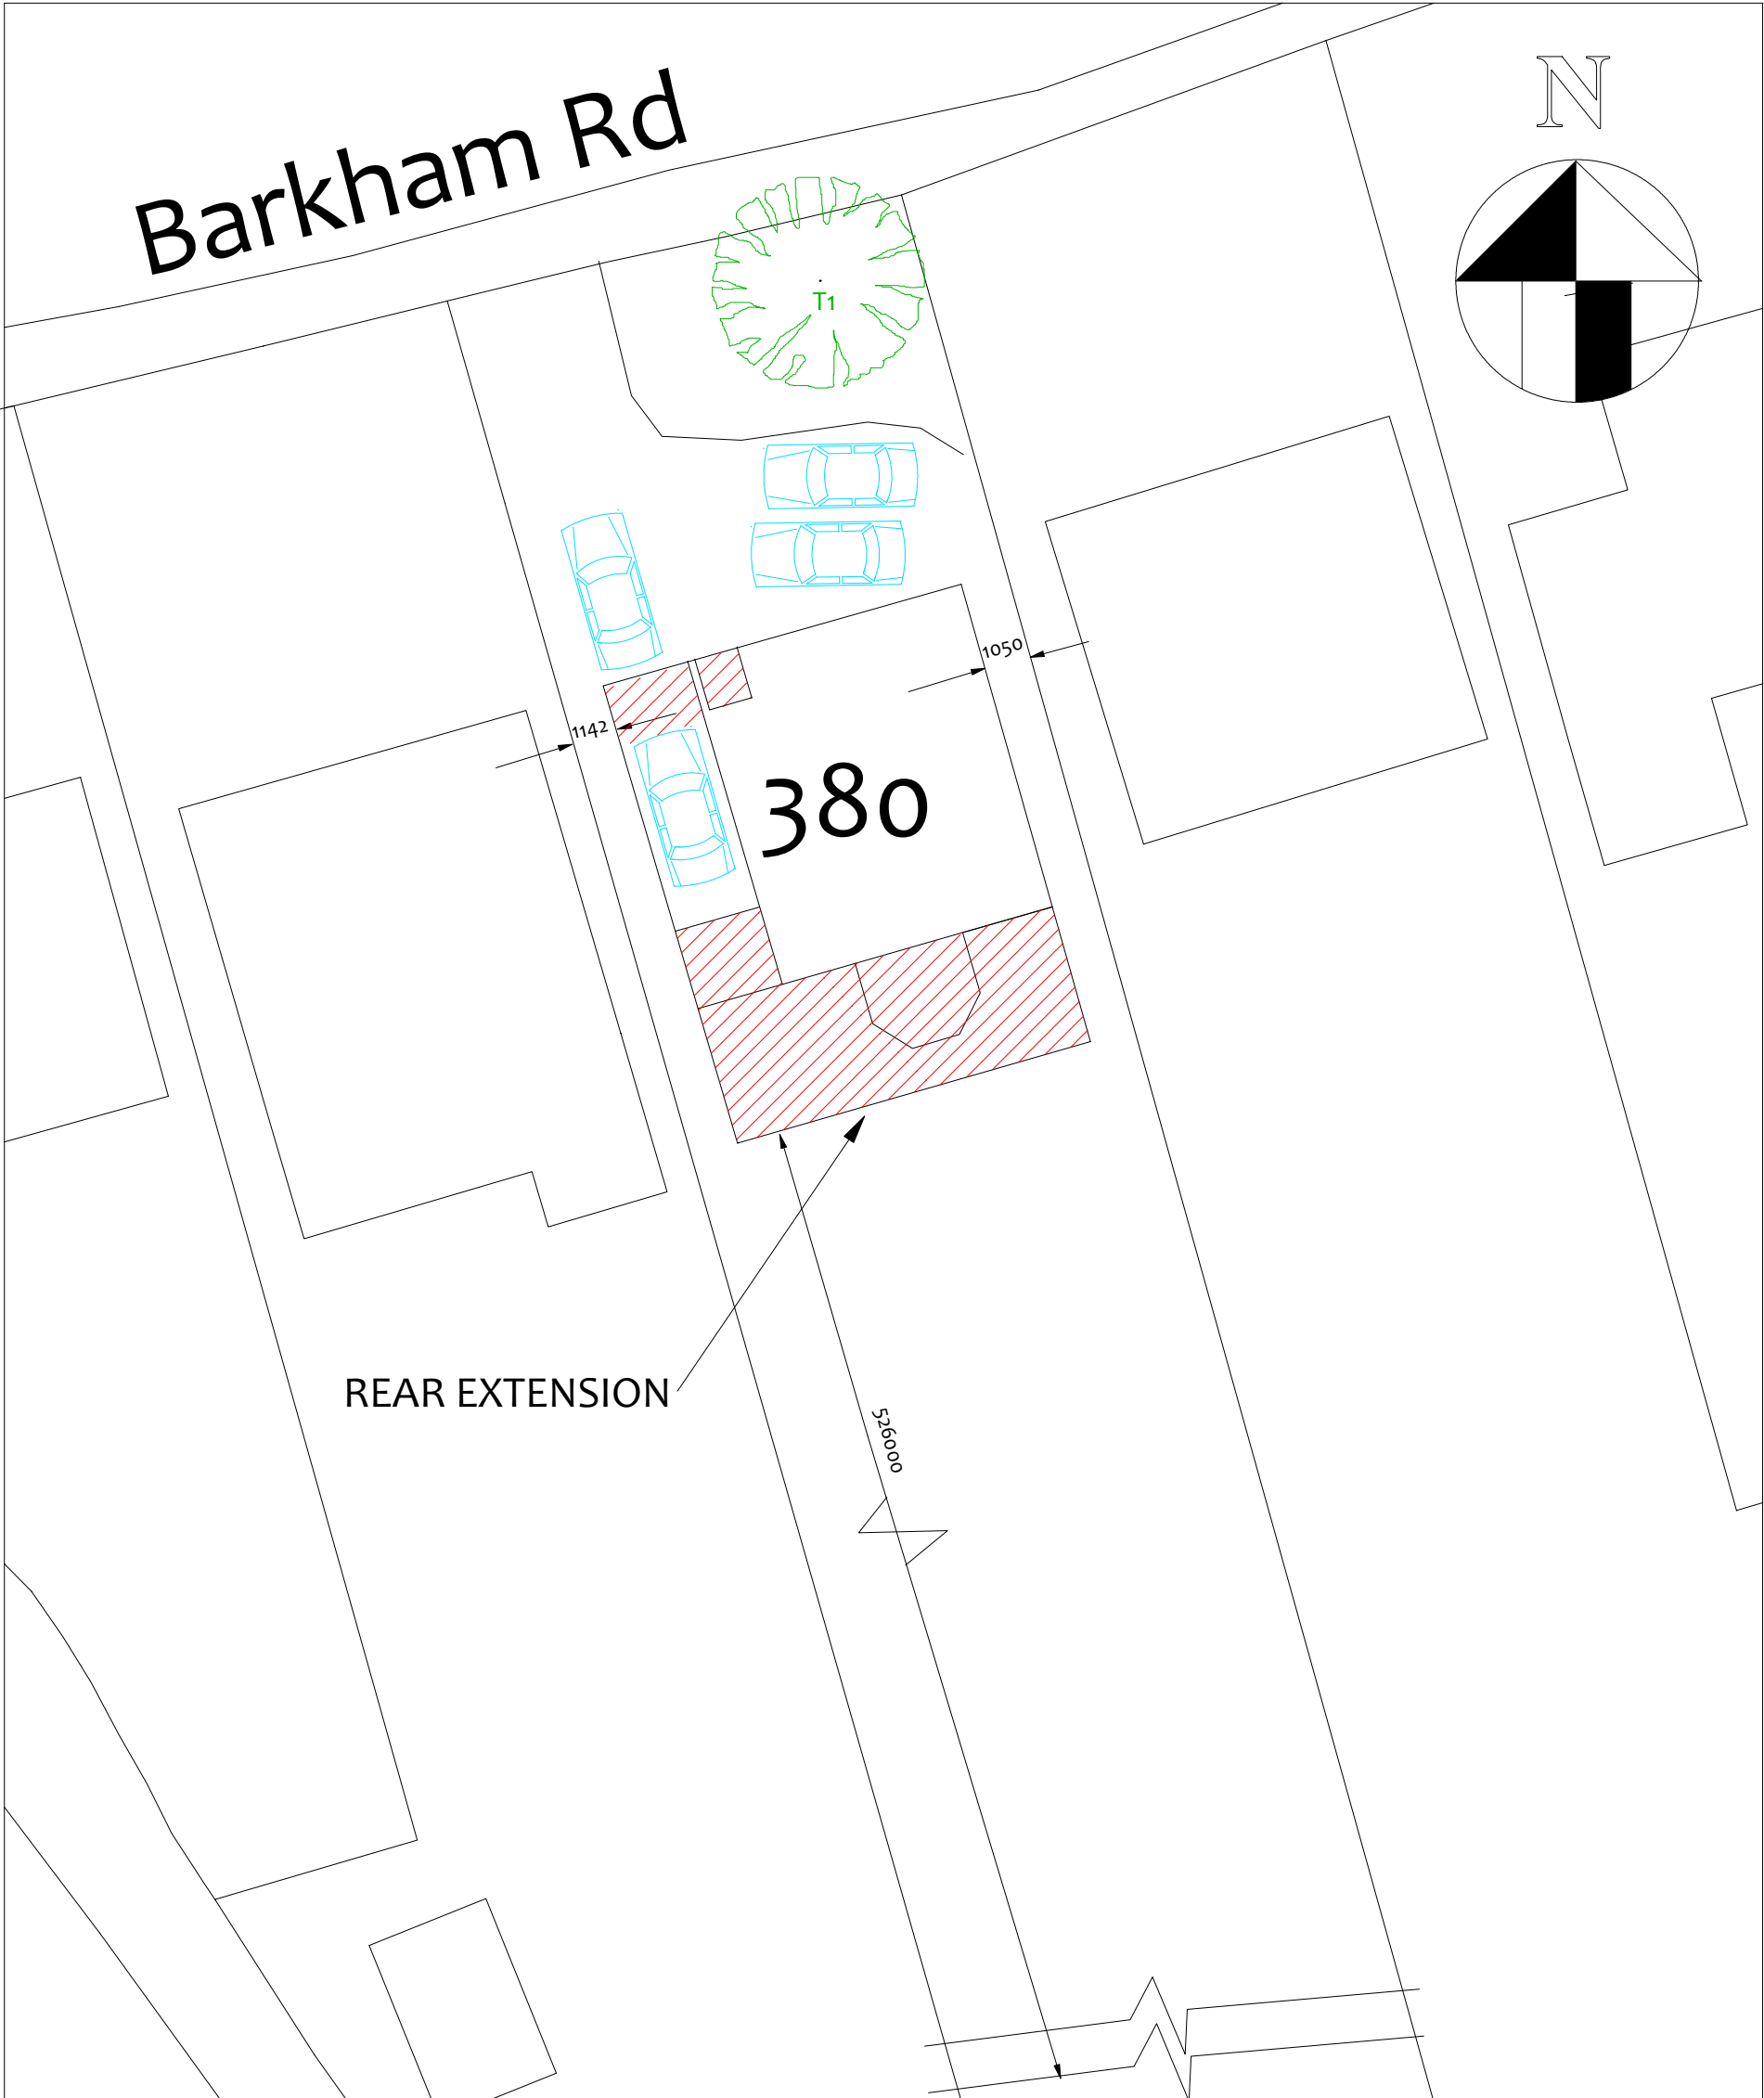

Serial number: 98770

Crown copyright and database right 2016
Ordnance Survey licence 100048957
Reproduction in whole or in part is prohibited
without the prior permission of Ordnance Survey

Project Proposed single storey rear extension, part garage conversion + front and garage door relocation at 380 Barkham Rd RG41 4DL		Client Mr and Mrs Steedman	
Drawing title Site Plan		Scale :1:200	Date: November 2024
		Drg No	3219-210