



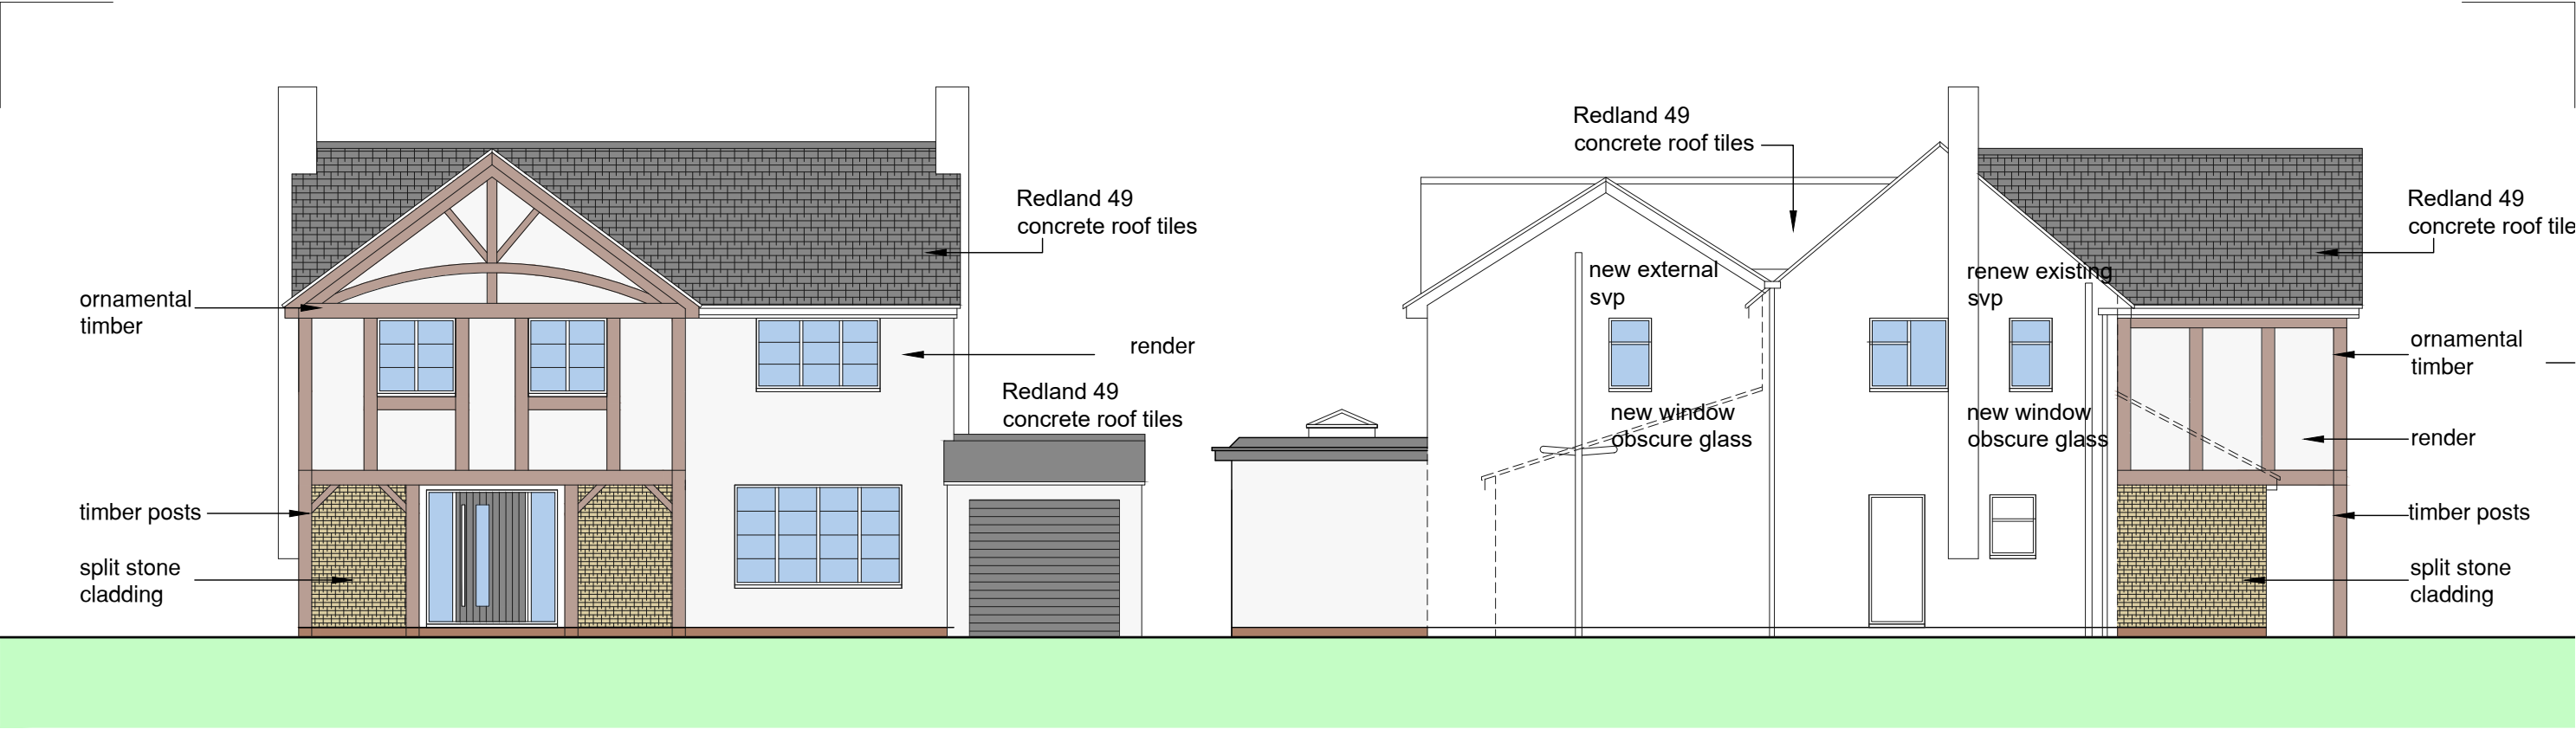

front elevation

side elevation

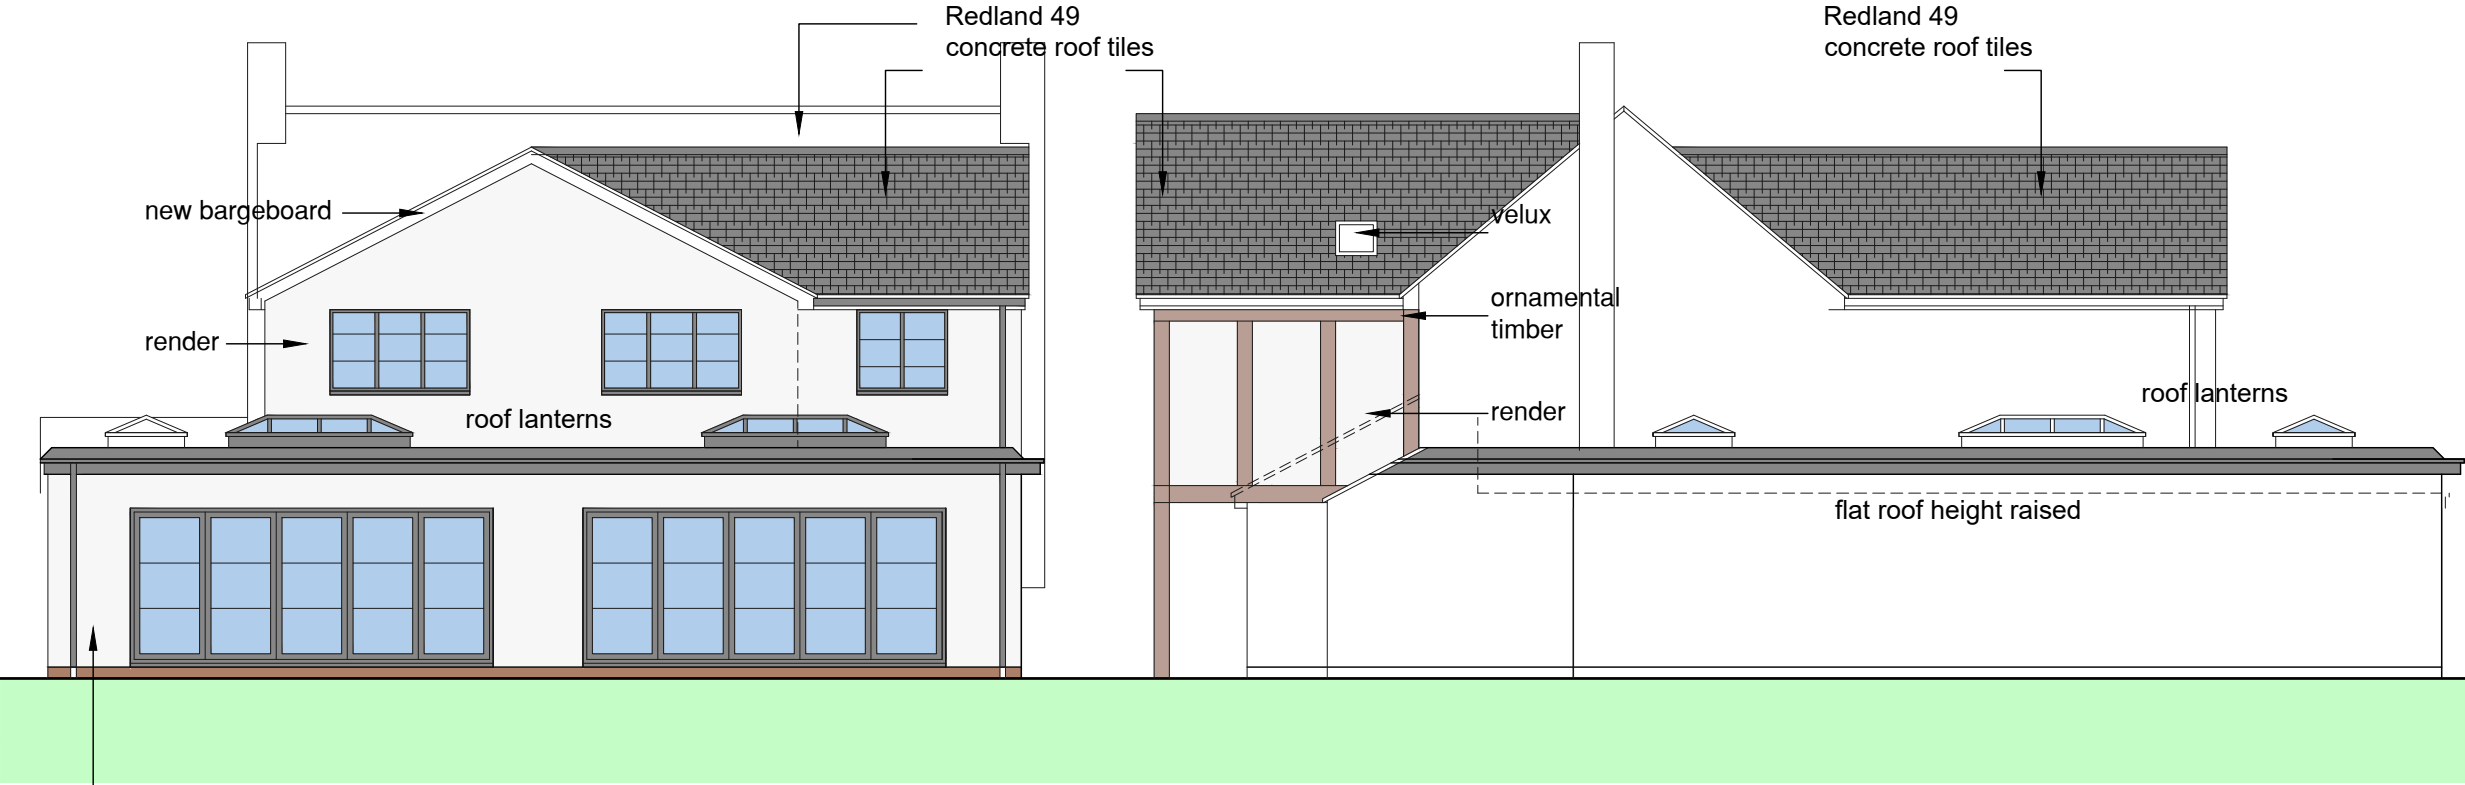

rear elevation

side elevation

B	Velux added to side elevation	mw 26.07.24
A	External svp added to side elevation	mw 28.05.24
Revision		Date

Wychwood
Thompsons Lane
Denmead
Hampshire
PO7 6NB
T: 07941 573934
E: malcolm.w@m2architecture.com

Client **Mr & Mrs Wilkes**

Project **31 St Patrick's Avenue
Charvil**

Drawing Title **Elevations**

Scale **1:100@A3** Drawn **mw**

Date **11.07.23** Checked

Project Number **2307**

Drawing No **BR2202** Revision **B**

This drawing is copyright of the architect & must not be reproduced without permission. Any discrepancies should be reported to the architect.

