

DRAWINGS ISSUED - ISSUE				
Sheet Number	Sheet Name	Date Issued	Rev	Rev. Date
DPM 4022 / 00	Drawing Issue Register	Sept 2025	A	22/09/25
DPM 4022 / 01	Site Location Plan	Sept 2025		
DPM 4022 / 02	Existing Site Plan	Sept 2025		
DPM 4022 / 03	Proposed Site Plan	Sept 2025	A	22/09/25
DPM 4022 / 04	Carport Setting Out	Aug 2025	A	22/09/25
DPM 4022 / 05	Proposed Car Port Elevations	Sept 2025	A	22/09/25
DPM 4022 / 06	Car Parking Provison	Sept 2025	A	22/09/25

Drawing Issue
Register

Broom House,
Maidenhead Road,
Wokingham



Steven Docker
Associates

Park House, Parkway, Holmes Chapel, Cheshire, CW4 7BA


01477 544499
f t @ in

info@stevendocker.co.uk
www.stevendocker.co.uk




Crown copyright and data rights 2023 OS License 100018971

PLANNING DRAWING

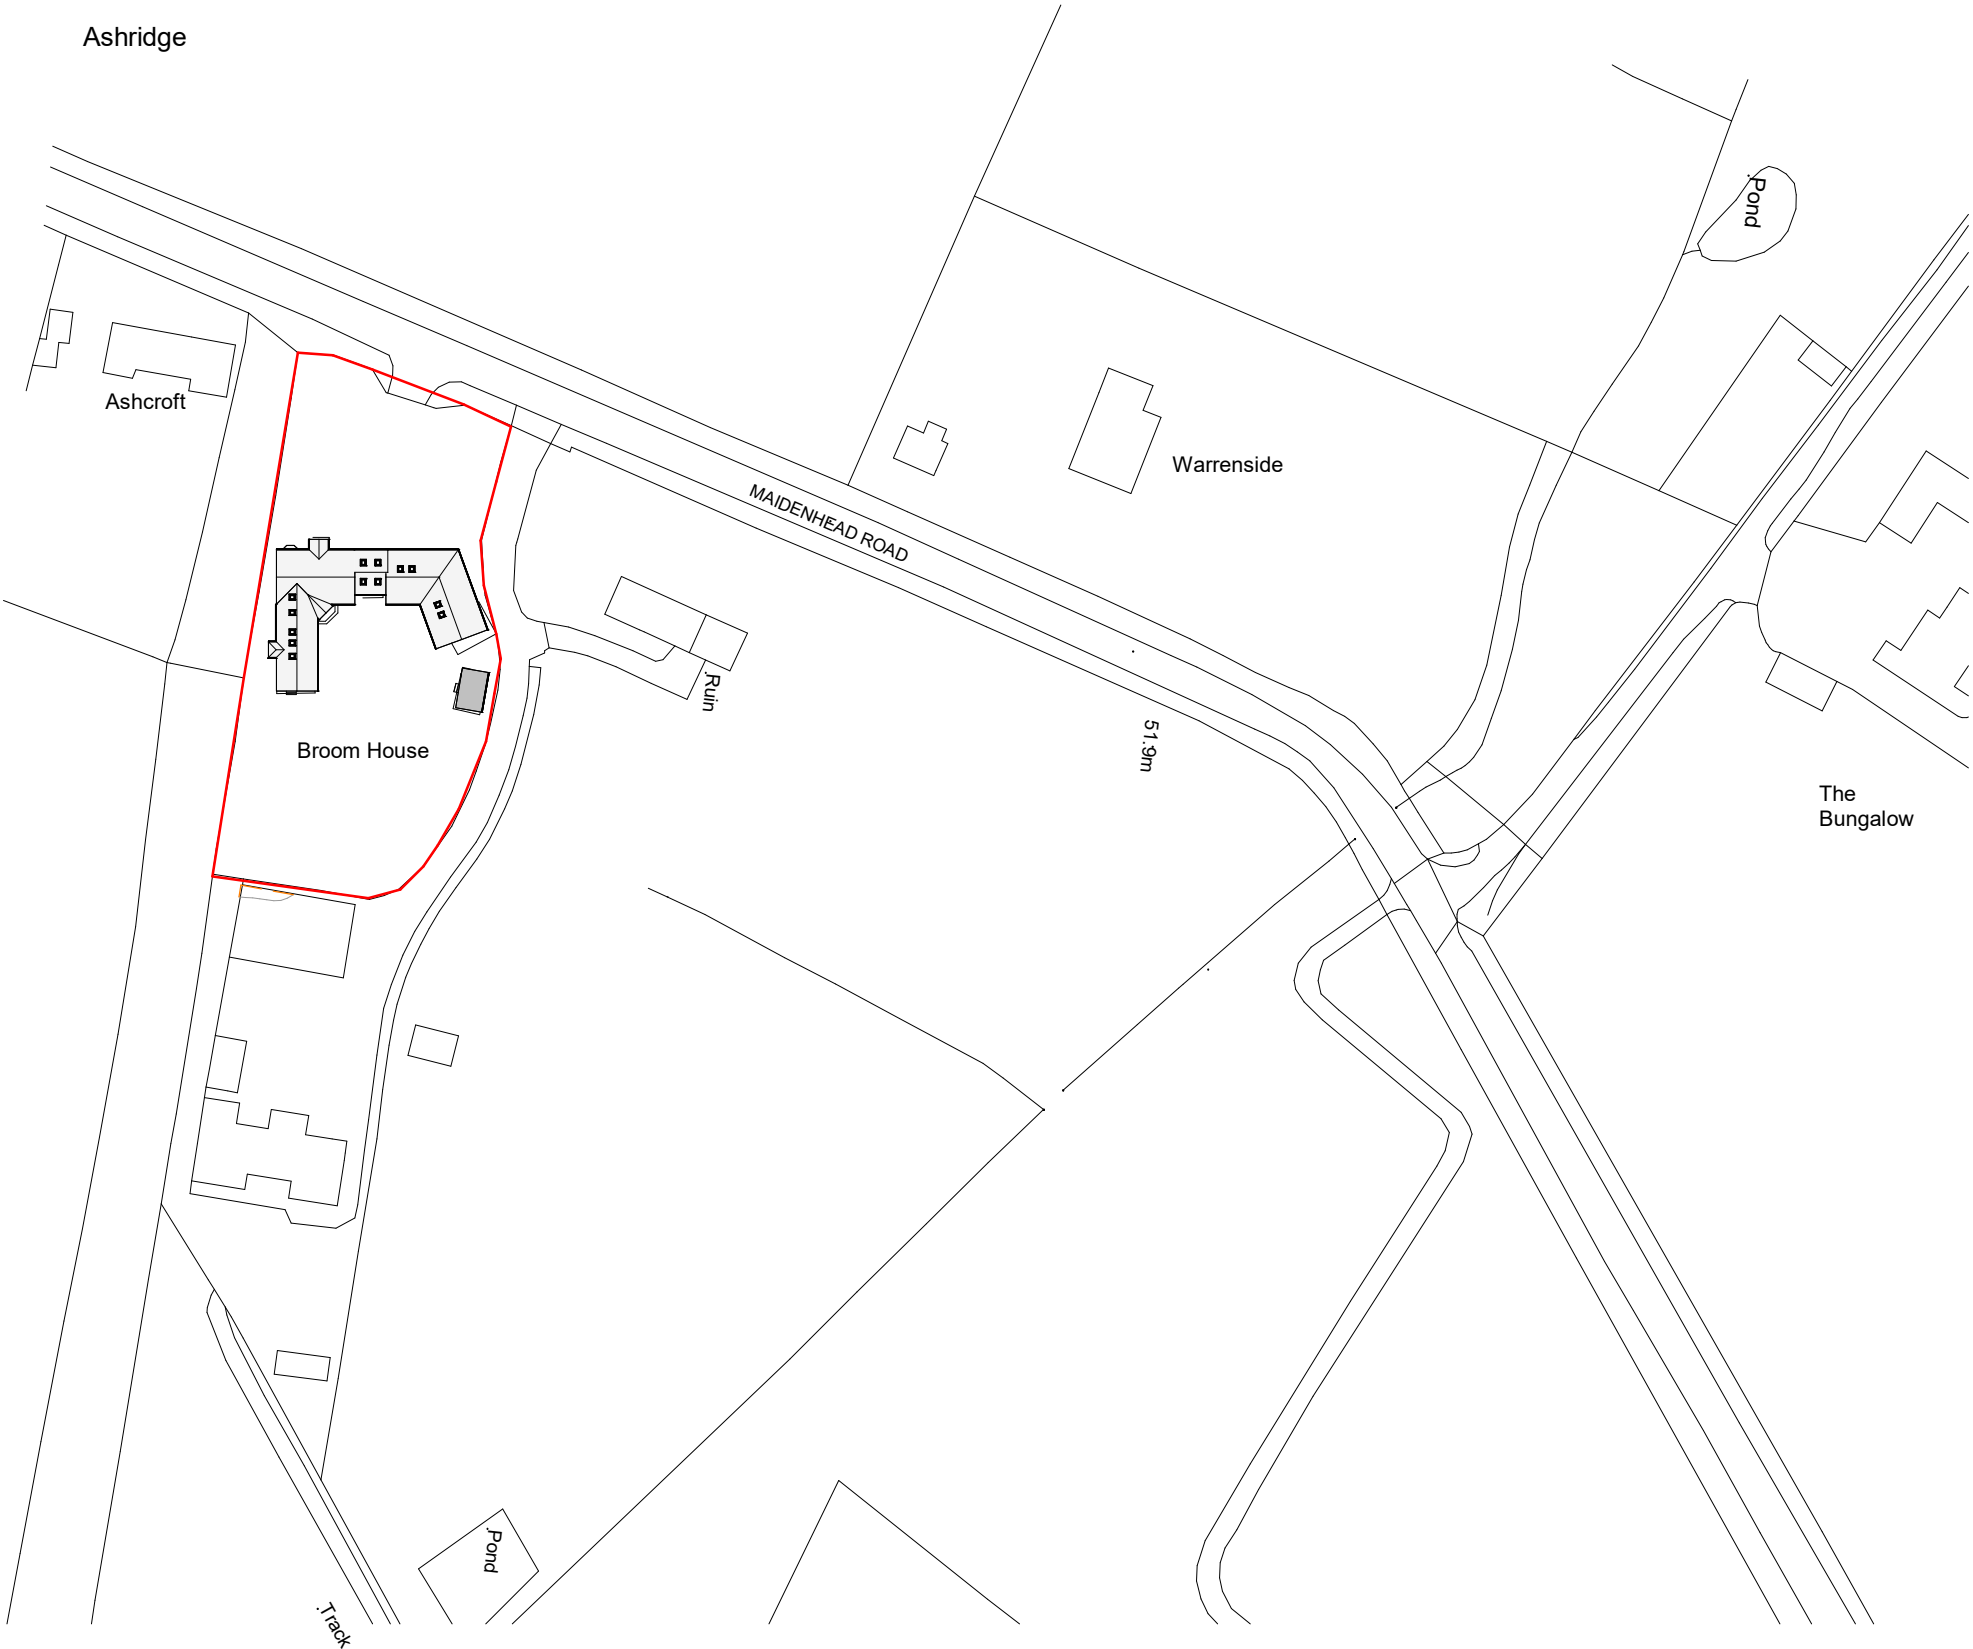


Applicant Finn Beadon (acting by his Deputies Ruth Meyer & Alexander Wright)		
Address Broom House, Maidenhead Road, Wokingham		
Drawing Site Location Plan		
Drawn by RS	Checked by JPC	Date Sept 2025
Drawing No DPM 4022 / 01	Rev	Scale 1 : 1250
		Size A3
COPYRIGHT This Drawing, design proposal and its content are protected by copyright and can only be used under license and with the expressed authority of Steven Docker Associates.		

LOCATION PLAN
1 : 1250

 

PLANNING DRAWING

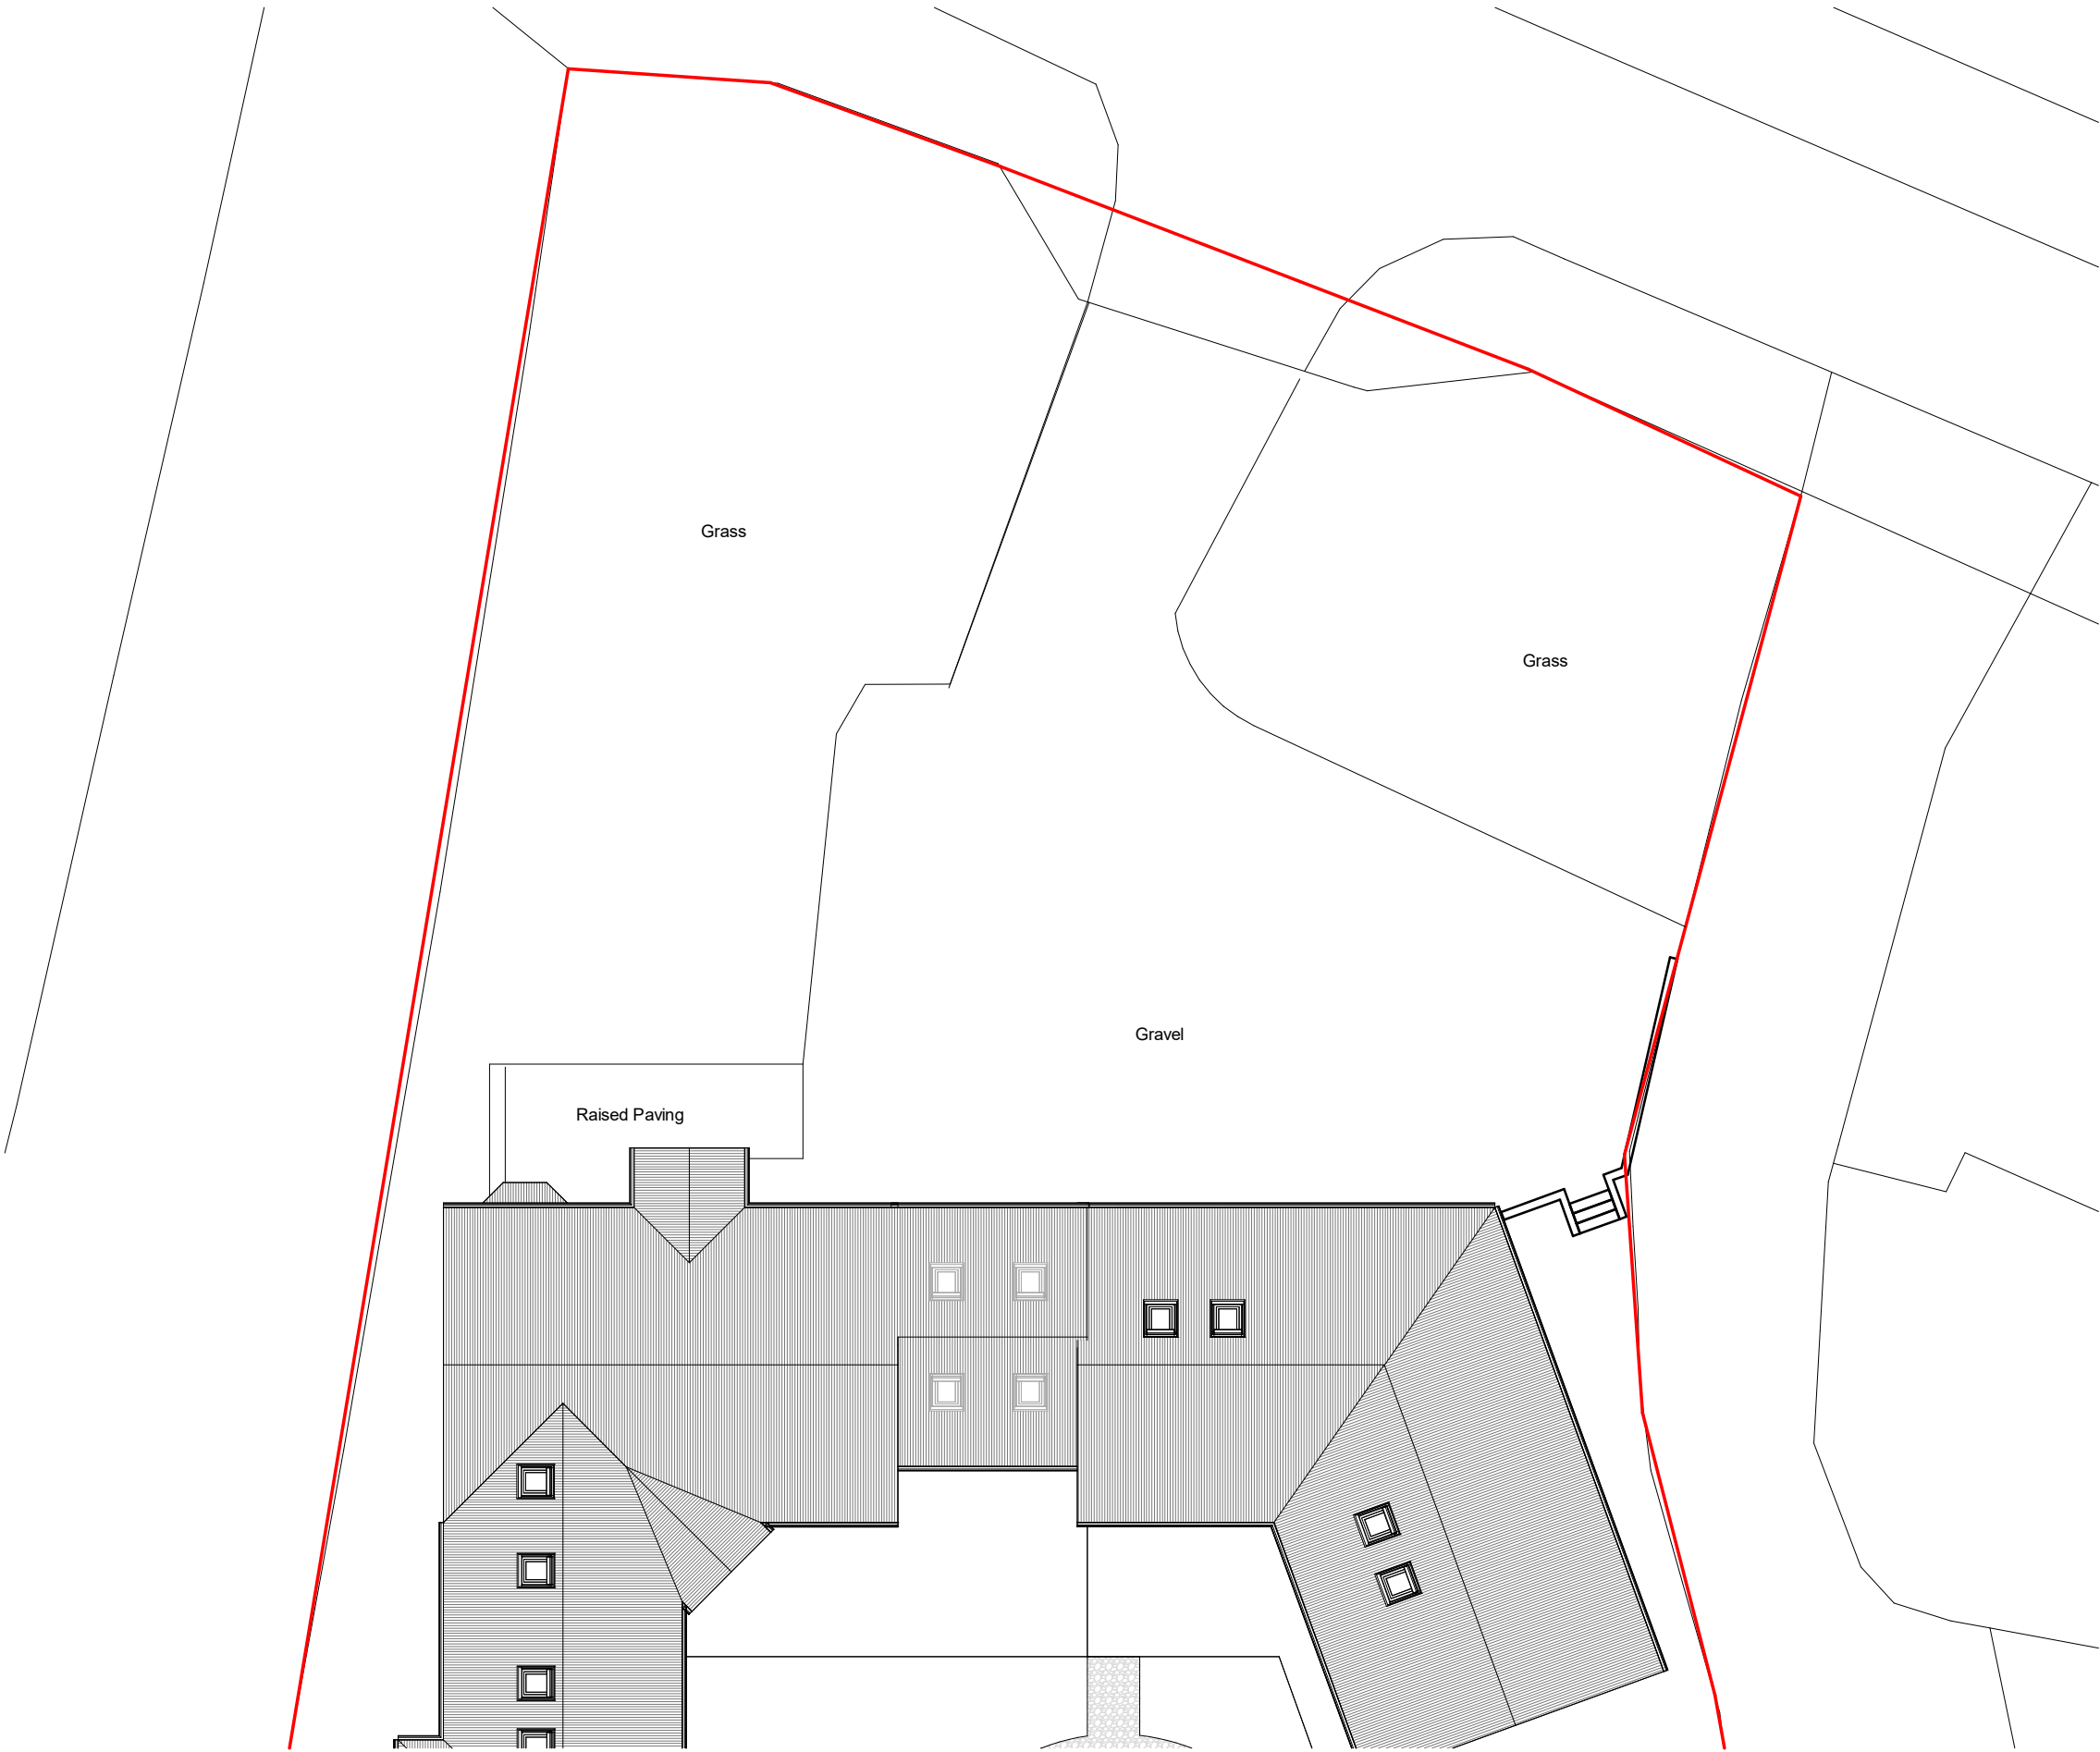

Applicant Finn Beadon (acting by his Deputies Ruth Meyer & Alexander Wright)		
Address Broom House, Maidenhead Road, Wokingham		
Drawing Existing Site Plan		
Drawn by RS	Checked by JPC	Date Sept 2025
Drawing No DPM 4022 / 02	Rev	Scale 1 : 200
		Size A3
COPYRIGHT This Drawing, design proposal and its content are protected by copyright and can only be used under license and with the expressed authority of Steven Docker Associates.		




Park House, Parkway, Holmes Chapel, Cheshire, CW4 7BA

01477 544499
f t i in

info@stevendocker.co.uk
www.stevendocker.co.uk

Existing Site Plan
1 : 200

 

PLANNING DRAWING



A Car port orientation amended 22/09/25

Applicant Finn Beadon (acting by his Deputies Ruth Meyer & Alexander Wright)		
Address Broom House, Maidenhead Road, Wokingham		
Drawing Proposed Site Plan		
Drawn by RS	Checked by JPC	Date Sept 2025
Drawing No DPM 4022 / 03	Rev A	Scale 1 : 200
		Size A3
COPYRIGHT This Drawing, design proposal and its content are protected by copyright and can only be used under license and with the expressed authority of Steven Docker Associates.		




Park House, Parkway, Holmes Chapel, Cheshire, CW4 7BA

01477 544499
info@stevendocker.co.uk
www.stevendocker.co.uk




Proposed Site Plan
1 : 200



 

PLANNING DRAWING

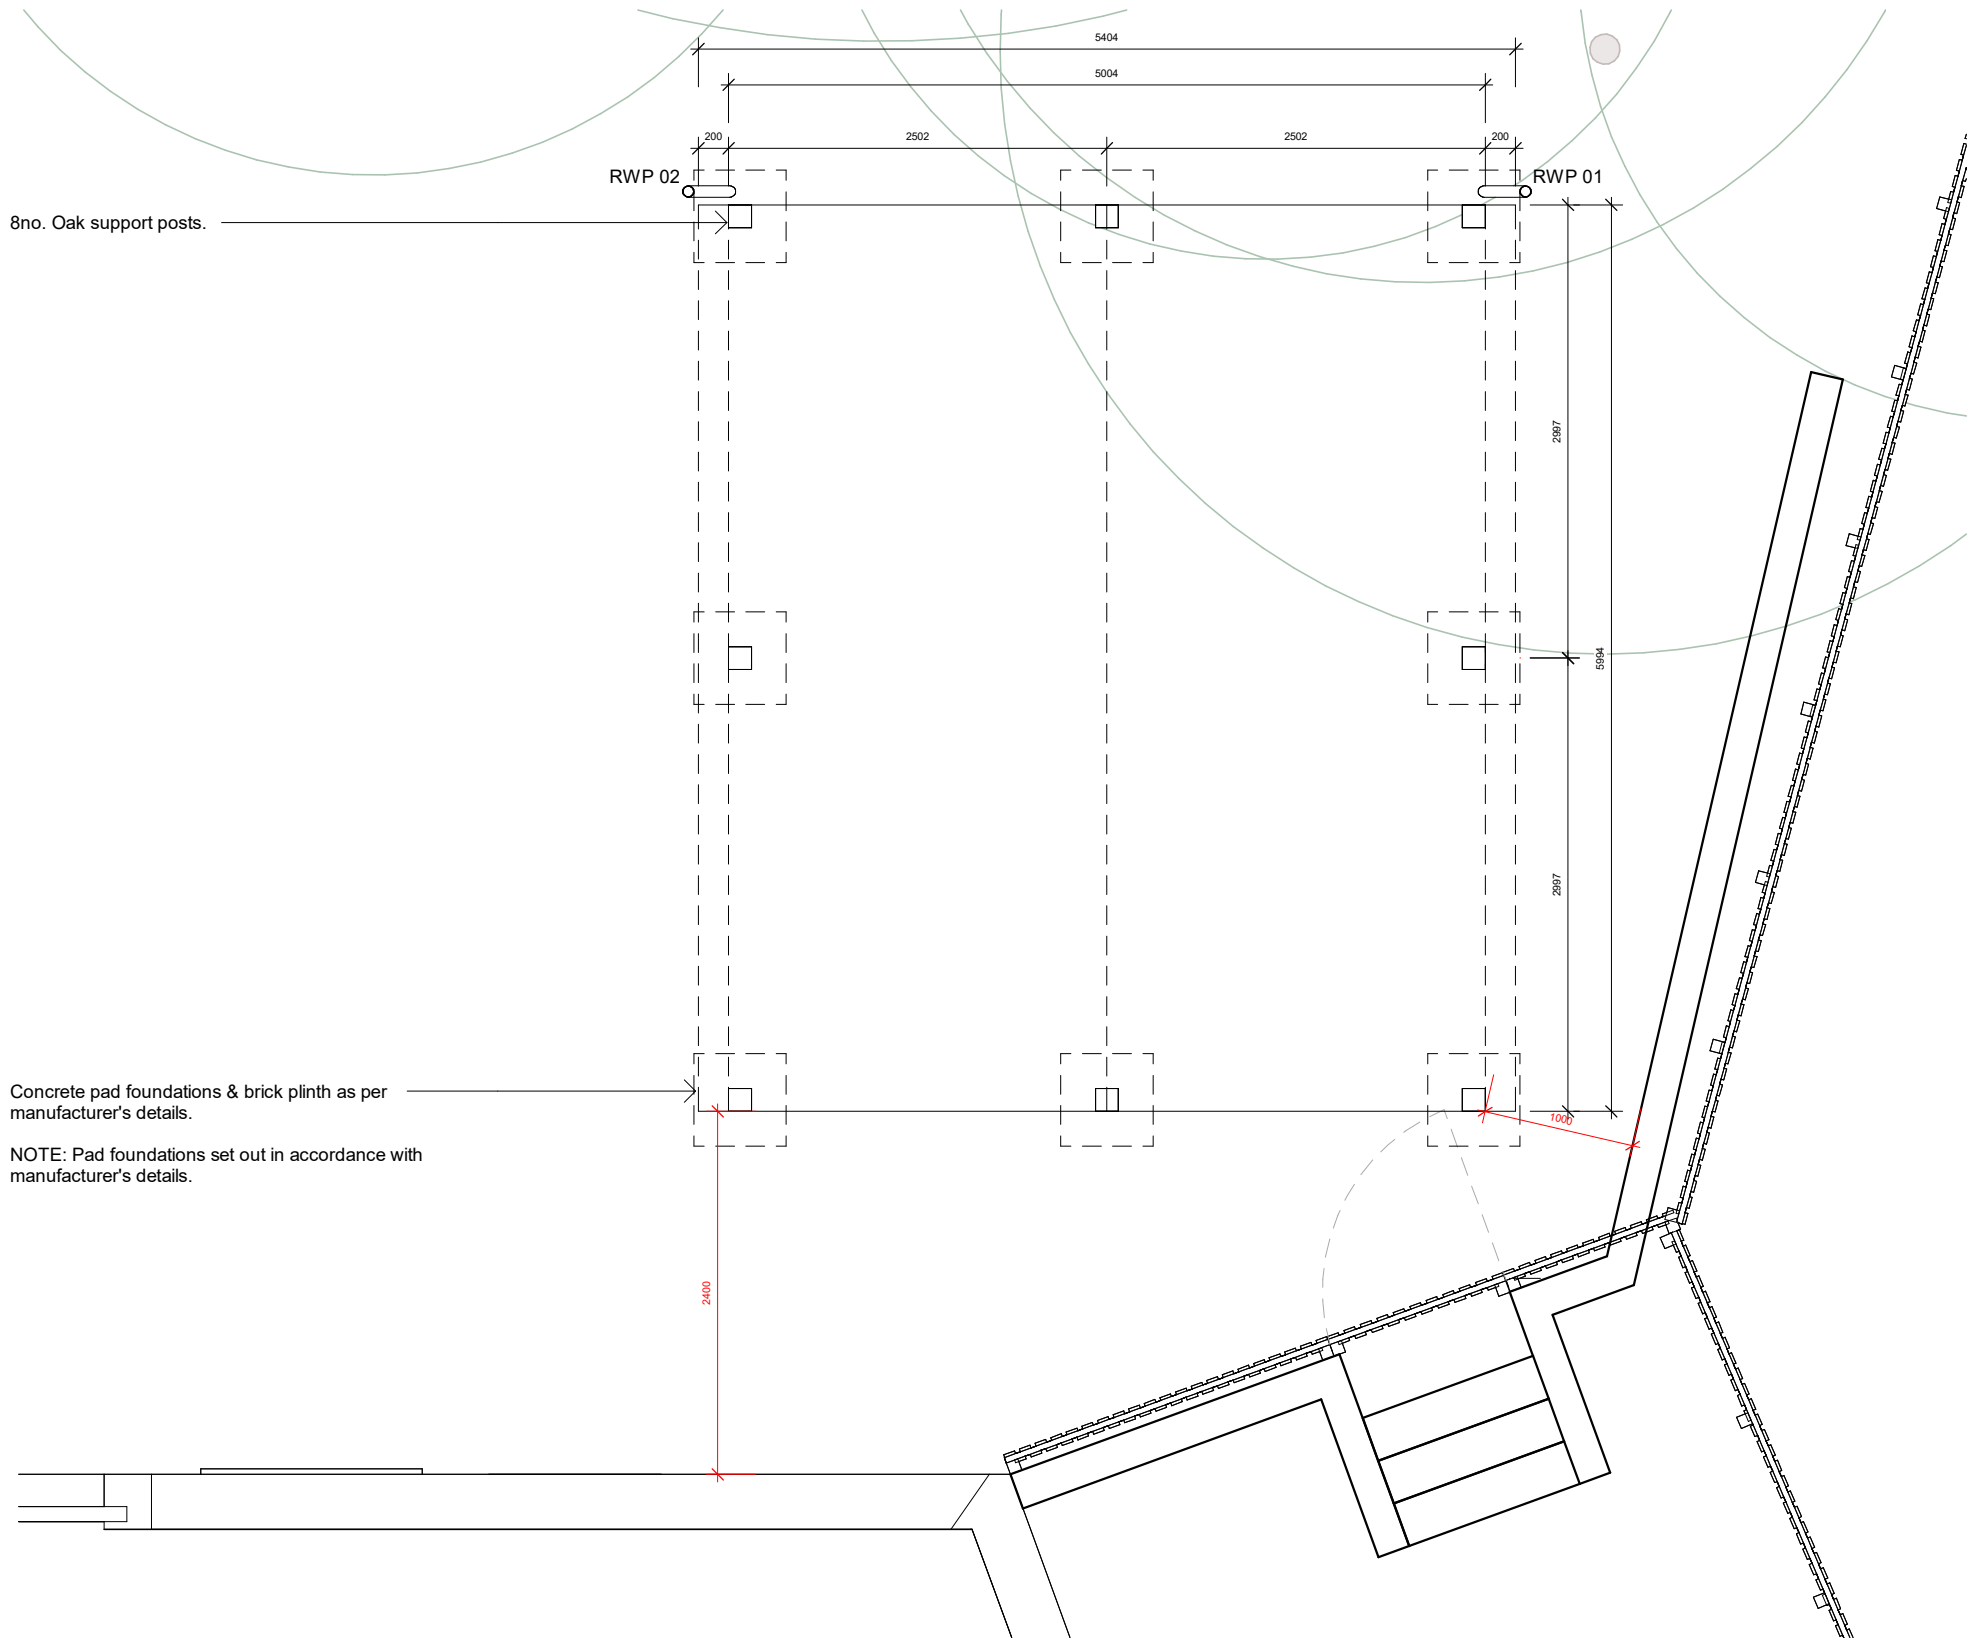

PROPOSED CARPORT SETTING OUT
1 : 50

A Car port orientation amended 22/09/25


Applicant
Finn Beadon (acting by his
Deputies Ruth Meyer &
Alexander Wright)

Address
Broom House, Maidenhead
Road, Wokingham

Drawing
Carport Setting Out

Drawn by RS	Checked by	Date Aug 2025
Drawing No DPM 4022 / 04	Rev A	Scale 1 : 50
		Size A3

COPYRIGHT
This Drawing, design proposal and its content are
protected by copyright and can only be used under
license and with the expressed authority of Steven
Docker Associates.

 

PLANNING DRAWING




Proposed Carport - View 1




Proposed Carport - View 2




Car Port Elevation 1
1 : 100

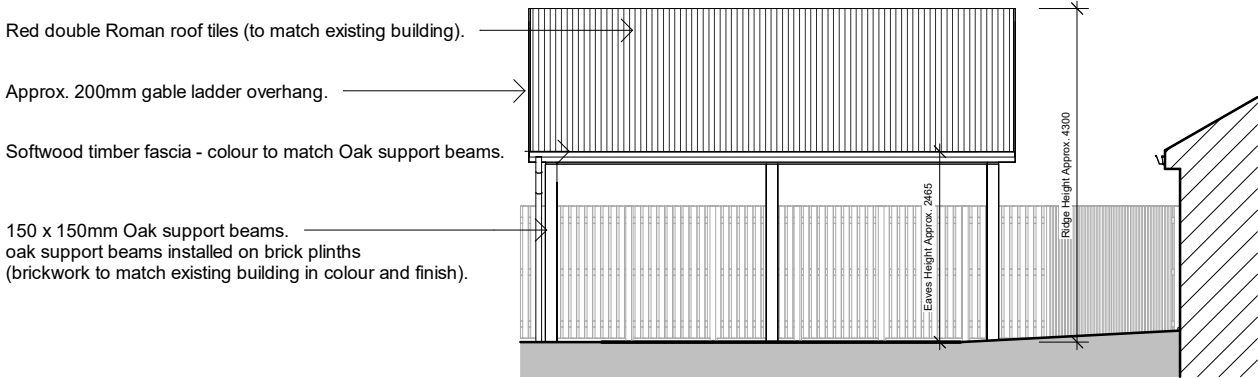

Car Port Elevation 2
1 : 100

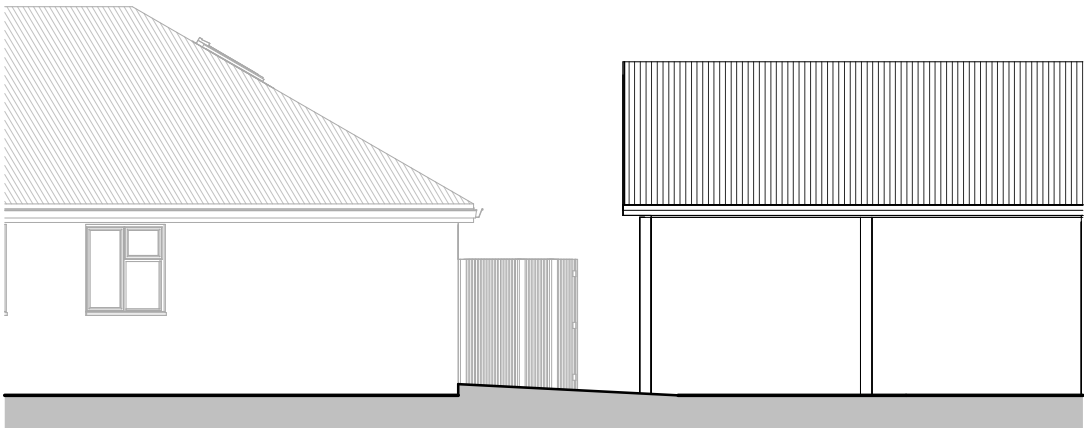


Car port Elevation 3
1 : 100

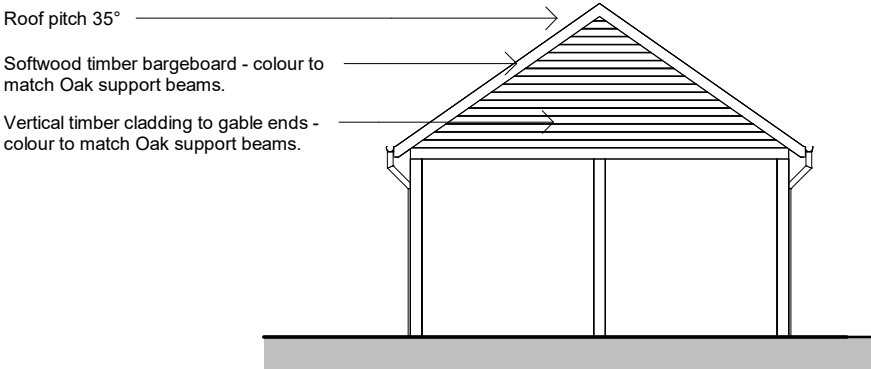

Car Port Elevation 4
1 : 100

A Car port orientation amended 22/09/25


Applicant Finn Beadon (acting by his Deputies Ruth Meyer & Alexander Wright)		
Address Broom House, Maidenhead Road, Wokingham		
Drawing Proposed Car Port Elevations		
Drawn by RS	Checked by JPC	Date Sept 2025
Drawing No DPM 4022 / 05	Rev A	Scale 1 : 100
		Size A3
COPYRIGHT This Drawing, design proposal and its content are protected by copyright and can only be used under license and with the expressed authority of Steven Docker Associates.		

 

PLANNING DRAWING



Existing Car Park Provision
1 : 250

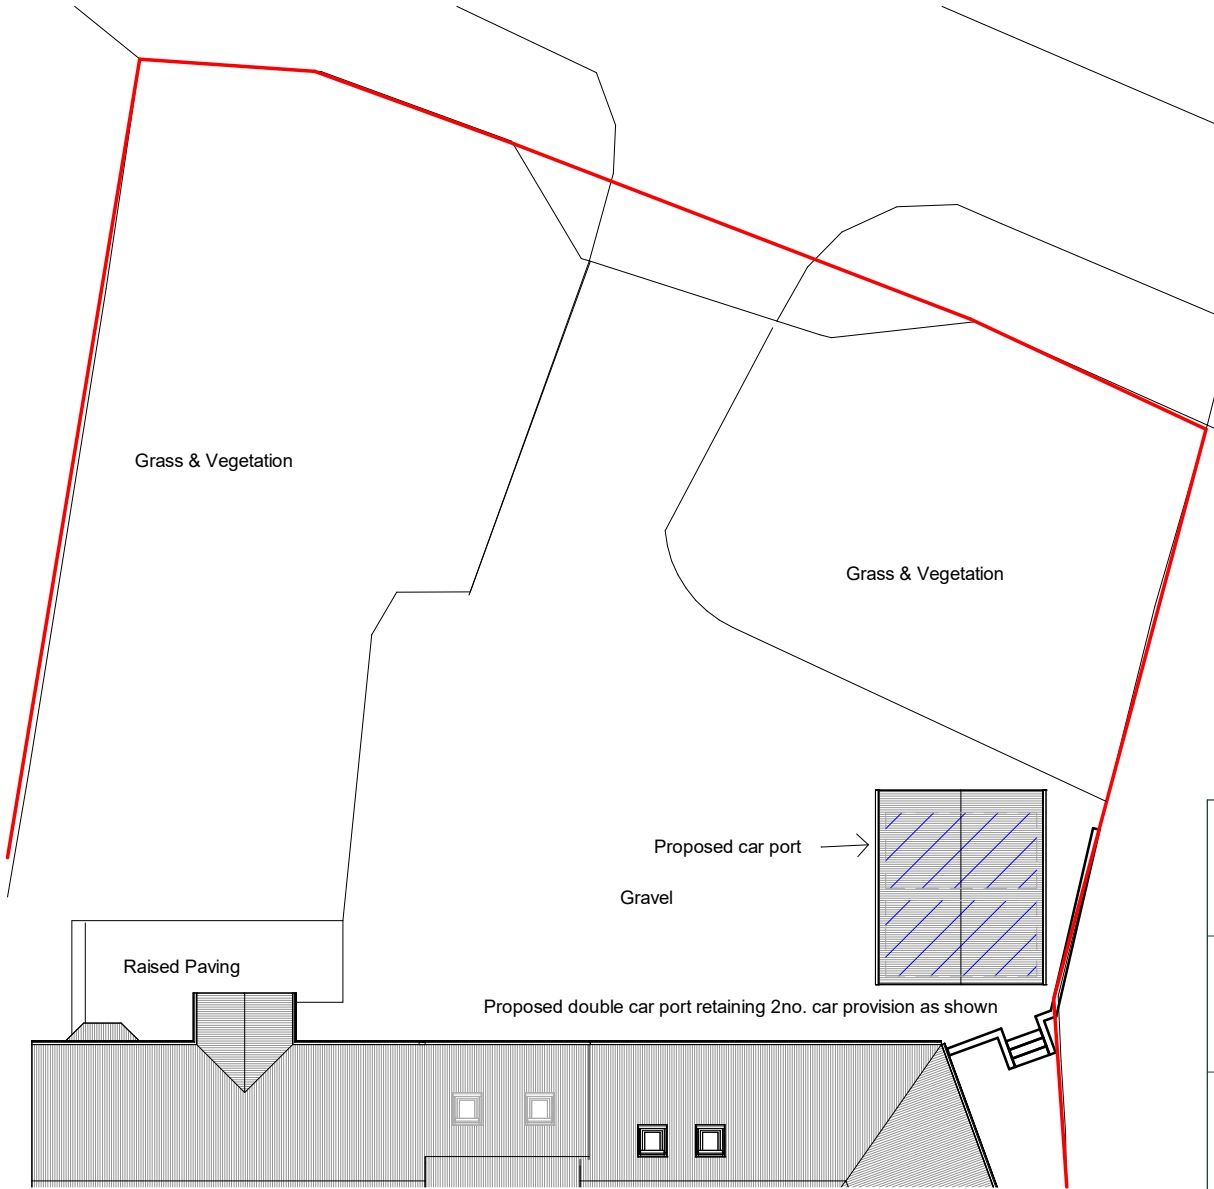

Proposed Car Park Provision
1 : 250

A Car port orientation amended 22/09/25

Applicant Finn Beadon (acting by his Deputies Ruth Meyer & Alexander Wright)		
Address Broom House, Maidenhead Road, Wokingham		
Drawing Car Parking Provison		
Drawn by RS	Checked by JPC	Date Sept 2025
Drawing No DPM 4022 / 06	Rev A	Scale 1 : 250
		Size A3
COPYRIGHT This Drawing, design proposal and its content are protected by copyright and can only be used under license and with the expressed authority of Steven Docker Associates.		