




PLOT NO.	HOUSE TYPE	HANDING	TENURE
101	HT3	AS	Sale
102	HT3	AS	Sale
103	HT3	AS	Sale
104	HT3	AS	Sale
105	HT3	AS	Sale

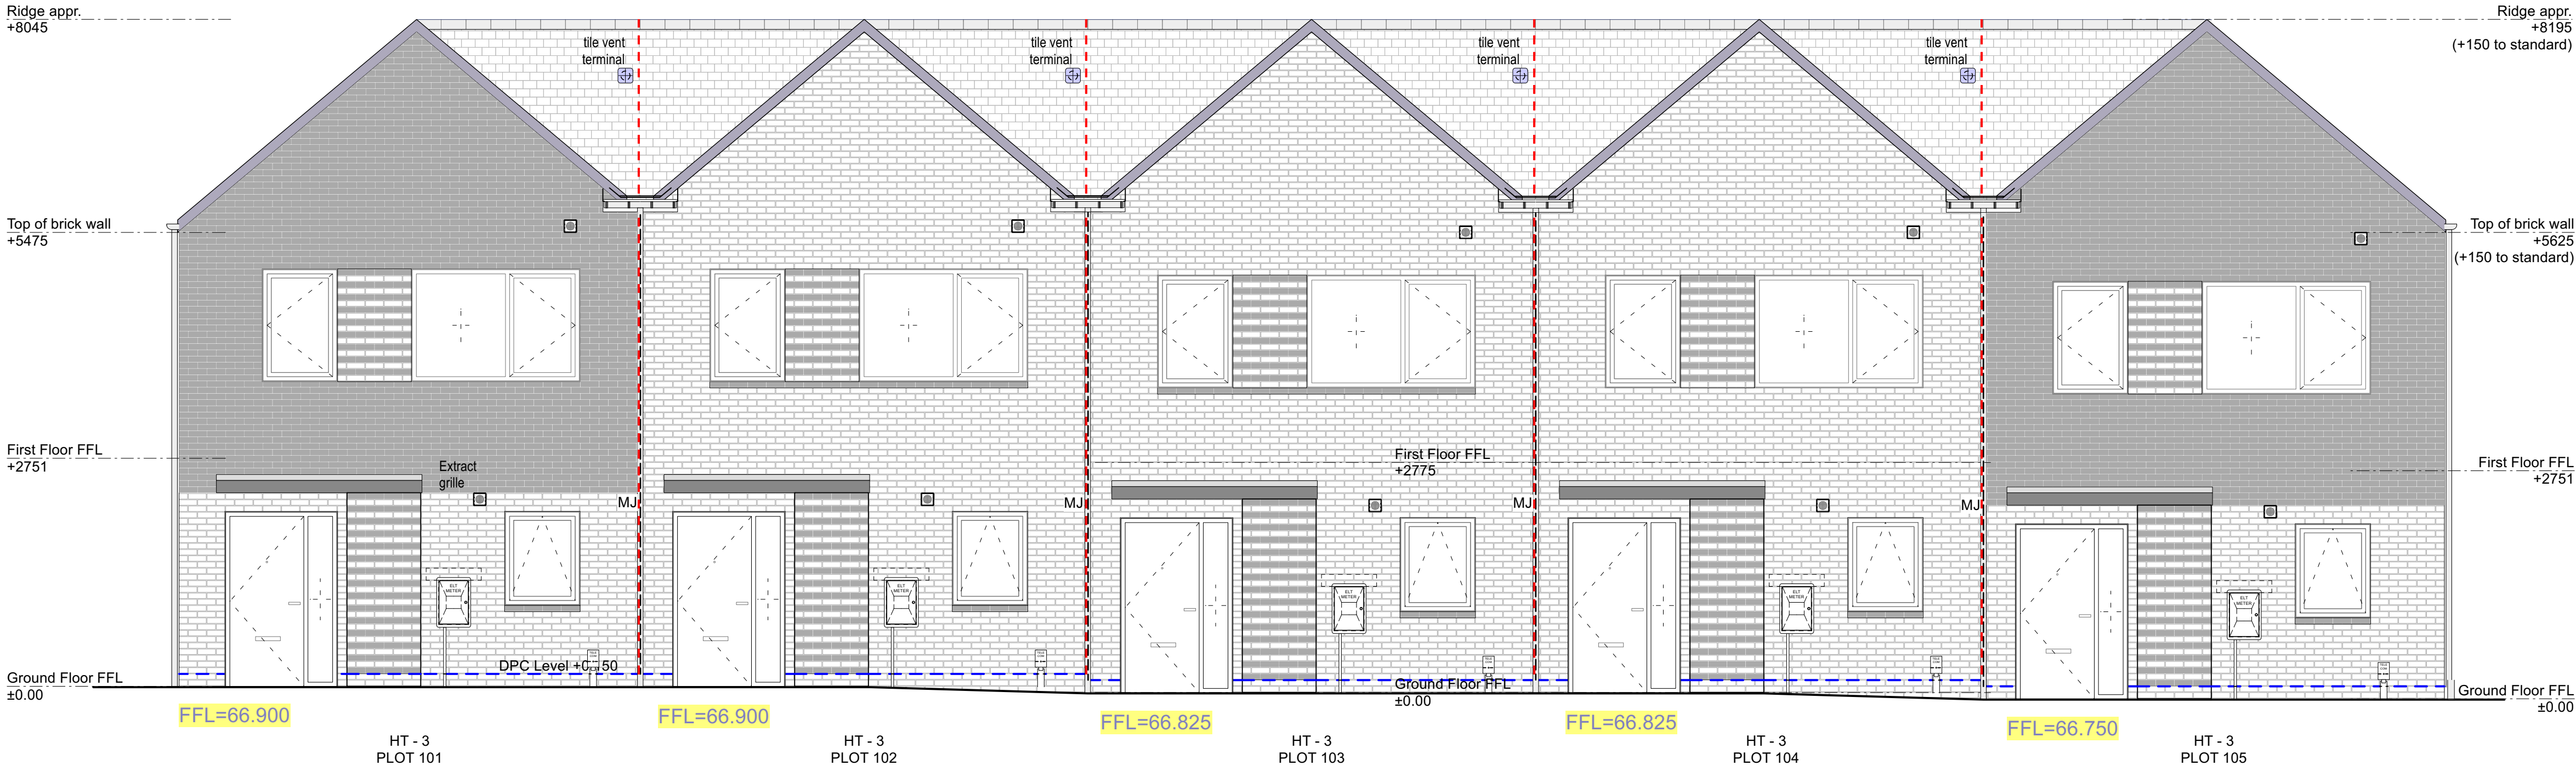


FRONT ELEVATION

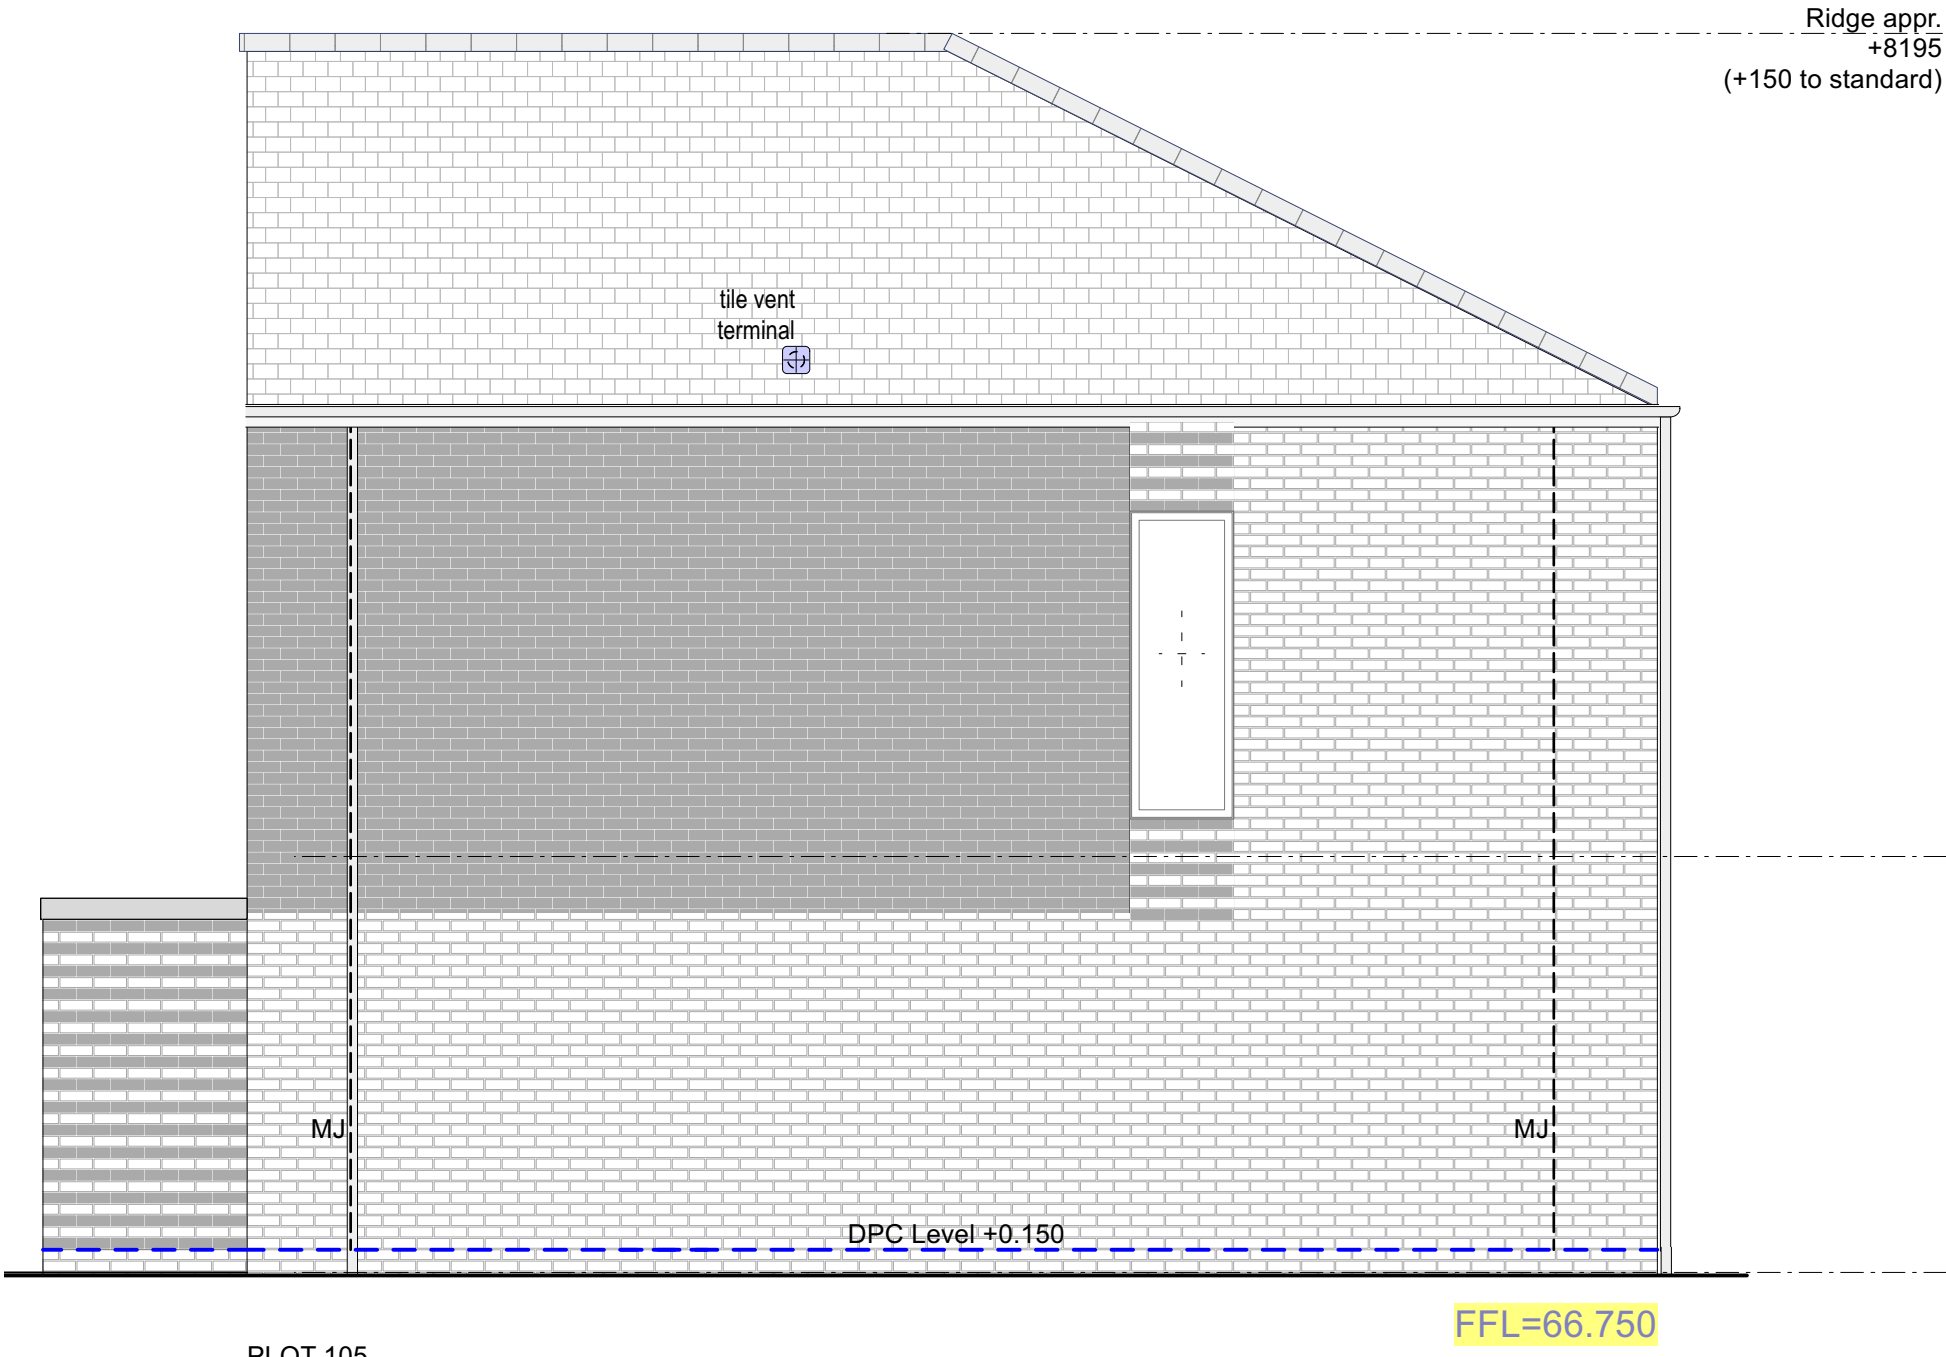

SIDE ELEVATION 1 (HT 3)

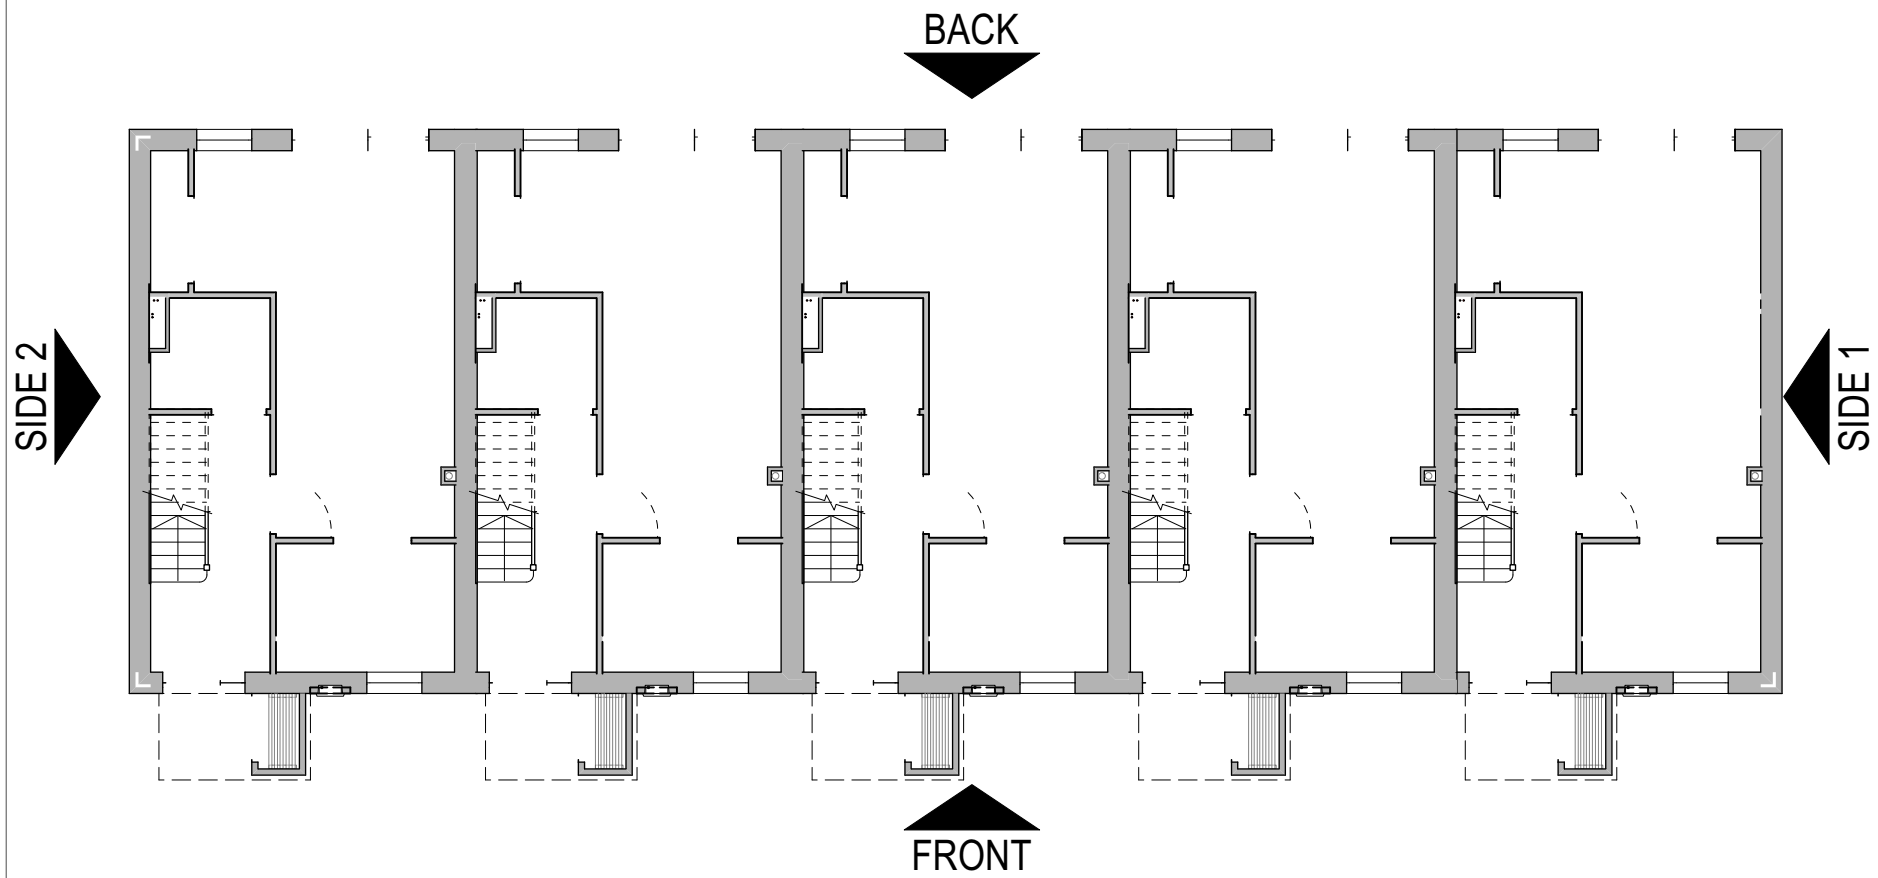

APPROVED APPLICATION

 

Chartered Architects
Chartered Building Surveyors
Interior Designers
CDM Services

Glentworth Court, Lime Kiln Close
Stoke Gifford, Bristol BS34 8SR
+44 (0)117 931 2062
www.kendallkingscott.co.uk

Project
Gorse Ride - S73

Client
Wates / Wokingham Borough Council

Scale
1:50

Paper Size
ISO A1

Filename
220123-Sec-Elev_Houses-Stage 4 EP OG v2024.vrx

Purpose/Status
PLANNING

Revision
P01

16/09/2025 EP LB Updated for NMA

HT 3v3 - Elevations (sht 1) EXISTING
Plots 101-102-103-104-105

Drawing Number
250237-KKL-HT3-0509

Check all dimensions and levels on site