




PLOT SCHEDULE			
PLOT NO.	HOUSE TYPE	HANDING	TENURE
101	HT3	AS	Sale
102	HT3	AS	Sale
103	HT3	AS	Sale
104	HT3	AS	Sale
105	HT3	AS	Sale

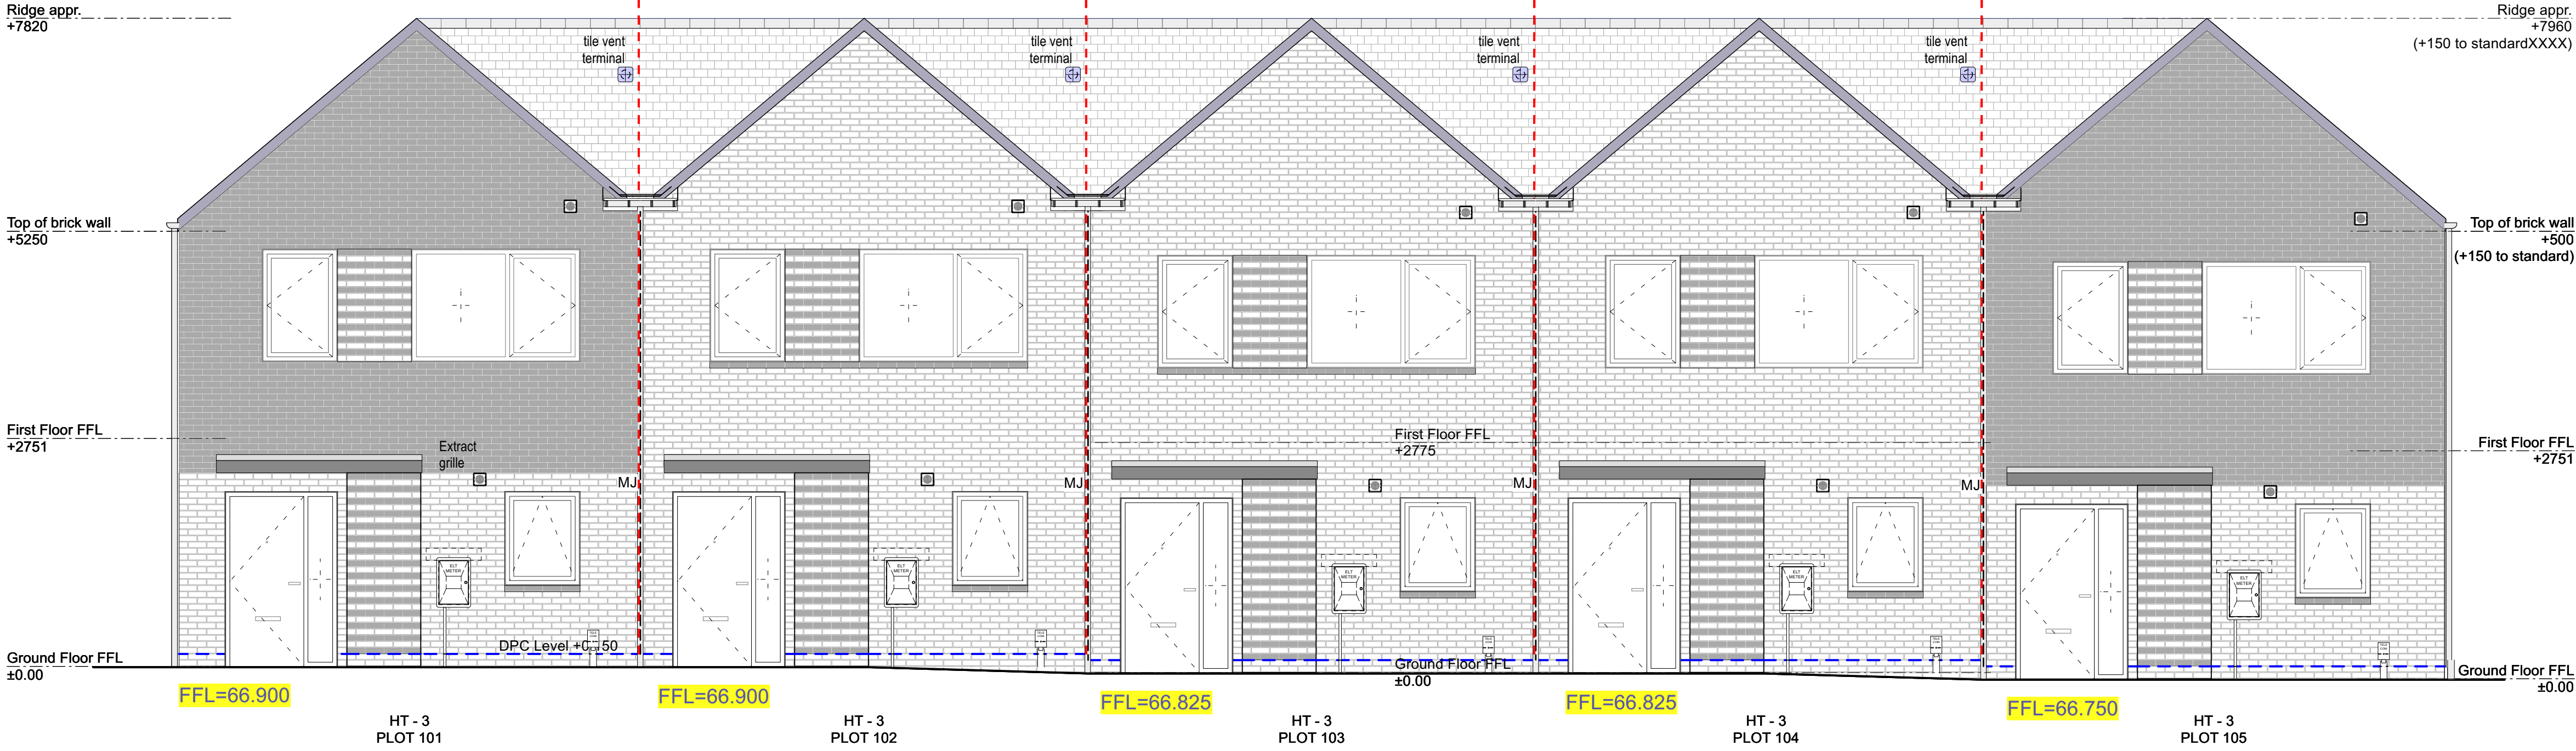

FRONT ELEVATION

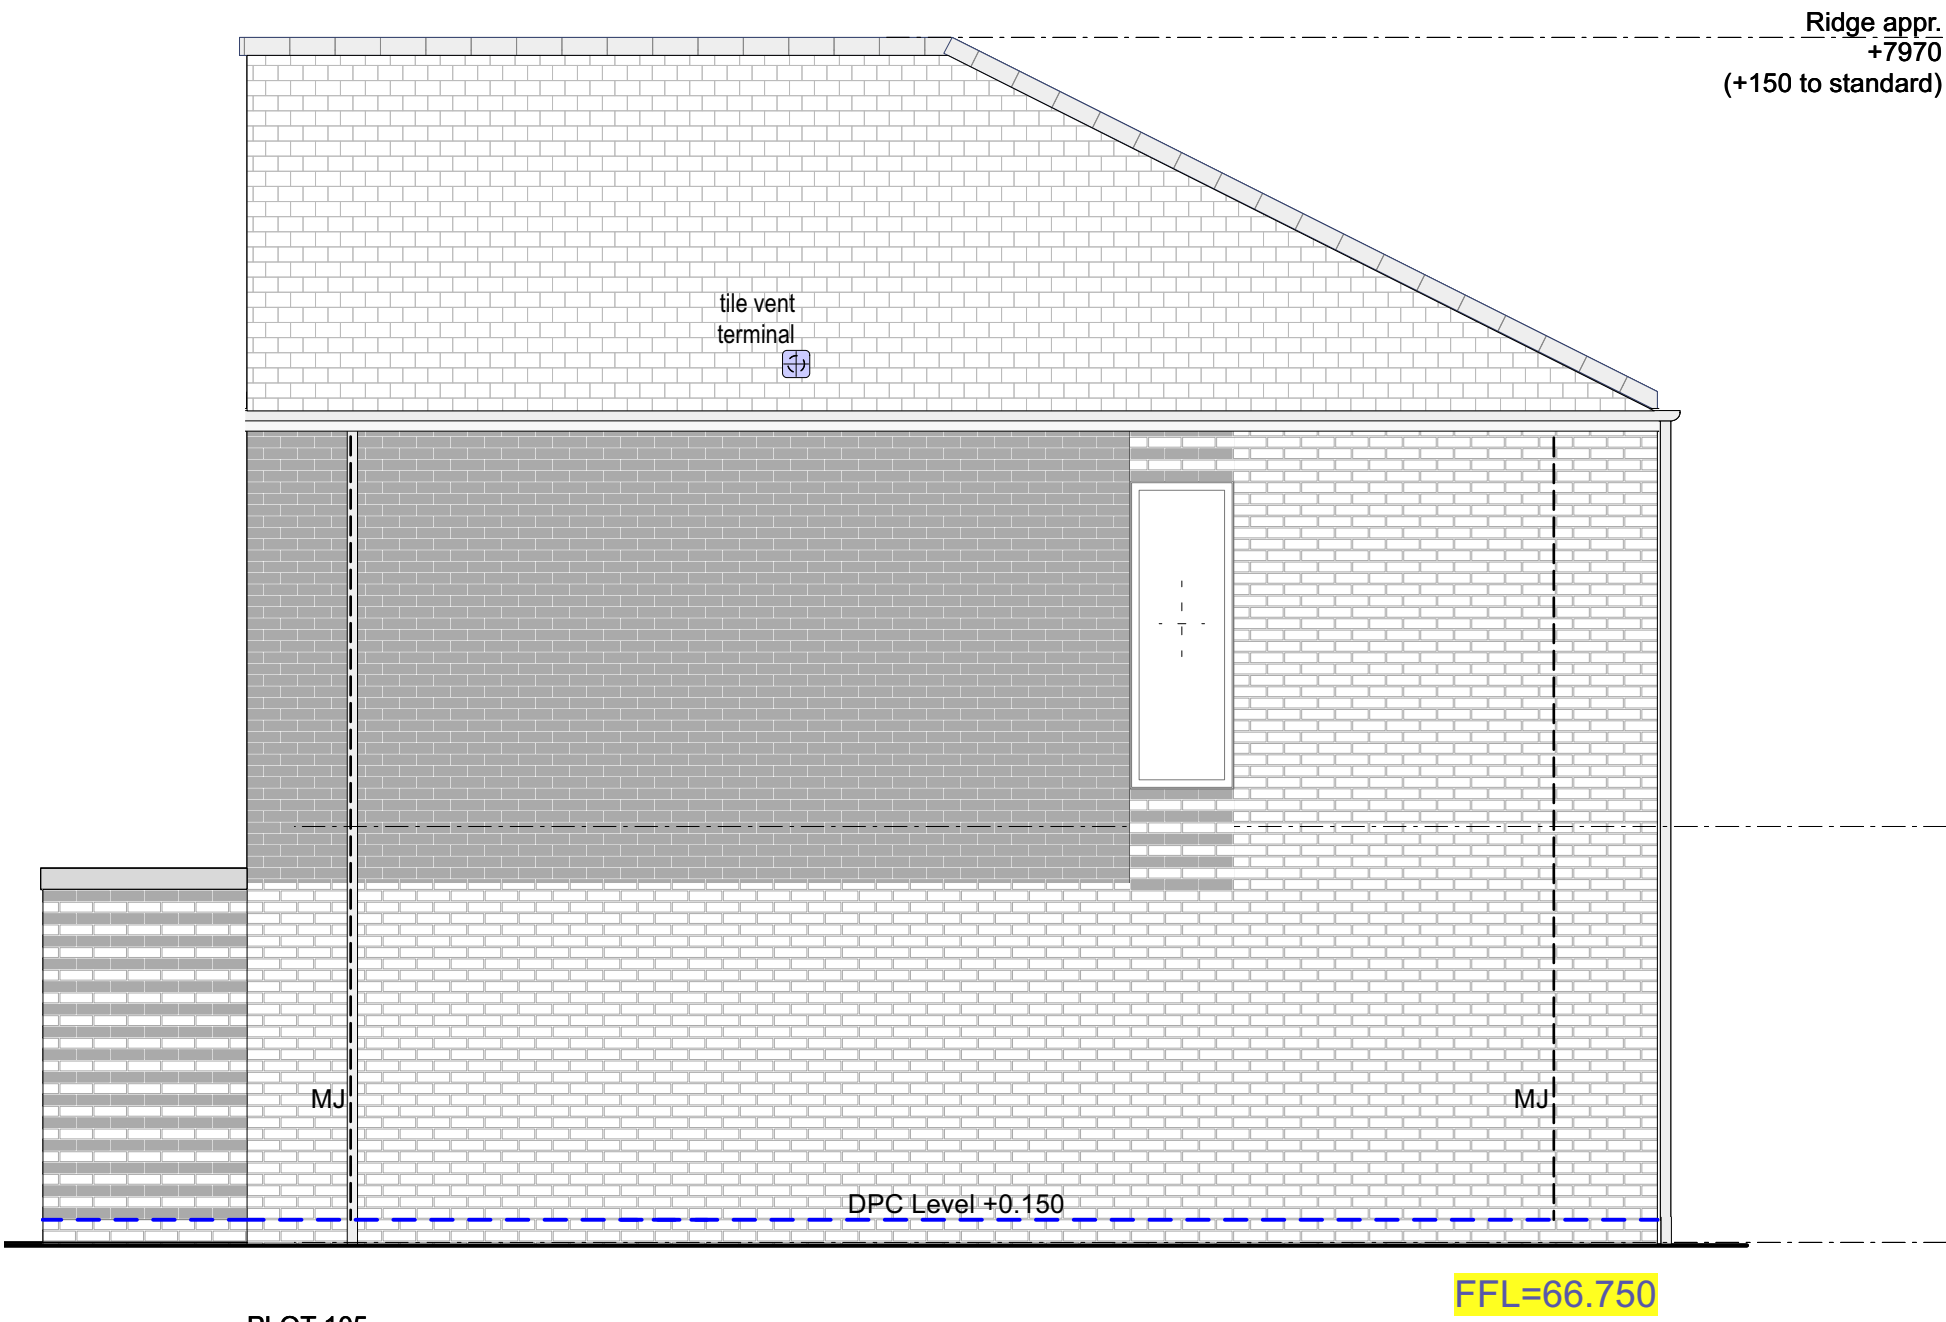


SIDE ELEVATION 1 (HT 3)

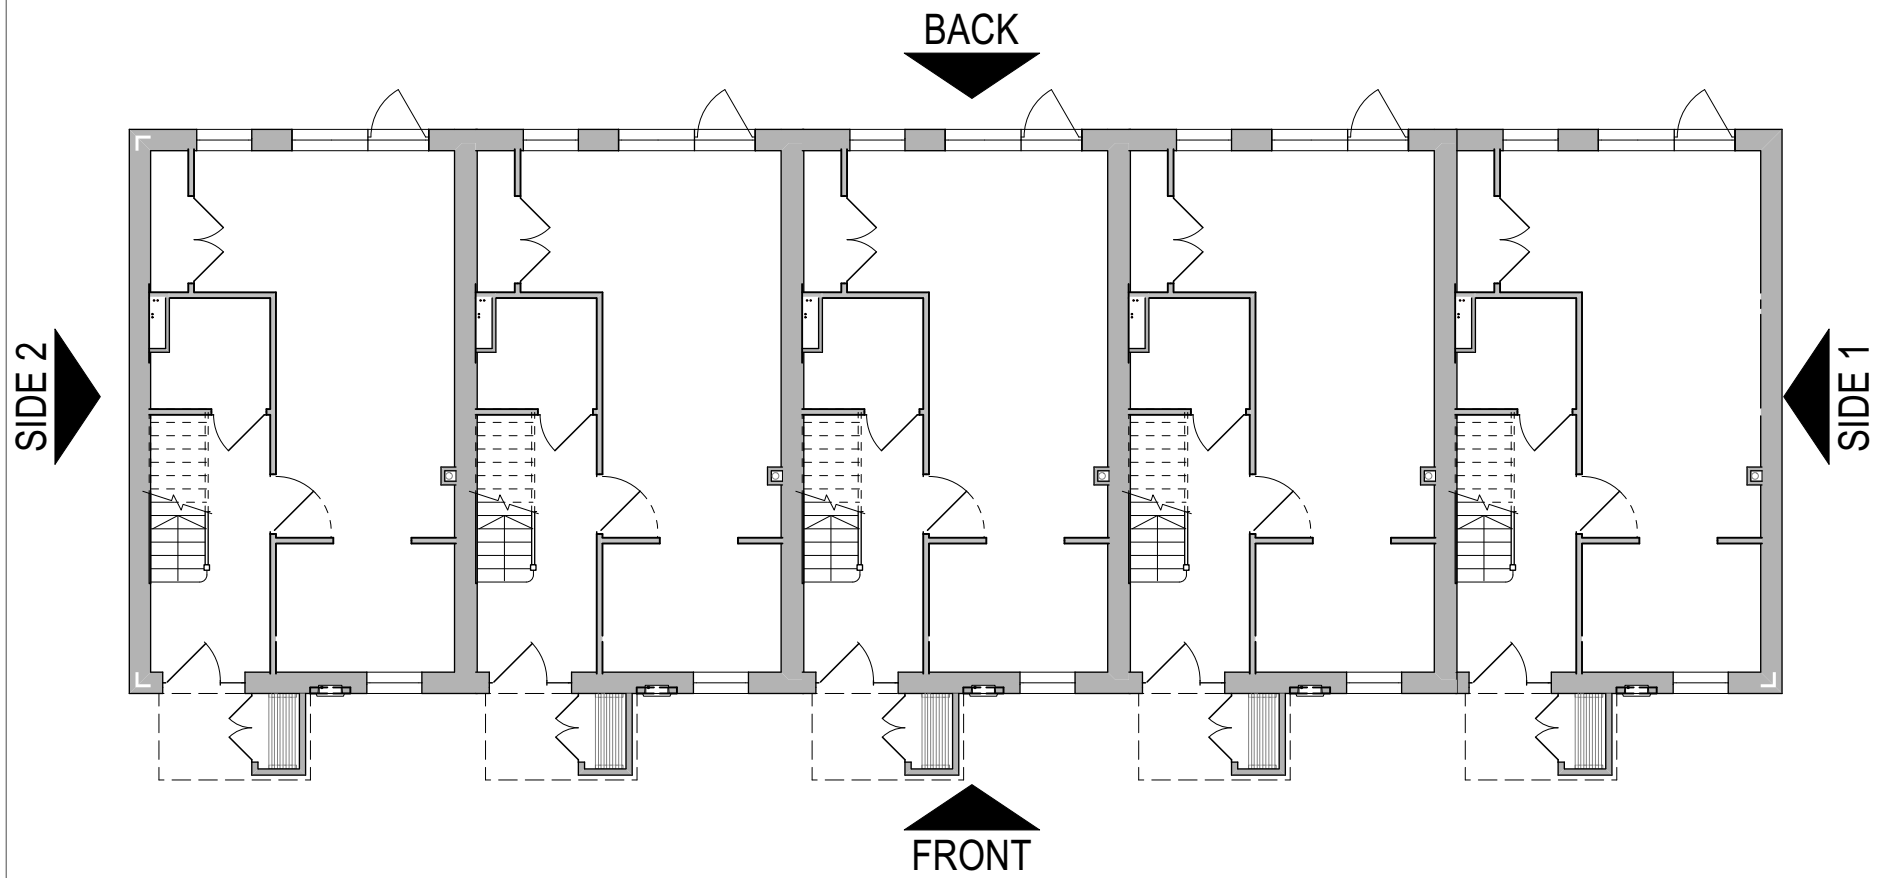

ROOF/RIDGE + EAVES HEIGHT REDUCED BY 225MM

PROPOSED APPLICATION

 

Chartered Architects
Chartered Building Surveyors
Interior Designers
CDM Services

Glentworth Court, Lime Kiln Close
Stoke Gifford, Bristol BS34 8SR
+44 (0)117 931 2062
www.kendallkingscott.co.uk

Project
Gorse Ride - S73
Client
Wates / Wokingham Borough Council

P01 16/09/2025 EP LB Roof lowered by 225mm
Rev Date By Ap Note

Drawing Title
HT 3v3 - Elevations (sht 1) PROPOSED
Plots 101-102-103-104-105
Drawing Number

250237-KKL-HT3-0510

PLANNING

P01