


PLOT SCHEDULE


PLOT NO.	HOUSE TYPE	HANDING	TENURE
149	HT4	AS	Social Rent
150	HT4	AS	Social Rent

PLOT SCHEDULE: FFL


PLOT NO.	FF LEVEL
149	FFL 65.525
150	FFL 65.600

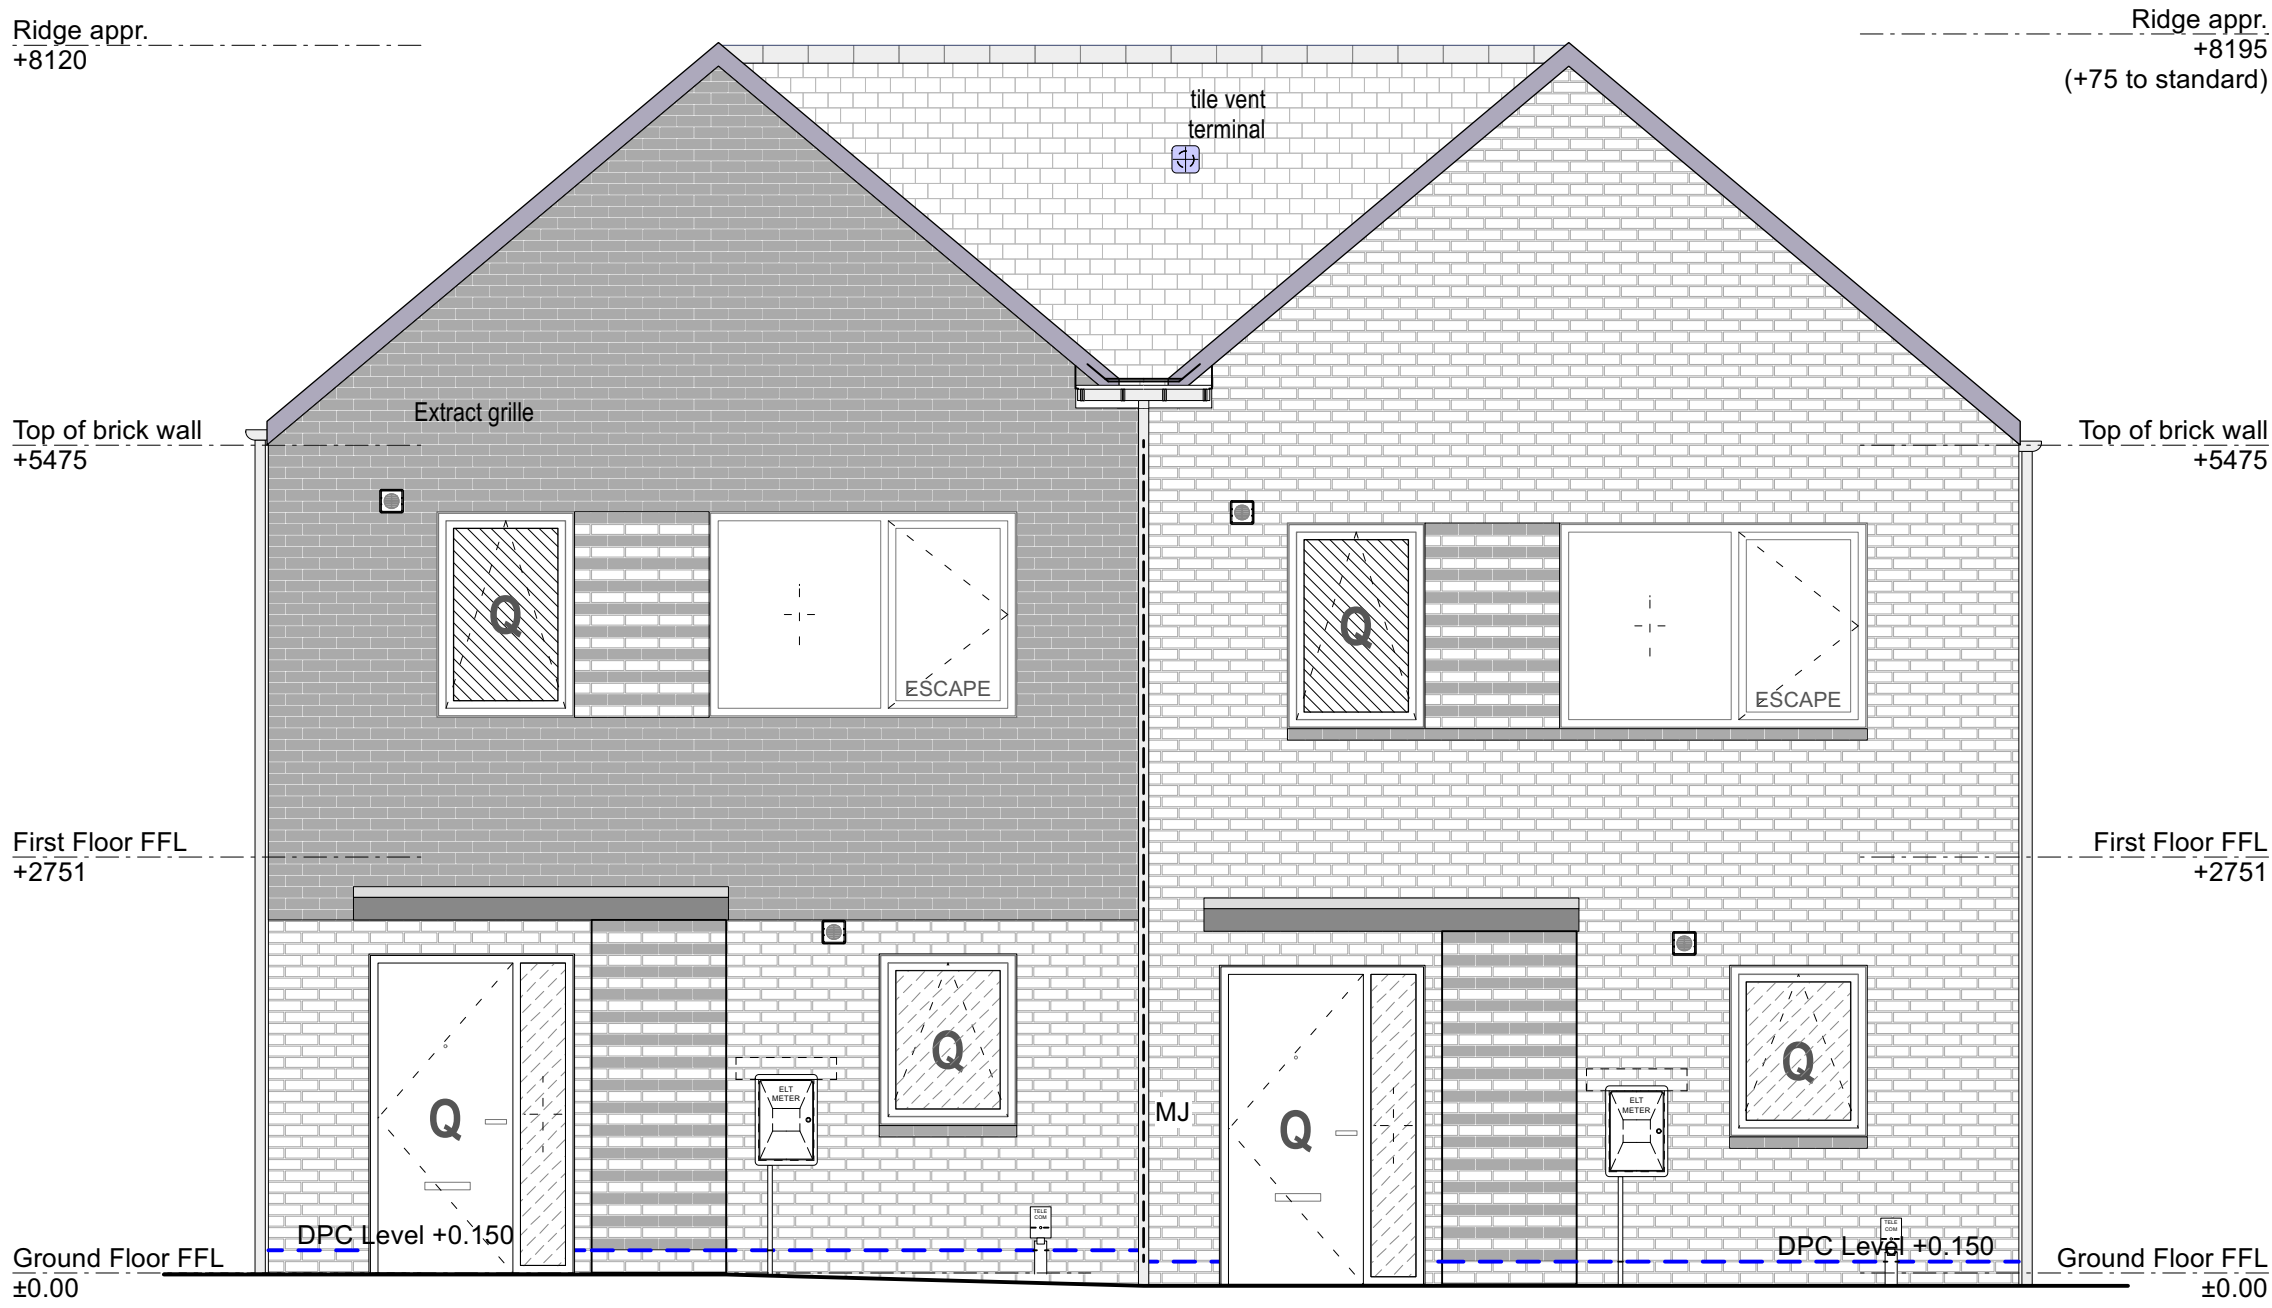


FRONT ELEVATION

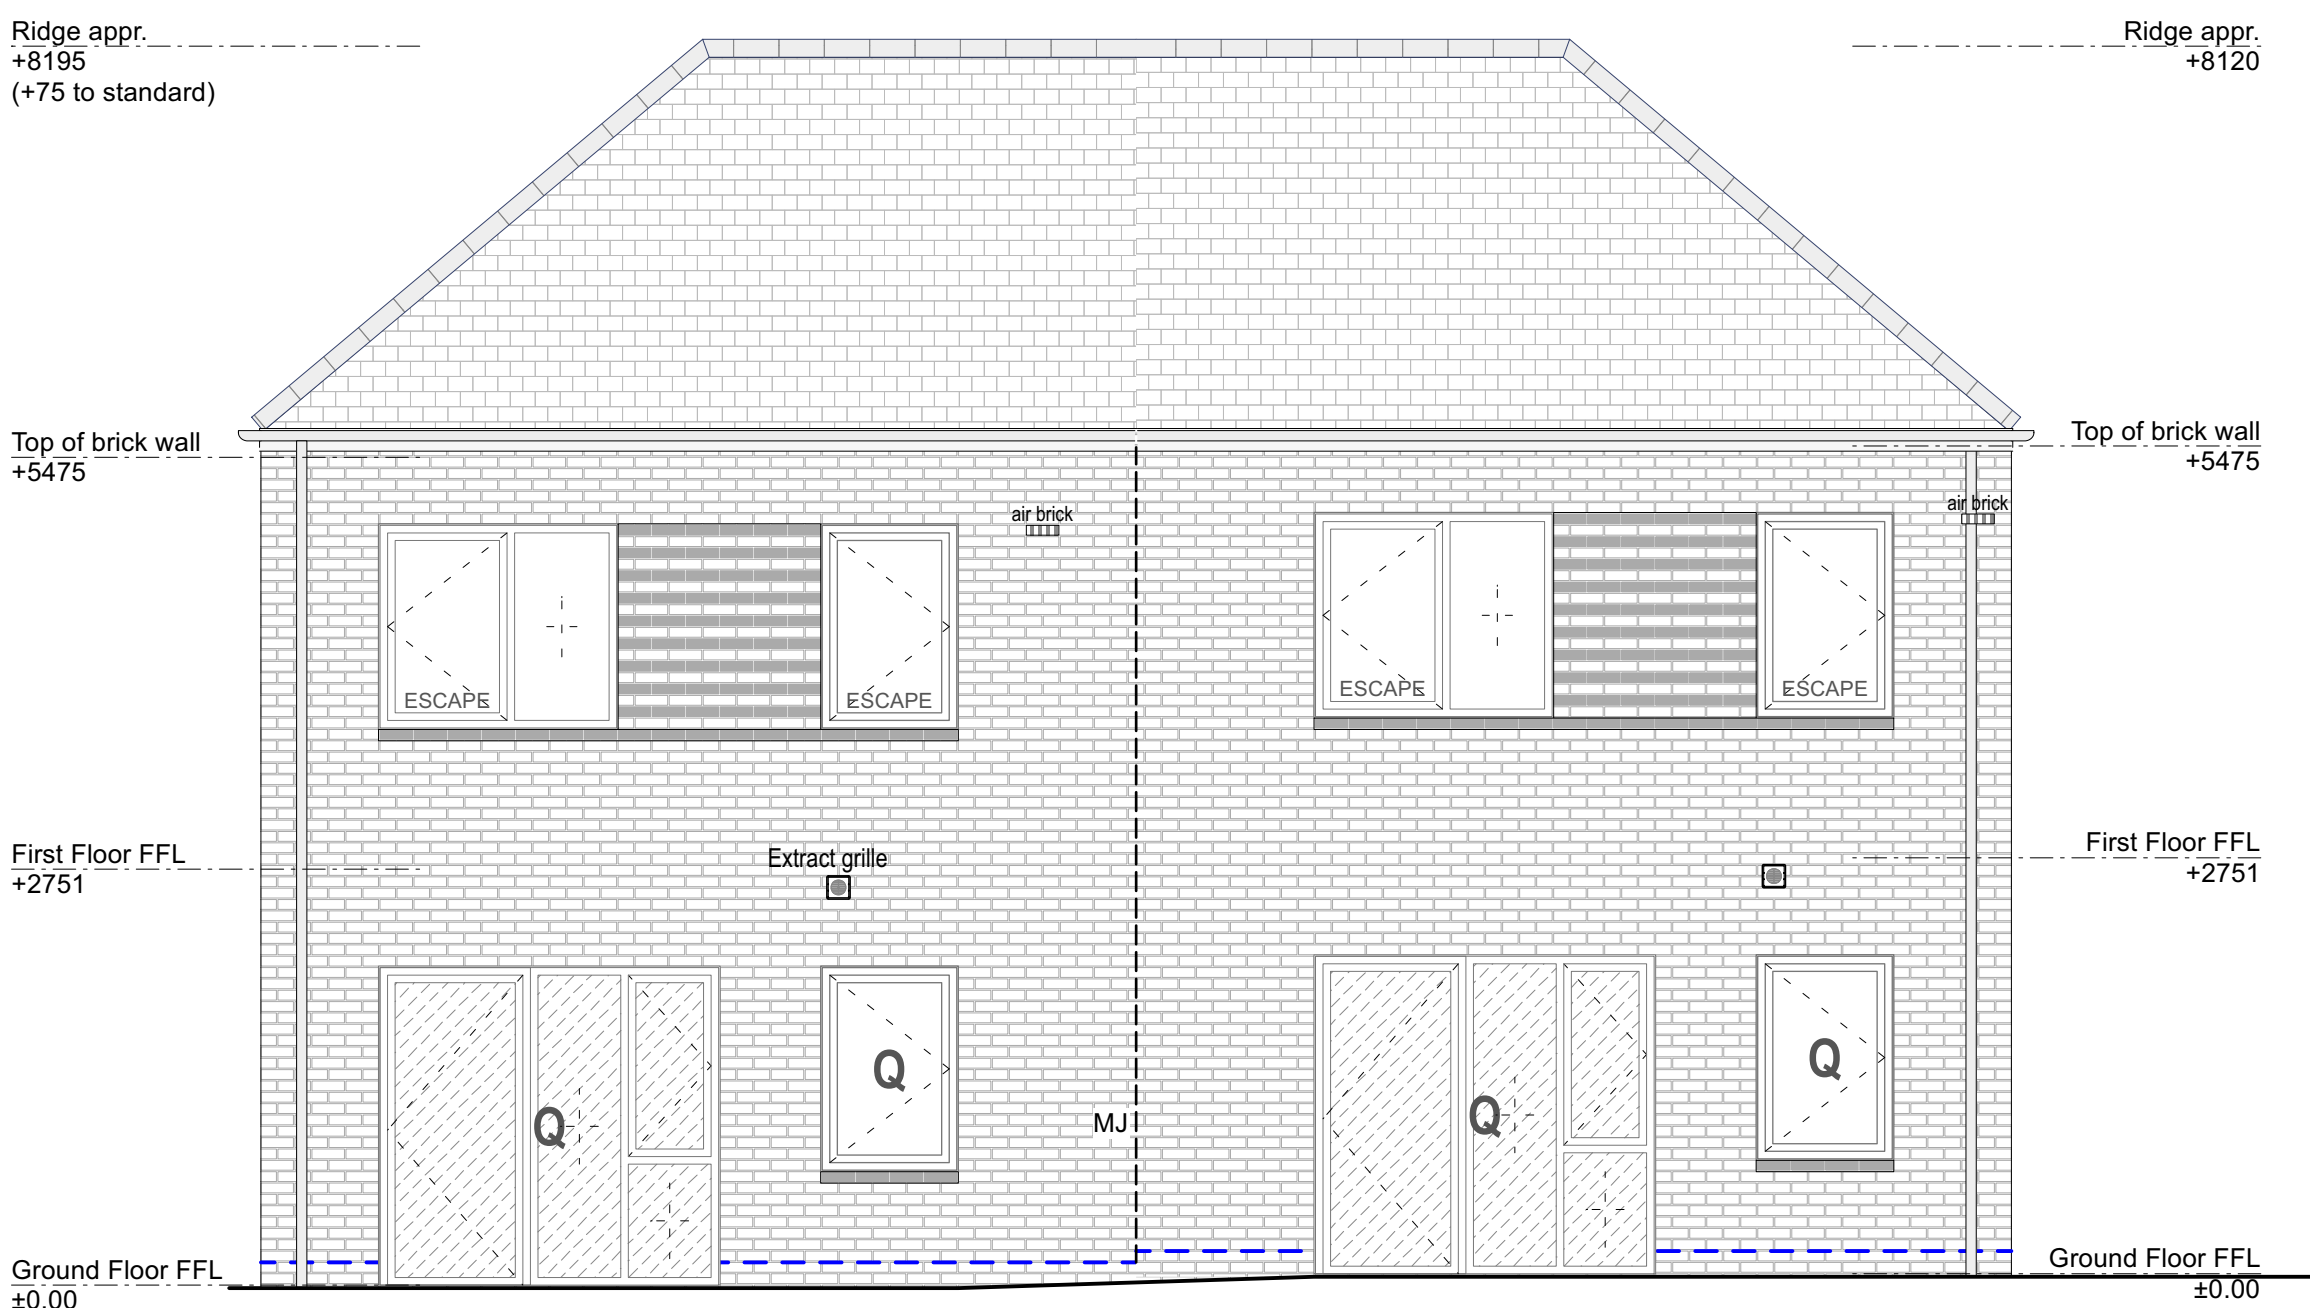


BACK ELEVATION

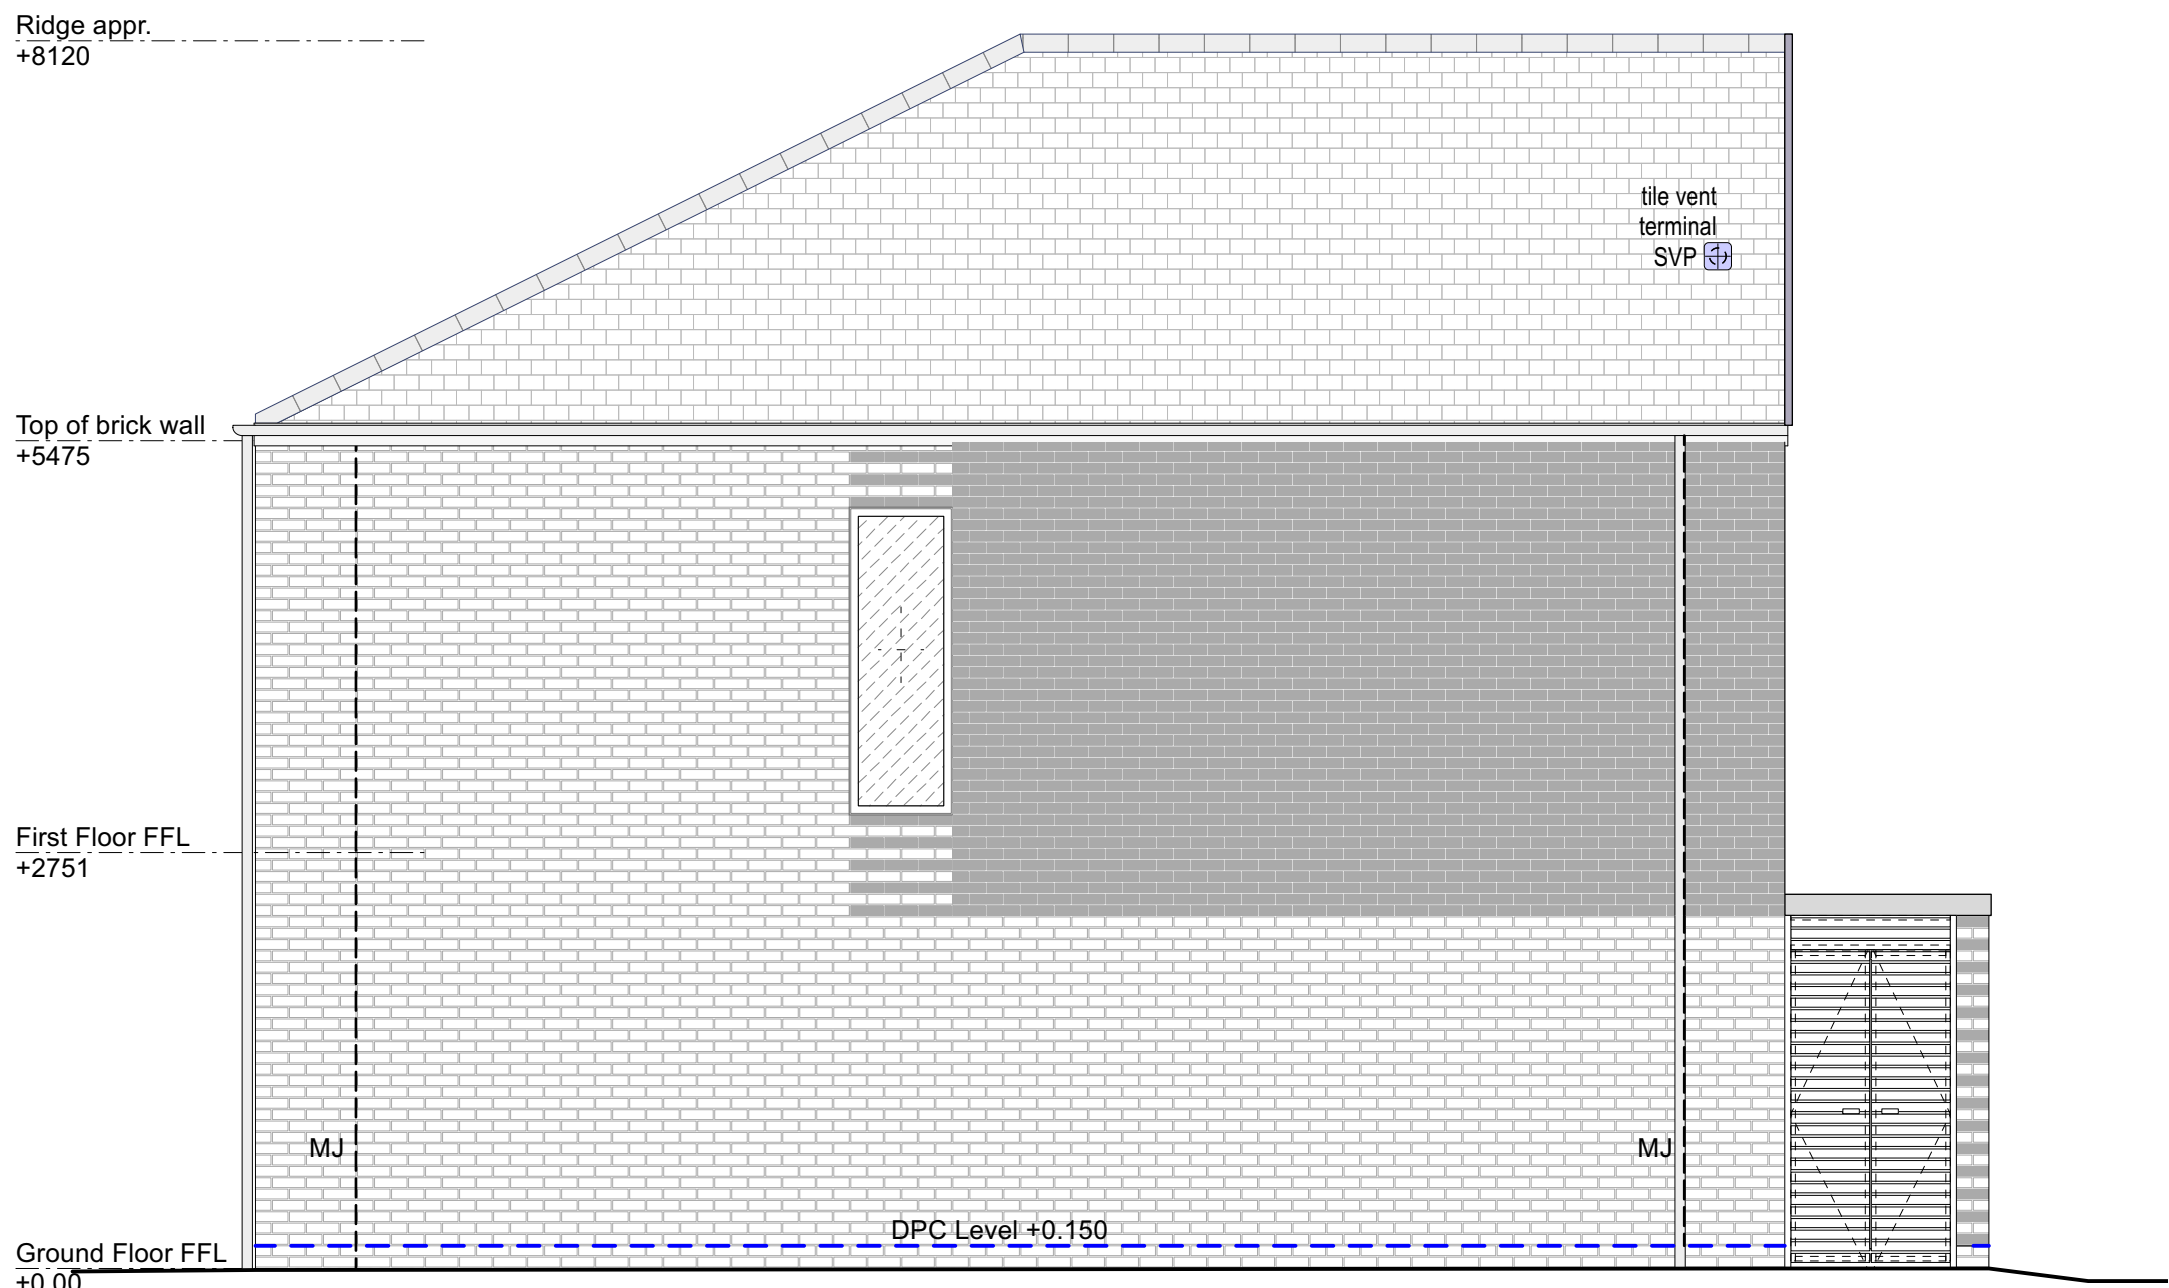

SIDE ELEVATION 2 (HT 4)

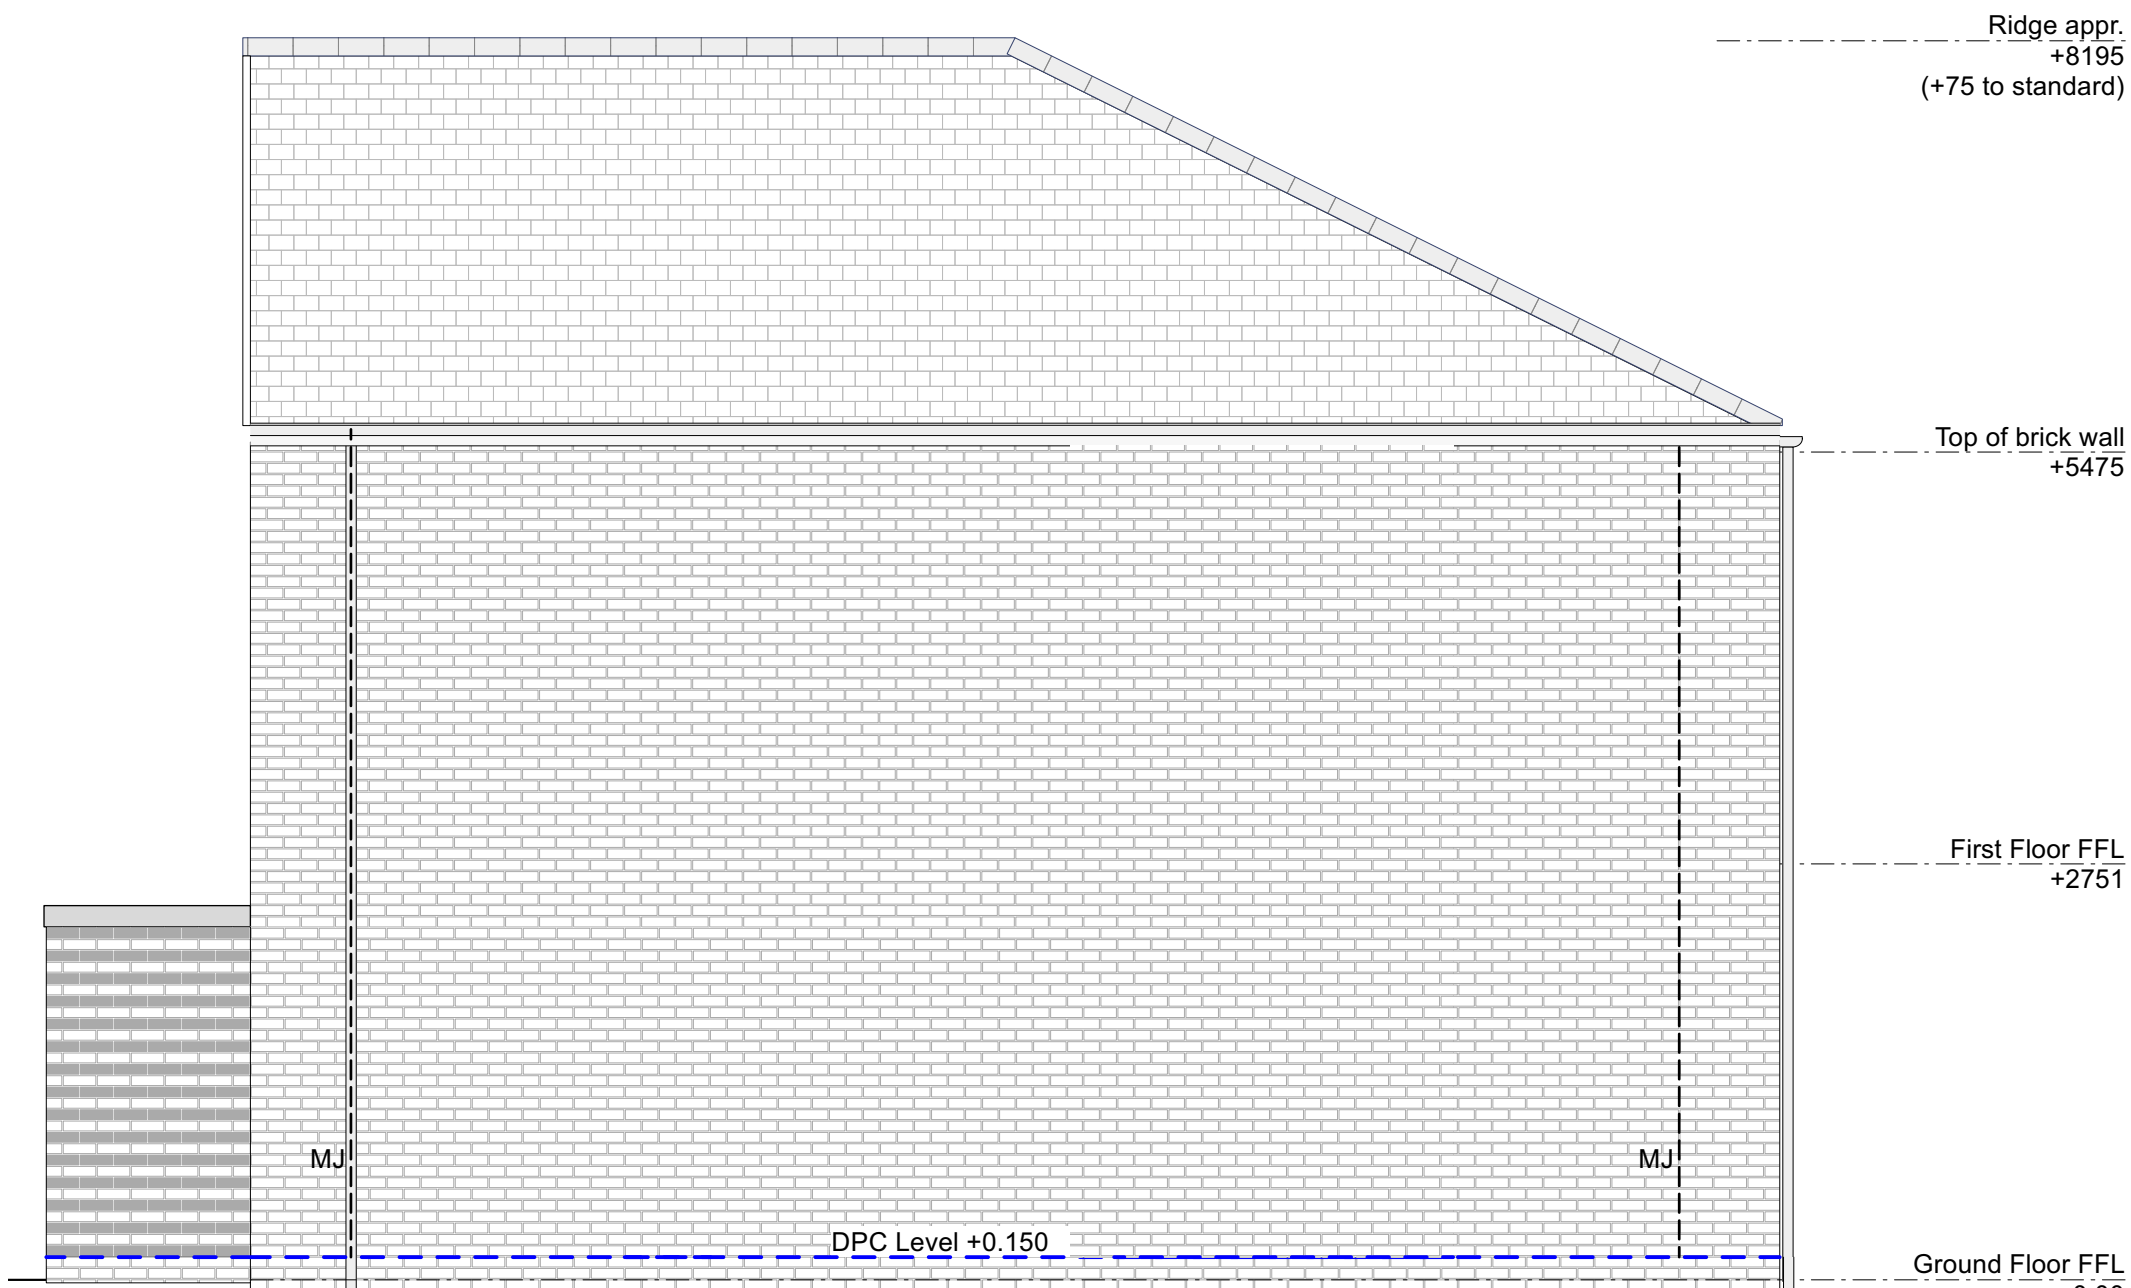


SIDE ELEVATION 1 (HT 4)

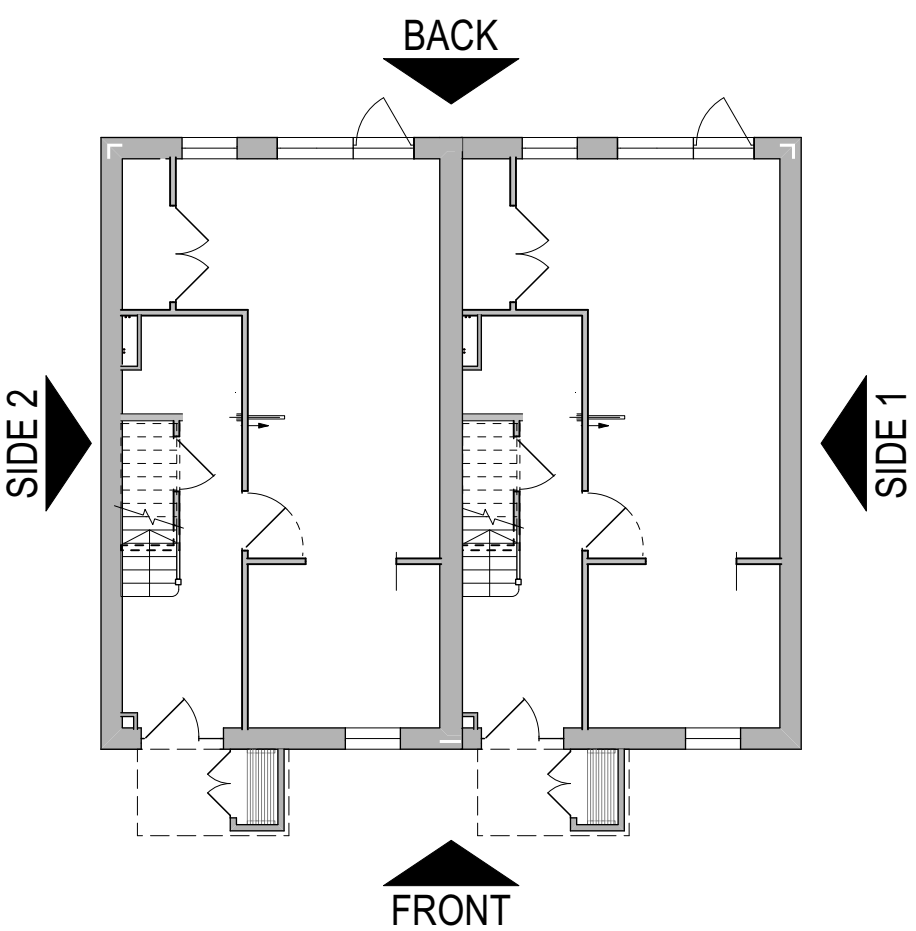

This drawing is issued based upon information and advice given by the contractor and we cannot confirm that the building has been constructed strictly in accordance with our drawings.

APPROVED APPLICATION

 

Chartered Architects
Chartered Building Surveyors
Interior Designers
CDM Services

Project
Gorse Ride - S73
Client
Wates / Wokingham Borough Council

P01 16/09/2025 EP LB Updated for NMA

Drawing Title
HT 4 - Elevations (sht 3) EXISTING
Plots 34-35,36-37,149-150

Drawing Number
250237-KKL-HT4-0505

Purpose/Status
PLANNING

P01