



PLOT SCHEDULE			
PLOT NO.	HOUSE TYPE	HANDING	TENURE
149	HT4	AS	Social Rent
150	HT4	AS	Social Rent


PLOT SCHEDULE: FFL	
PLOT NO.	FF LEVEL
149	FFL 65.525
150	FFL 65.600

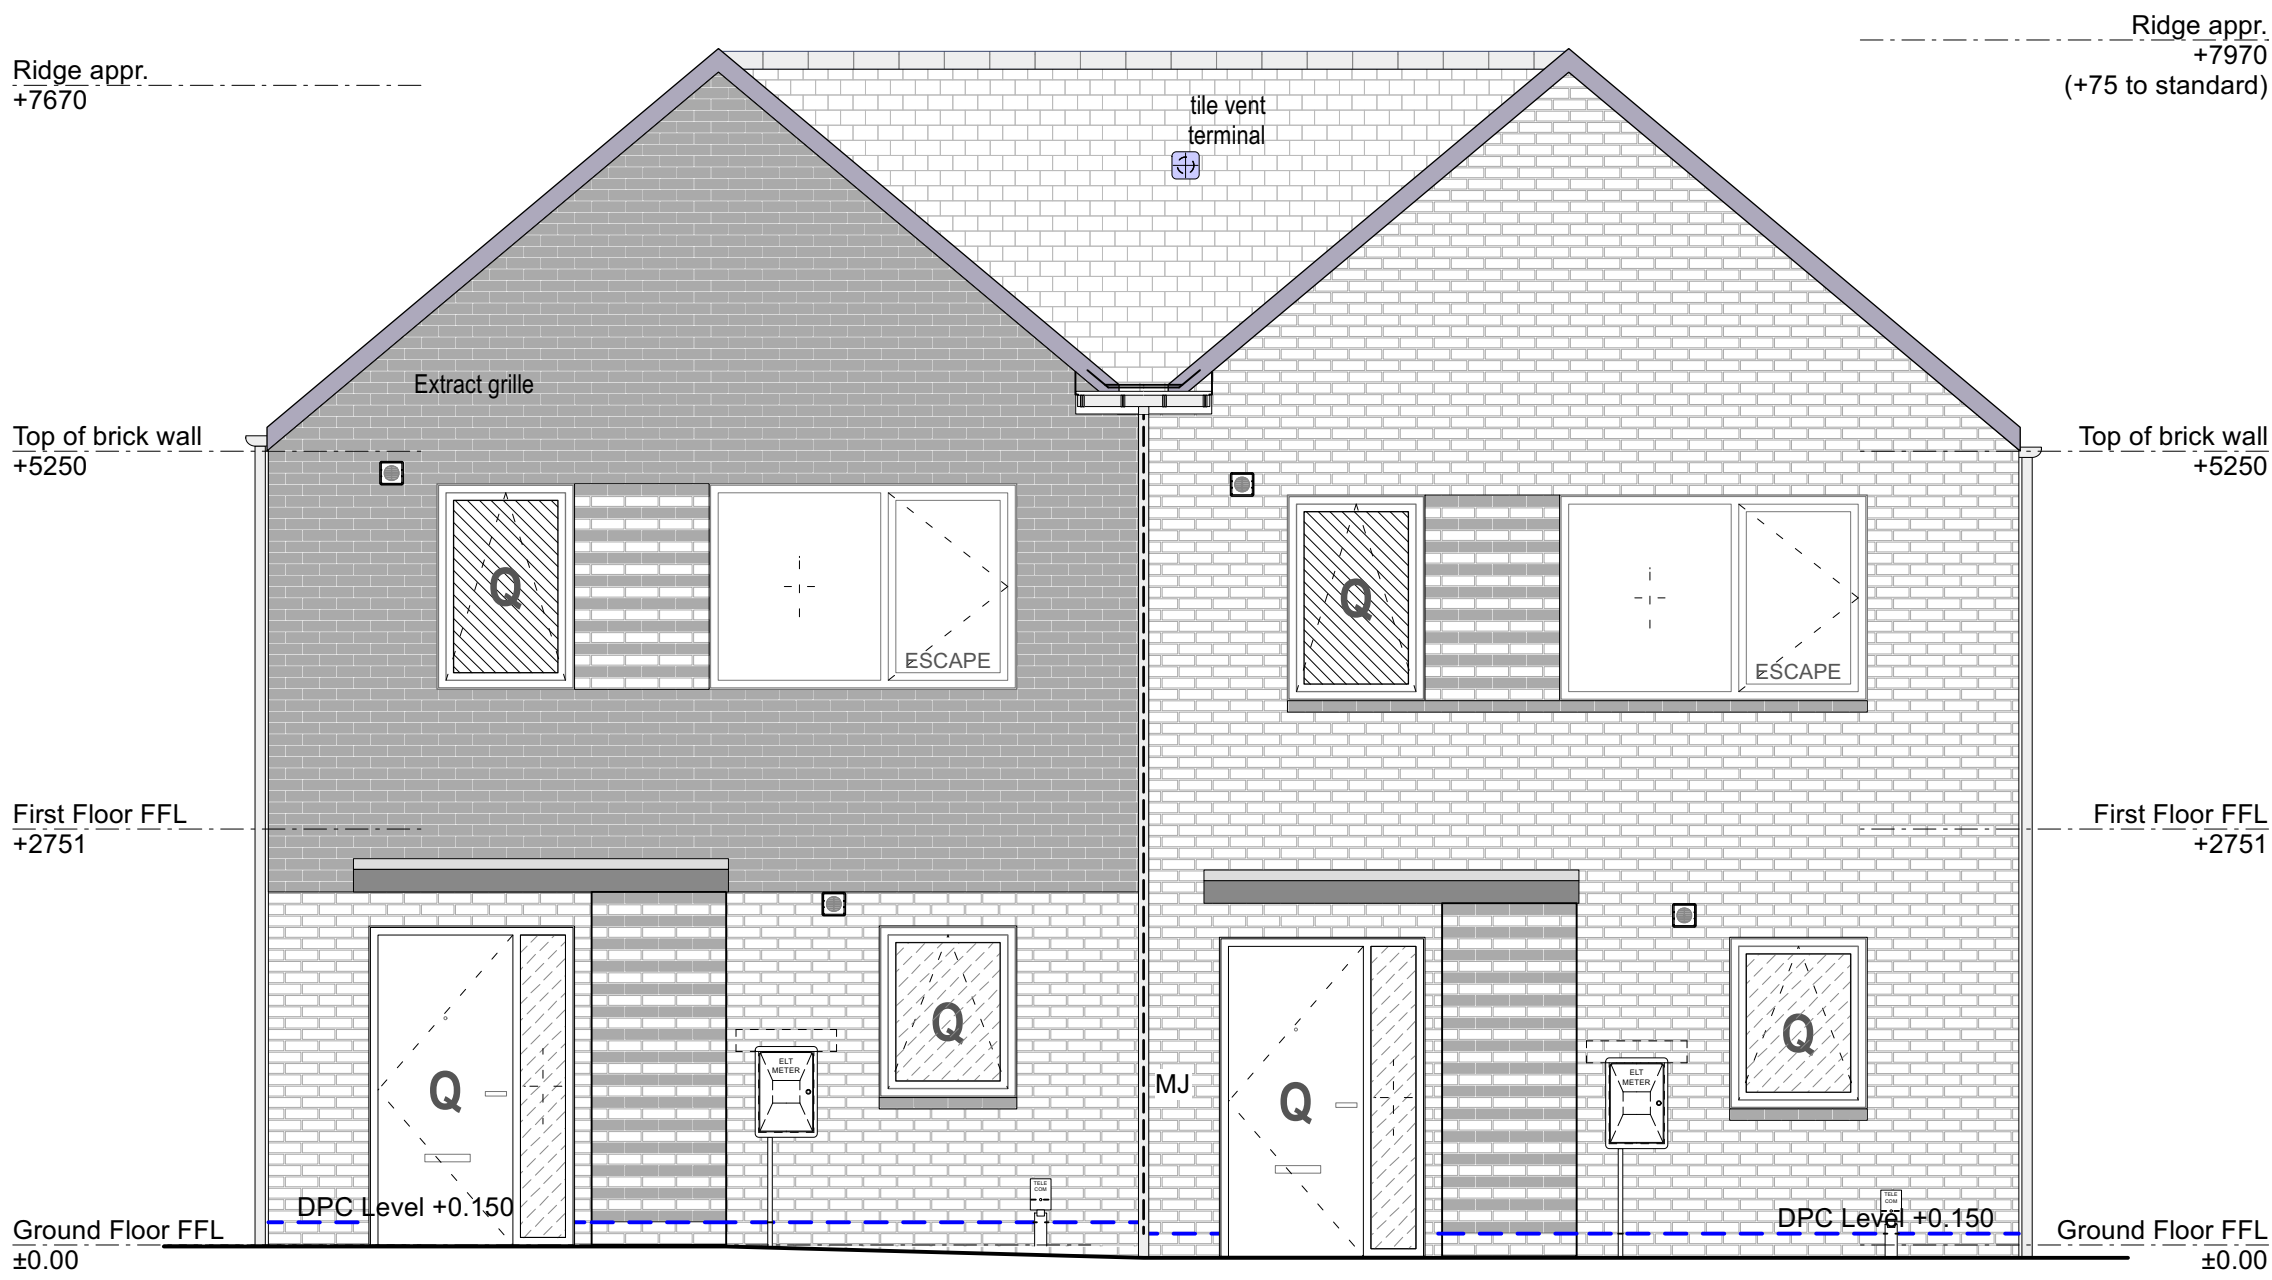


FRONT ELEVATION

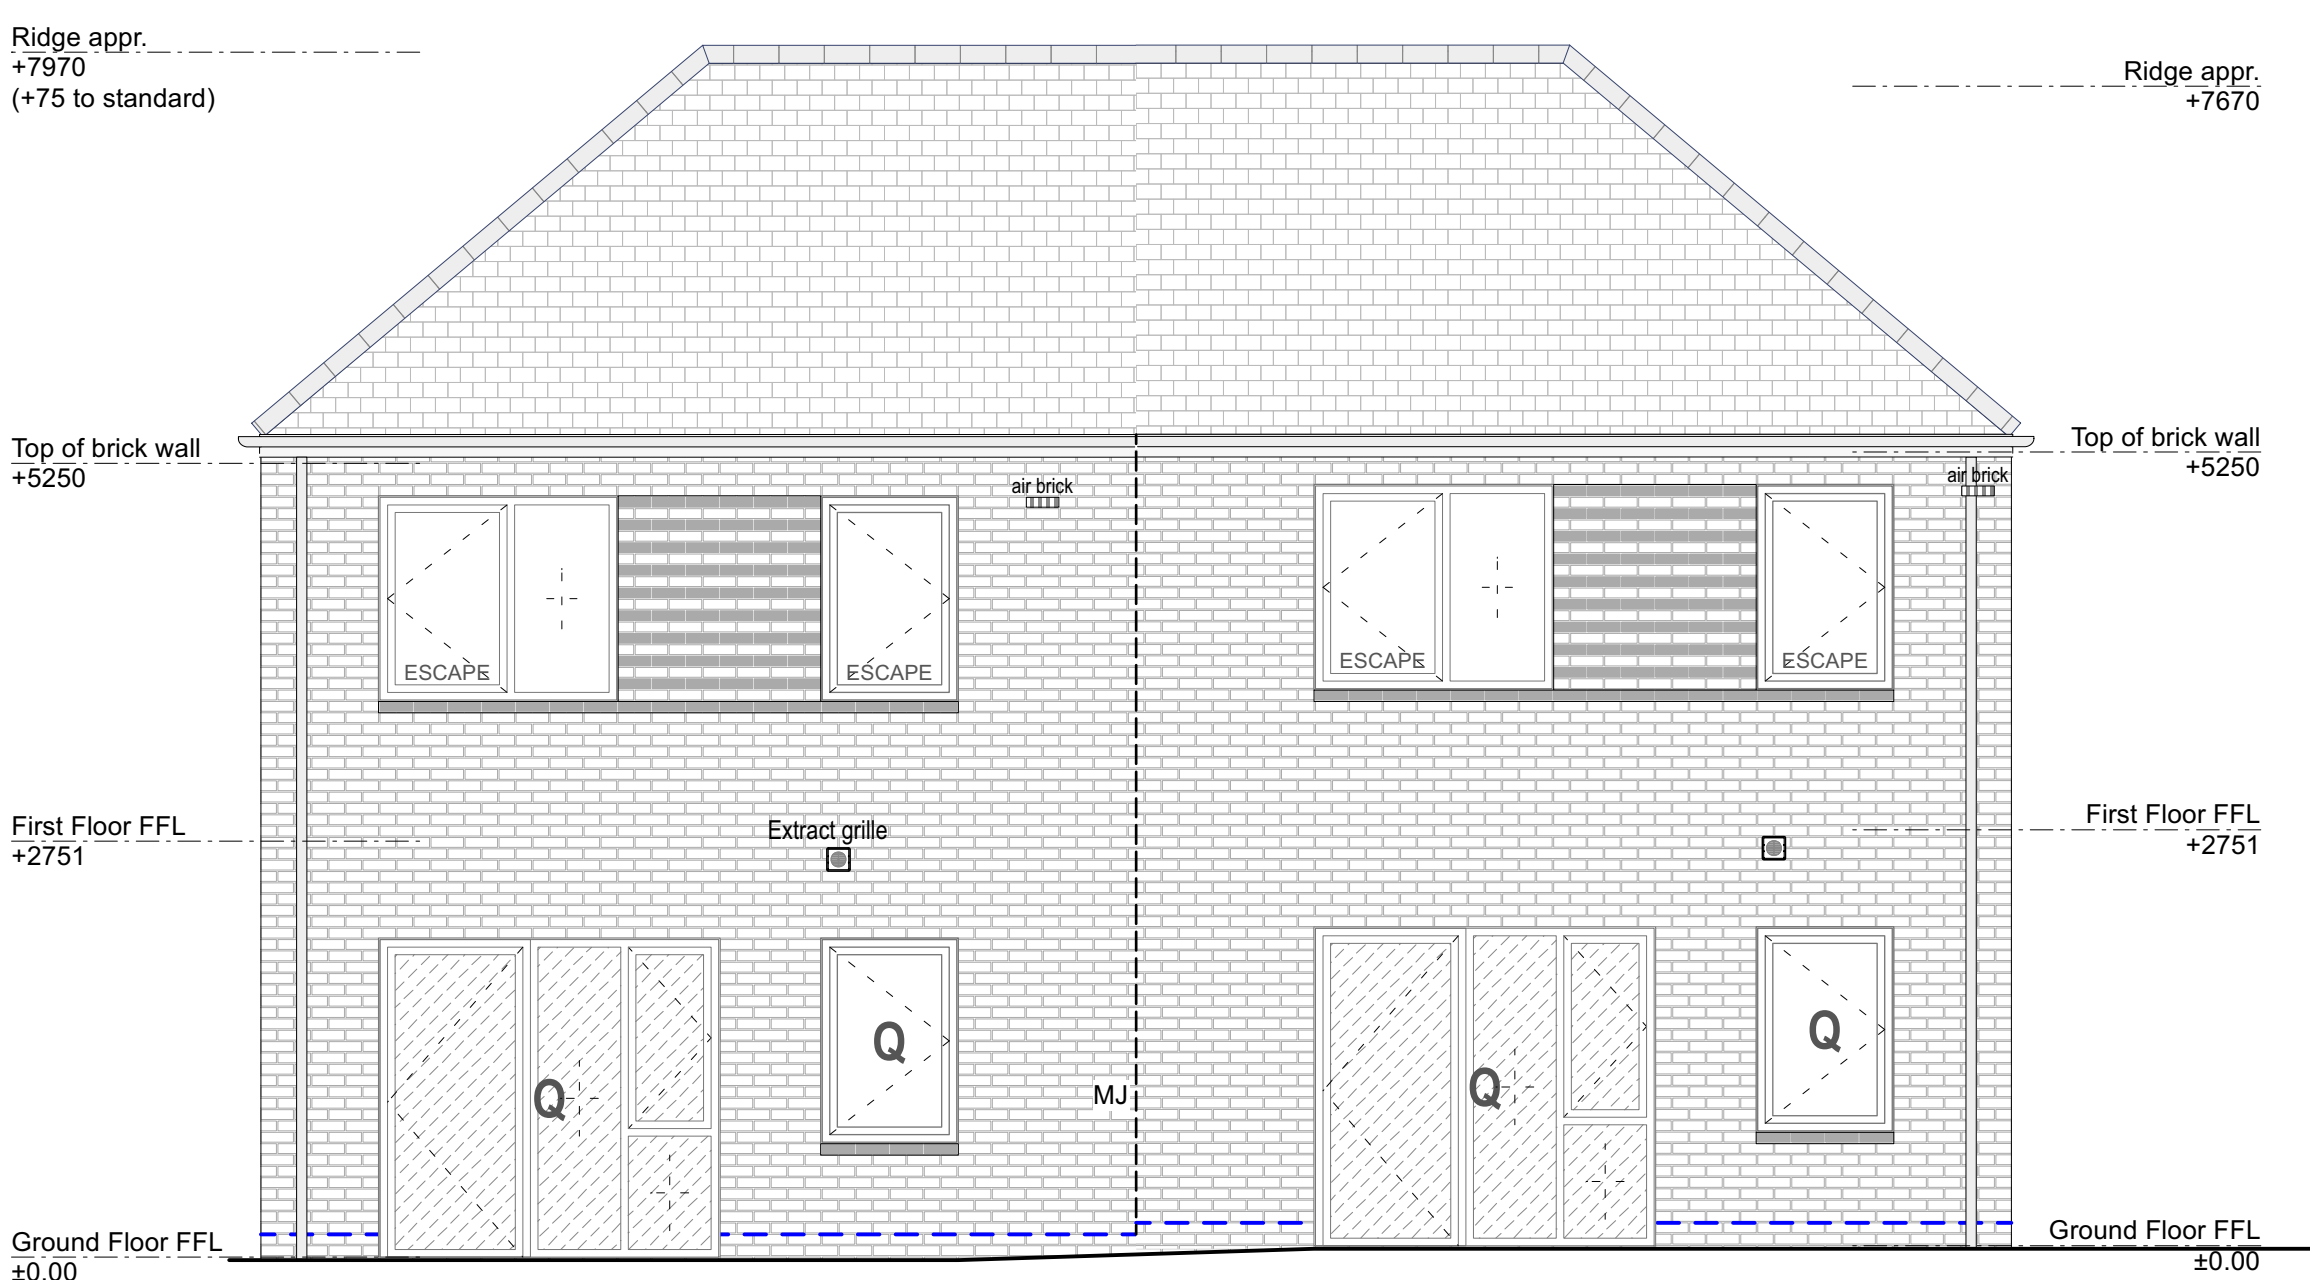


BACK ELEVATION

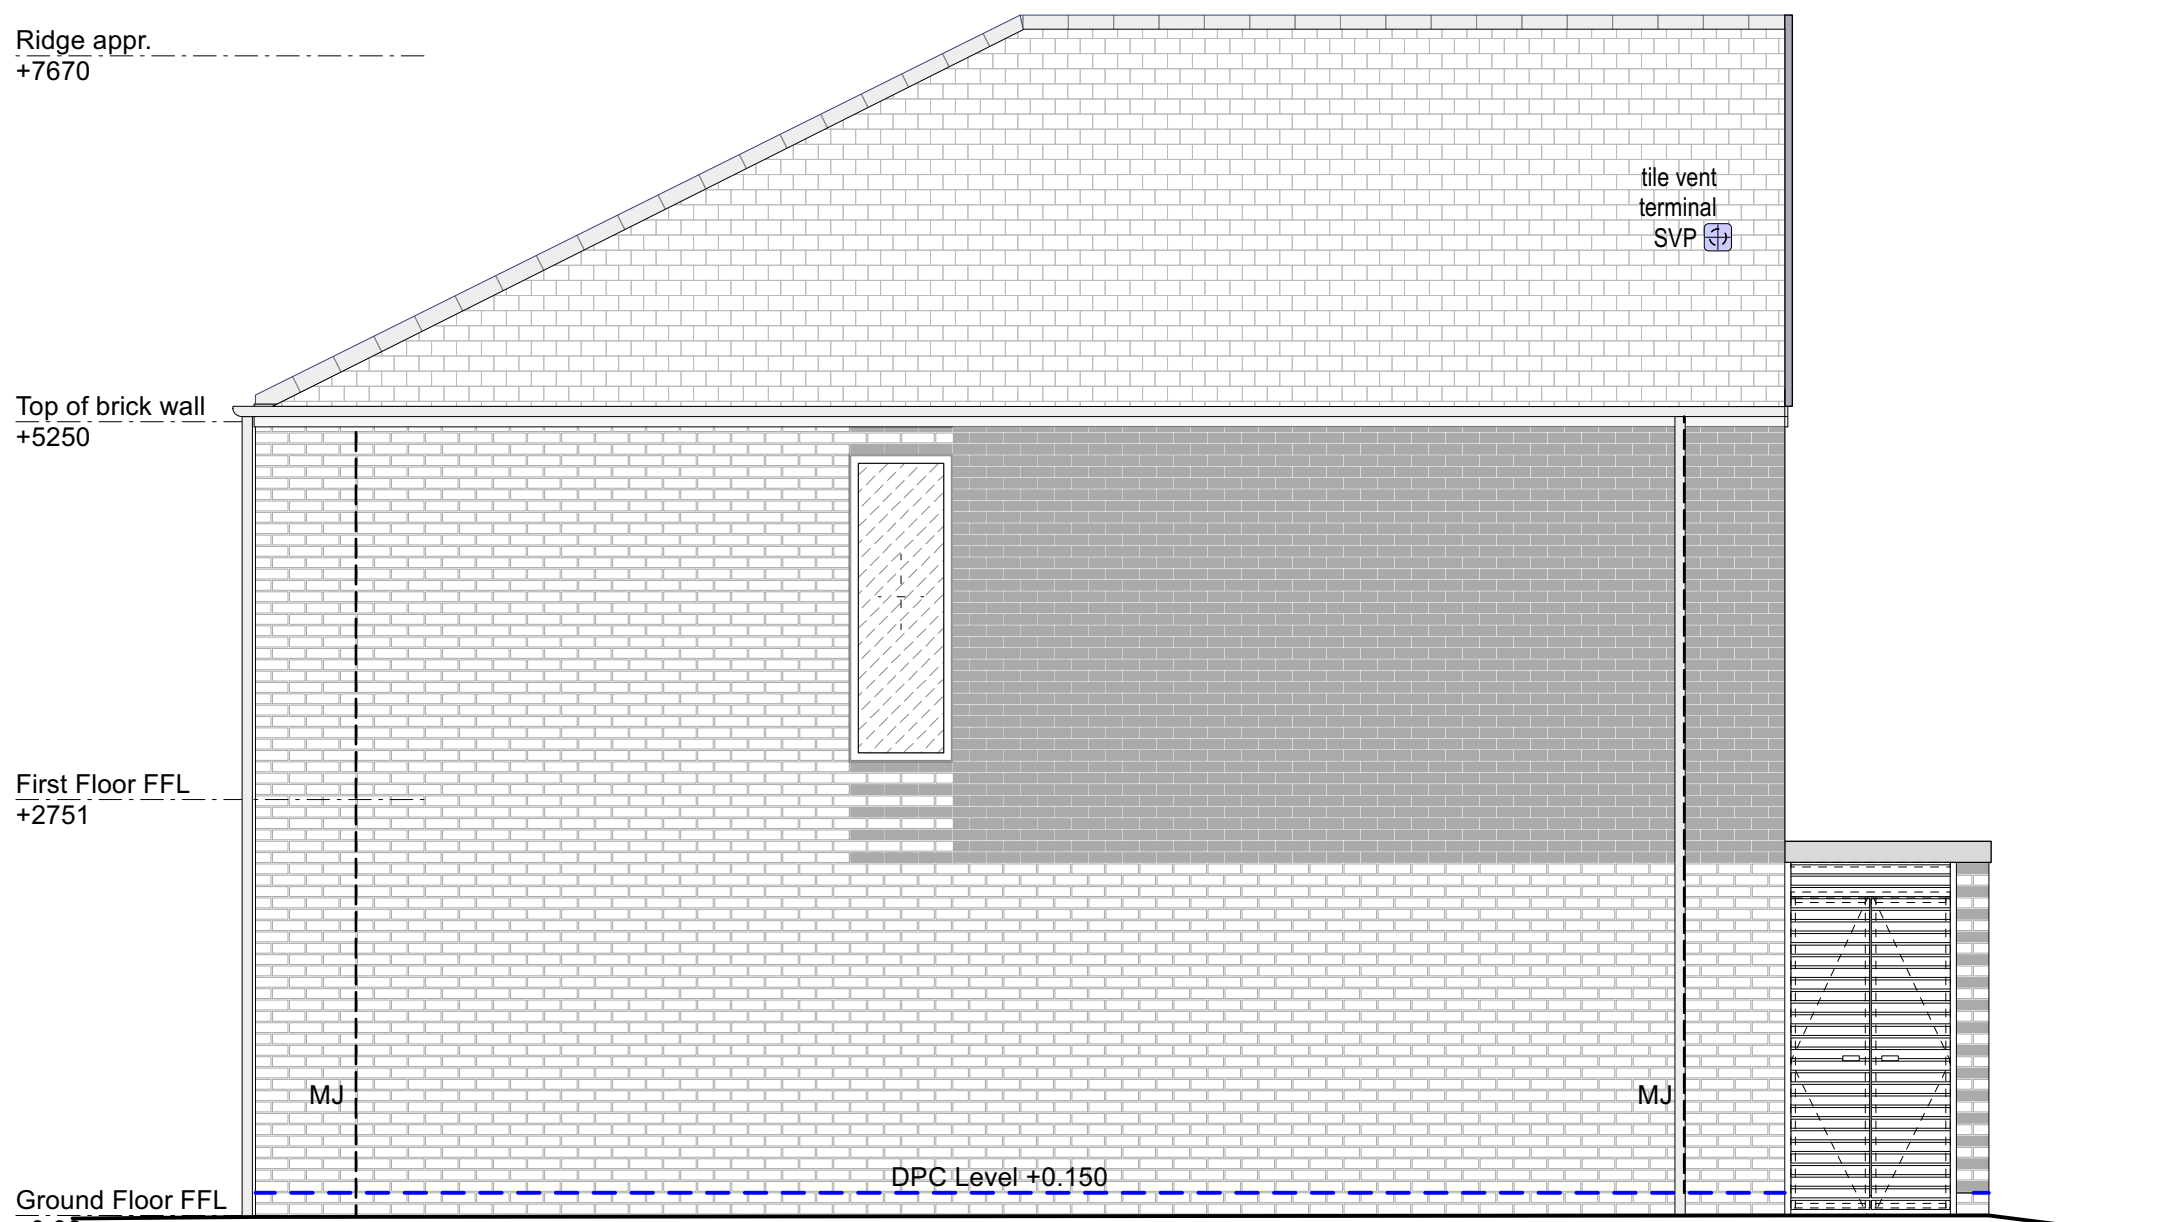

SIDE ELEVATION 2 (HT 4)

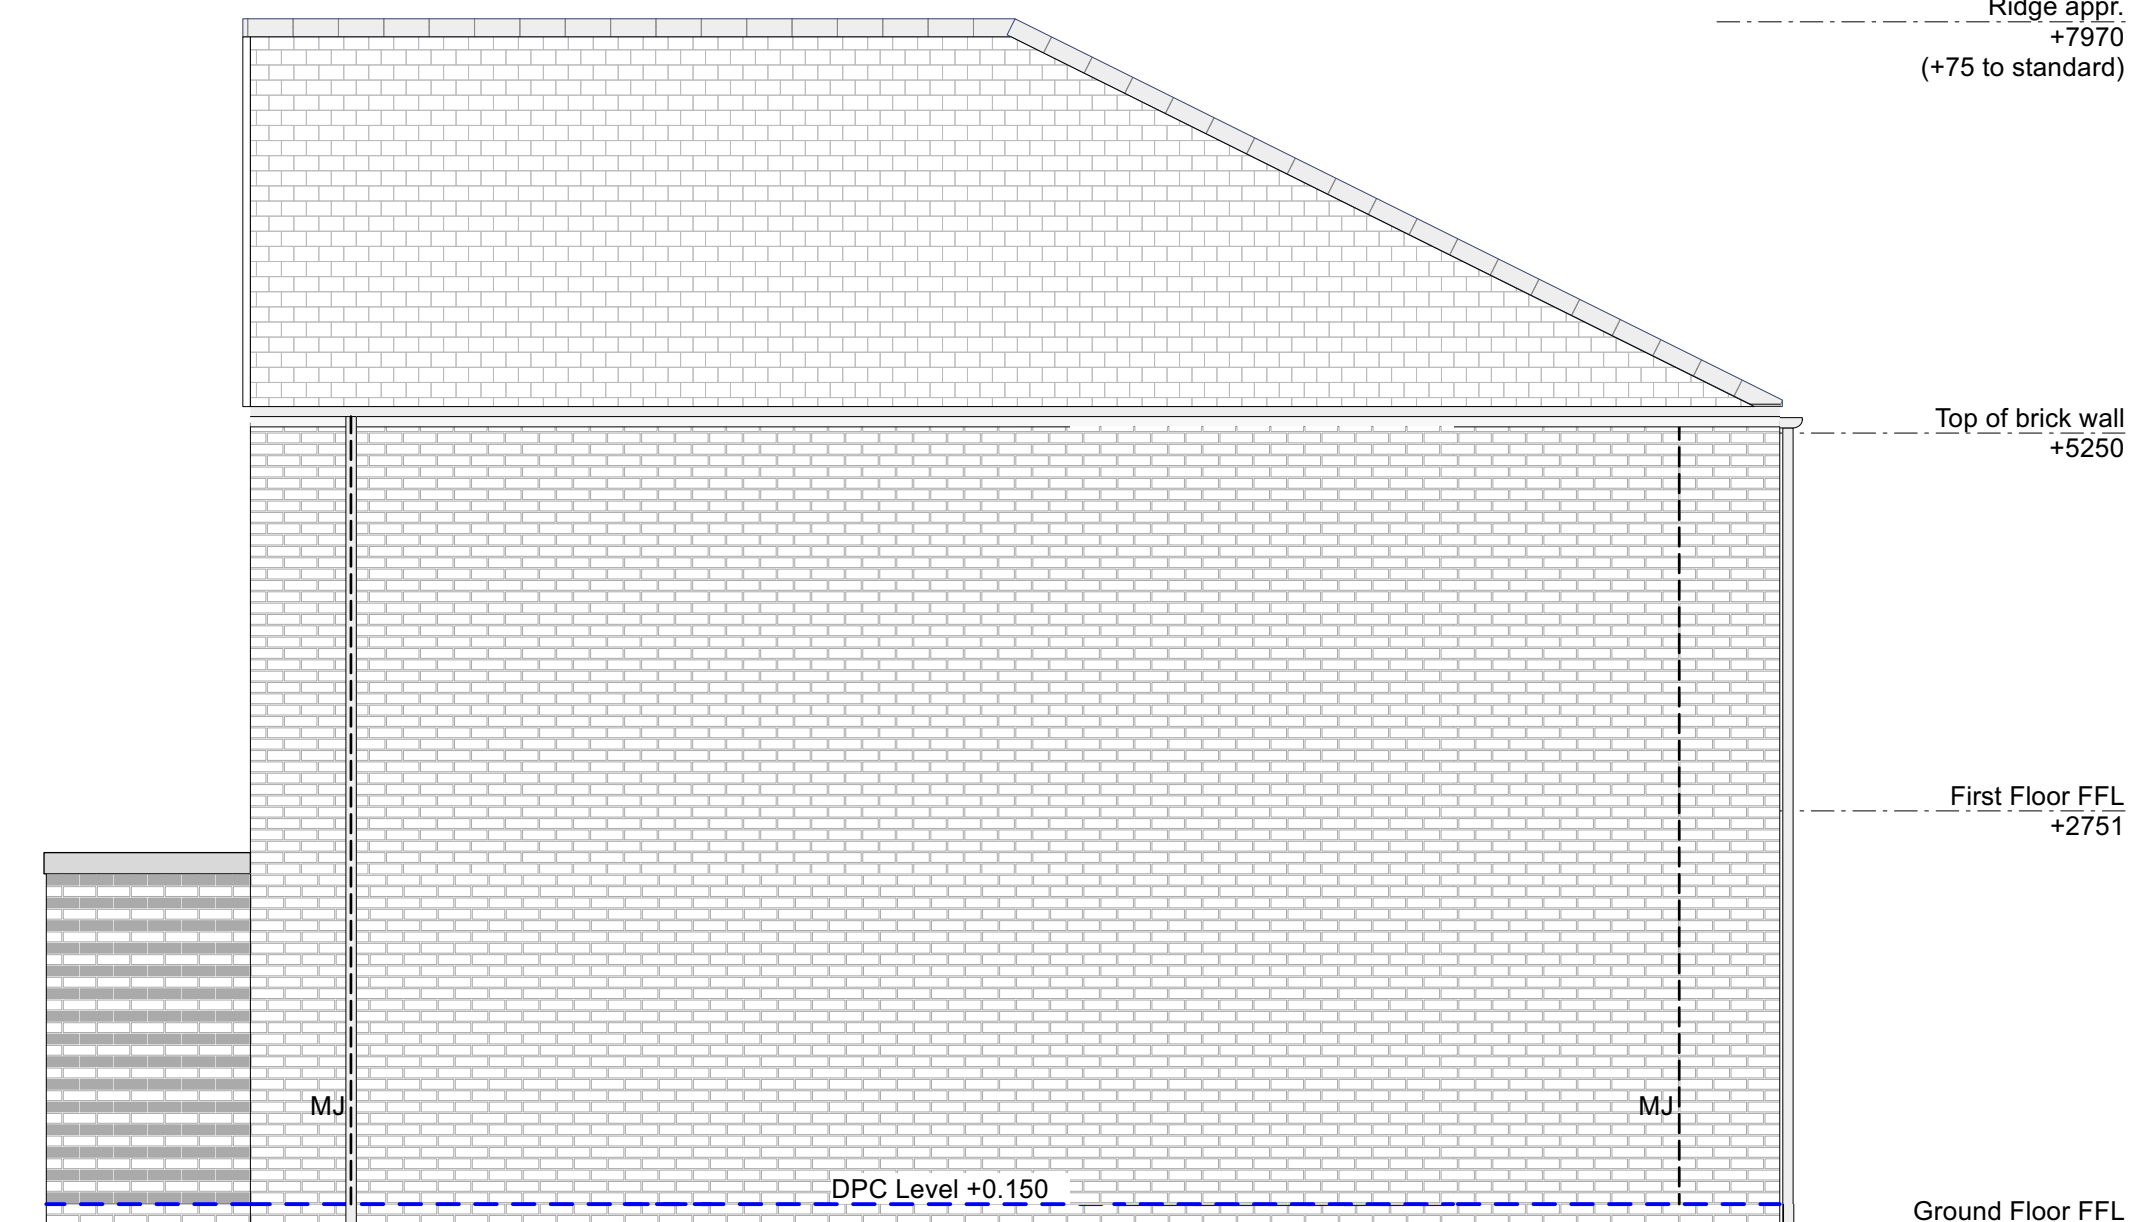


SIDE ELEVATION 1 (HT 4)

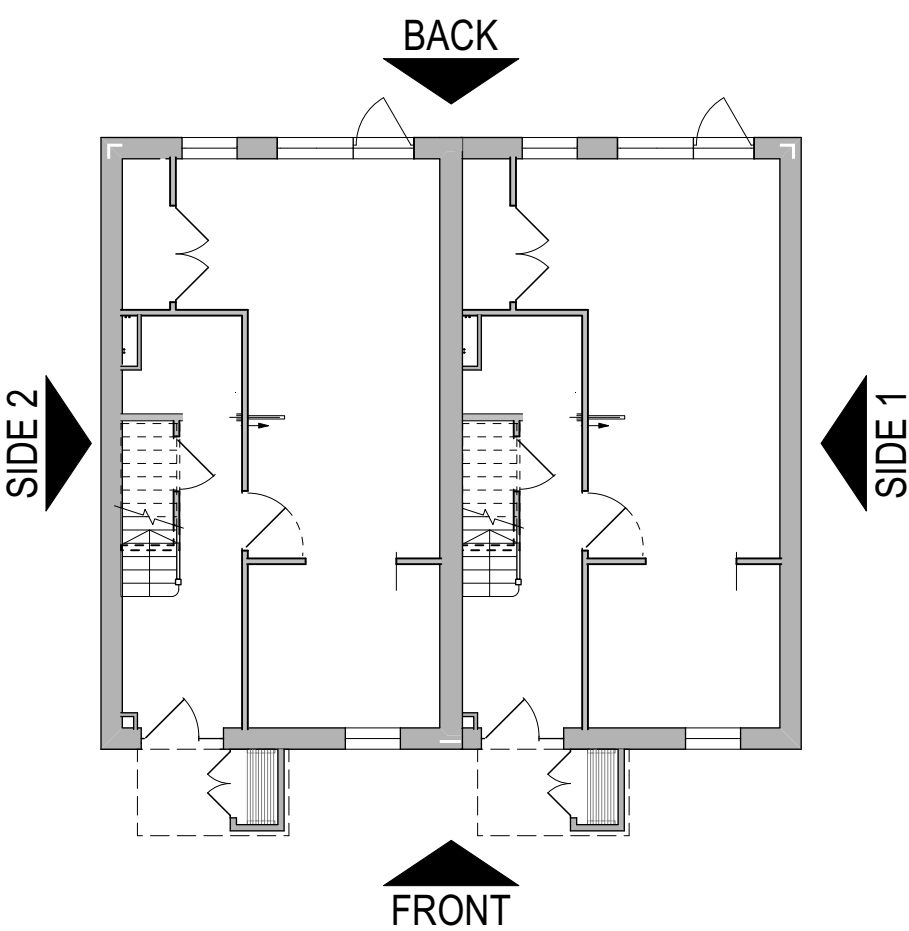

This drawing is issued based upon information and advice given by the contractor and we cannot confirm that the building has been constructed strictly in accordance with our drawings.

ROOF/RIDGE + EAVES HEIGHT REDUCED BY 225MM

PROPOSED APPLICATION

 

Chartered Architects
Chartered Building Surveyors
Interior Designers
CDM Services

Glentworth Court, Lime Kiln Close
Stoke Gifford, Bristol BS34 8SR
+44 (0)117 931 2062
www.kendallkingscott.co.uk

Project
Gorse Ride - S73

Client
Wates / Wokingham Borough Council

Scale
1:50
Paper Size
ISO A1
Filename
220123-Sec-Elev_Houses-Stage 4 EP v2024.vwx
© Copyright
Do not scale this drawing

P01 16/09/2025 EP LB Roof lowered by 225mm

Rev Date By Ap Note
Drawing Title
HT 4 - Elevations (sht 3) PROPOSED
Plots 34-35,36-37,149-150
Drawing Number

250237-KKL-HT4-0506

PURPOSE

Check all dimensions and levels on site

Revision
P01